


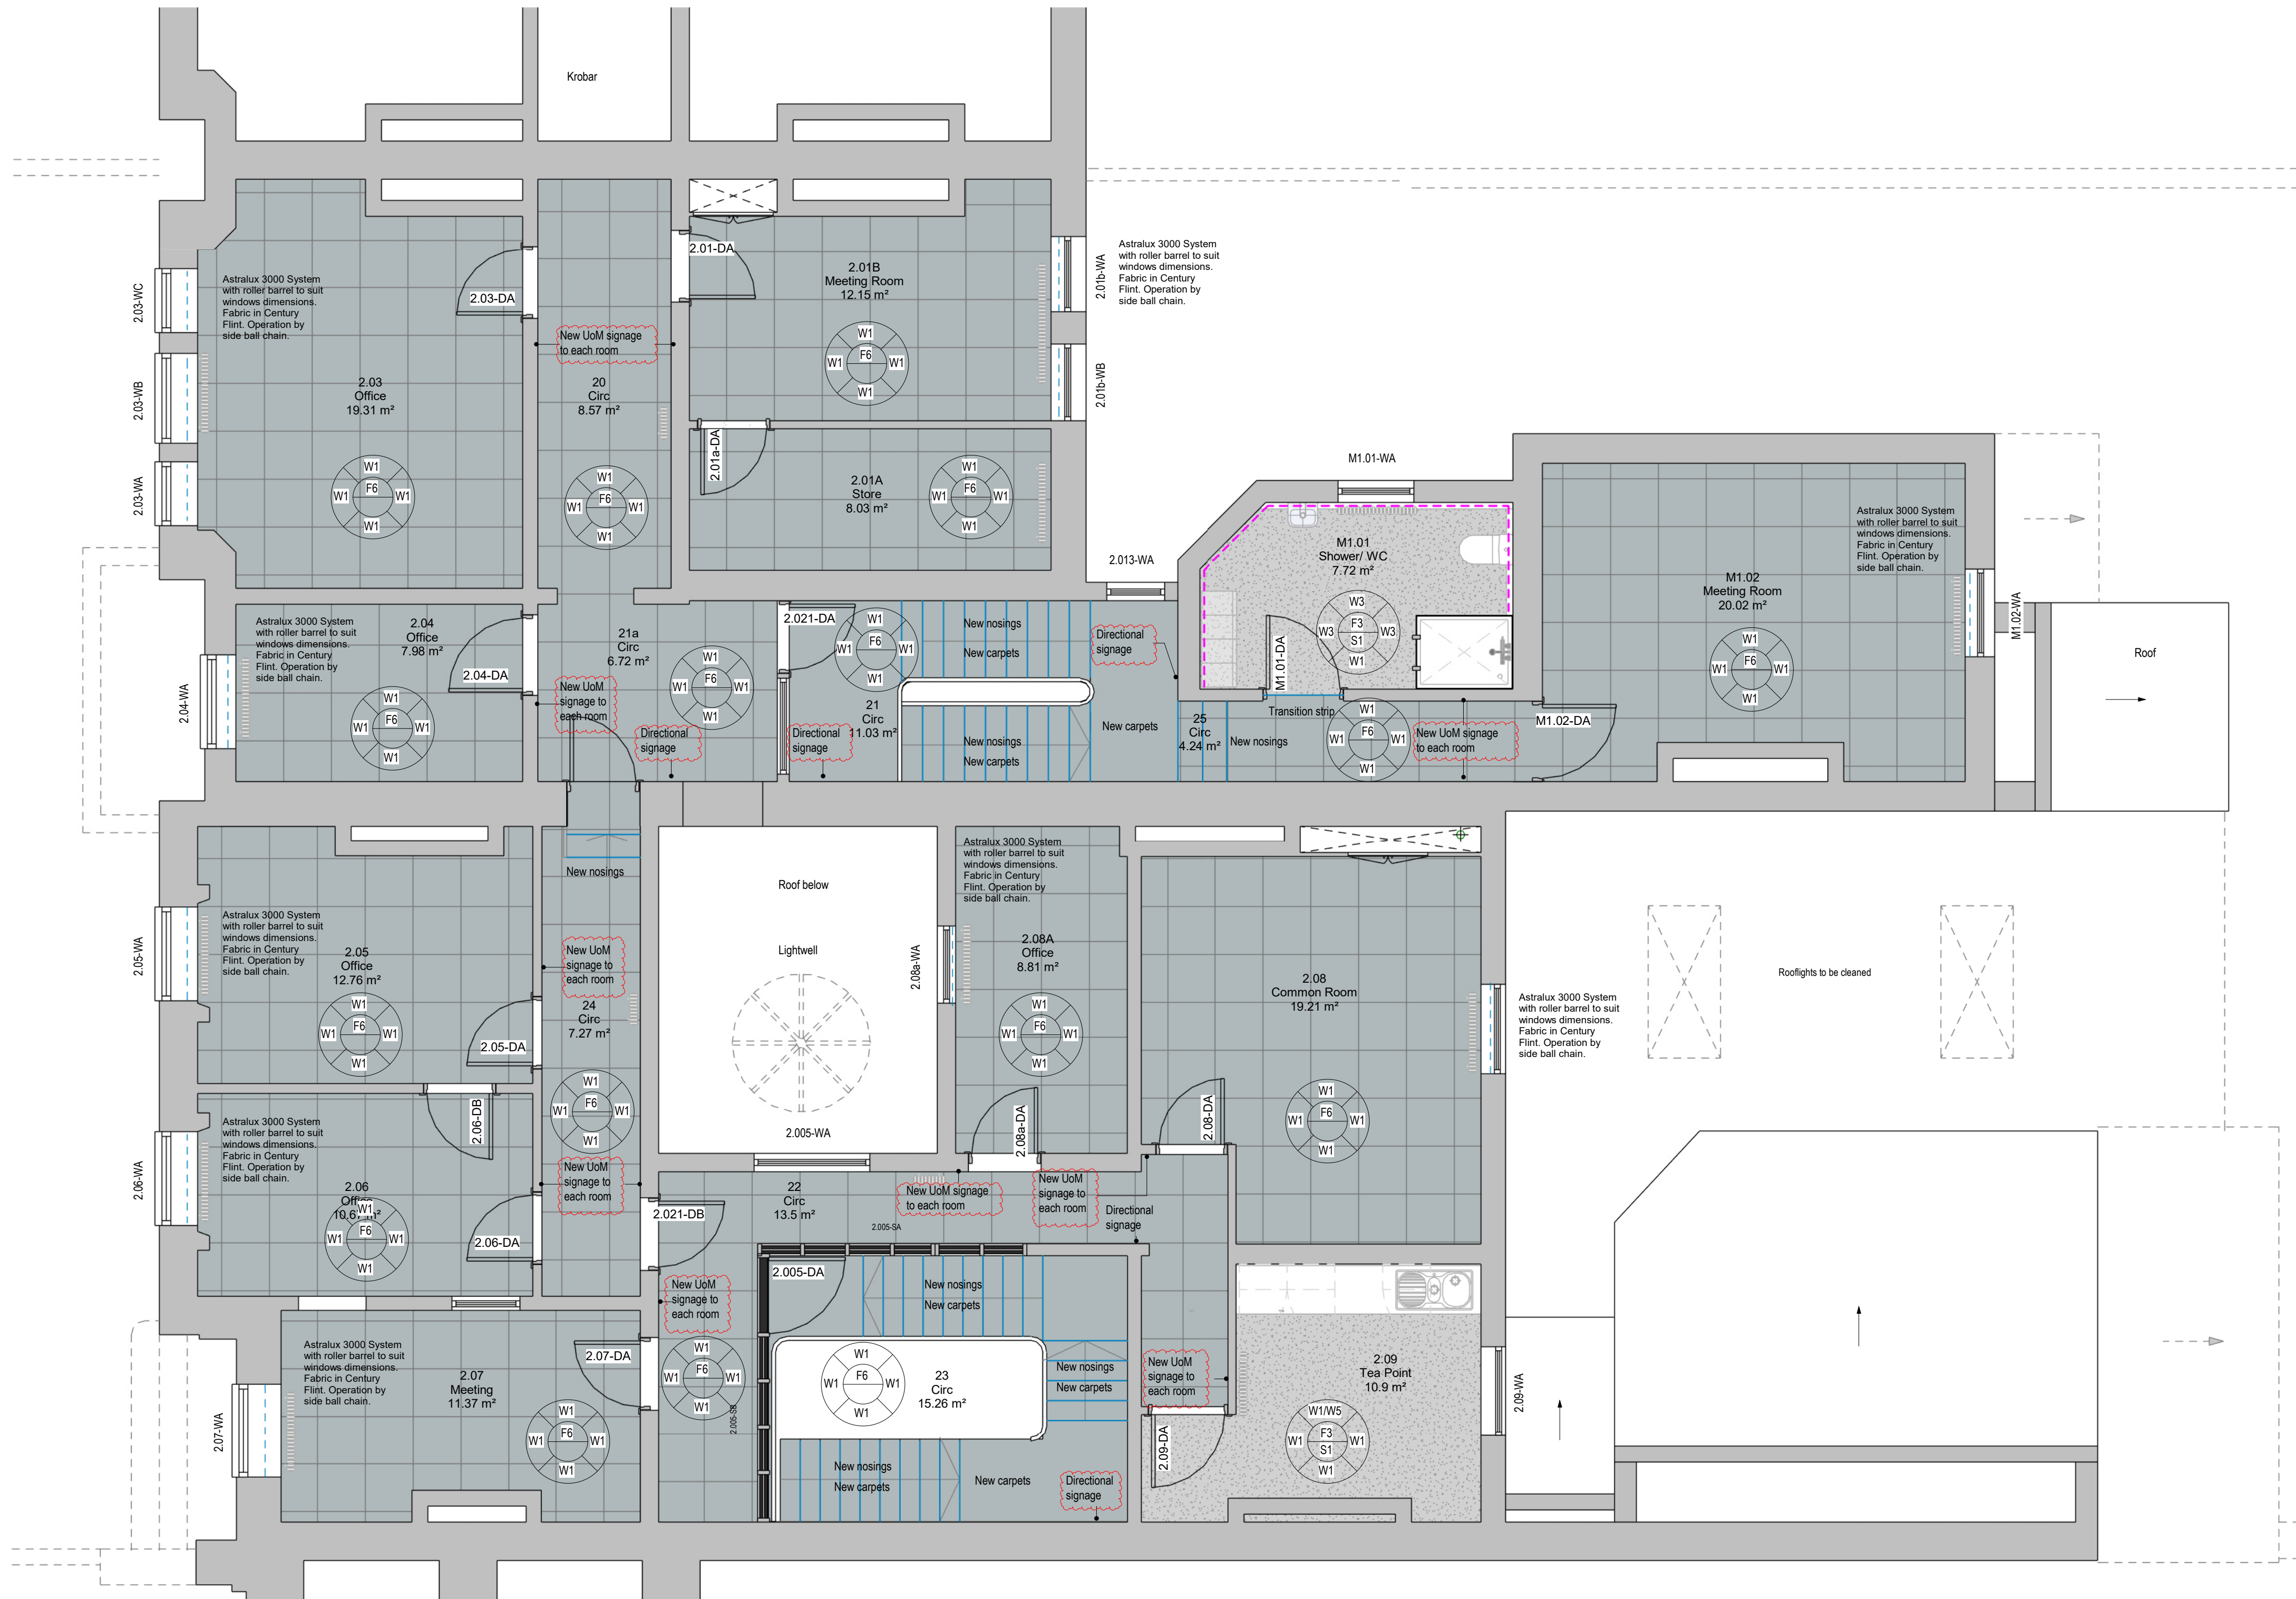

L2 Finishes as Proposed

1:50 @ A1

Floor Finishes

- F1 Vinyl Plank
Antico Noble Oak SS5W3030
Large Parquet
LRV 29%
- F2 Vinyl Tile
Antico Spacia Amalfi SS5S2609
- F3 Vinyl
Forbo Safestep R11
Slate Grey 174752
- F4 Vinyl
Forbo Safestep
Aqua Mortar 180316
- F5 Vinyl
Forbo Surestep Original
171772 Cement
- F6 Carpet Tiles
Forbo Tessera
Inline 878 Steam


Walls

- W1 Emulsion Paint
Dulux Heritage Chalk White
- W2 Emulsion Paint
Dulux Heritage Ravens Flight
- W3 Hygienic Wall Cladding
Altro Whiterock Satin Opera
- W4 Tiles
Johnson Tiles Chroma Arctic Gloss
300x100mm with black grout
- W5 Splashback tiles
Johnson Tiles Savoy Luna Geometric
- W6 Tiles
Johnson tiles Harbour Seaspray Rock
structure
- Skirting
- S1 Coving
Gradus CF38 Cove Former
- S2 Torus MDF skirting board painted white
- Nosing
Gradus RXT781
Channel & Interior: Snowdrift

Note: Allow for new levelling ply prior to installing carpet

NOTES

- Do not scale from this drawing.
- All measurements are in millimetres unless stated otherwise.
- This drawing is to be read in conjunction with the specification and all relevant Architectural, Electrical, Mechanical and Structural drawings.
- (c) University of Manchester this drawing must not be reproduced without permission.
- Directorate of Estates and Facilities to be notified of any discrepancies.

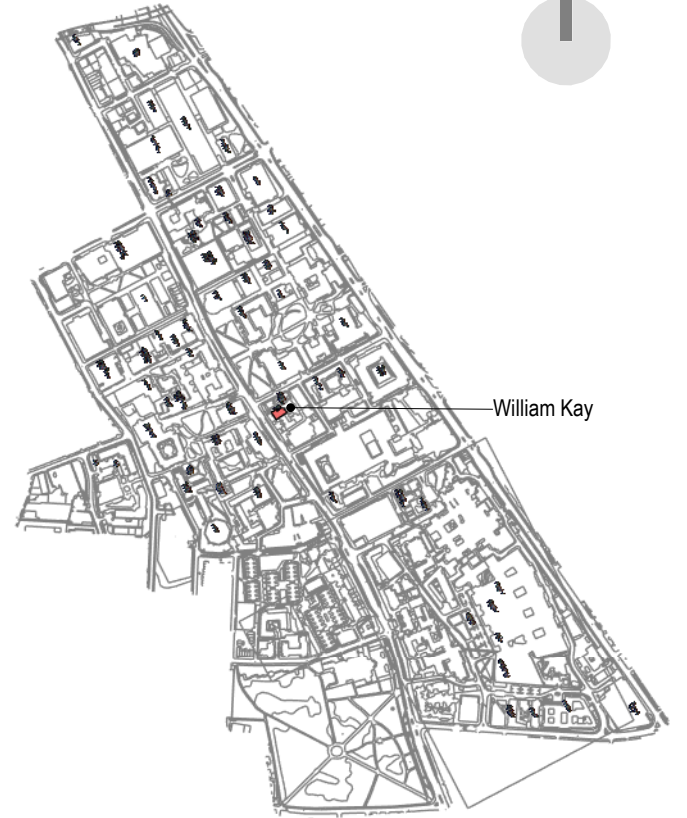0 1m 2m 4m
1:50 @ A1

Plans shown as indicative. Survey required.

T3	Finished updated upon client approval.	02-07-25	JL	JL
T2	Finishes in abeyance. Room and directional signage added.	27-06-25	JL	JL
T1	Issue for Stage 4.	11-04-25	JL	JL
Rev	Description	Date	By	Auth

MANCHESTER
1824
The University of Manchester

Directorate of Estates and Facilities
Beyer Building
The University of Manchester
Oxford Road
Manchester
M13 9PL

**HALLIDAY
MEECHAM
ARCHITECTS**

Halliday Meecham Architects Limited
111 Piccadilly, Manchester M1 2DT
+44 (0)161 661 5555
4 Deansgate Street, London W1W 5DT
+44 (0)20 445 6175
hina@hallidaysmeecham.com
www.hallidaysmeecham.com

Drawing Status

STAGE 4

Project

William Kay House - 5807

Building Name

William Kay House

Building No.

016AA

Site Name

William Kay House

Sub Site Name

Oxford Road

Drawing Title

William Kay L2 Finishes as Proposed

PM	CP	Drawn	JL	Checked	JL	Authorised	HMA
Scale @A1	1:50	Date	11-04-25	Date	11-04-25	Date	11-04-25
Drawing Number	5807-HMA-WK-ZZ-DR-A-43003	Revision	T3				

Original Drawing Paper Size 841mm x 594mm