




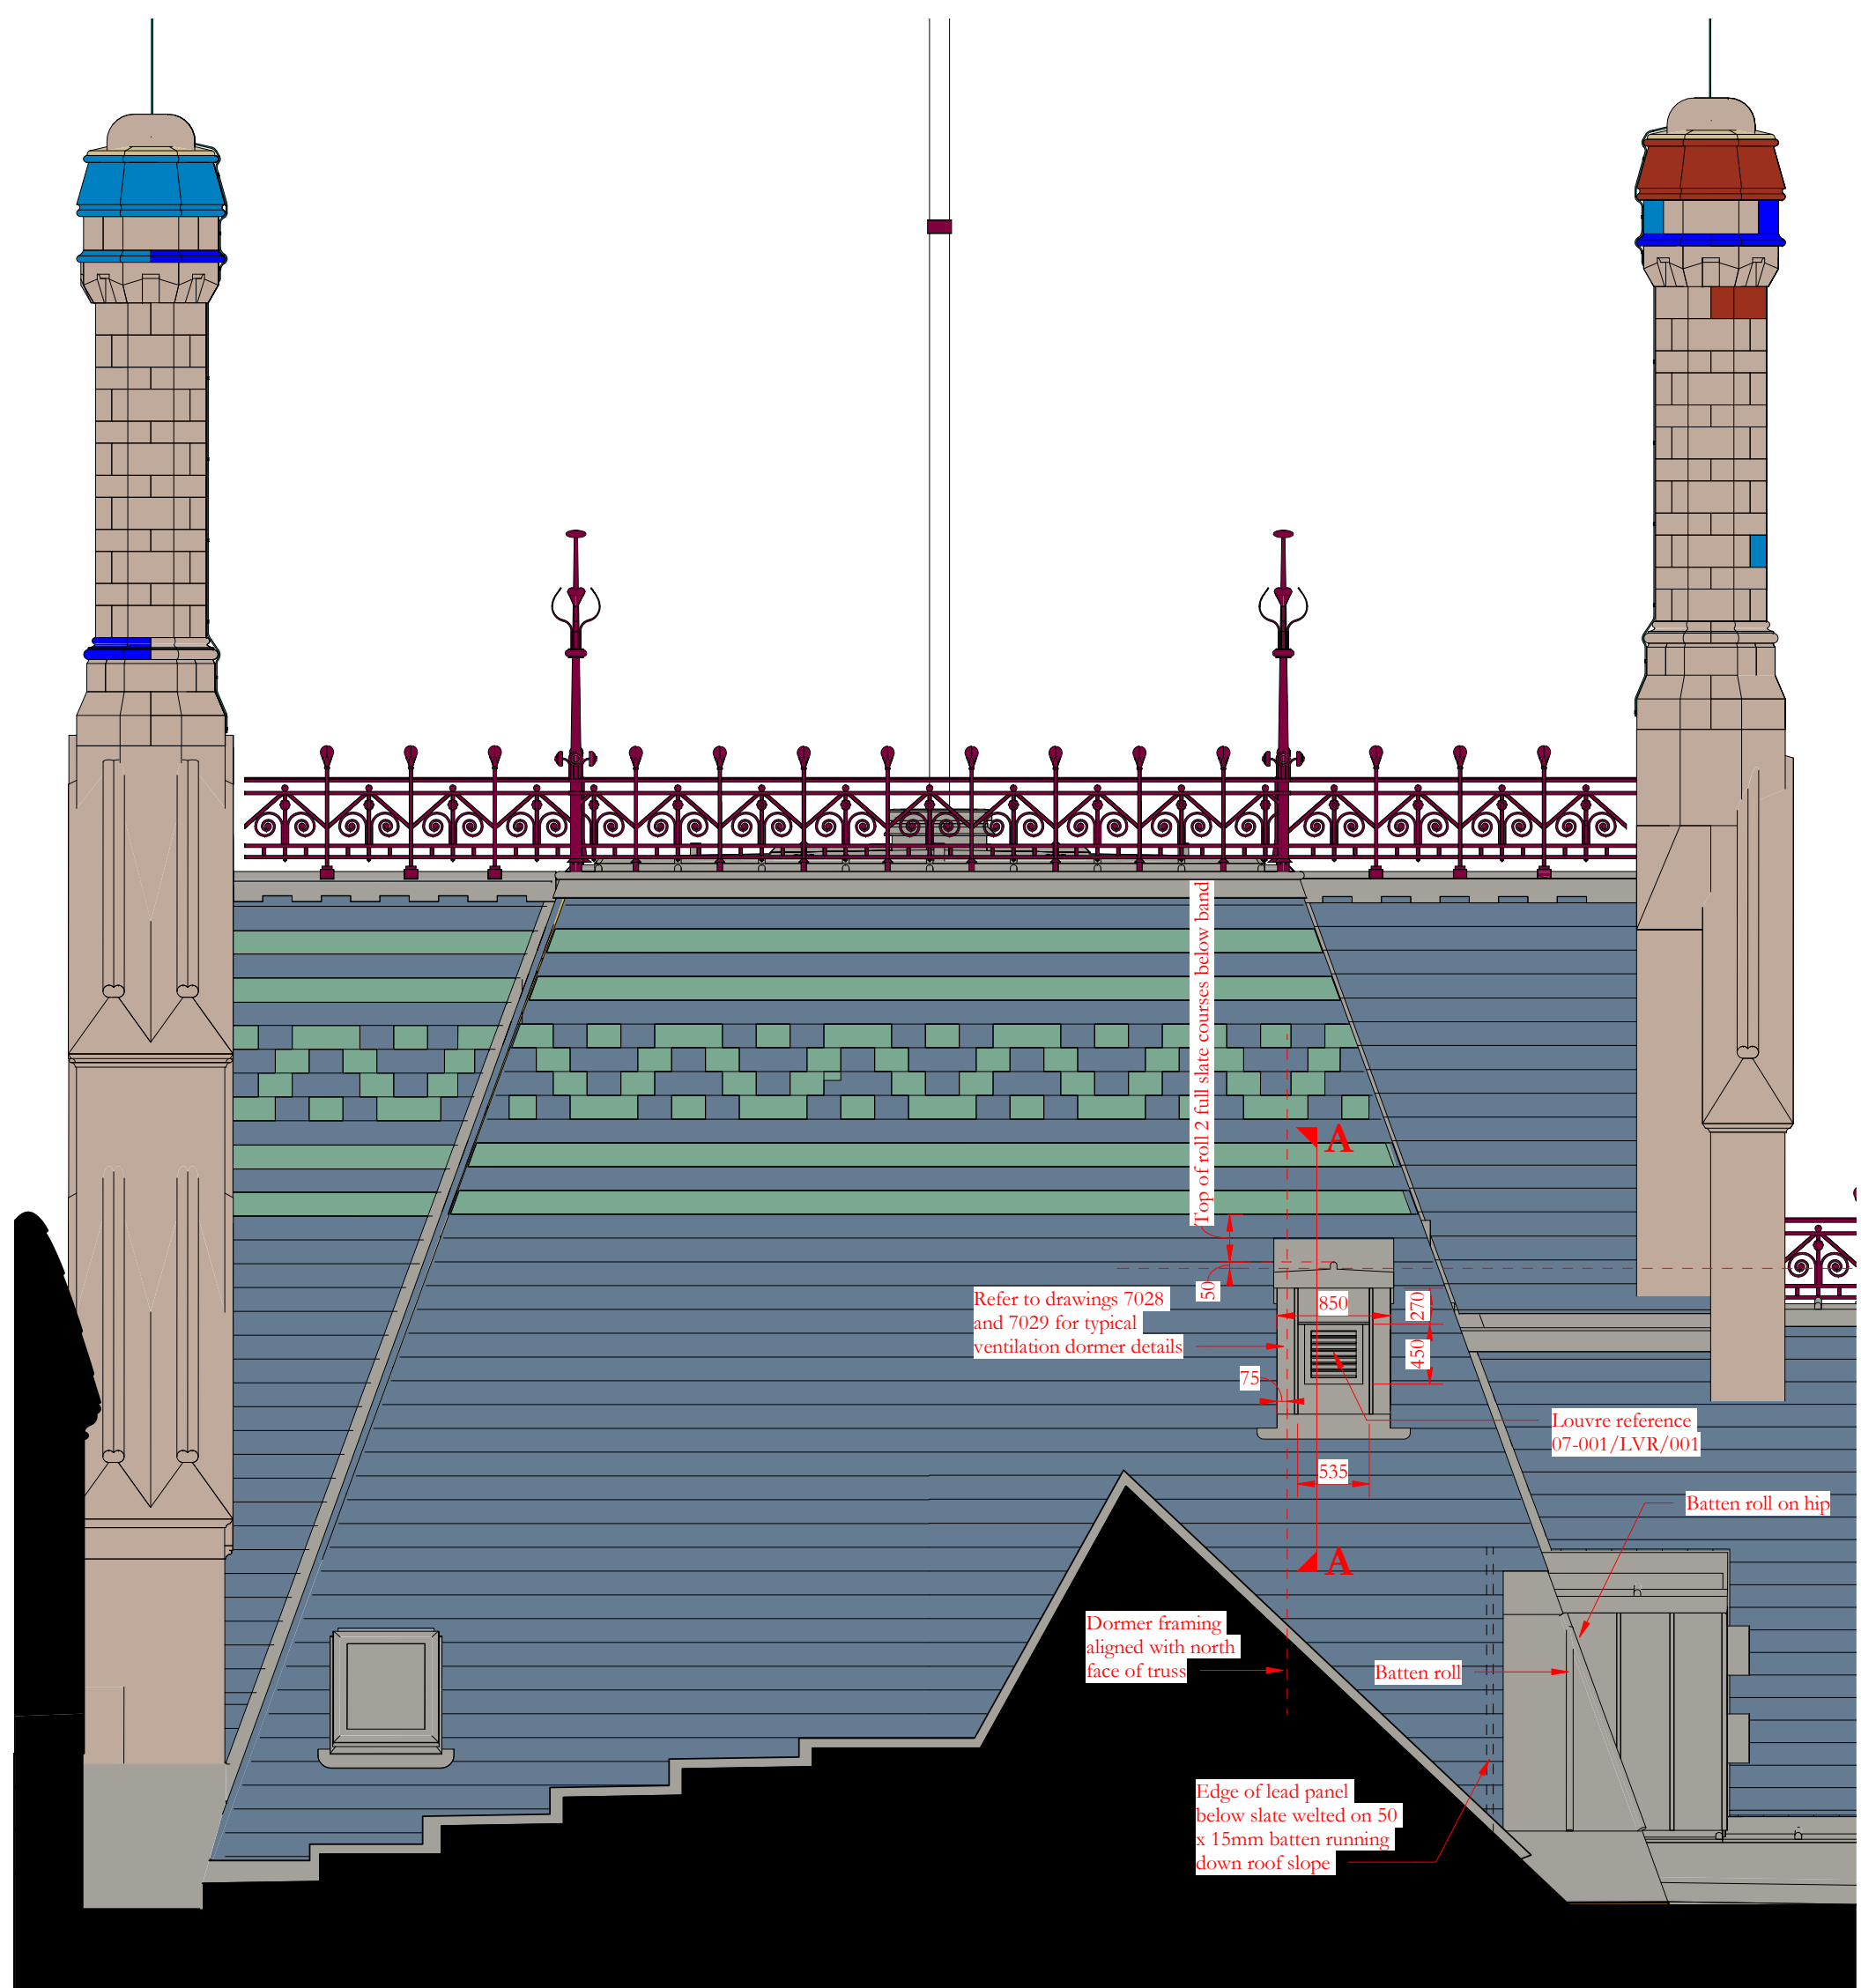

Elevation of roof slope WR22

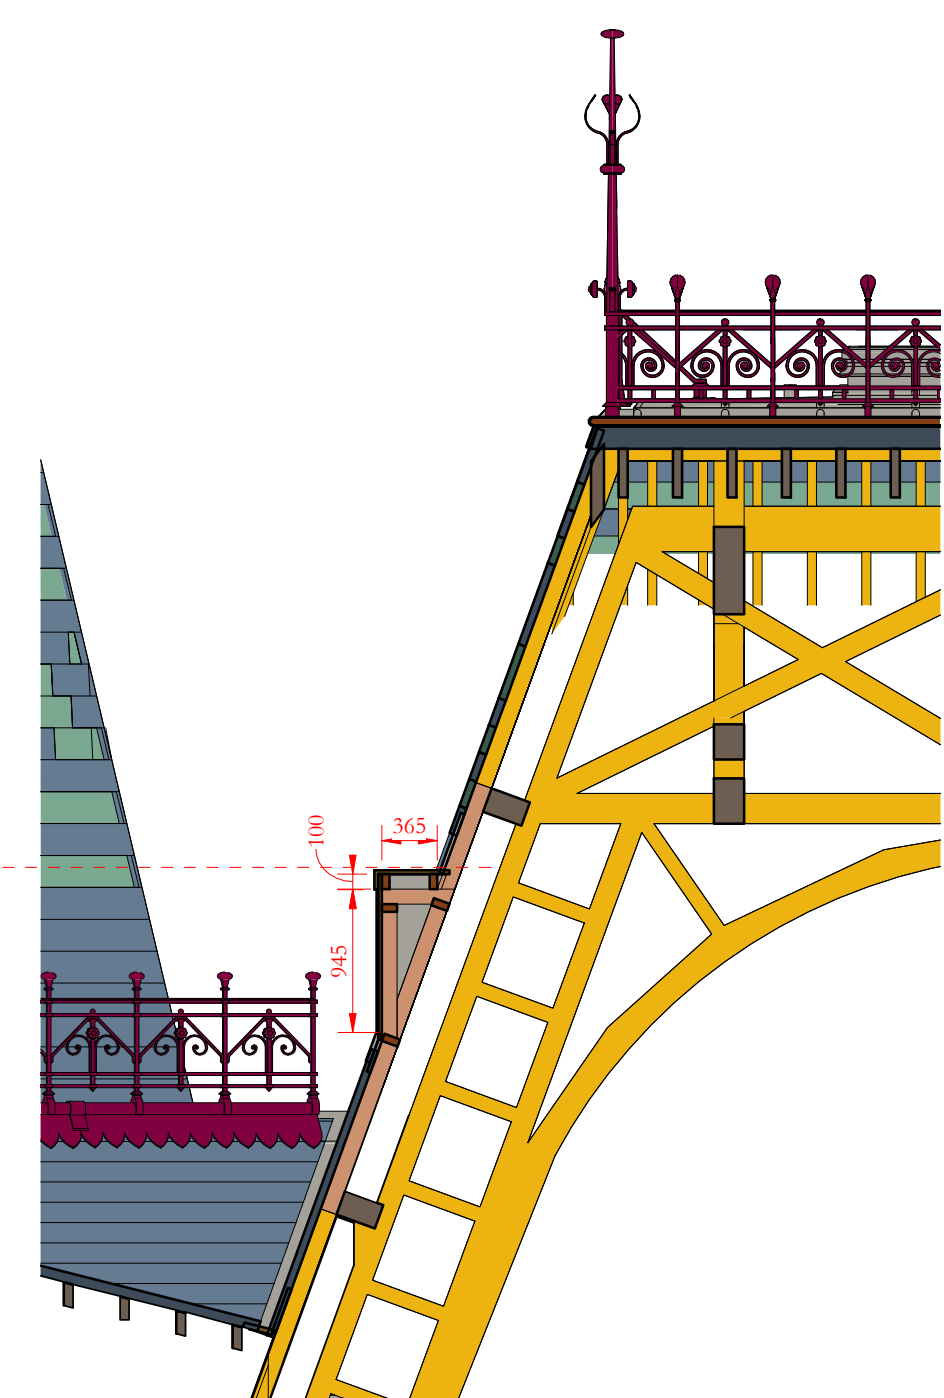


Section A-A

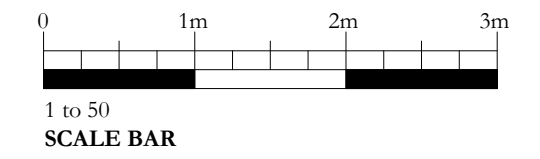

Scale Bars to be used as guidance only - refer to sheet size below

1:100 mm	1000	3000	5000	7000	
1:200 mm	5000	8000	10000	12000	
1:500 M	5	15	25	35	
1:1250 M	10	30	50	70	90

Notes:
Drawings are based on survey data and may not accurately represent what is physically present.
Do not scale from this drawing. All dimensions are to be verified on site before proceeding with the work.
All dimensions are in millimeters unless noted otherwise.
Purcell shall be notified in writing of any discrepancies.

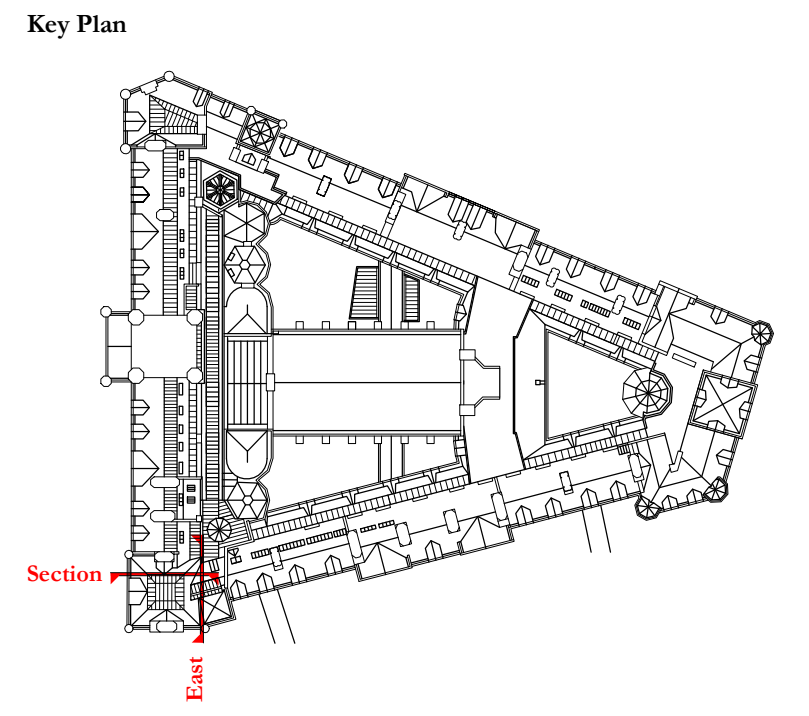


Revision 01:
Welted joints shown and dimensioned on dormer elevation. Note cross referencing typical dormer details added to drawing

-	17/07/2023	JC	GR	First issue
01	18/09/2023	JC	GR	See note in revision cloud
ISSUE	DATE	APPROVED	DRAWN	DESCRIPTION



OUR
TOWN
HALL
PROJECT

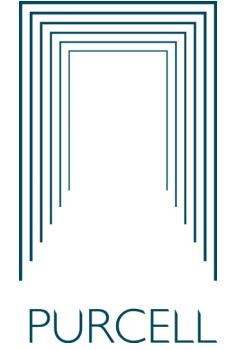

PURCELL

Project Office, Room 308, Town Hall, MANCHESTER M60 2L1
+44 (0) 7970 097 432
www.purcelluk.com

PROJECT STATUS	RIBA Stage 5
CLIENT	Manchester City Council
PROJECT	Our Town Hall
DRAWING TITLE	Elevation of roof slope WR22 and section through vent dormer
SIZE & SCALE	A2: As indicated
DRAWING STATUS	S4 Construction
JOB NUMBER	236959
DRAWING NO.	OTH-PUR-TH-RF-DWG-A-4441 01
REV	

© PURCELL 2019. PURCELL ® IS THE TRADING NAME OF PURCELL ARCHITECTURE LTD.