


Wilbraham Road

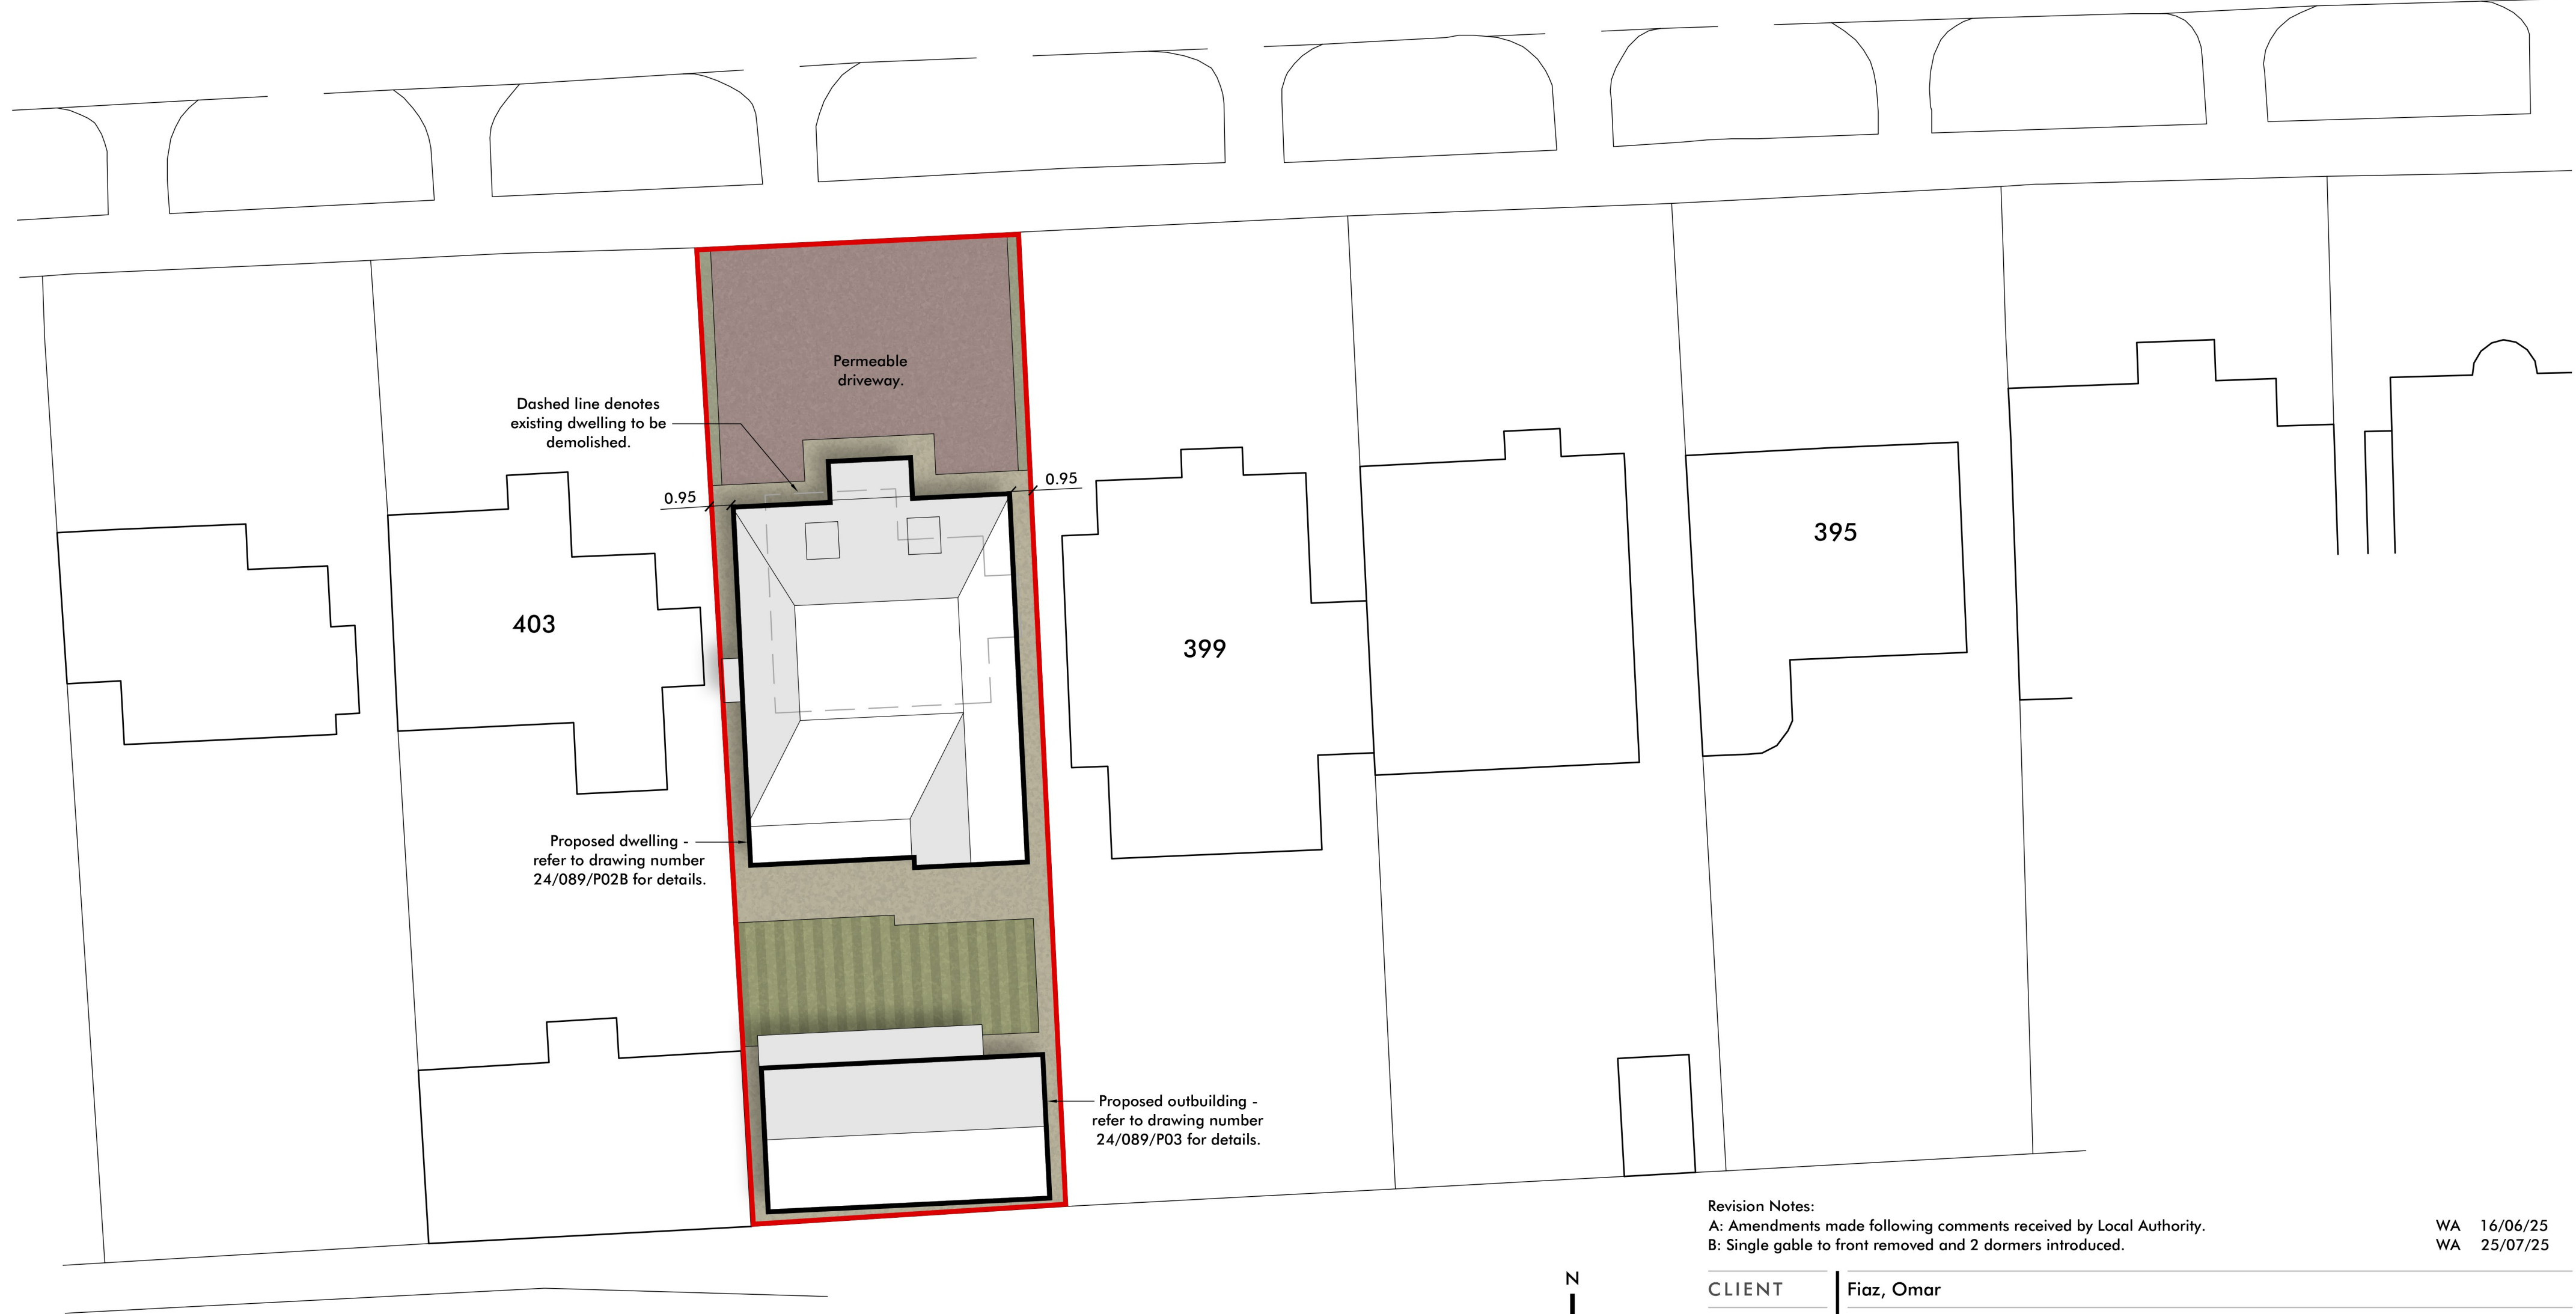

Revision Notes:					
A: Amendments made following comments received by Local Authority.					
B: Single gable to front removed and 2 dormers introduced.					
				WA	16/06/25
				WA	25/07/25

CLIENT	Fiaz, Omar				
PROJECT	Proposed Detached Dwelling and Outbuilding at				
	401 Wilbraham Road, Chorlton, Manchester, M21 0UT				
DRAWING	Proposed Site Layout				
DRAWN	WA	DATE	12/01/25	NUMBER	24/089/P01
SCALE	1:200	SHEET	A2	REVISION	B