



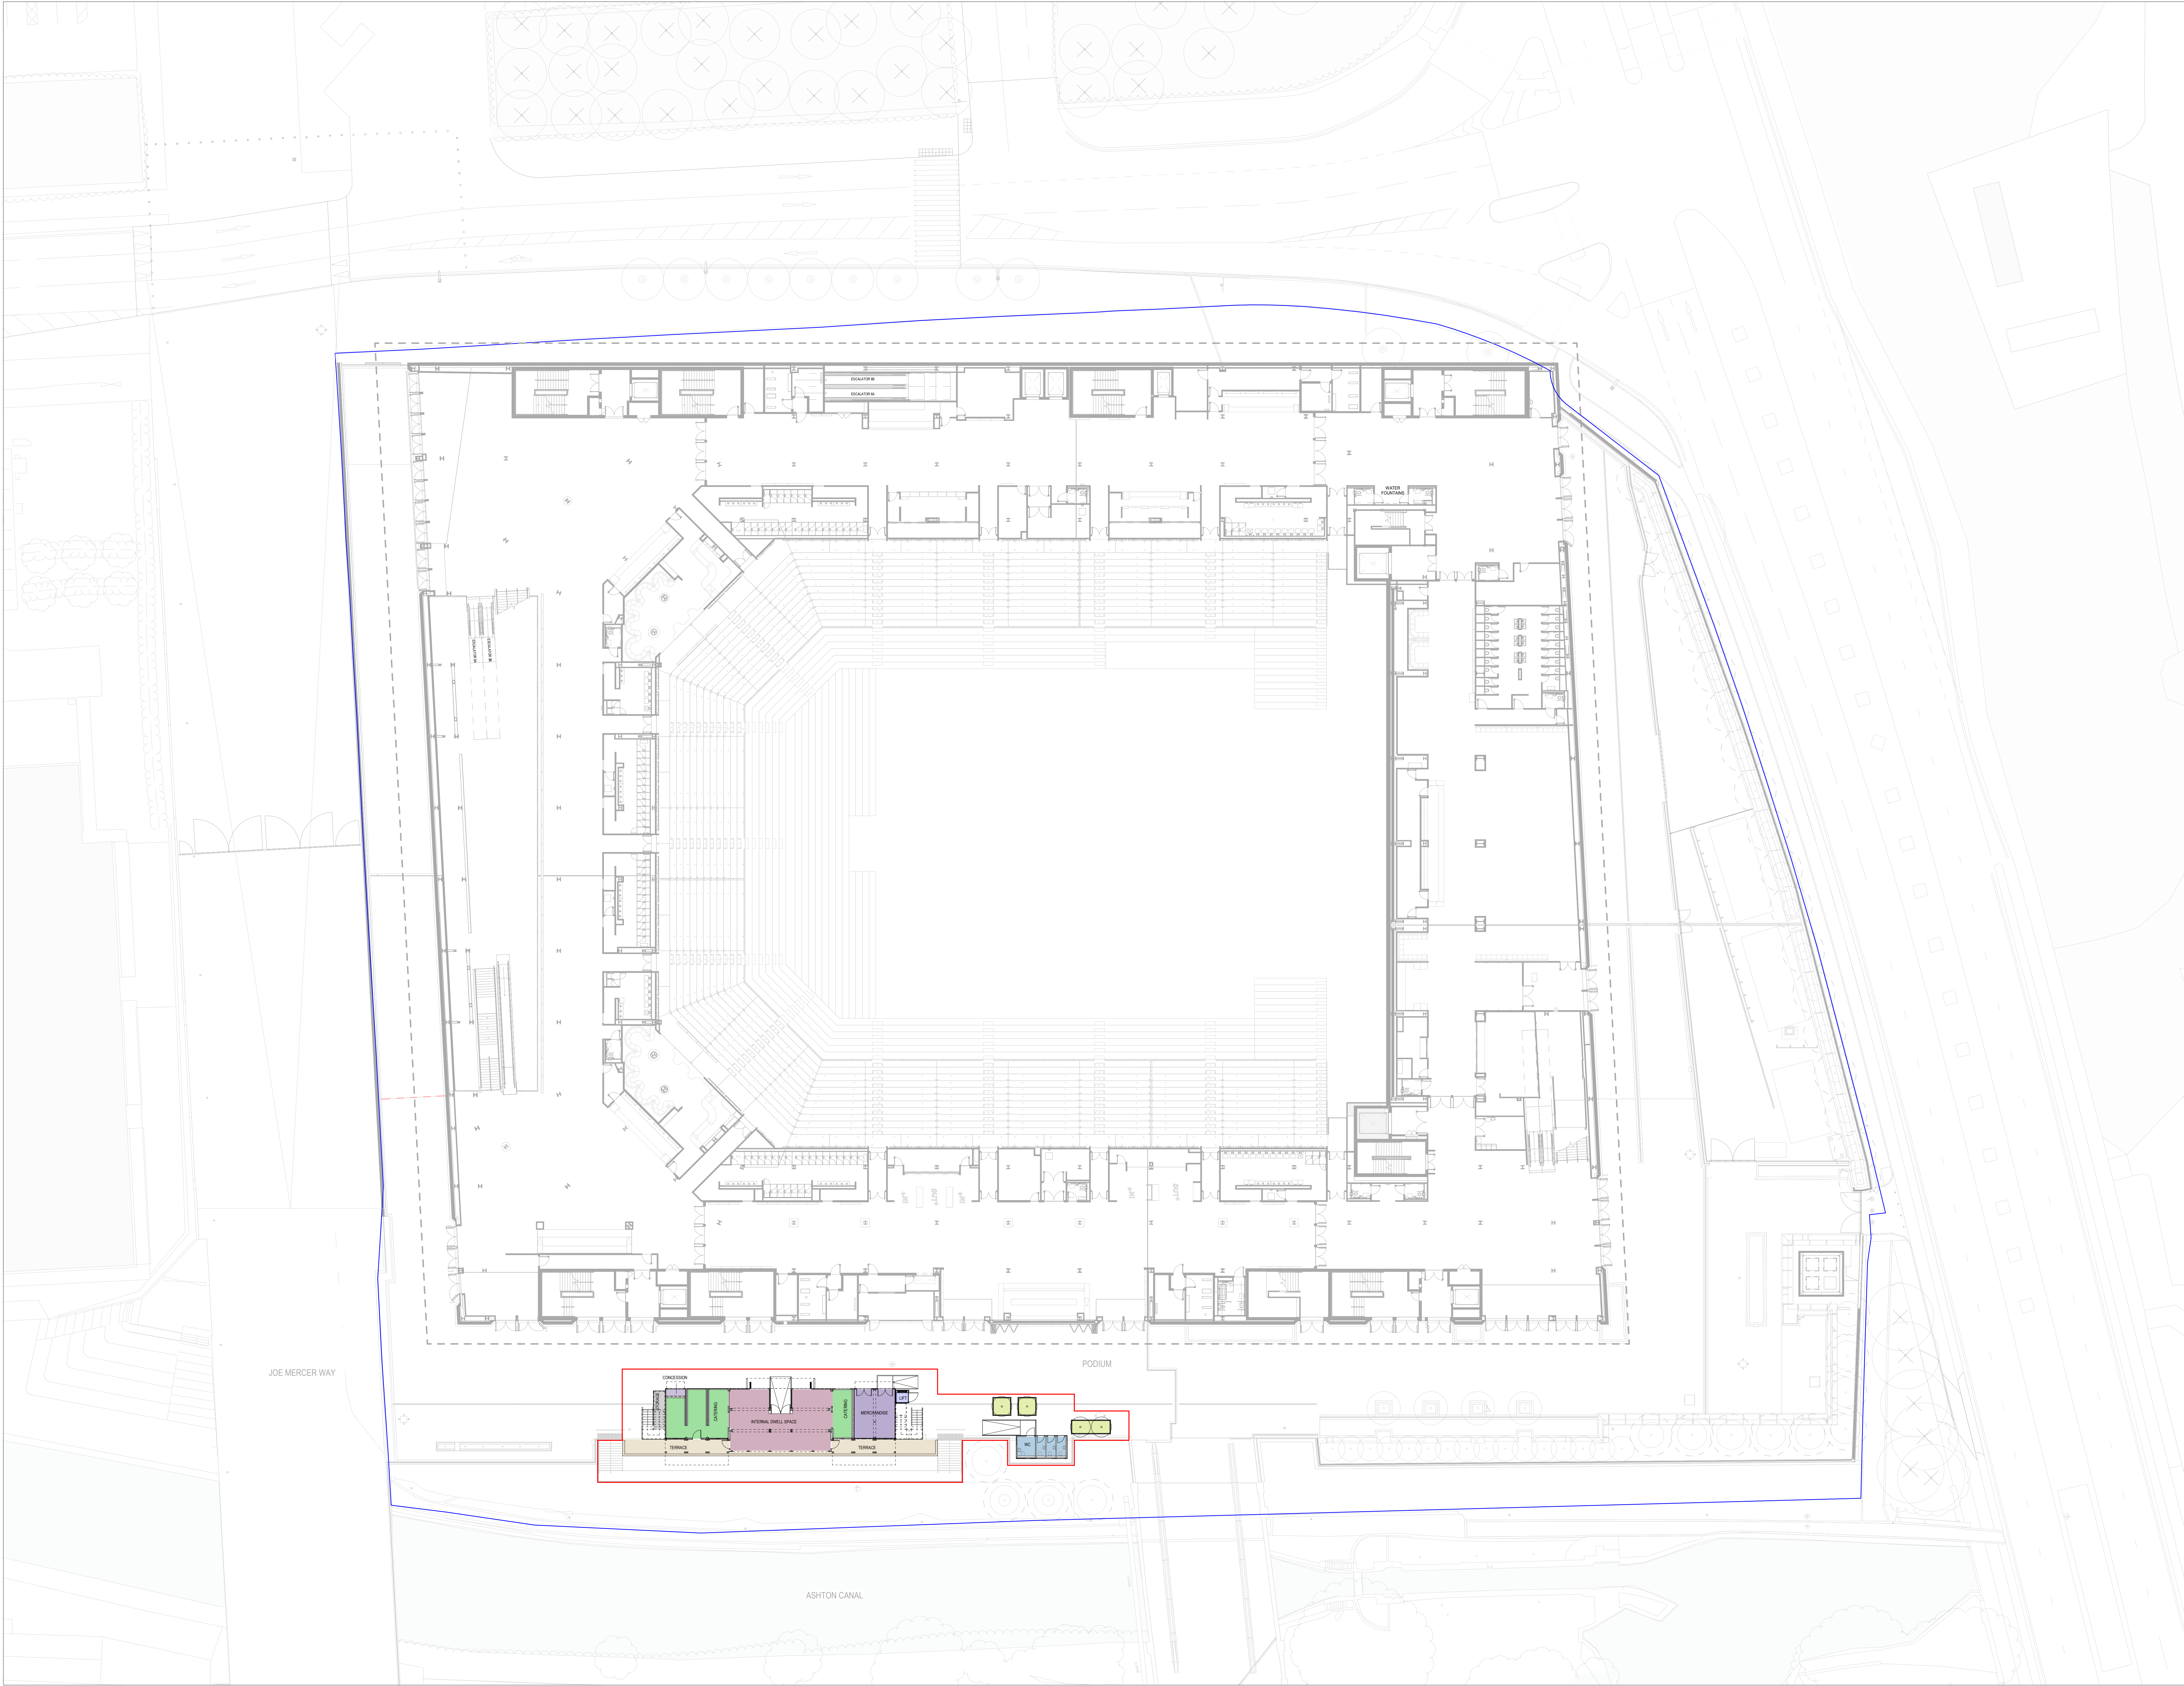

REVISIONS		
REV	DATE	DESCRIPTION
01	28.05.2025	PLANNING SUBMISSION

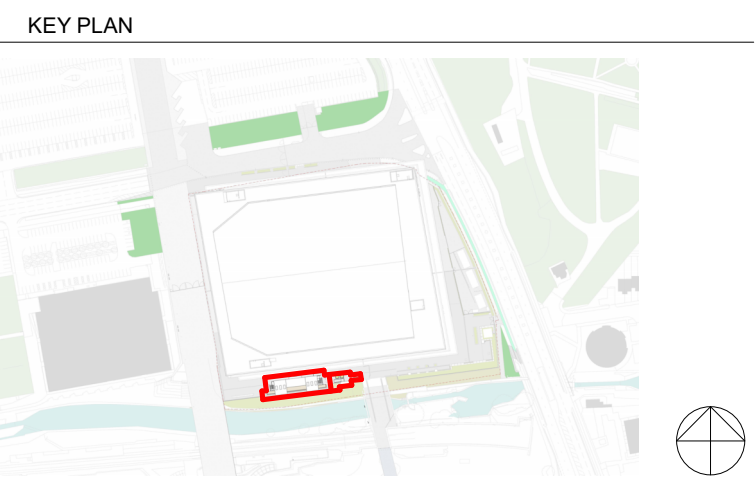

- INTERNAL DWELL- & EVENT-SPACE
- CONCESSION / VENDING
- MERCHANDISE
- CATERING
- WC
- VERTICAL CIRCULATION
- OPEN ECENT SPACE / COVERED TERRACE
- EXTERNAL STORAGE
- EXTERNAL TERRACE / BALCONY
- RELOCATED TREES IN FREESTANDING PLANTERS

- OWNERSHIP BOUNDARY
- PLANNING BOUNDARY
- LINE FLOOR ABOVE
- ZONE FOR FACADE ACTIVATION

THIS DRAWING IS ONLY TO SCALE IF IT IS REPRODUCED AT THE CORRECT PAPER SIZE 1:250@A0

0 5 10 20

ALL INTERNAL LAYOUTS AND USES ARE SHOWN FOR ILLUSTRATIVE PURPOSES ONLY AND ARE NOT FOR DETERMINATION

RESPONSIBLE DESIGNER & CONTRACTOR

Better Green Productions

CLIENTS

OVG International **LIVE**

© COPYRIGHT: ALL RIGHTS RESERVED

THIS WORK IS COPYRIGHT AND CANNOT BE REPRODUCED OR COPIED IN ANY FORM OR BY ANY OTHER MEANS (DRAWING, ELECTRONIC OR MECHANICAL, INCLUDING PHOTOCOPYING, RECORDING, OR BY ANY INFORMATION STORAGE AND RETRIEVAL SYSTEM) WITHOUT THE WRITTEN PERMISSION OF POPULOUS. ANY COPIES, REPRODUCTION OR USE OF THIS DOCUMENT FOR ANY PURPOSE WHATSOEVER IS RESTRICTED TO THE TERMS OF THE AGREEMENT OR BUILT AGREEMENT BETWEEN POPULOUS AND THE RESTRICTING PARTY.

USE REQUIRED DIMENSIONS IN PREFERENCE TO SCALED: CHECK ALL DIMENSIONS ON SITE BEFORE FABRICATION OR SETTING OUT

MASTERPLAN-ARCHITECT

POPULOUS®

14 BLADES COURT | DEODAR ROAD | LONDON | SW15 2NU | UNITED KINGDOM
TELEPHONE +44 (0)20 8974 7485 | FACSIMILE +44 (0)20 8974 7470
ALL PRODUCTION & INTELLECTUAL PROPERTY RIGHTS RESERVED © POPULOUS 2009

PROJECT NAME

CANALSIDE DEVELOPMENT

DRAWING TITLE

LEVEL 00

RL 61.77

STATUS PROJECT No.
PLANNING 4933

DATE SCALE SIZE
28.05.2025 1 : 250 A0

DRAWN CHECKED APPROVED
DL BB DS

PROJECT ORIGIN ZONE LEVEL TYPE ROLE DRAWING REV
BRA-POP-ZZ- 00- DR- A- 0692 00