


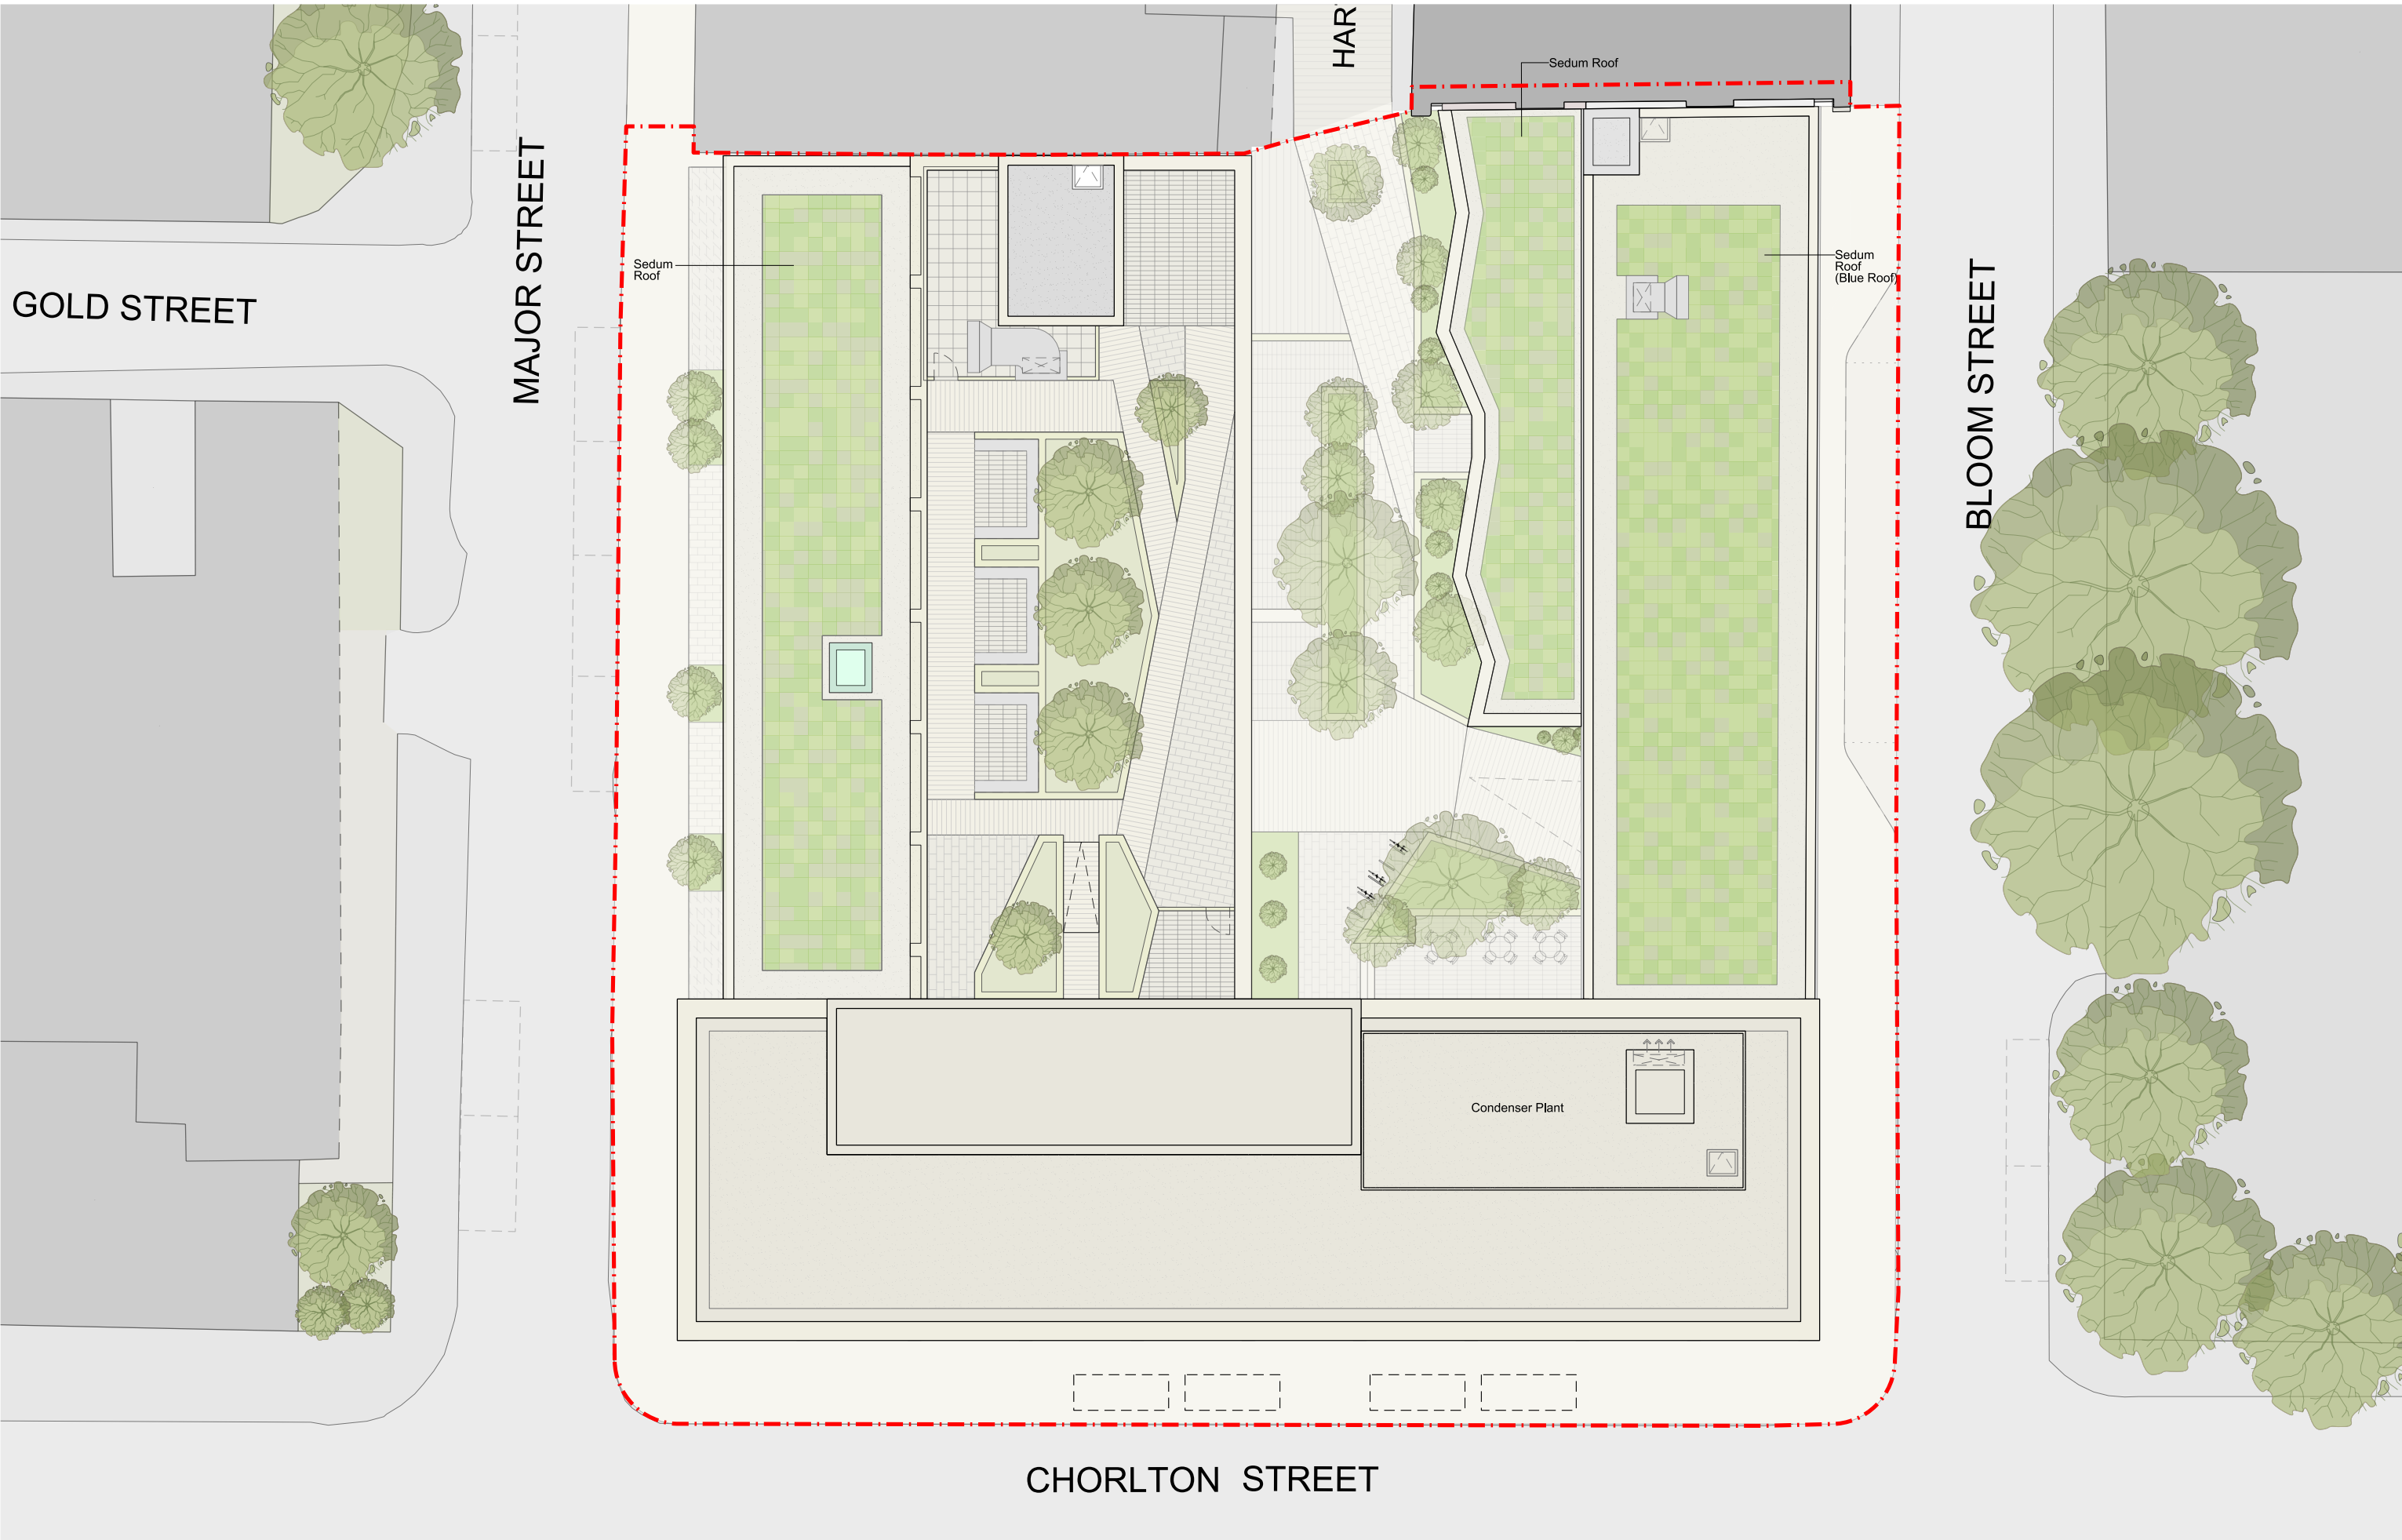

This drawing is copyright
Do not scale off dimensions.
All dimensions to be checked on site by contractor.
Contractor to report any dimensional discrepancies,
errors or omissions prior to commencing on site.

NOTE:

NORTH

Rev	Date	Description
P01	28-05-2025	Planning Submission
P02	07-07-2025	Planning Submission

Project Title
**Joyce,
17 Chorlton Street,
Manchester**

Status
PLANNING

Drawing Title
**General Arrangement
Proposed Plan
Roof Level**

Job No 10531	Scale 1:250 @ A3
Drawing No 10531-SHA-ZZ-A-B5D9-G200-PL-RF-001	Revision P02

simpsonhaugh

MANCHESTER
Riverside, 4 Commercial St
Manchester M15 4RD
+44 (0)161 835 2345
www.simpsonhaugh.com

LONDON
5-8 Roberts Place
London EC1R 9BB
+44 (0)20 7549 4000
mail@simpsonhaugh.com