


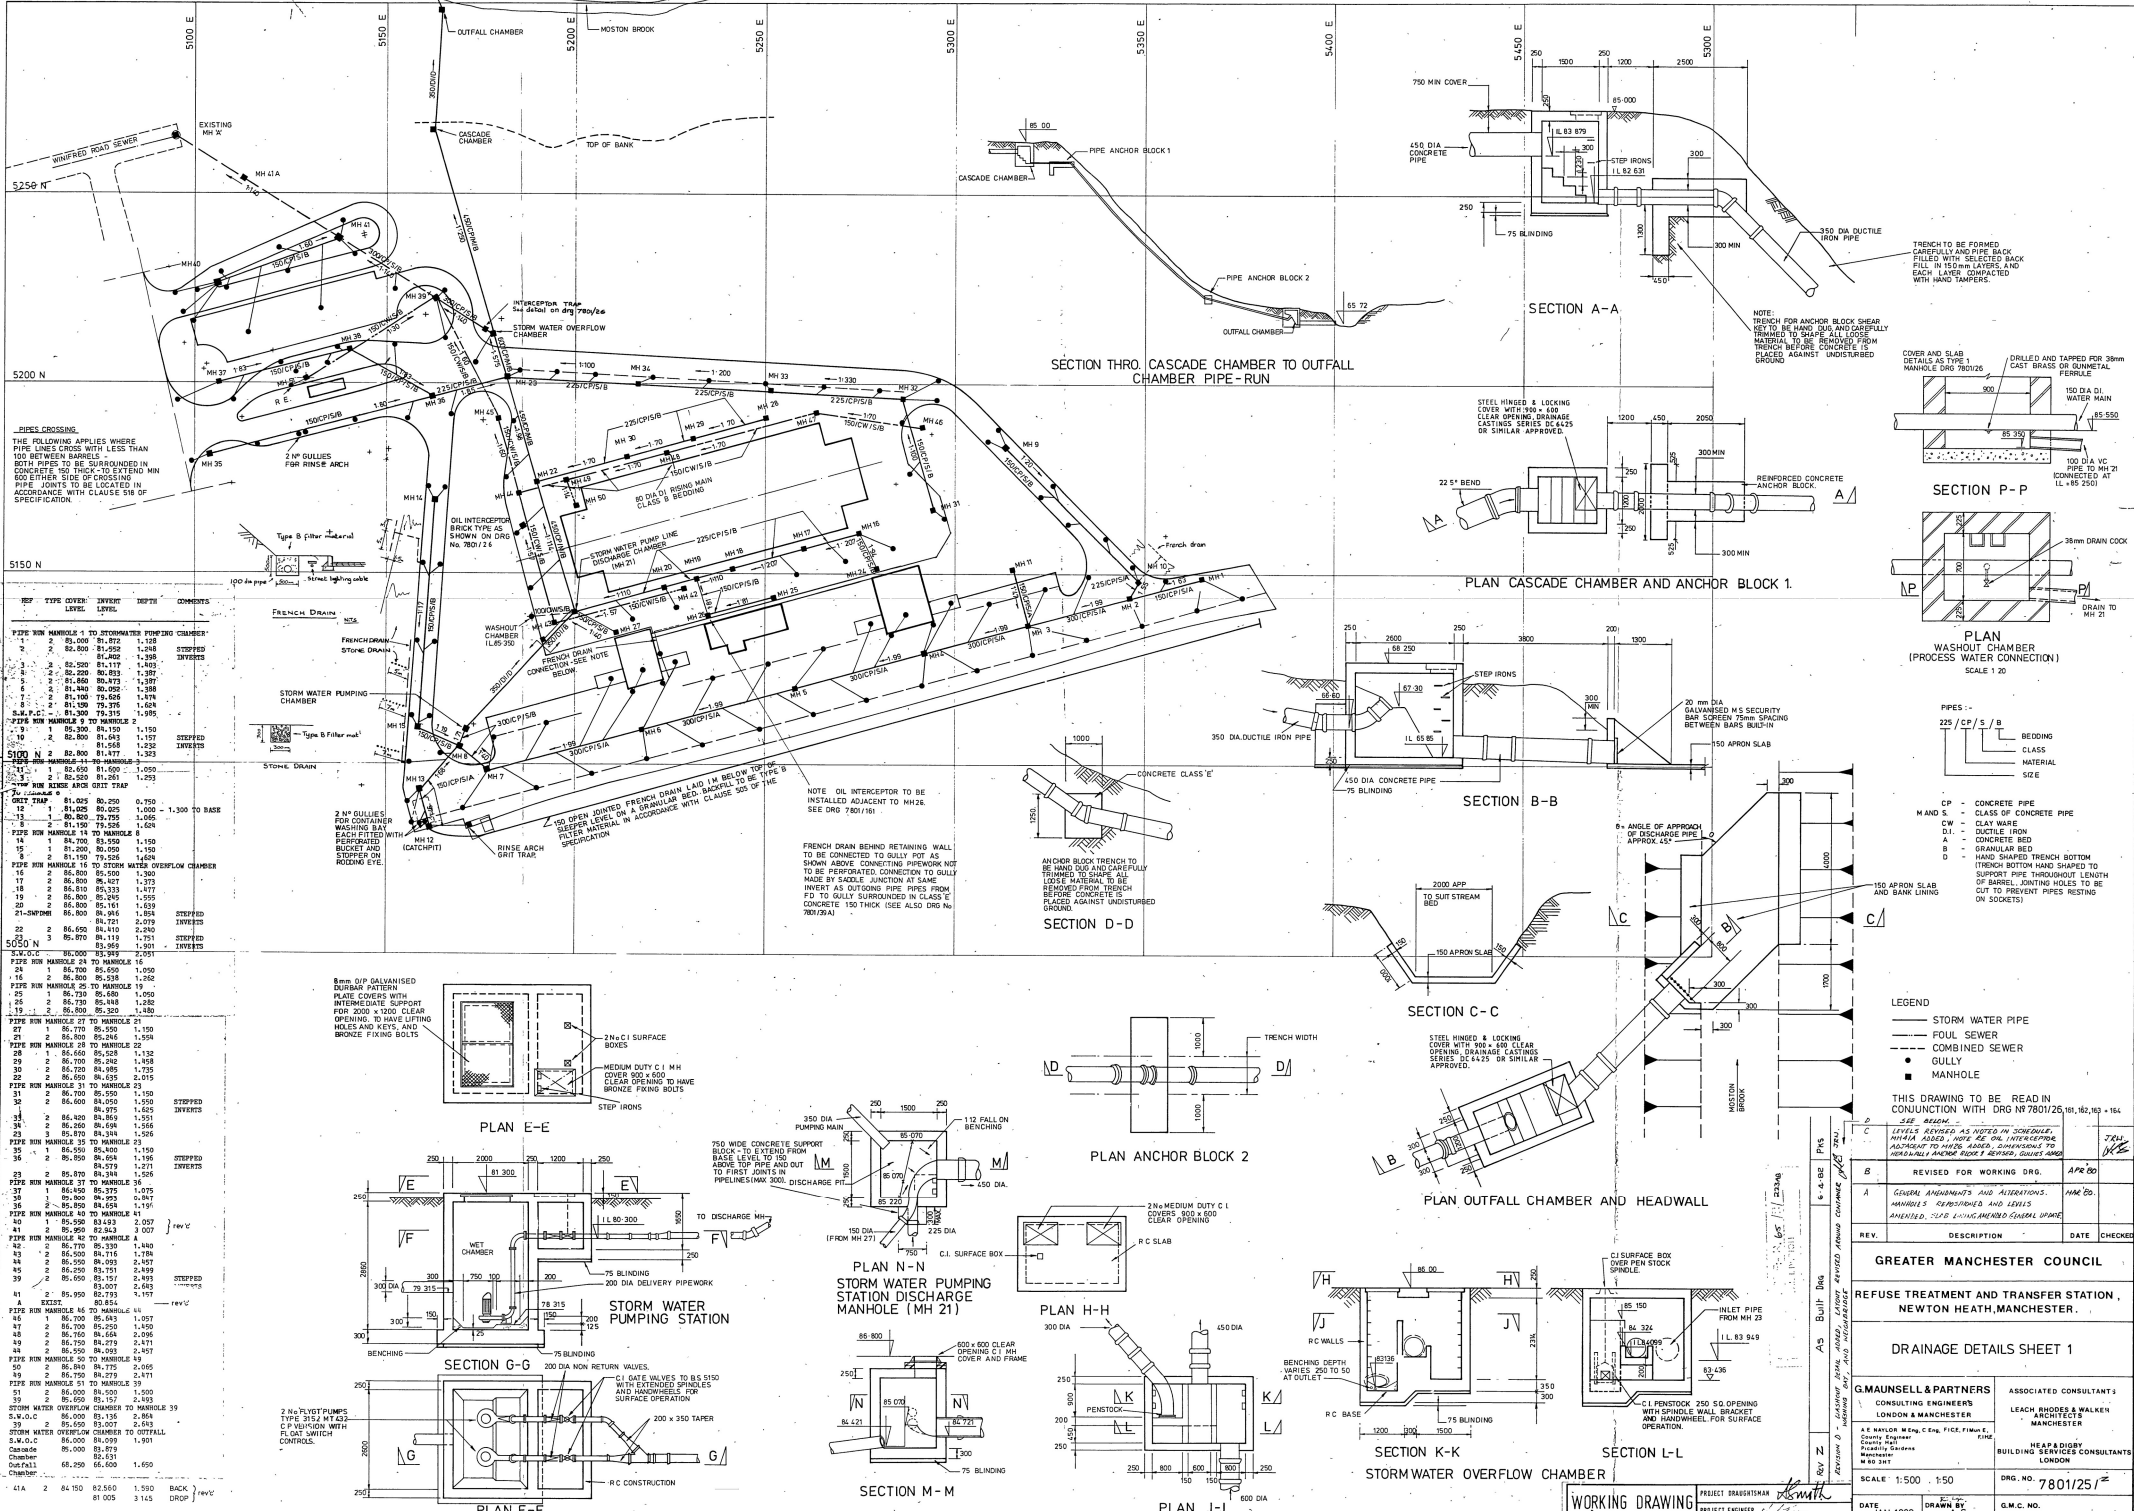

PIPE CROSSING
THE FOLLOWING APPLIES WHERE
PIPE LINES CROSS WITH LESS THAN
100 METRE BARRIERS WITH LESS THAN
BOTH PIPES TO BE SURROUNDED IN
CONCRETE TO THE THICKNESS OF 150
600 EITHER SIDE OF CROSSING
PIPE JOINTS TO BE LOCATED IN
ACCORDANCE WITH CLAUSE 516 OF
SPECIFICATION

REF	TYPE	COVER	INVERT	DEPTH	COMMENTS
LEGEND

- STORM WATER PIPE
- FOUL SEWER
- COMBINED SEWER
- GULLY
- MANHOLE


REV.	DESCRIPTION	DATE	CHECKED
A	GENERAL AMENDMENTS AND ALTERATIONS		

GREATER MANCHESTER COUNCIL

REFUSE TREATMENT AND TRANSFER STATION, NEWTON HEATH, MANCHESTER.

DRAINAGE DETAILS SHEET 1

G. MAUNSELL & PARTNERS
CONSULTING ENGINEERS
LONDON & MANCHESTER

ASSOCIATED CONSULTANTS
ARCHITECTS
MANCHESTER

LONDON

SCALE: 1:500, 1:50

DATE: JAN 1980

DRG. NO: 7801/25

G.M.C. NO.

WORKING DRAWING


PROJECT ENGINEER: [Signature]