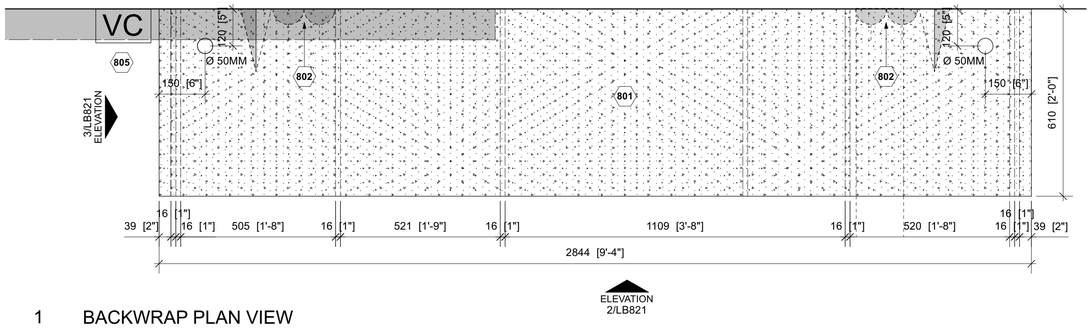
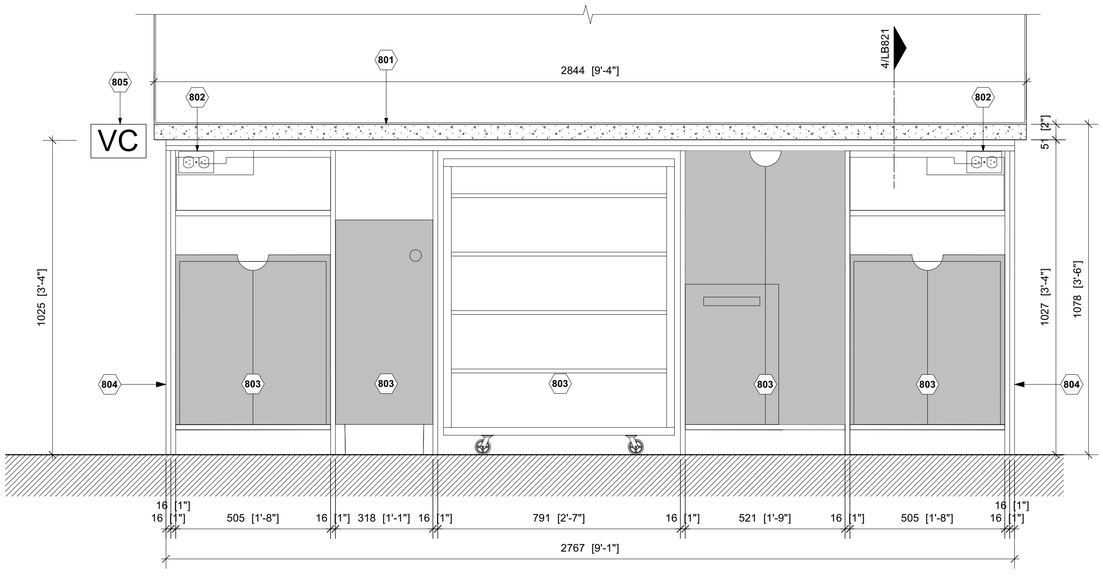


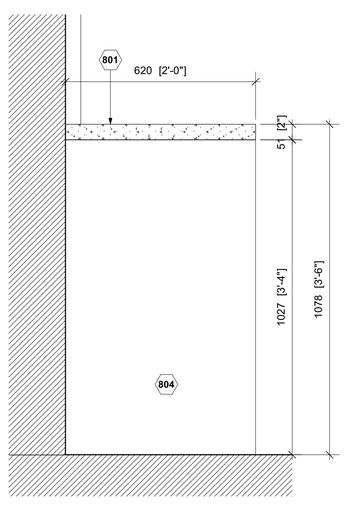

1 BACKWRAP PLAN VIEW

LB821 SCALE 1:10 @ A1



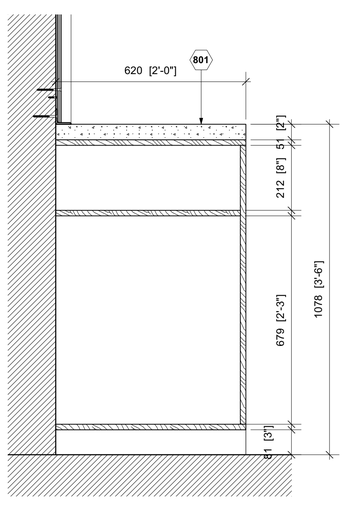

2 BACKWRAP ELEVATION

LB821 SCALE 1:10 @ A1




3 BACKWRAP ELEVATION

LB821 SCALE 1:10 @ A1




4 BACKWRAP SECTION

LB821 SCALE 1:10 @ A1

## KEY NOTES

KEY

801 50MM THICK CONCRETE COUNTER TOP.

802 1NO. DOUBLE POWER OUTLET AND 1NO. DOUBLE DATA SOCKET IN WHITE DADO TRUNKING UNDER THE COUNTERTOP. ALLOW FOR 1NO. GREY 80MM DIA. TASS DESK GROMMETS (DGG80) BY CEF OR SIMILAR CENTRED OVER PULL OUT DRAWER.

803 BACKWRAP MANAGEMENT UNITS.

804 18X150MM LIGHTLY WHITEWASHED CHARACTER GRADE WHITE OAK PLANK CLADDING SECRET FIXED TO CASH BACKWRAP CARCASS. EXPOSED EDGE OF CLADDING VISIBLE ON SIDE ELEVATION ONLY.

805 LOCATION OF WALL RECESSED VOLUME CONTROL AT 150MM ABOVE COUNTER TOP.

0 500 1000

Scale bar (mm) 1:10

apt.design

Studio 1
31 Main Street, Kilby
Leicestershire, UK, LE18 3TD

Studio 2
2nd Floor, 22 Conduit Street
London, UK, W1S 2XR

W www.apt-design.co.uk T +44 (0)1858 469420

For Office Use: A_12746

**ANTHROPOLOGIE**

1-5 ST. ANNS SQUARE
MANCHESTER
M2 7EF

CONSULTANT :

DRAWN BY:

CC

ISSUE / DATE:

| | |
|---|---|
| LISTED BUILDING CONSENT | 18.08.2025 |

REVISION :

SHEET TITLE :

BACKWRAP DETAILS

SHEET NO. :

**LB821**

Figured dimensions shall be taken in preference to scaled dimensions and any discrepancies or errors are to be referred to the Designer. Contractors, sub-contractors and suppliers must verify all dimensions on site before commencing work or making any fabrication drawings. @ Copyright Reserved