


Whalley Range – ATM CCTV

Shopfront CCTV

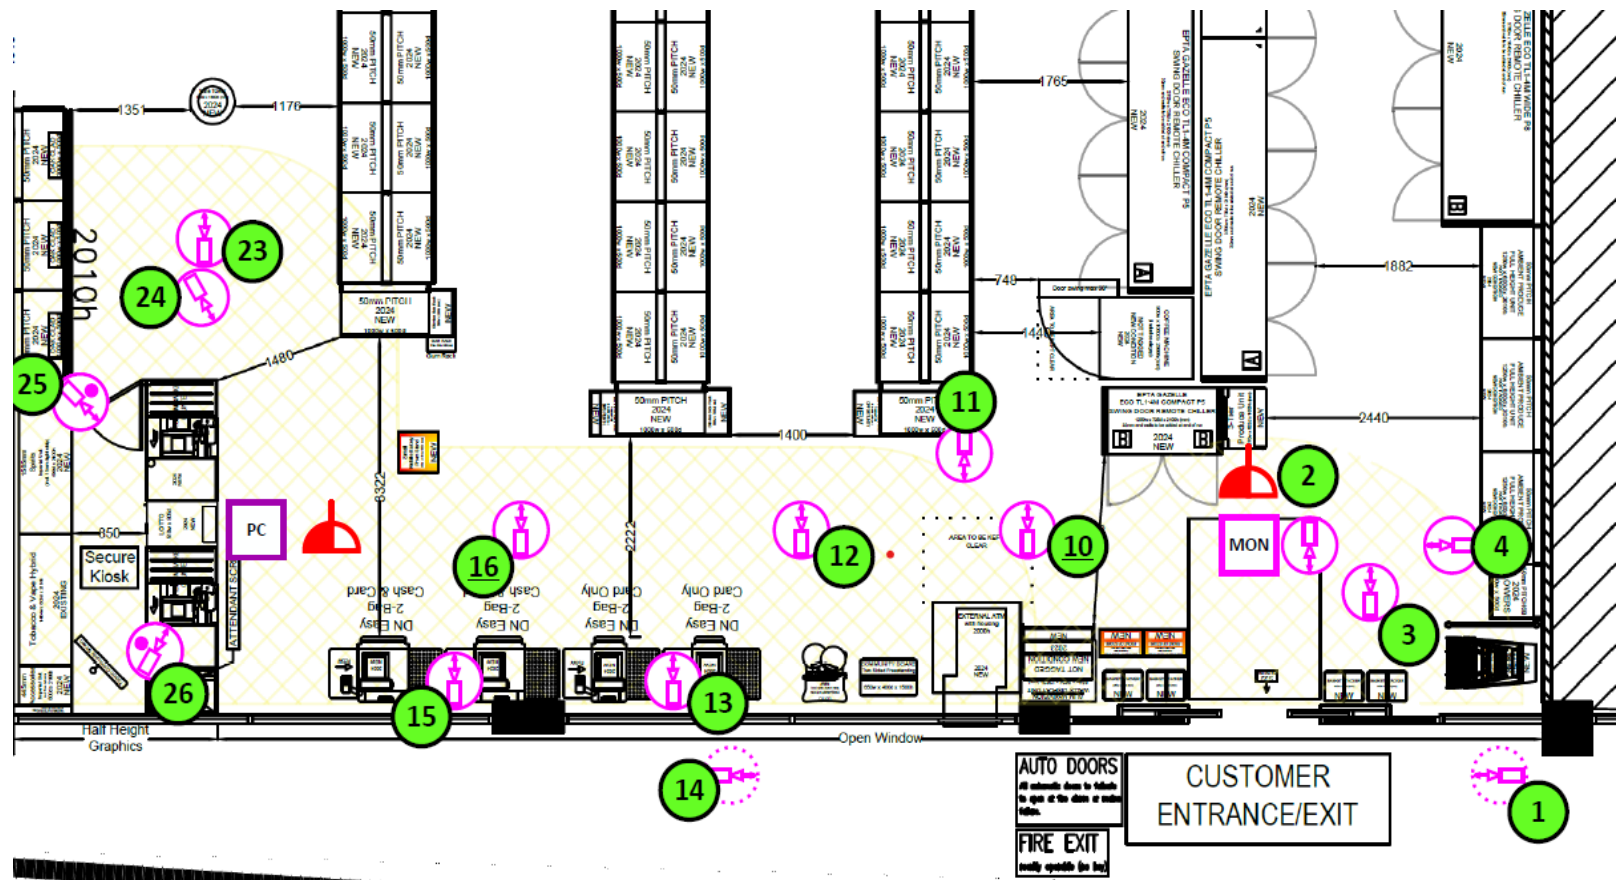

Key

- MON CCTV Monitor
- SW CCTV Network Switch
- PSU CCTV PSU
- PTZ Pan-Tilt-Zoom Functional Camera
- Internal Box/Bullet Camera
- External Box/Bullet Camera
- Internal Dome Cam QND – 6012R
- External Dome Cam QNV – 6012R
- Microphone Cam QND – 6012R