


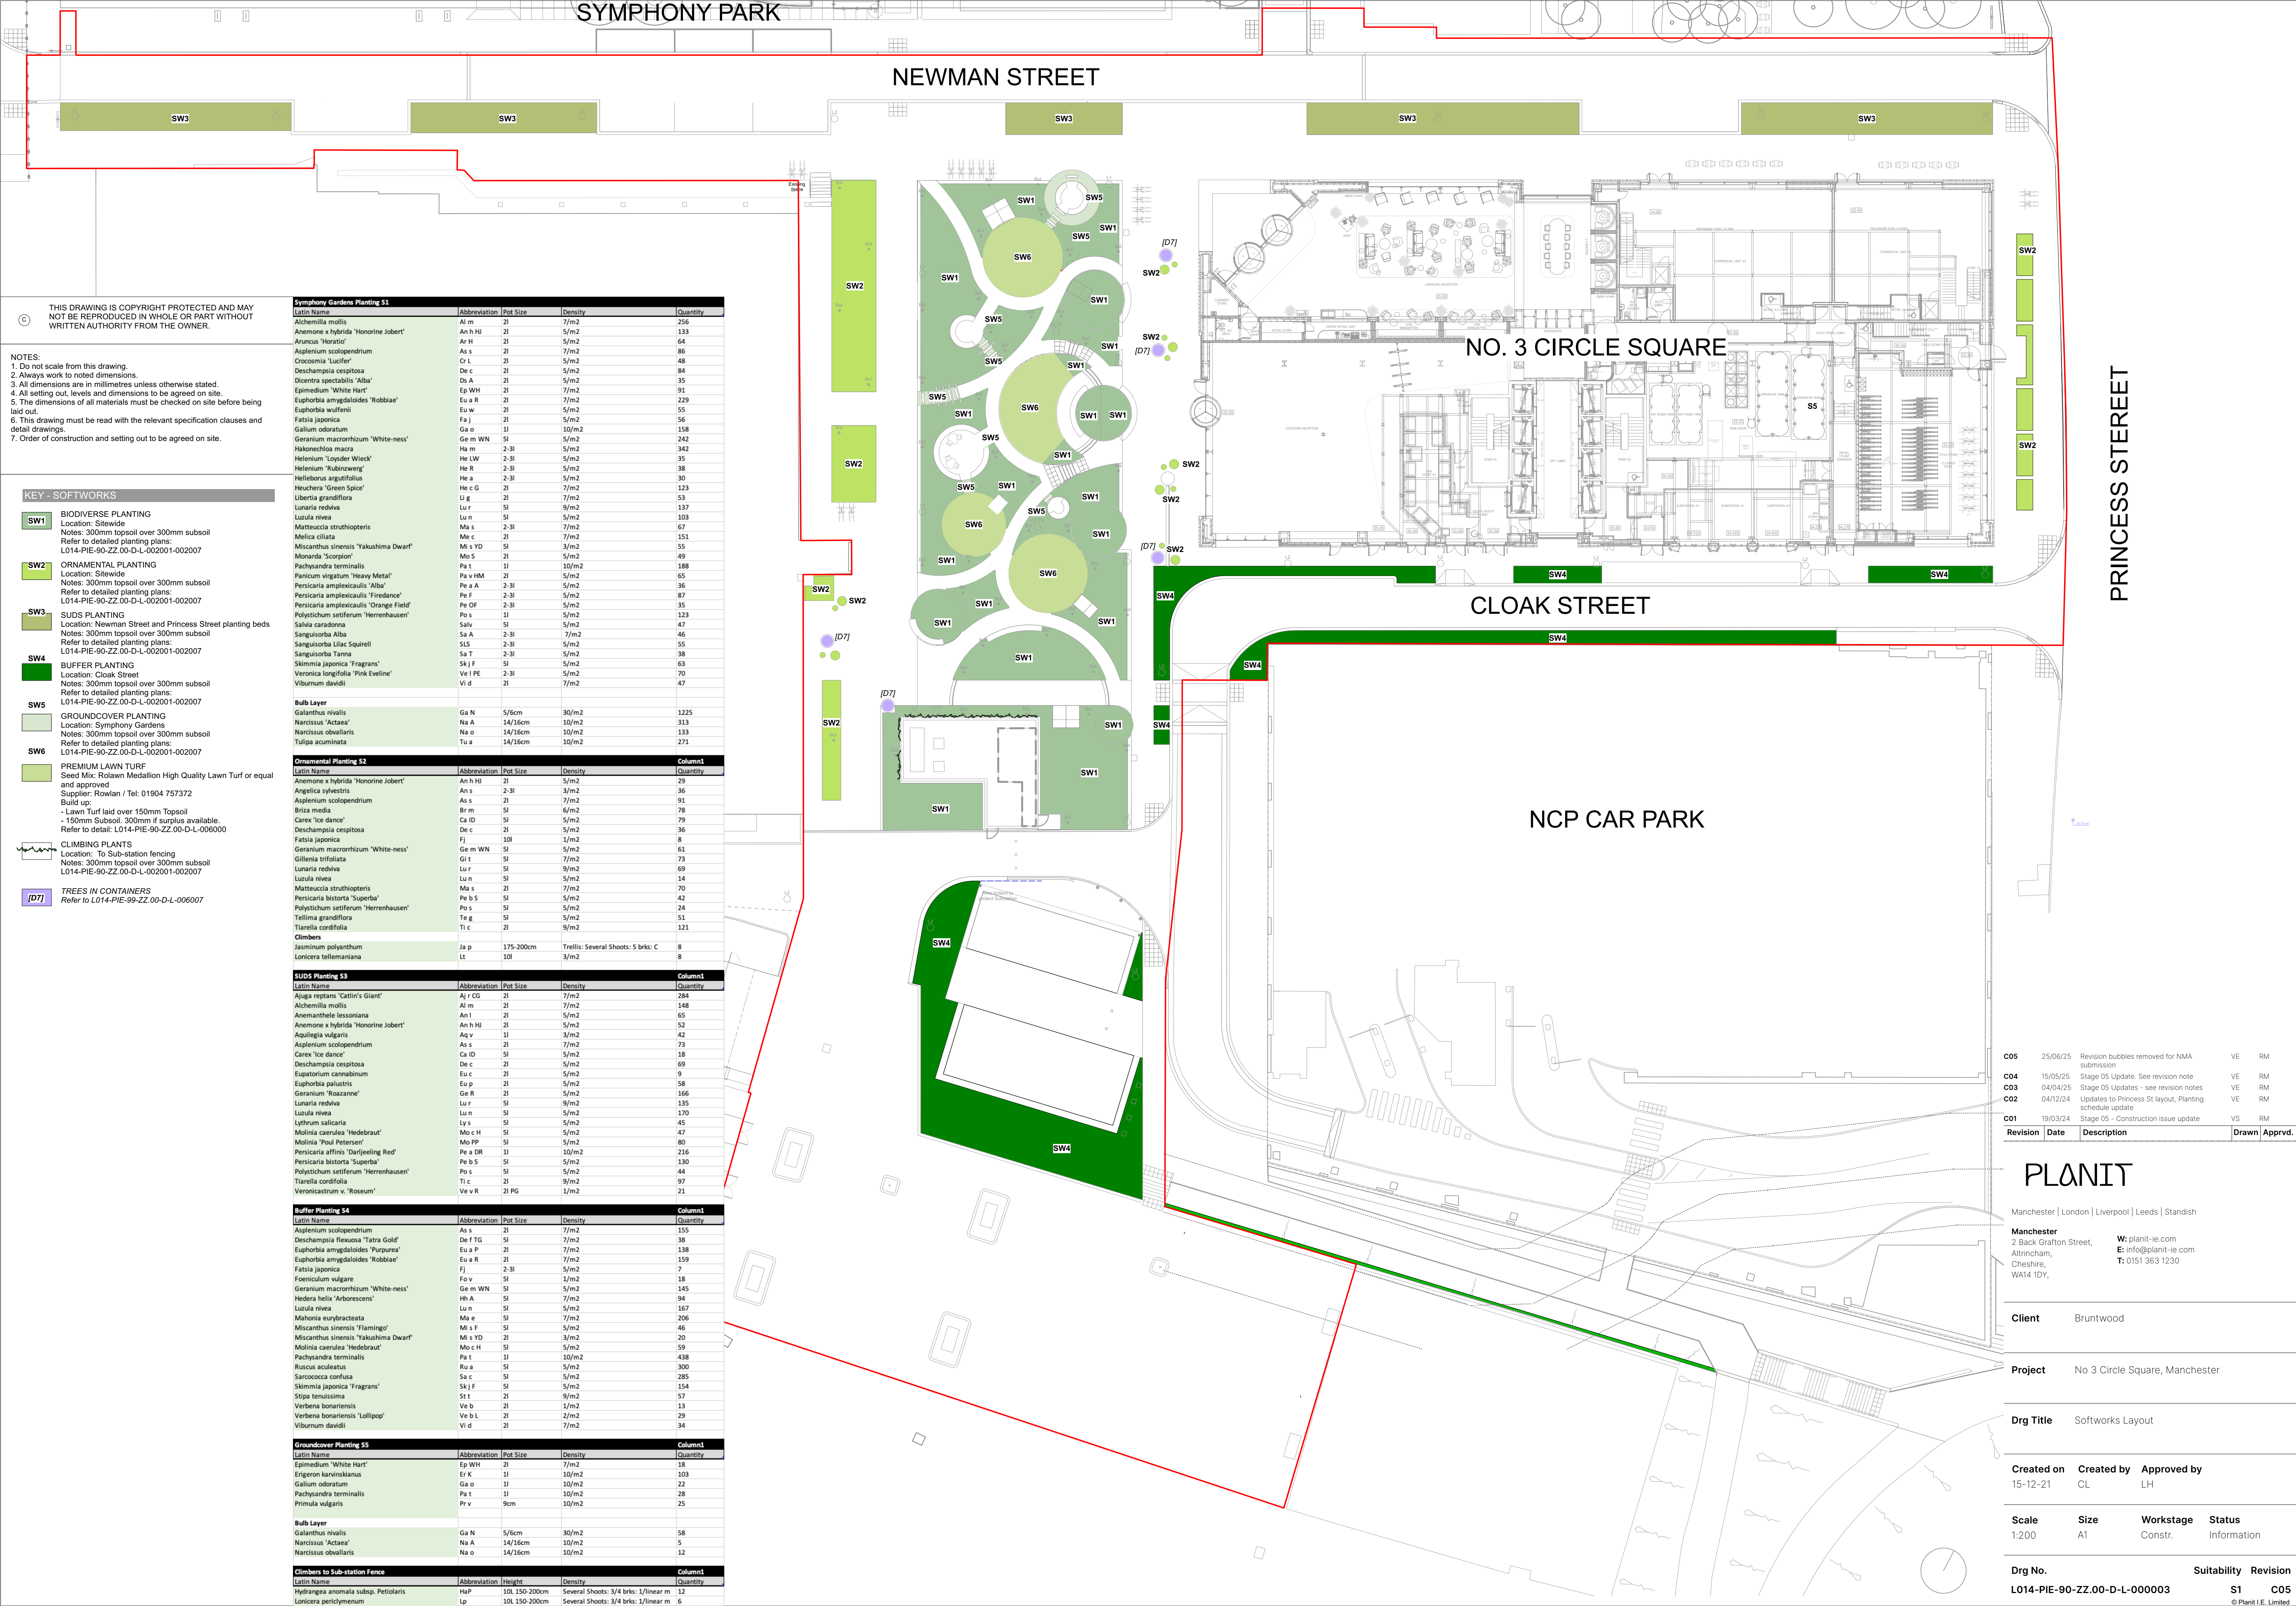

THIS DRAWING IS COPYRIGHT PROTECTED AND MAY NOT BE REPRODUCED IN WHOLE OR PART WITHOUT WRITTEN AUTHORITY FROM THE OWNER.

NOTES:

1. Do not scale from this drawing.
2. Always work to noted dimensions.
3. All dimensions are in millimetres unless otherwise stated.
4. All setting out, levels and dimensions to be agreed on site.
5. The dimensions of all materials must be checked on site before being laid out.
6. This drawing must be read with the relevant specification clauses and detail drawings.
7. Order of construction and setting out to be agreed on site.

KEY - SOFTWARES

- SW1** BIODIVERSE PLANTING
Location: Site-wide
Notes: 300mm topsoil over 300mm subsoil
Refer to detailed planting plans:
L014-PIE-90-ZZ-00-D-L-002001-002007
- SW2** ORNAMENTAL PLANTING
Location: Site-wide
Notes: 300mm topsoil over 300mm subsoil
Refer to detailed planting plans:
L014-PIE-90-ZZ-00-D-L-002001-002007
- SW3** SUDS PLANTING
Location: Newman Street and Princess Street planting beds
Notes: 300mm topsoil over 300mm subsoil
Refer to detailed planting plans:
L014-PIE-90-ZZ-00-D-L-002001-002007
- SW4** BUFFER PLANTING
Location: Cloak Street
Notes: 300mm topsoil over 300mm subsoil
Refer to detailed planting plans:
L014-PIE-90-ZZ-00-D-L-002001-002007
- SW5** GROUND COVER PLANTING
Location: Symphony Gardens
Notes: 300mm topsoil over 300mm subsoil
Refer to detailed planting plans:
L014-PIE-90-ZZ-00-D-L-002001-002007
- SW6** PREMIUM LAWN TURF
Seed Mix: Rolawn Medallion High Quality Lawn Turf or equal and approved
Supplier: Rowlan / Tel: 01904 757372
Build up:
- Lawn Turf laid over 150mm Topsoil
- 150mm Subsoil. 300mm if surplus available.
Refer to detail: L014-PIE-90-ZZ-00-D-L-006000

CLIMBING PLANTS
Location: To Sub-station fencing
Notes: 300mm topsoil over 300mm subsoil
L014-PIE-90-ZZ-00-D-L-002001-002007

TREES IN CONTAINERS
Refer to L014-PIE-99-ZZ-00-D-L-006007

Symphony Gardens Planting S1				
Latin Name	Abbreviation	Pot Size	Density	Quantity
Alchemilla mollis	Al m	2l	7/m2	256
Anemone x hybrida 'Honore Jobert'	An h HJ	2l	5/m2	133
Aruncus 'Horatio'	Ar H	2l	5/m2	64
Asplenium scolopendrium	As s	2l	7/m2	86
Crocus 'Lucifer'	Cr L	2l	5/m2	48
Deschampsia cespitosa	De c	2l	5/m2	84
Dicentra spectabilis 'Alba'	Ds A	2l	5/m2	35
Epidendrum 'White Hart'	Ep WH	2l	7/m2	91
Euphorbia amygdaloides 'Robbie'	Eu a R	2l	7/m2	229
Euphorbia wulfenii	Eu w	2l	5/m2	55
Fatsia japonica	Fa j	2l	5/m2	56
Galium odoratum	Ga o	1l	10/m2	158
Geranium macrorrhizum 'White-ness'	Ge m WN	5l	5/m2	242
Hakonechloa macra	Ha m	2-3l	5/m2	342
Helenium 'Loyder Wreck'	He LW	2-3l	5/m2	35
Helenium 'Rubinzwerg'	He R	2-3l	5/m2	38
Helleborus argutifolius	He a	2-3l	5/m2	30
Heuchera 'Green Spire'	He c G	2l	7/m2	123
Libertia grandiflora	Li g	2l	7/m2	53
Lunaria rediviva	Lu r	5l	9/m2	137
Luzula nivea	Lu n	5l	5/m2	103
Matteuccia struthiopteris	Ma s	2-3l	7/m2	67
Melica ciliata	Me c	2l	7/m2	151
Miscanthus sinensis 'Yakushima Dwarf'	Mi s YD	5l	3/m2	55
Monarda 'Scorpion'	Mo S	2l	5/m2	49
Pachyandra terminalis	Pa t	1l	10/m2	188
Panicum virgatum 'Heavy Metal'	Pa v VM	2l	5/m2	65
Persicaria amplexicaulis 'Alba'	Pe a A	2-3l	5/m2	36
Persicaria amplexicaulis 'Firedance'	Pe f	2-3l	5/m2	87
Persicaria amplexicaulis 'Orange Field'	Pe OF	2-3l	5/m2	35
Polystichum setiferum 'Herrenhausen'	Po s	1l	5/m2	123
Salvia caradonna	Salv	5l	5/m2	47
Sanguisorba Alba	Sa A	2-3l	7/m2	46
Sanguisorba Lilac Squirrel	SLS	2-3l	5/m2	55
Sanguisorba Tanna	Sa T	2-3l	5/m2	38
Skimmia japonica 'Fragrans'	Sk j F	5l	5/m2	63
Veronica longifolia 'Pink Etoile'	Ve l PE	2-3l	5/m2	70
Viburnum davidii	Vi d	2l	7/m2	47

Ornamental Planting S2				
Latin Name	Abbreviation	Pot Size	Density	Column1 Quantity
Anemone x hybrida 'Honore Jobert'	An h HJ	2l	5/m2	29
Angelica sylvestris	An s	2-3l	3/m2	36
Asplenium scolopendrium	As s	2l	7/m2	91
Briza media	Br m	5l	6/m2	78
Carex 'Ice dance'	Ca ID	5l	5/m2	79
Deschampsia cespitosa	De c	2l	5/m2	36
Fatsia japonica	Fj	10l	1/m2	8
Geranium macrorrhizum 'White-ness'	Ge m WN	5l	5/m2	61
Gillenia trifoliata	Gi t	5l	7/m2	73
Lunaria rediviva	Lu r	5l	9/m2	69
Luzula nivea	Lu n	5l	5/m2	14
Matteuccia struthiopteris	Ma s	2l	7/m2	70
Persicaria bistorta 'Superba'	Pe b S	5l	5/m2	42
Polystichum setiferum 'Herrenhausen'	Po s	5l	5/m2	24
Tellima grandiflora	Te g	5l	5/m2	51
Tiarella cordifolia	Ti c	2l	9/m2	121
Climbers				
Jasminum polyanthum	Ja p	175-200cm	Trellis: Several Shoots: 5 brks: C	8
Lonicera telemaniana	Lt	10l	3/m2	8

SUDES Planting S3				
Latin Name	Abbreviation	Pot Size	Density	Column1 Quantity
Ajuga reptans 'Catlin's Giant'	Aj r CG	2l	7/m2	284
Alchemilla mollis	Al m	2l	7/m2	148
Anemone x hybrida 'Honore Jobert'	An h HJ	2l	5/m2	65
Aquilegia vulgaris	Aq v	1l	3/m2	42
Asplenium scolopendrium	As s	2l	7/m2	73
Carex 'Ice dance'	Ca ID	5l	5/m2	18
Deschampsia cespitosa	De c	2l	5/m2	69
Eupatorium cannabinum	Eu c	2l	5/m2	9
Euphorbia palustris	Eu p	2l	5/m2	58
Geranium 'Rozanne'	Ge R	2l	5/m2	166
Lunaria rediviva	Lu r	5l	9/m2	135
Luzula nivea	Lu n	5l	5/m2	170
Lythrum salicaria	Ly s	5l	5/m2	45
Molinia caerulea 'Hedebrant'	Mo c H	5l	5/m2	47
Molinia 'Paul Petersen'	Mo PP	5l	5/m2	80
Persicaria affinis 'Darjeeling Red'	Pe a DR	1l	10/m2	216
Persicaria bistorta 'Superba'	Pe b S	5l	5/m2	130
Polystichum setiferum 'Herrenhausen'	Po s	5l	5/m2	44
Tiarella cordifolia	Ti c	2l	9/m2	97
Veronicastrum v. 'Roseum'	Ve v R	2l PG	1/m2	21

Buffer Planting S4				
Latin Name	Abbreviation	Pot Size	Density	Column1 Quantity
Asplenium scolopendrium	As s	2l	7/m2	155
Deschampsia flexuosa 'Tatra Gold'	De f TG	5l	7/m2	38
Euphorbia amygdaloides 'Purpurea'	Eu a P	2l	7/m2	138
Euphorbia amygdaloides 'Robbie'	Eu a R	2l	7/m2	159
Fatsia japonica	Fj	2-3l	5/m2	7
Foeniculum vulgare	Fo v	5l	1/m2	18
Geranium macrorrhizum 'White-ness'	Ge m WN	5l	5/m2	145
Hedera helix 'Arborescens'	Hh A	5l	7/m2	94
Luzula nivea	Lu n	5l	5/m2	167
Mahonia kurylensis	Ma e	5l	7/m2	206
Miscanthus sinensis 'Fleming'	Mi s F	5l	5/m2	46
Miscanthus sinensis 'Yakushima Dwarf'	Mi s YD	2l	3/m2	20
Molinia caerulea 'Hedebrant'	Mo c H	5l	5/m2	59
Pachyandra terminalis	Pa t	1l	10/m2	438
Ruscus aculeatus	Ru a	5l	5/m2	300
Sarcococca confusa	Sa c	5l	5/m2	285
Skimmia japonica 'Fragrans'	Sk j F	5l	5/m2	154
Stipa tenuissima	St t	2l	9/m2	57
Verbena bonariensis	Ve b	2l	1/m2	13
Verbena bonariensis 'Lollipop'	Ve b L	2l	2/m2	29
Viburnum davidii	Vi d	2l	7/m2	34

Groundcover Planting S5				
Latin Name	Abbreviation	Pot Size	Density	Column1 Quantity
Epidendrum 'White Hart'	Ep WH	2l	7/m2	18
Erigeron karwinskianus	Er K	1l	10/m2	103
Galium odoratum	Ga o	1l	10/m2	22
Pachyandra terminalis	Pa t	1l	10/m2	28
Primula vulgaris	Pr v	9cm	10/m2	25

Bulb Layer				
Galanthus nivalis	Ga N	5/6cm	30/m2	58
Narcissus 'Actaea'	Na A	14/16cm	10/m2	5
Narcissus obvallaris	Na o	14/16cm	10/m2	12

Climbers to Sub-station Fence				
Latin Name	Abbreviation	Height	Density	Column1 Quantity
Hydrangea anomala subsp. Petiolaris	HaP	10L 150-200cm	Several Shoots: 3/4 brks: 1/linear m	12
Lonicera periclymenum	Lp	10L 150-200cm	Several Shoots: 3/4 brks: 1/linear m	6

C05	25/06/25	Revision bubbles removed for NMA submission	VE	RM
C04	15/05/25	Stage 05 Update - See revision note	VE	RM
C03	04/04/25	Stage 05 Updates - see revision notes	VE	RM
C02	04/12/24	Updates to Princess St layout, Planting schedule update	VE	RM
C01	19/03/24	Stage 05 - Construction issue update	VS	RM
Revision	Date	Description	Drawn	Apprvd.

PLANIT

Manchester | London | Liverpool | Leeds | Standish

Manchester
2 Back Grafton Street,
Altrincham,
Cheshire,
WA14 1DY,

W: plant-ie.com
E: info@plant-ie.com
T: 0151 363 1230

Client Bruntwood

Project No 3 Circle Square, Manchester

Drg Title Softworks Layout

Created on 15-12-21
Created by CL
Approved by LH

Scale 1:200
Size A1
Workstage Constr.
Status Information

Drg No. L014-PIE-90-ZZ-00-D-L-000003
Suitability S1
Revision C05
© Plant I.E. Limited