
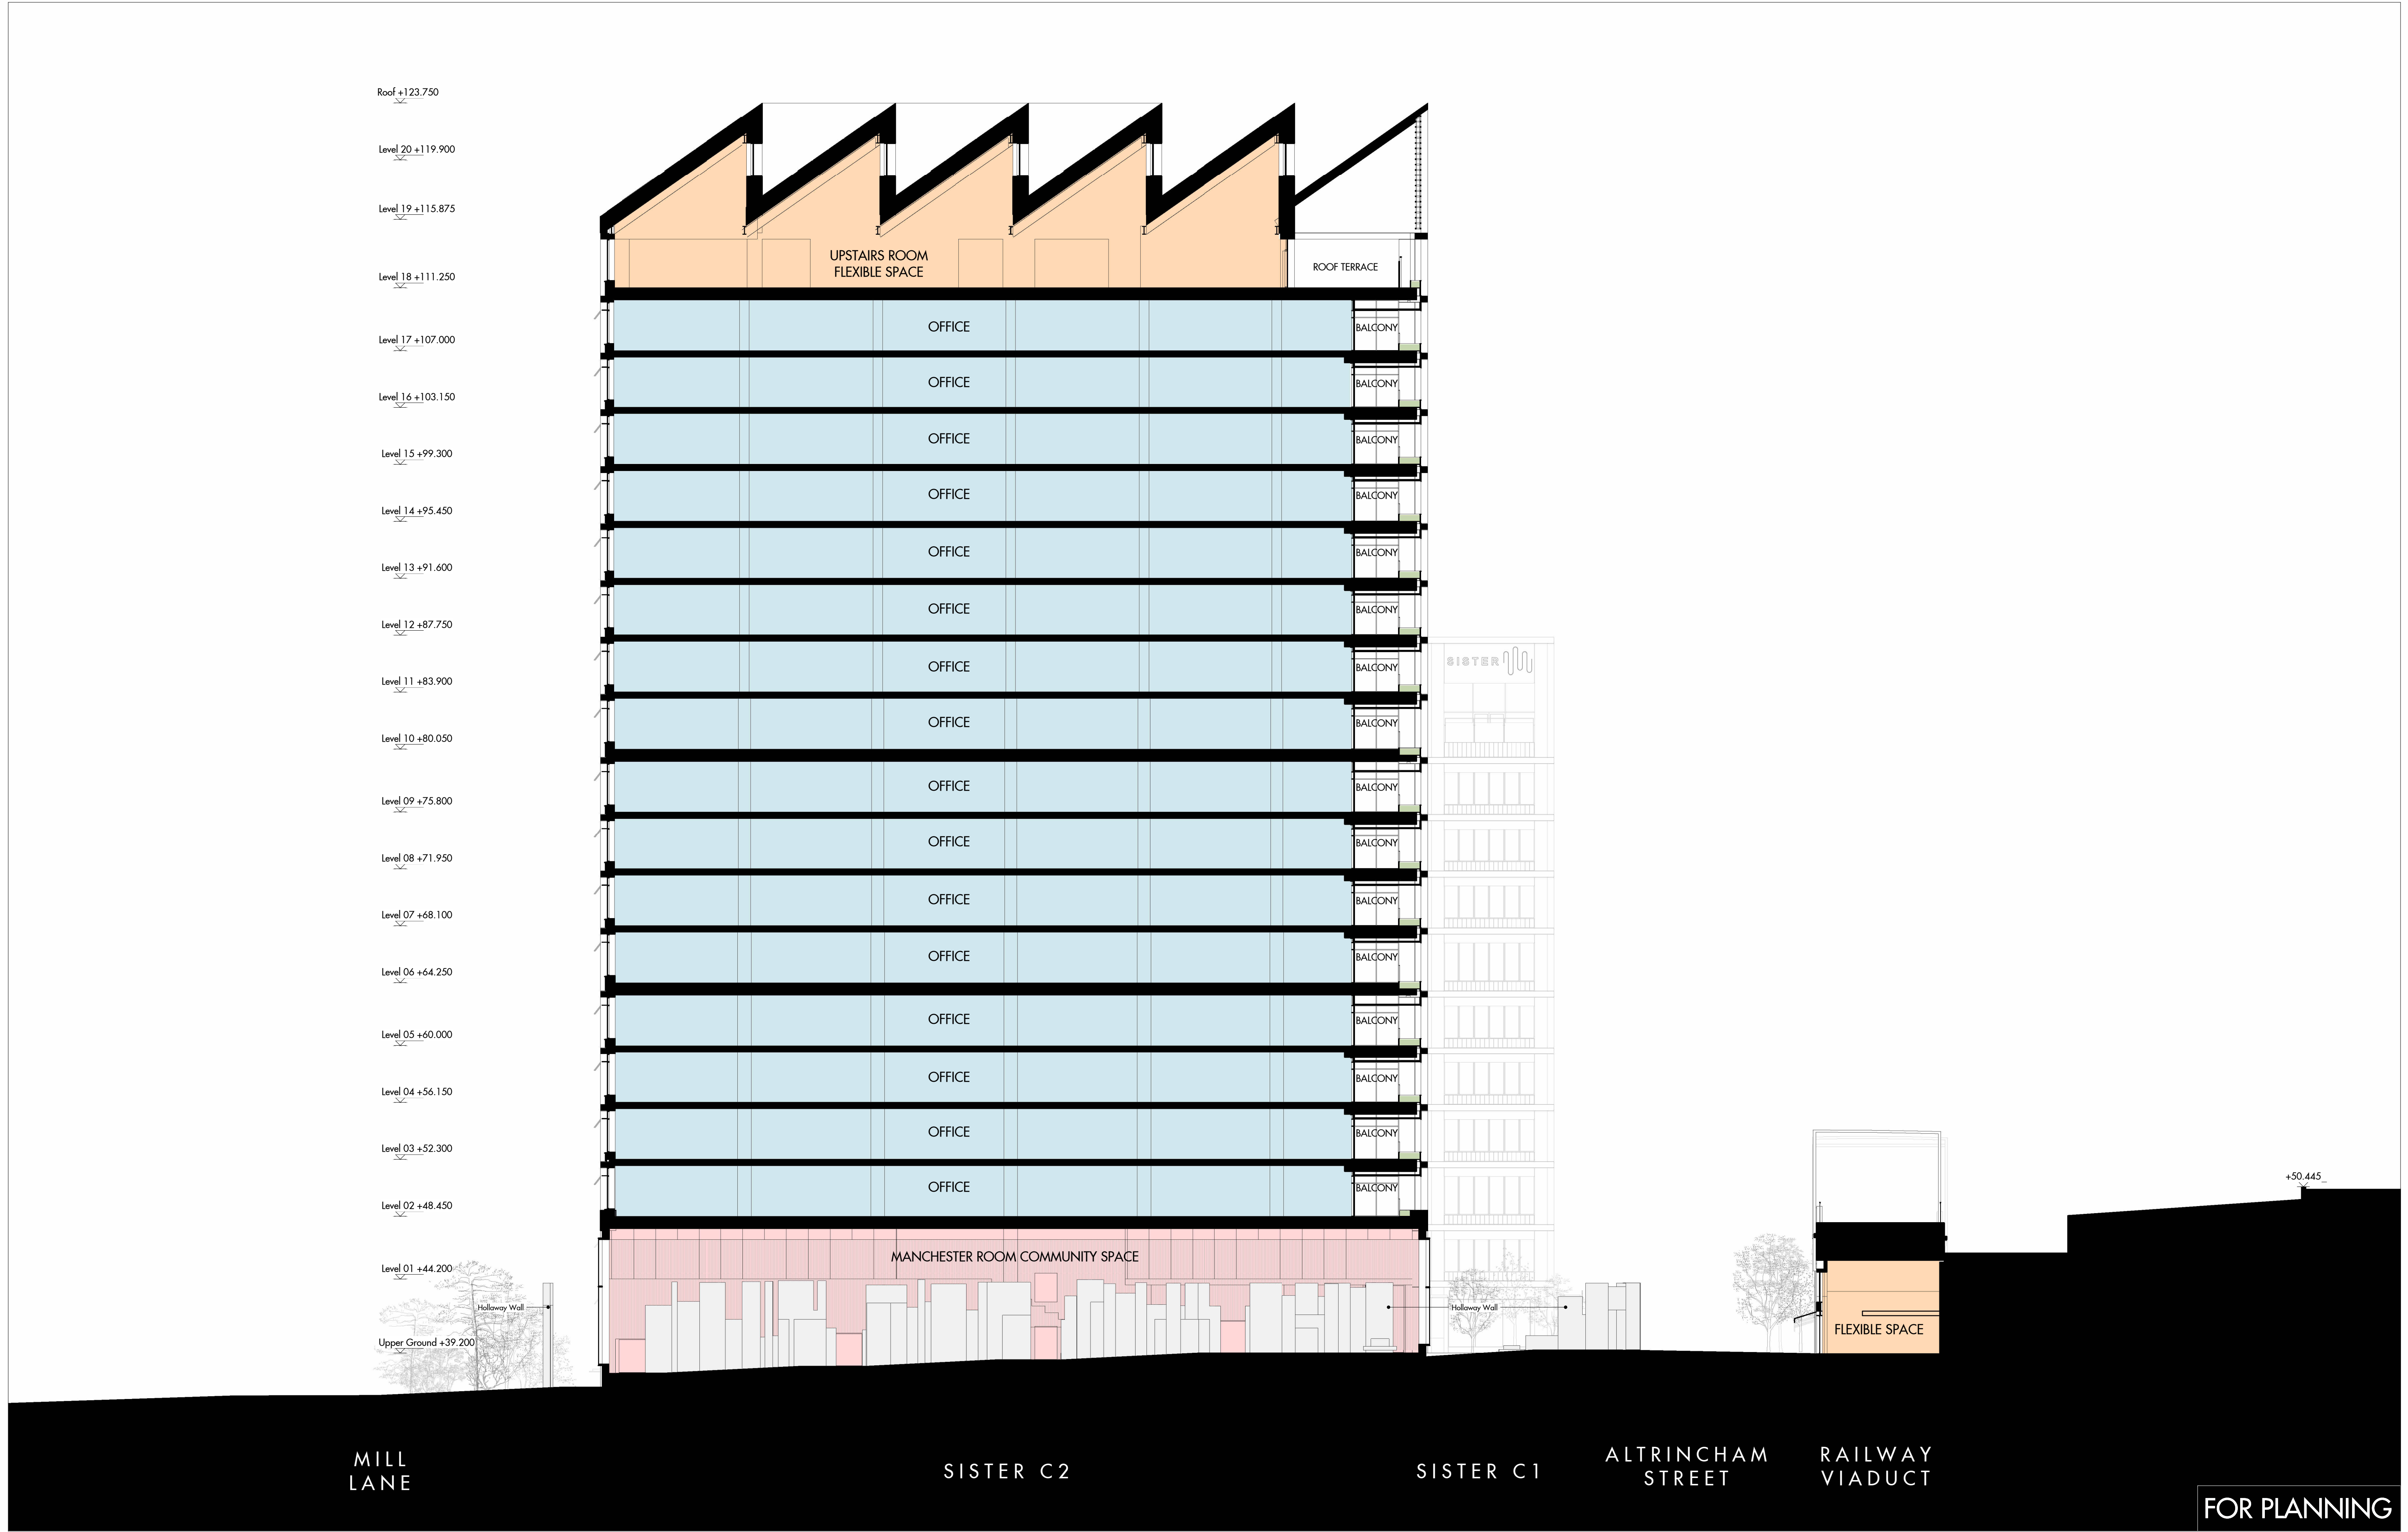


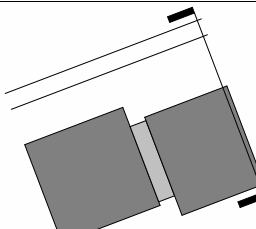

	REV	DATE	DESCRIPTION	CHKD/APP
	P01	25/04/25	Planning Submission	JS
0 10.0 m 20.0 m 1:200				

Allies and Morrison LLP

85 Southwark Street
London SE1 0HX
telephone 020 7921 0100
facsimile 020 7921 0101
email studio@alliesandmorrison.com

A&M JOB No: 19171_02

Sister Manchester : Plot C

Proposed Section

PROPOSED SECTION

SISCO-AAM-ZZ-ZZ-DR-AR-07304

SCALE 1 : 200 @A1 1 : 400 @A3

S2

Status

P01

Revision