
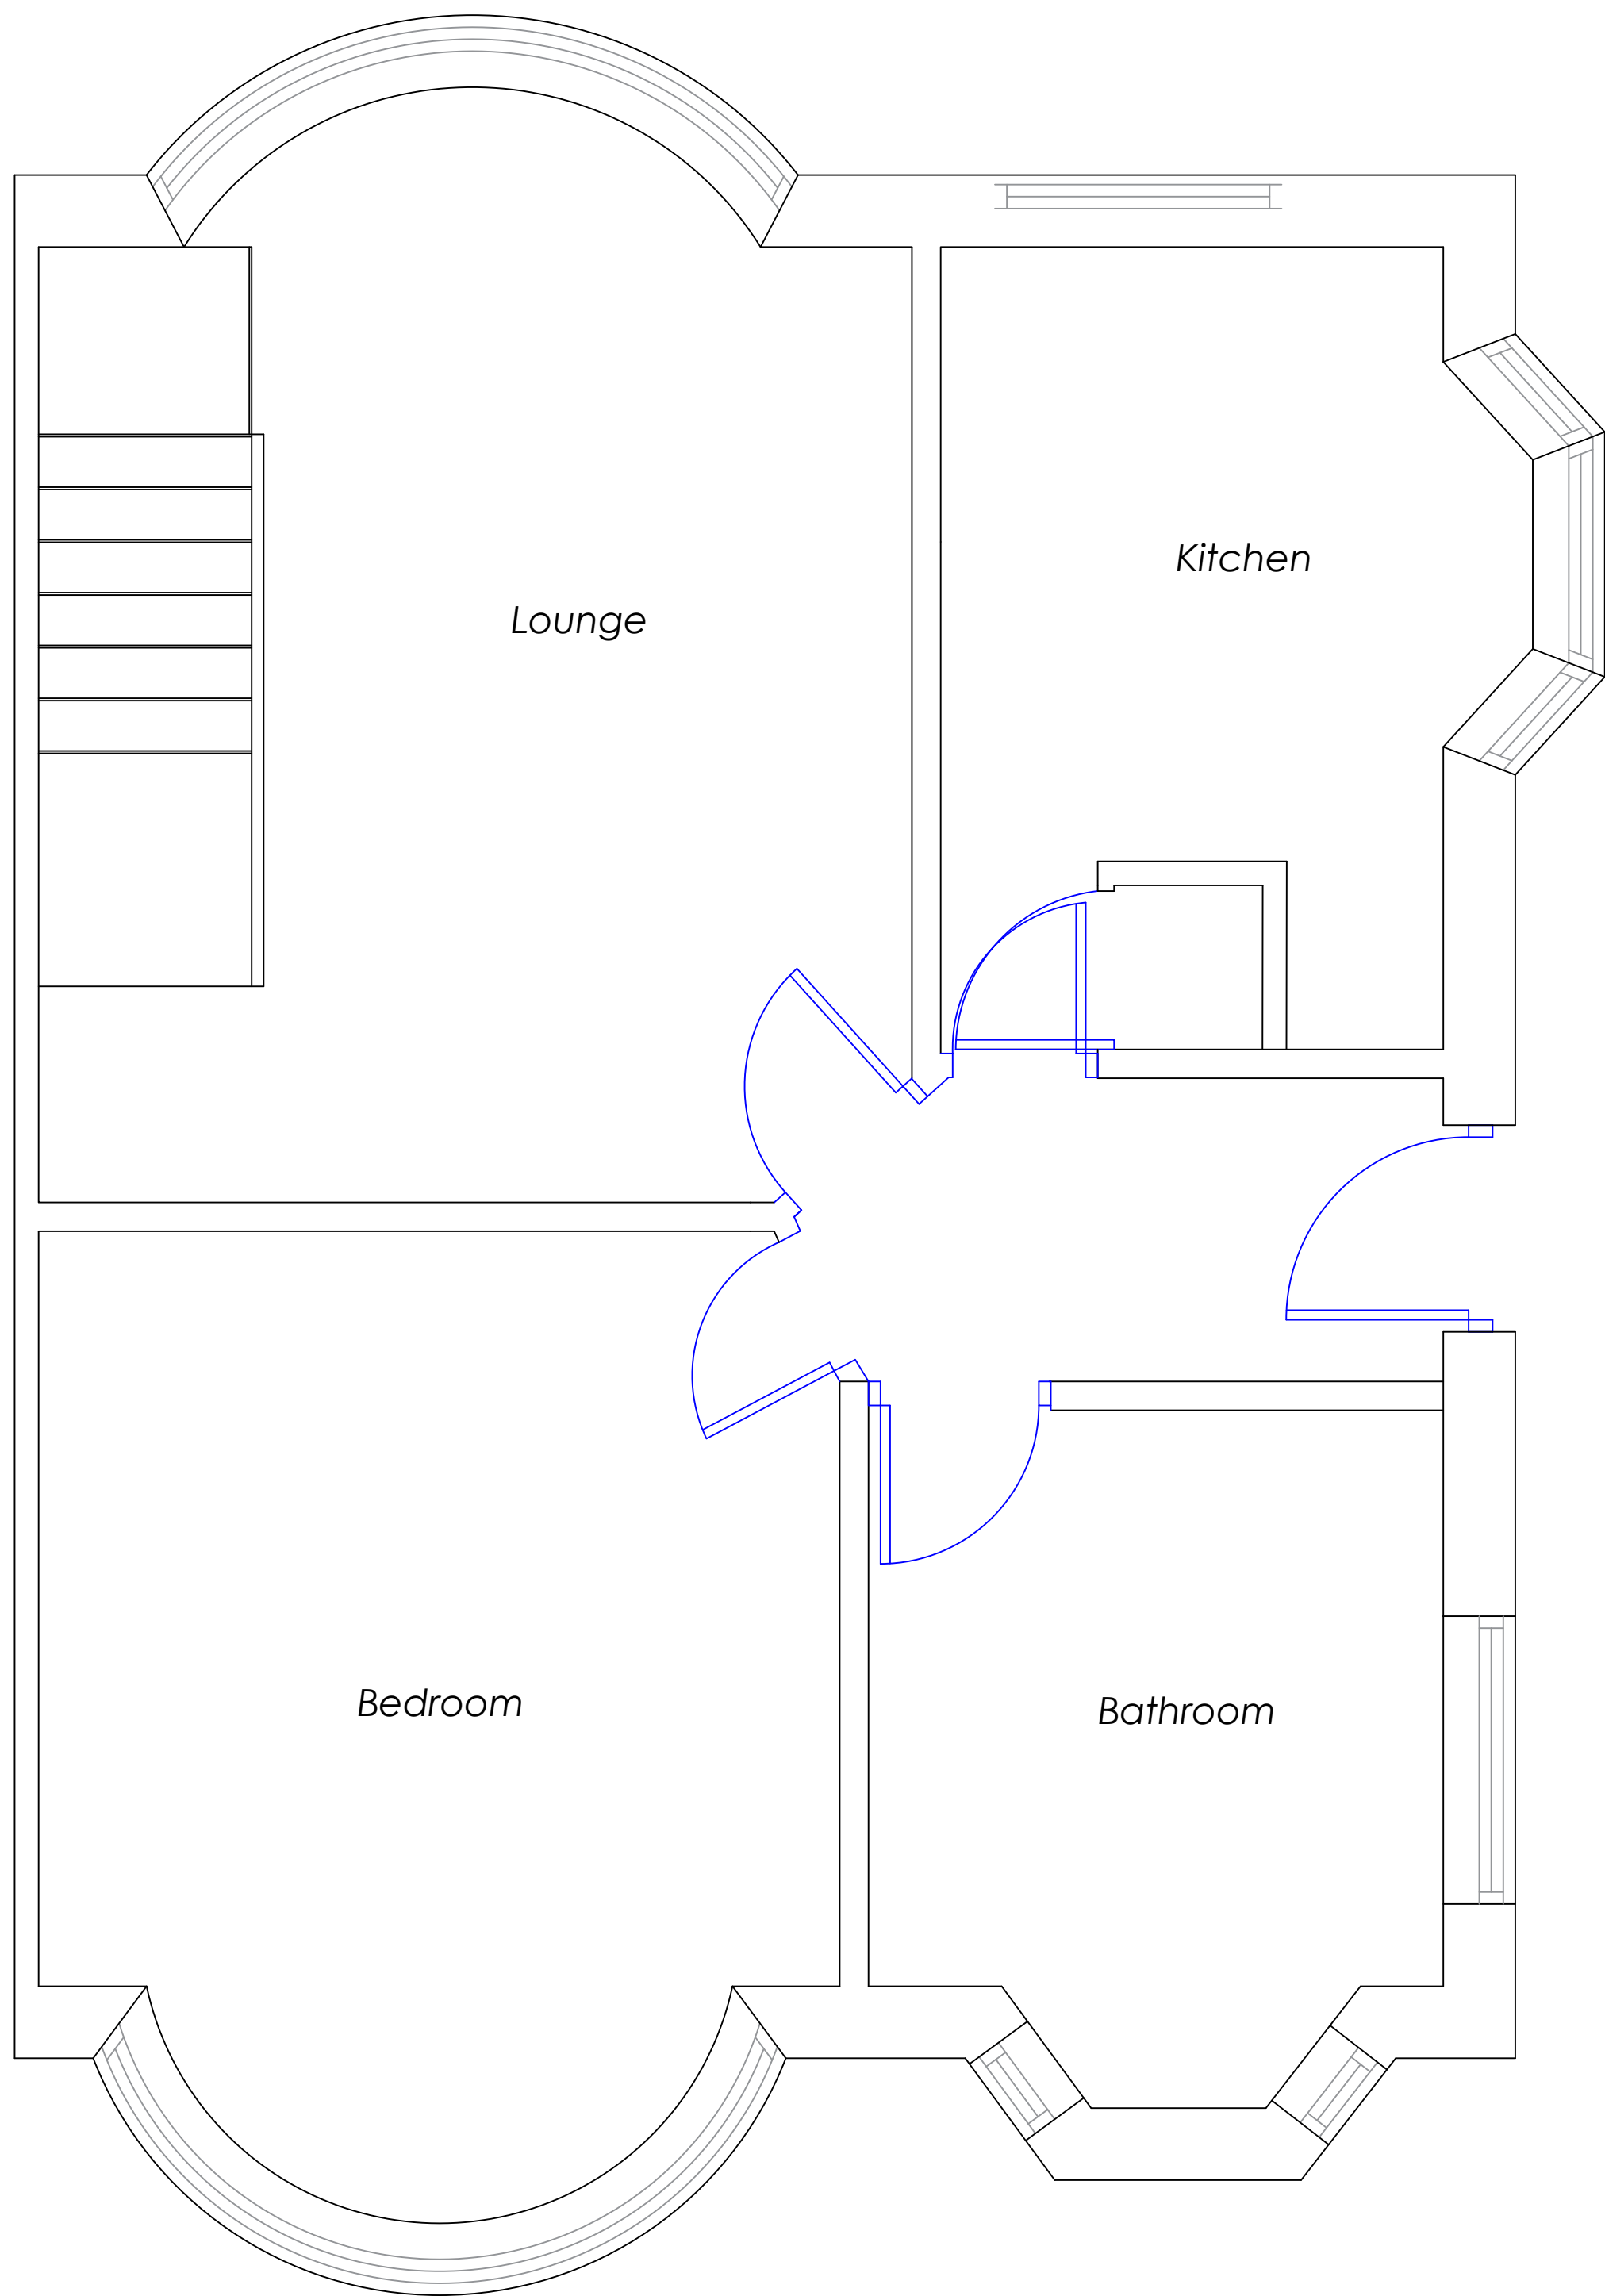


AS EXISTING GROUND FLOOR PLAN

AS PROPOSED GROUND FLOOR PLAN

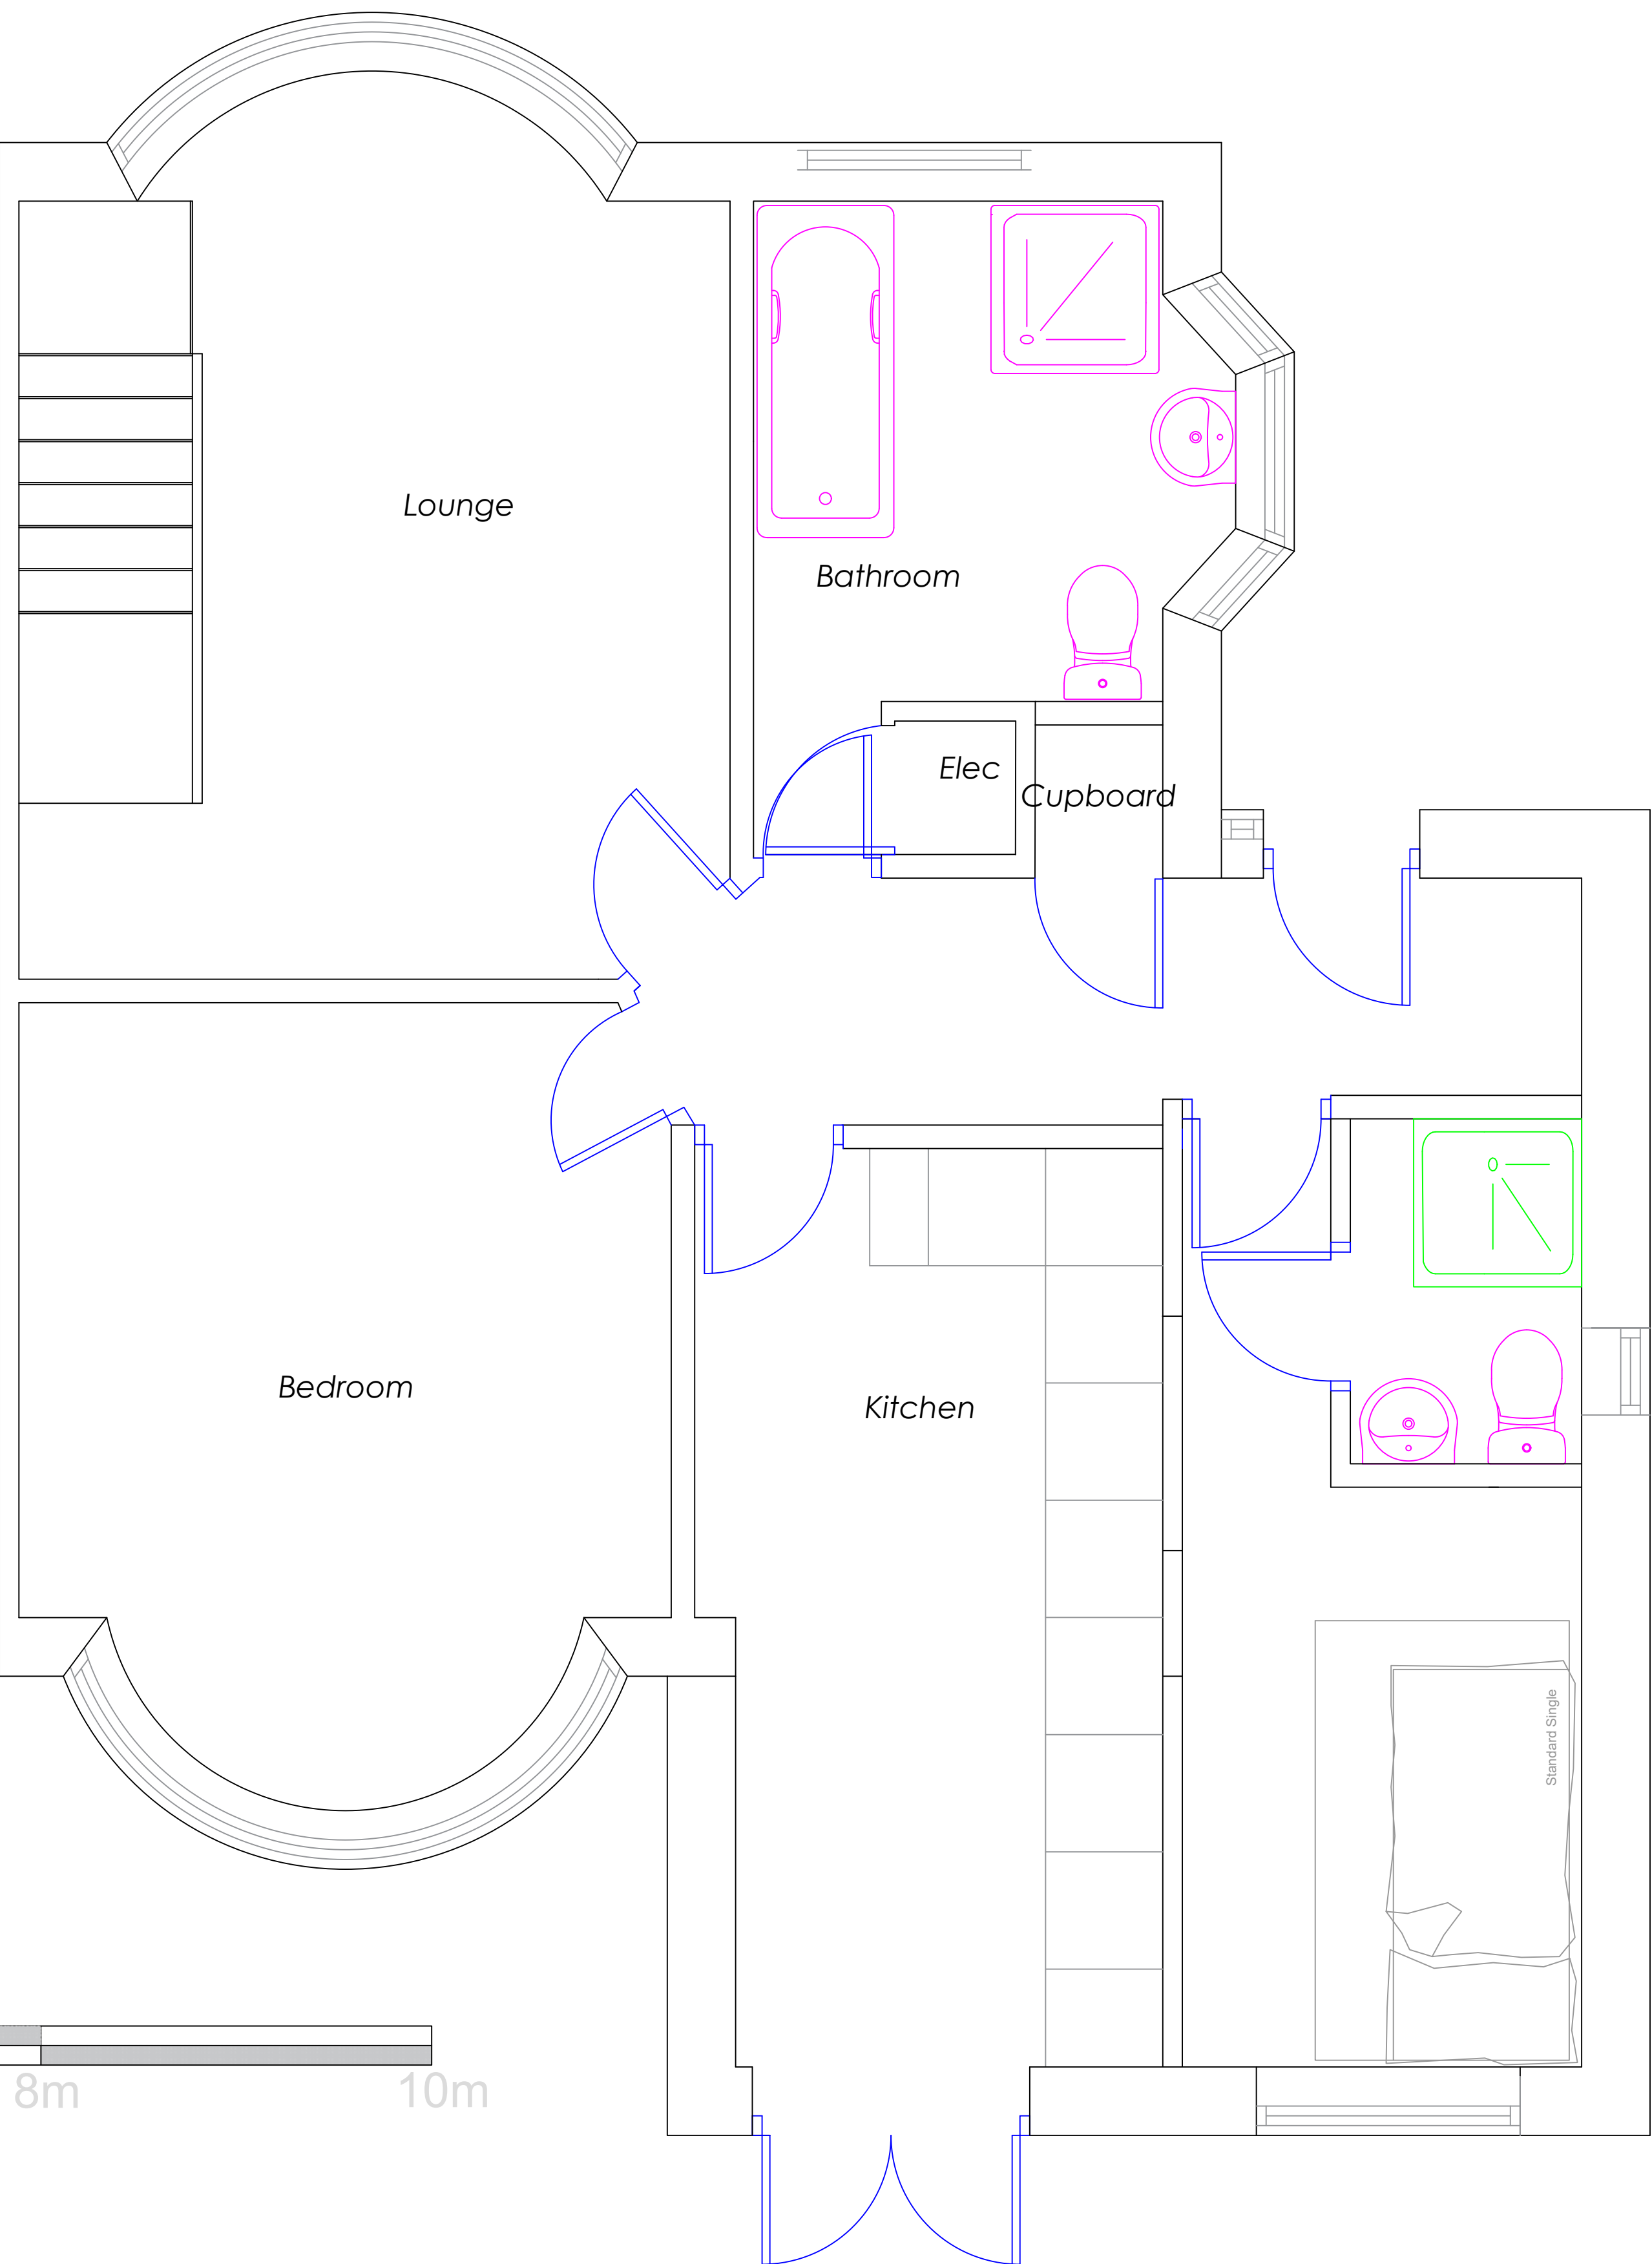

Address:
**31 Spinney Rd
Wythenshawe**

Title:
**01
Floors Plans**

Scale:
1:25

Drawing Date:
27.05.25

Revision:
A

Dwg File No:
25.438.01



All dimensions must be checked on site before commencing construction.