



DO NOT SCALE

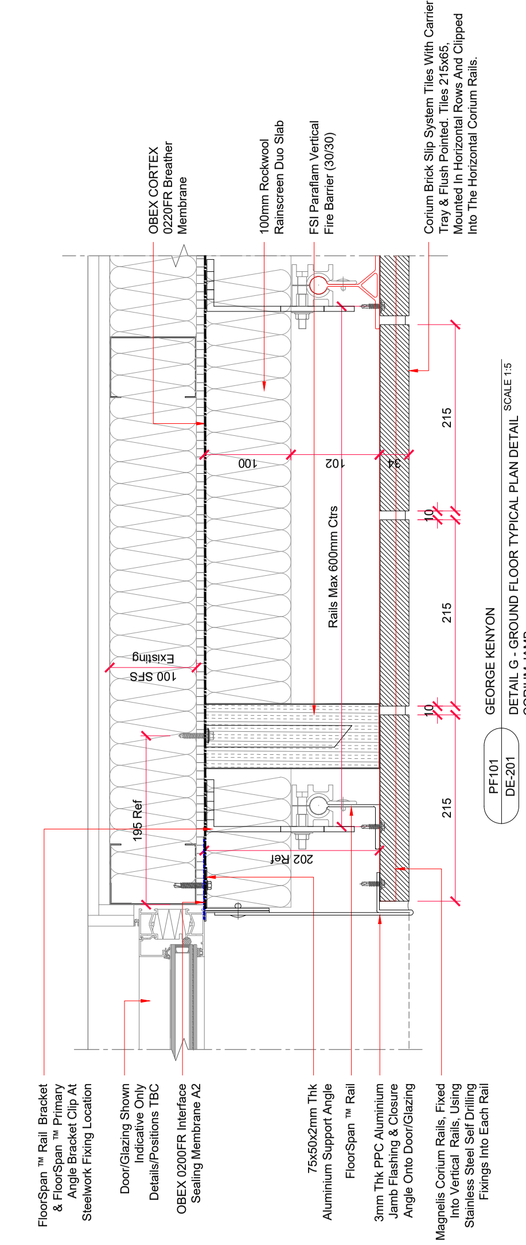

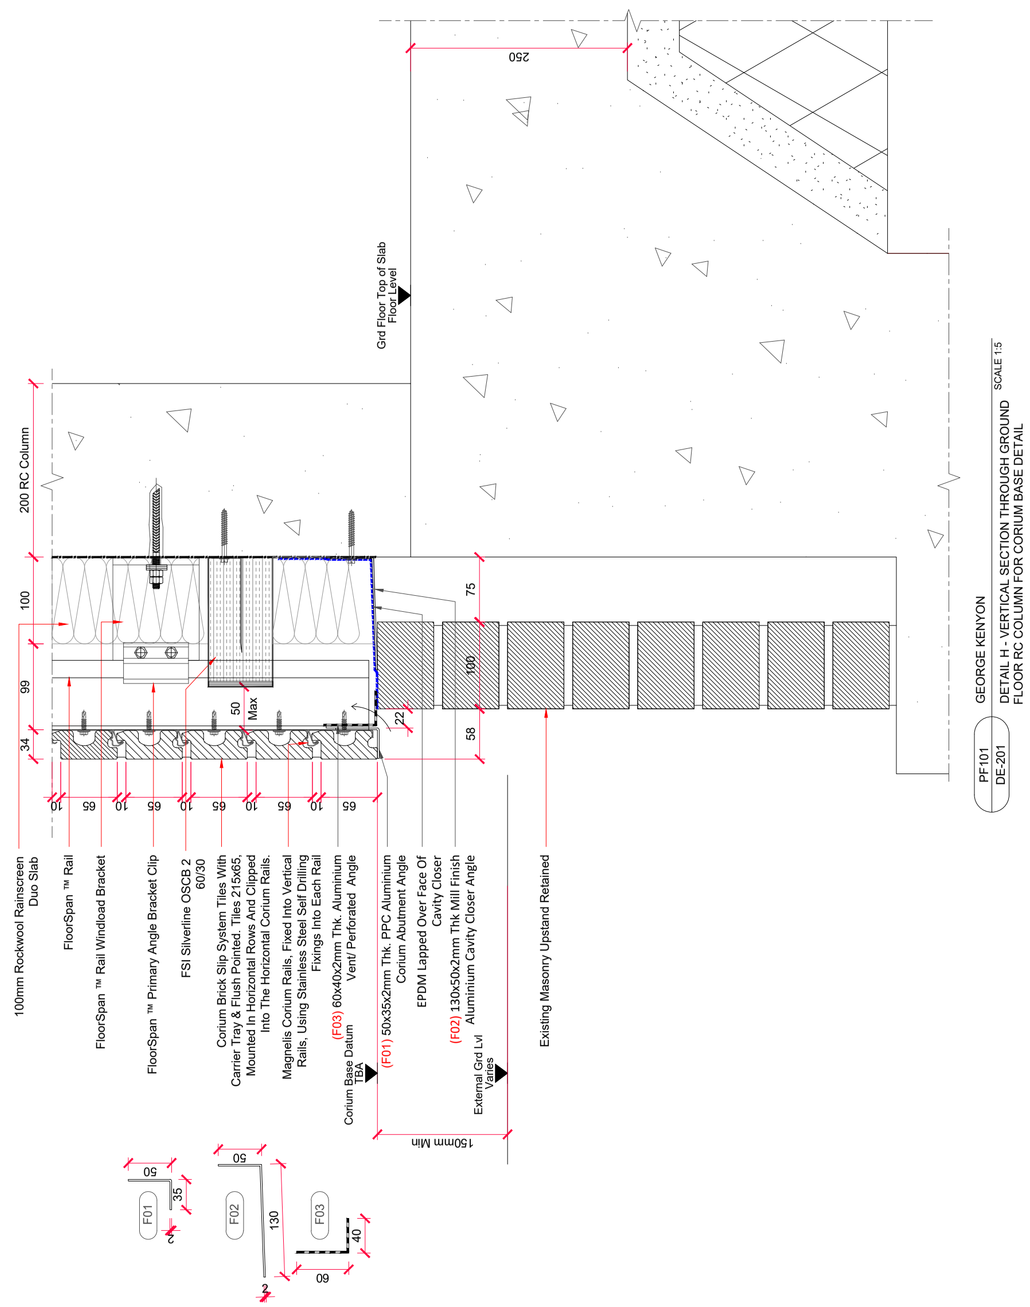

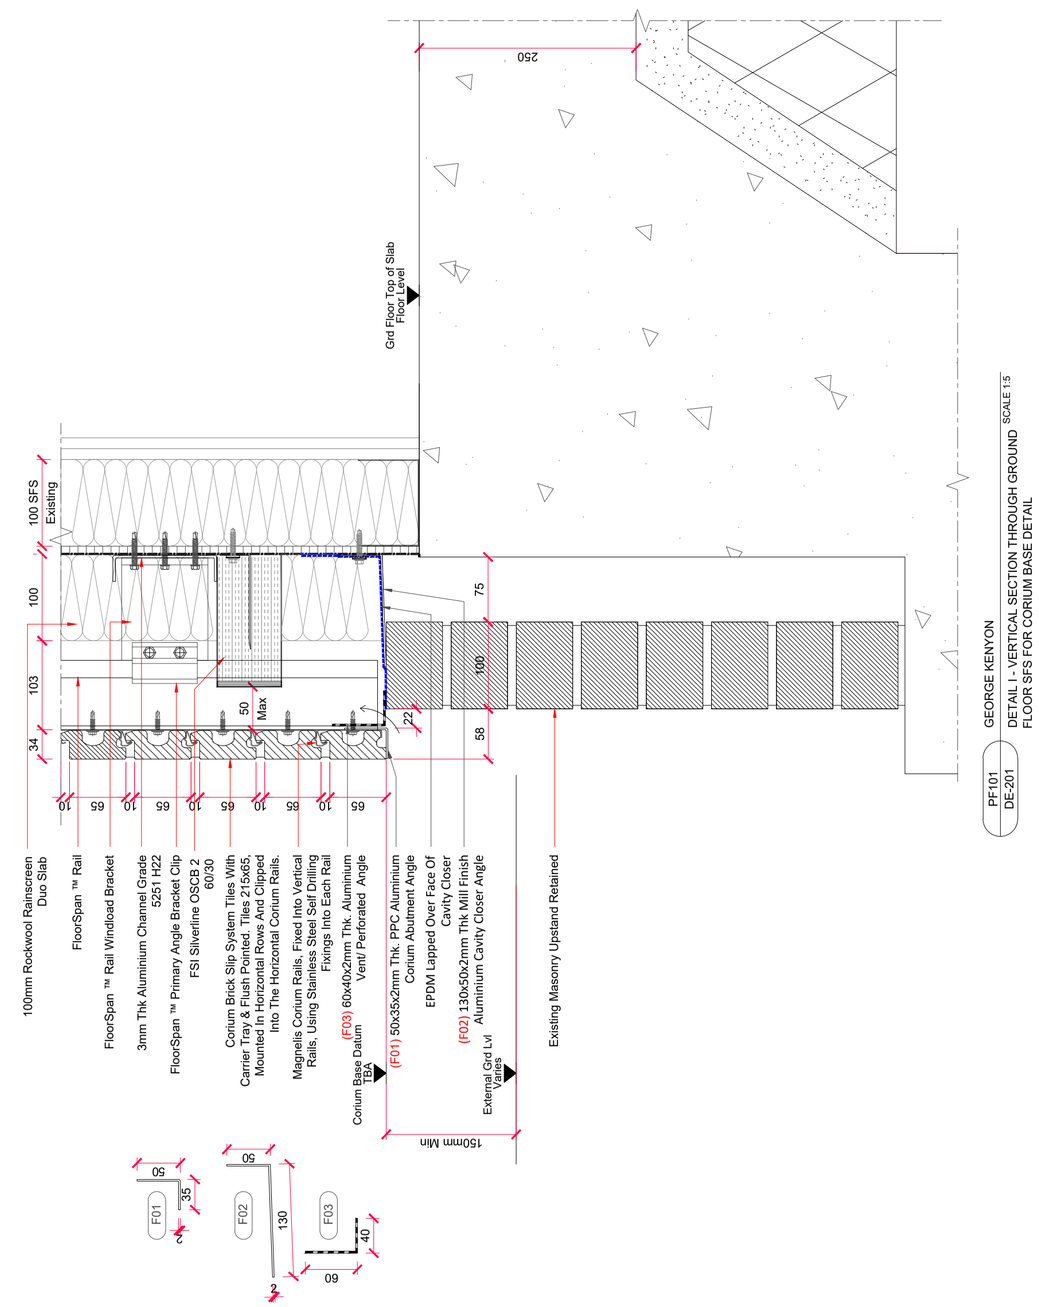

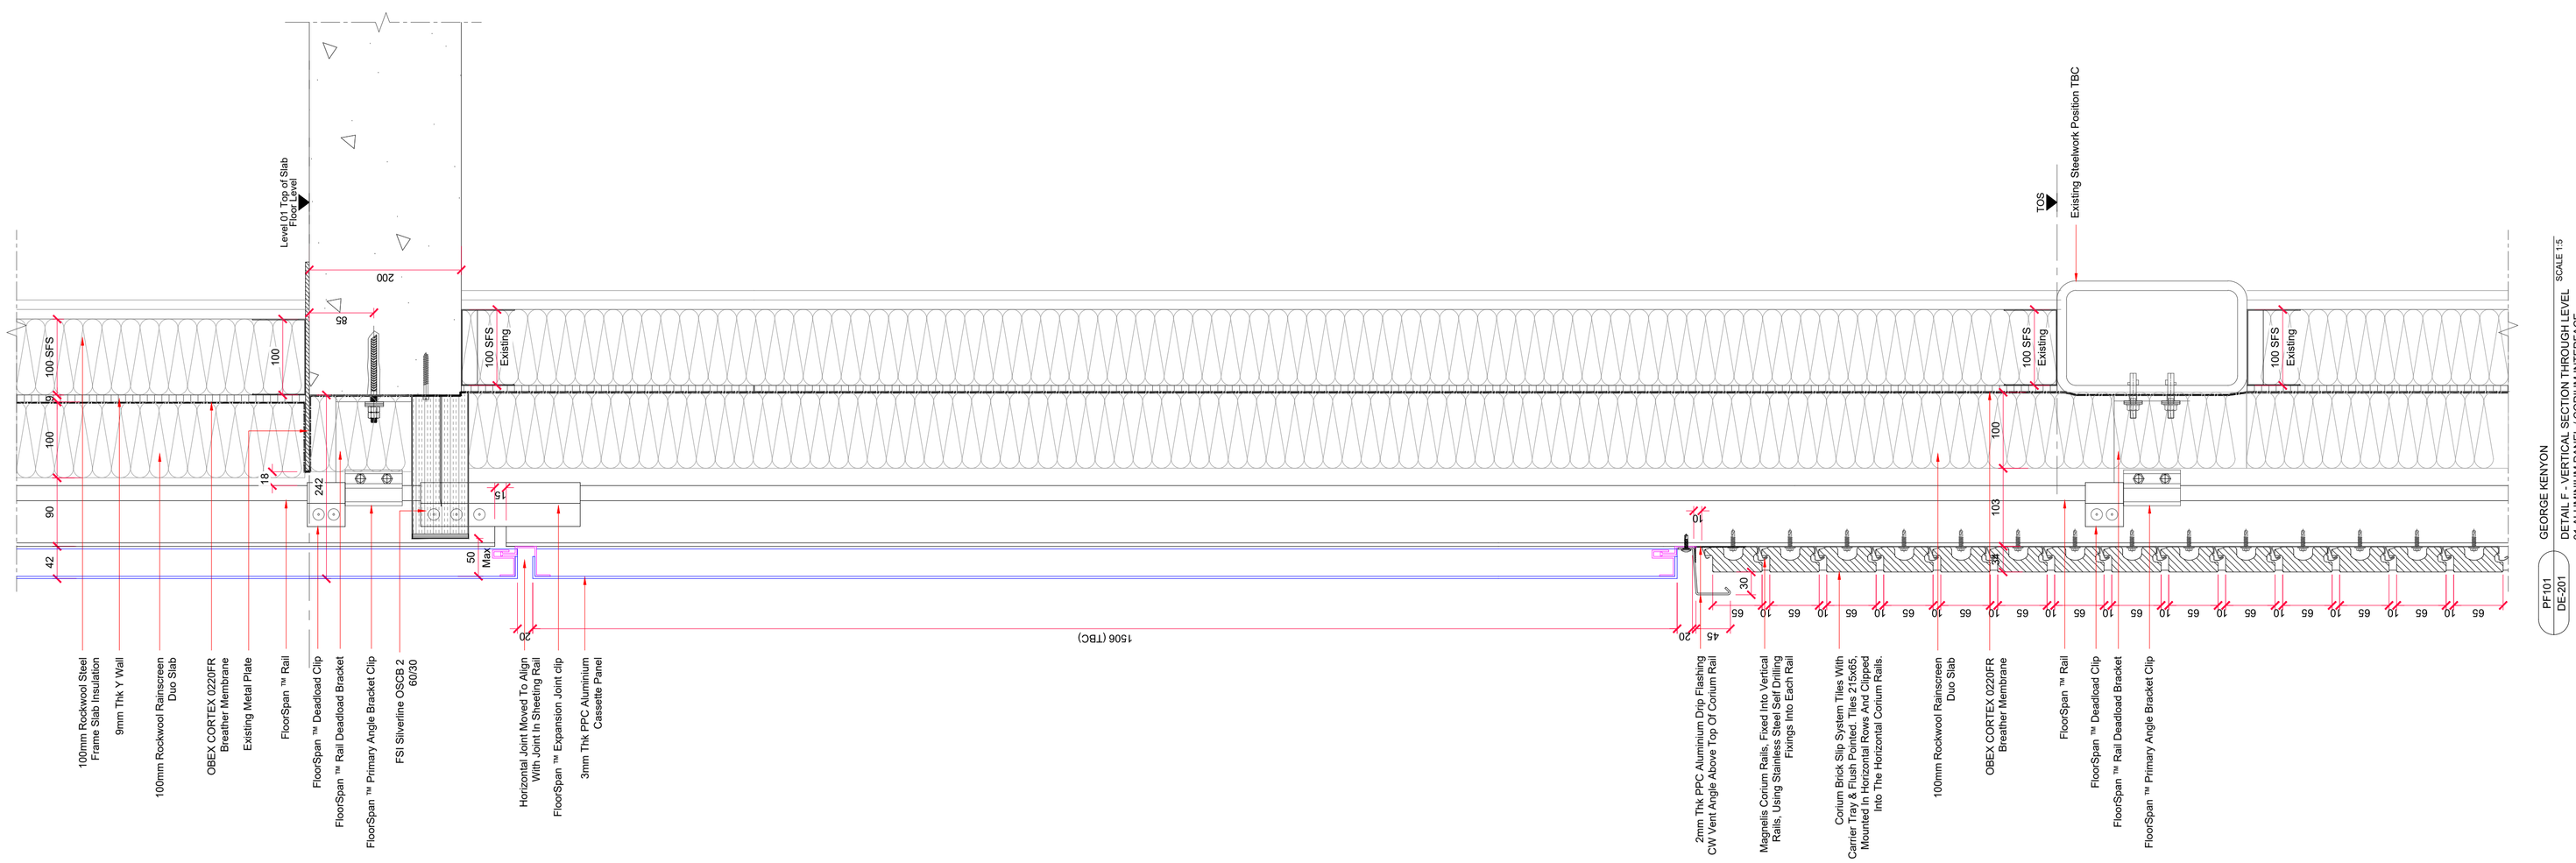

Key Plan

NOTES

1. ANY DISSIMILAR METALS TO BE ISOLATED WITH BARRIER TAPE
2. ANY DOUBT OF THE CONTENTS OF THIS DRAWING PLEASE CONTACT THE DESIGN OFFICE
3. THIS DRAWING TO BE READ IN CONJUNCTION WITH ALL OTHER CONTRACT DRAWINGS
4. ENSURE THAT ALL STEELWORK AND ANY TIMBERWORK IS CHECKED PRIOR TO THE COMMENCEMENT OF OUR WORKS
5. UNLESS OTHERWISE STATED, ALL FIXINGS TO BE AT 450mm CENTRES
6. THIS DRAWING MUST NOT BE COPIED OR REPLICATED WITHOUT WRITTEN PERMISSION FROM PRECISION FACADES
7. ALL DIMENSIONS MUST BE CHECKED ON SITE AND ANY DISCREPANCIES REPORTED TO PRECISION FACADES PRIOR TO COMMENCEMENT OF WORKS
8. ALL FLASHINGS TO BE FIXED USING OVERSIZED HOLES TO ALLOW FOR THERMAL MOVEMENT

KEY TO DETAIL LABEL

DETAIL REF. No.
DRAWING No.

FIXERS NOTE

REV	BY	DESCRIPTION	DATE	CHK'D
P5	JMA	FIRE BARRIER RELOCATED	03/10/2024	PFL
P04	JMA	GENERAL UPDATES AS CLOUDED	21/08/2024	PFL
P03	JMA	CORIUM BASE DETAILS ADDED AS CLOUDED	10/05/24	PFL
P02	JMA	DETAIL REF F & G ADDED AS CLOUDED	07/05/24	PFL
P01	JMA	FIRST ISSUE	26/04/24	PFL

APPROVAL ISSUE

DRAWING STATUS

PRECISION FACADES

Precision Facades Ltd
Unit 2 The Oaks, Stanney Mill Lane,
Ellesmere Port, Chesire, CH2 4HY
Email: admin@precisionfacades.co.uk

CLIENT

Henry Brothers Construction

PROJECT

George Kenyon Building,
Manchester

DRAWING TITLE

TYPICAL DETAILS SHEET 2

DATE	SCALE
26/04/2024	1:5 @ A1
DRAWN: JMA	CHECKED: PFL

CONTRACT	AREA CODE	DRAWING No.	REVISION
PF101	DE	201	P05