


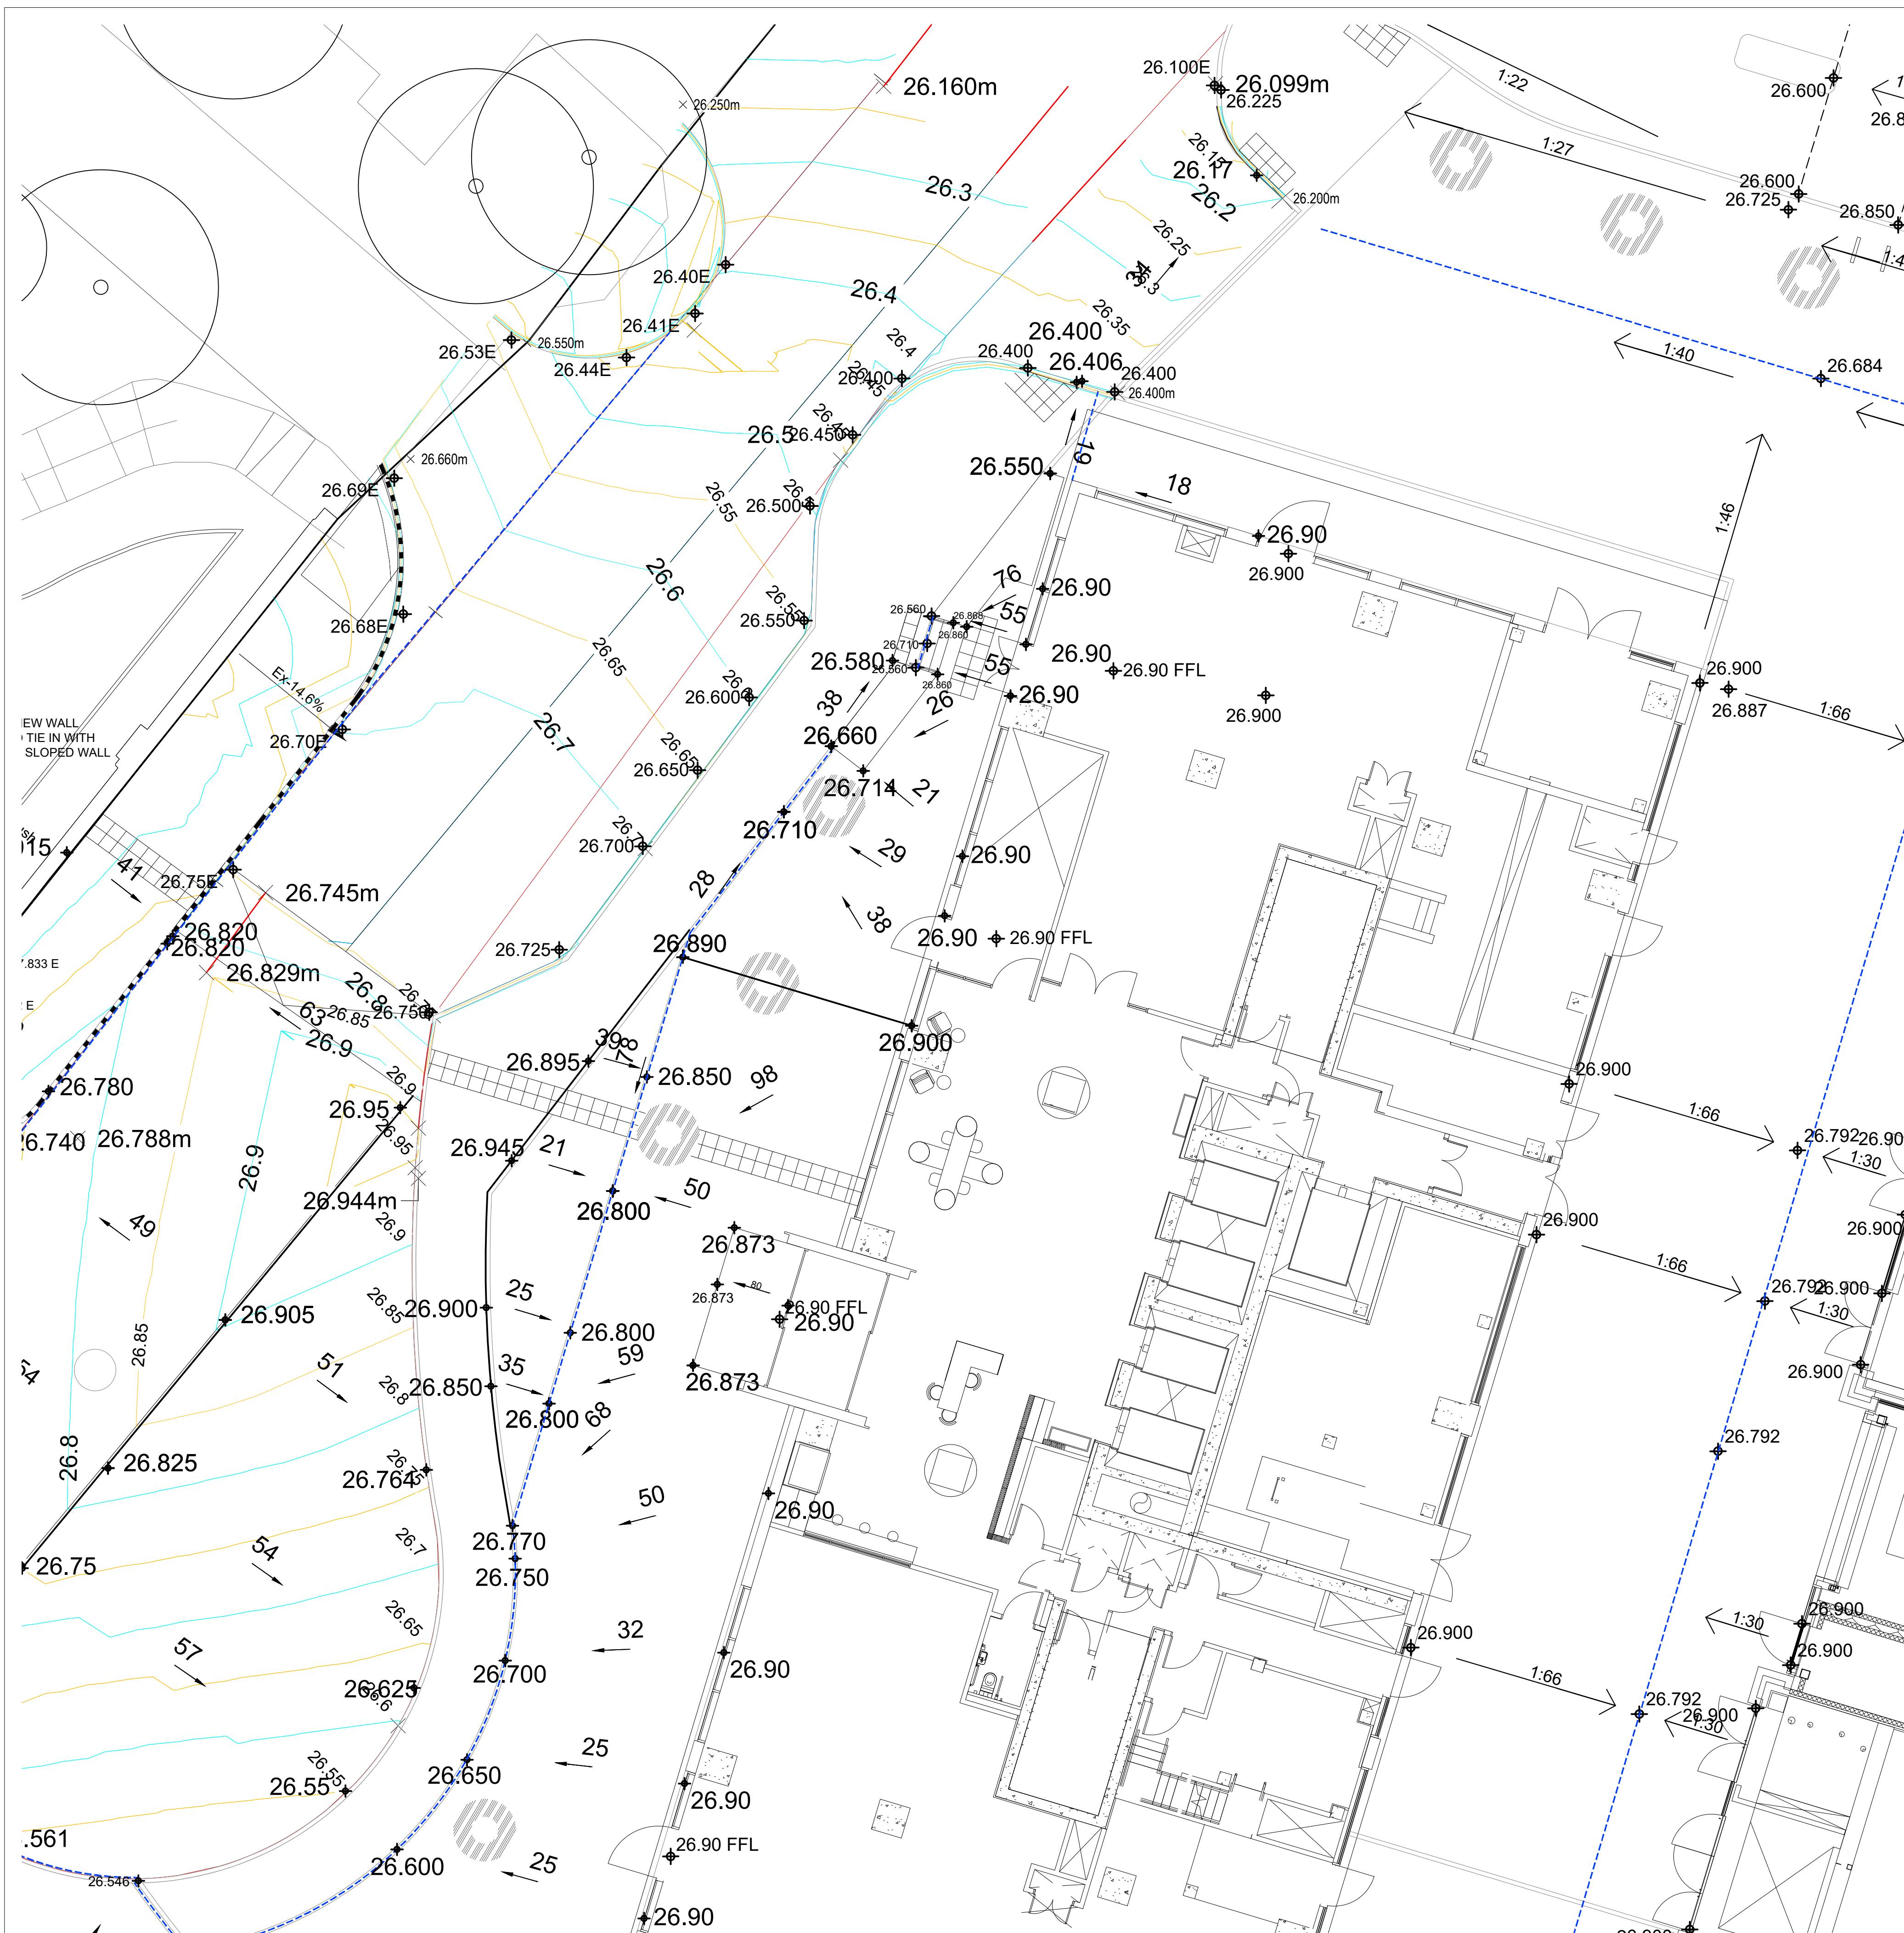

The diagram illustrates the layout of Level 1, showing various features and their elevations. The features are represented by rectangular boxes with labels and elevations, and the text labels are placed to the right of the boxes.

- EXISTING**: A box with the elevation $\nabla 28.34E$.
- EXISTING DOORWAY**: A box with the elevation $\nabla 28.43 FFL$.
- EXISTING COVER**: A box with the elevation $\nabla CL28.50$.
- PROPOSED**: A box with the elevation $\nabla 28.34$.
- FALL**: A box with the elevation 60 and a right-pointing arrow.
- DRAINAGE CHANNEL**: A box with a blue dashed line representing a drainage channel.

No dimensions are to be scaled from this drawing.
All dimensions are to be checked on site.
Area measurements for indicative purposes only.

This drawing is the property of Exterior Architecture Ltd.
No part of the drawing may be reproduced in any manner
without permission from Exterior Architecture Ltd.

Client
VITA

*****	*****	*****
*****	*****	*****
C07	AS BUILT COORDINATION	12.12.2023
C06	UPDATED TO DCM COMMENTS	30.11.2023
C05	STAIR RISE UPDATE	09.11.2023
C04	COORDINATION	30.10.2023
C03	UPDATED ISSUE	09.10.2023
C02	CURTAINS COORDINATION	01.06.2023
C01	INITIAL ISSUE	04.05.2023
Rev	Description	Date

EXTERIOR
ARCHITECTURE

LONDON
Unit 17.1, The Leather Market, 11-13 Weston Street, London, SE1 3ER

MANCHESTER
Studio 537, The Royal Exchange, St Anns Square, Manchester, M2 7DH

E-MAIL office@exteriorarchitecture.com
WEB www.exteriorarchitecture.com

Project title
ST JOHNS T1 PUBLIC REALM

Drawing title

T1 PUBLIC REALM LEVELS

PLANSHEET 1

Issued By	Manchester	T: 0161 850 8101
Scale	1:100 @ A1	Drawn EXA
Status	STAGE 5	Checked SPL
Date	12.12.2023	Approved JM

Drawing number
T1-EXA-G710-PL-GRD-301

Revision
C07