
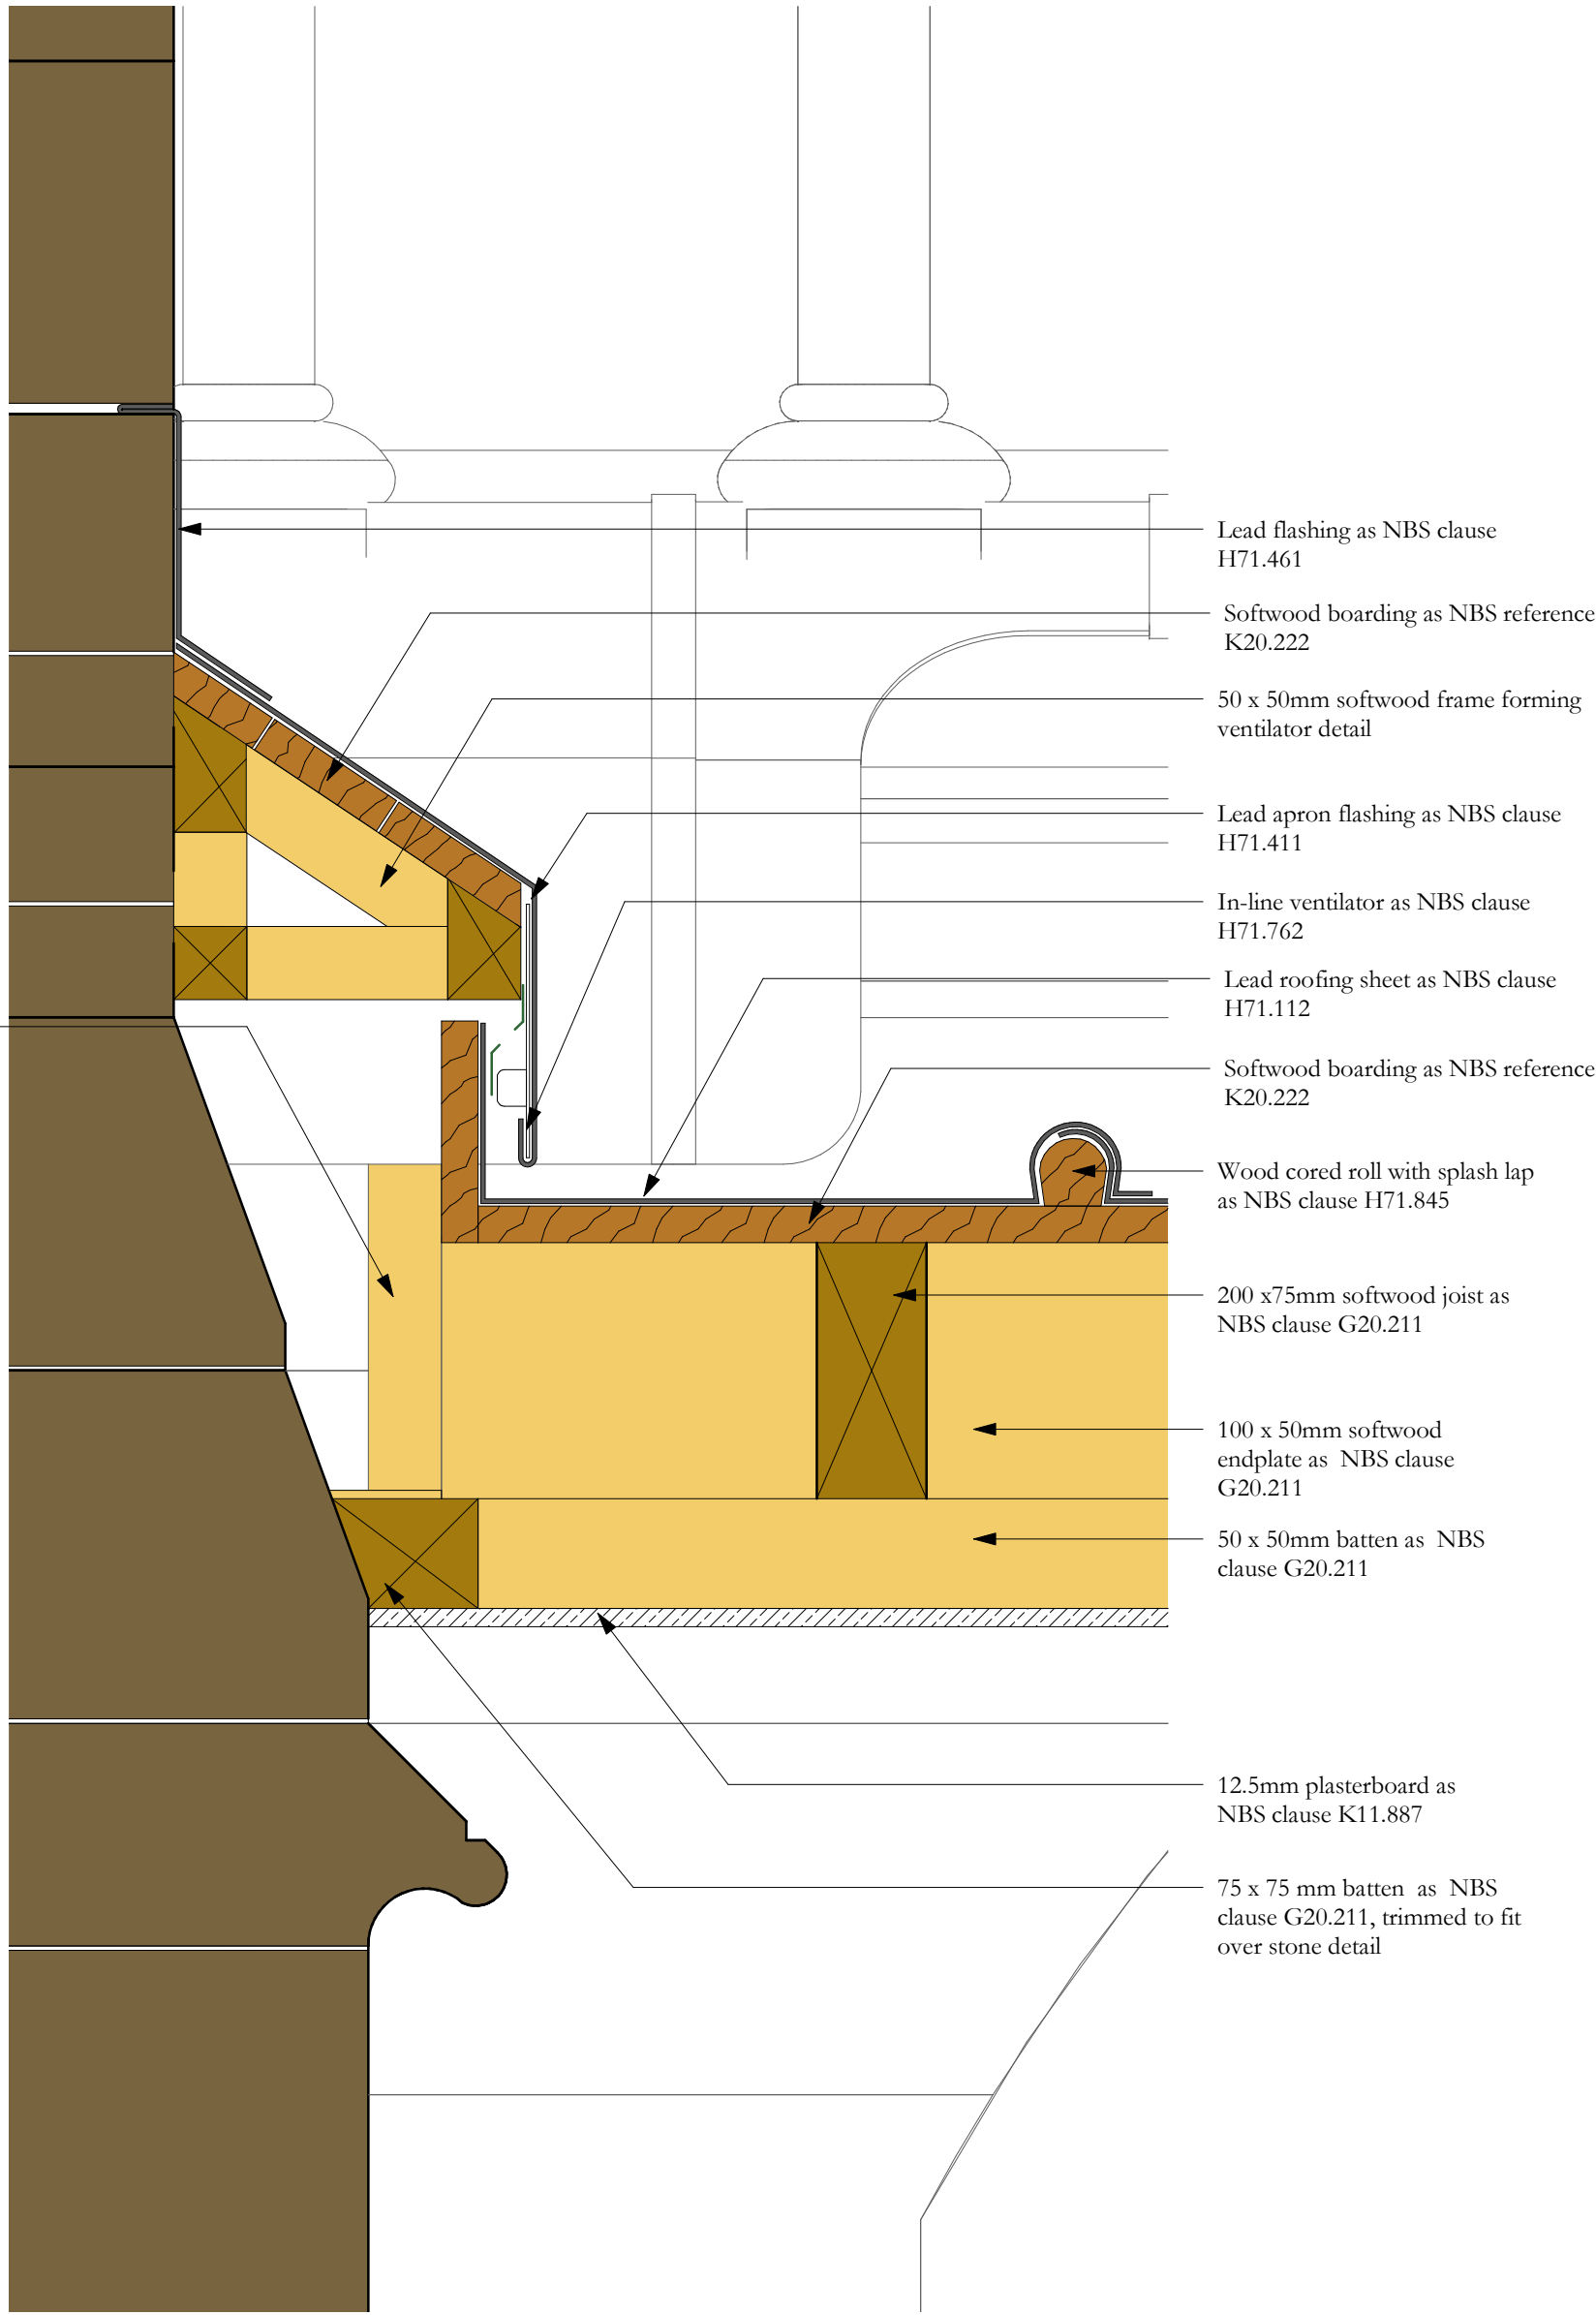


Scale Bars to be used as guidance only - refer to sheet size below

1:100	mm	1000	2000	3000	4000	5000	6000	7000	8000
1:200	mm	500	1000	1500	2000	2500	3000	3500	4000
1:500	m	5	10	15	20	25	30	35	40
1:1250	m	10	20	30	40	50	60	70	80

Notes:
Drawings are based on survey data and may not accurately represent what is physically present.
Do not scale from this drawing. All dimensions are to be verified on site before proceeding with the work.
All dimensions are in millimeters unless noted otherwise.
Purcell shall be notified in writing of any discrepancies.

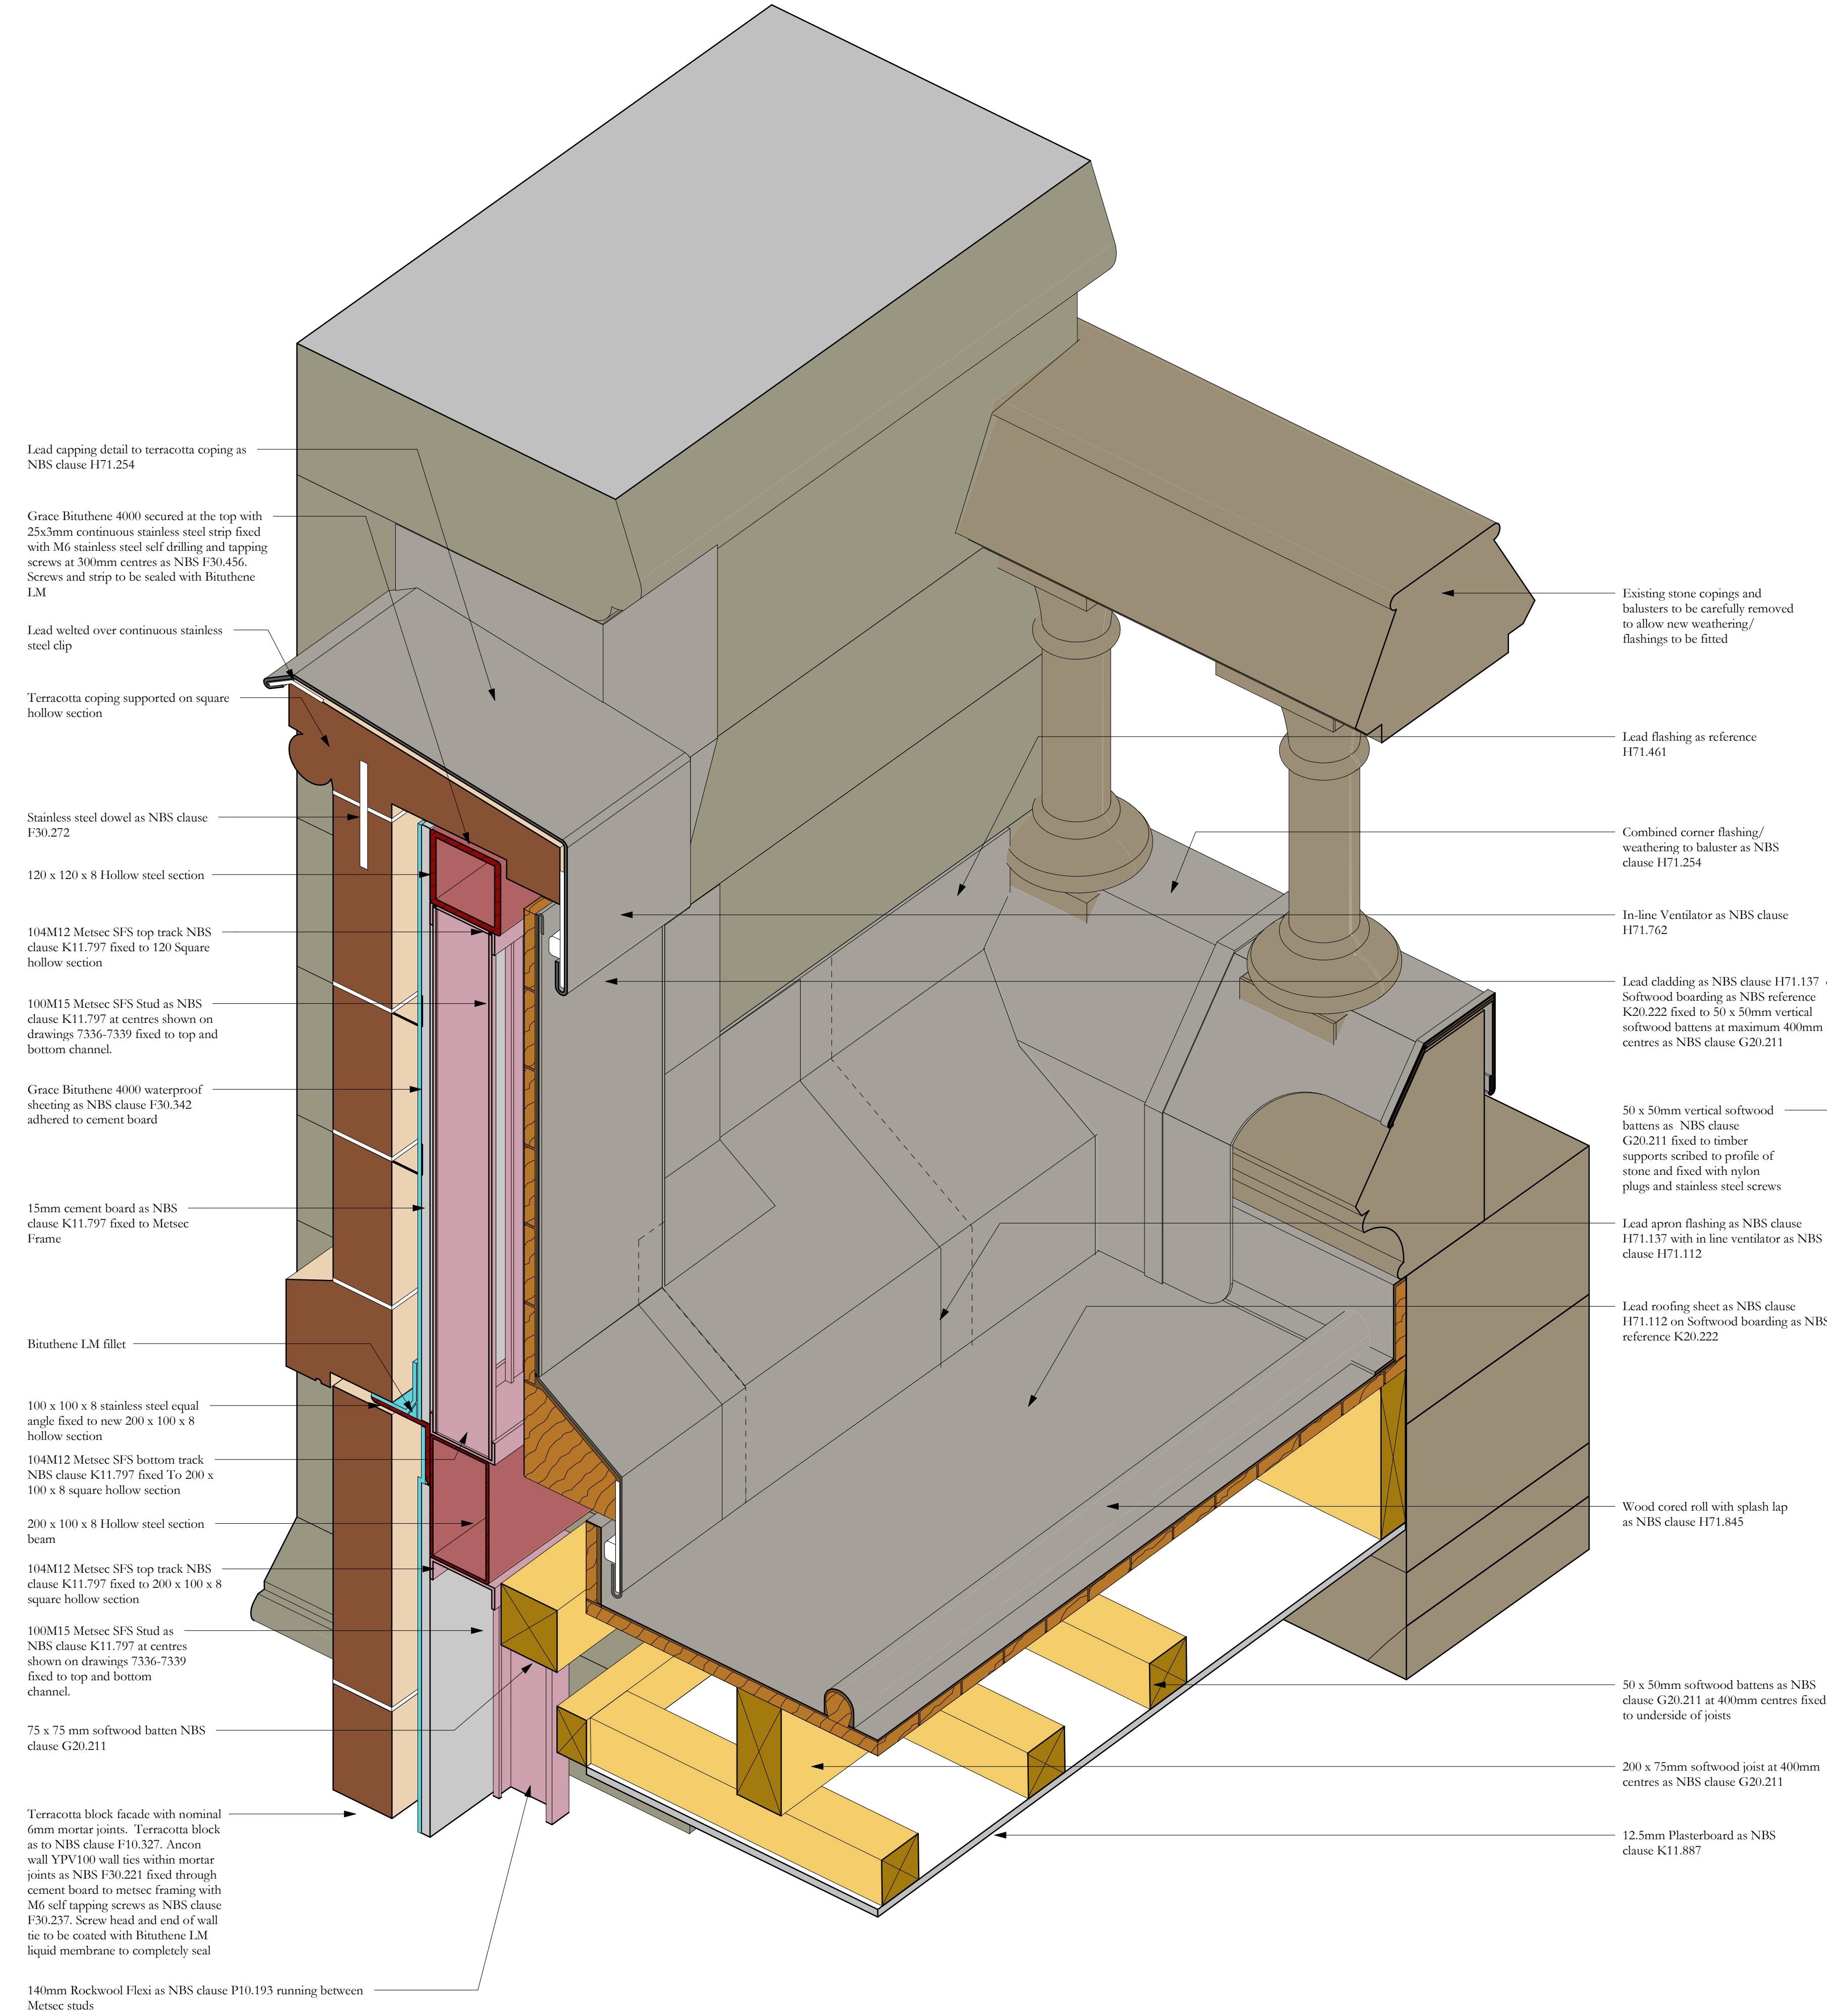

REVISION 01

Updated following structural co-ordination

REVISION 02

Lead NBS references updated

02	25/09/2020	GR	TK	Final tender issue, see note in cloud
01	28/08/2020	GR	TK	Reissued for Tender refer to cloud
-	09/04/2020	GR	TK	First Issue
ISSUE	DATE	APPROVED	DRAWN	DESCRIPTION



OUR
TOWN
HALL
PROJECT



PURCELL

Project Office, Town Hall, MANCHESTER M60 2L1
+44 (0) 7970 097 432
www.purcelluk.com

PROJECT STATUS	RIBA STAGE 4
CLIENT	MANCHESTER CITY COUNCIL
PROJECT	OUR TOWN HALL
DRAWING TITLE	Link bridge extension parapet detail to SE gable and bridge interface
SIZE & SCALE	A1: 1 : 5
DRAWING STATUS	D2 - Tender
JOB NUMBER	236959
DRAWING NO.	REV
OTH-PUR-EX-ZZ-DWG-A-7320 02	
© PURCELL 2019. PURCELL ® IS THE TRADING NAME OF PURCELL ARCHITECTURE LTD.	