

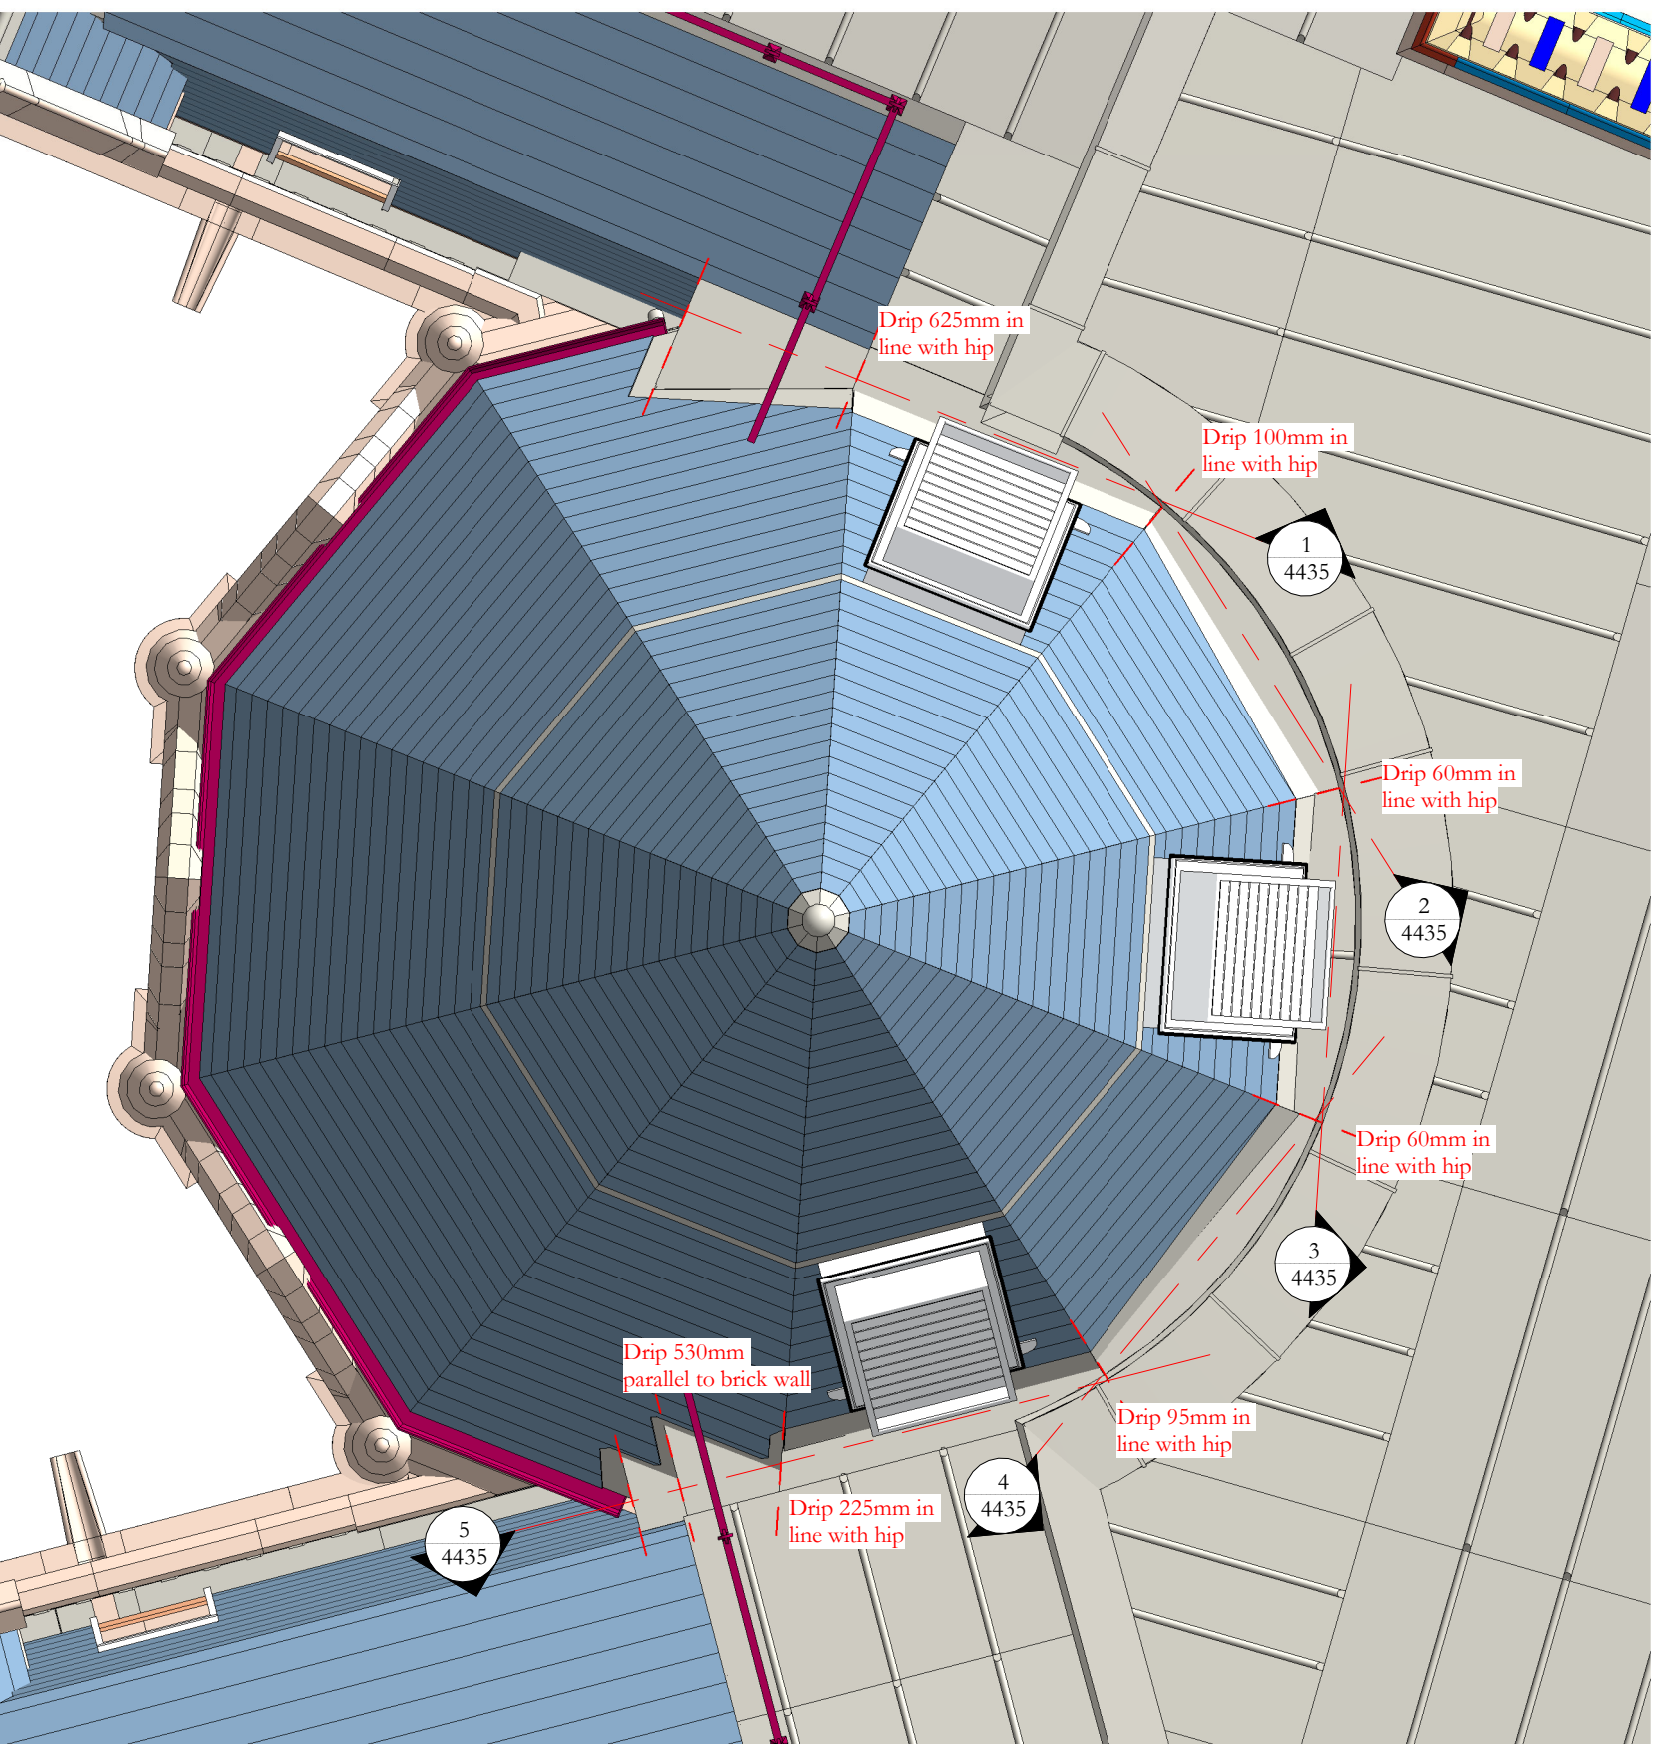


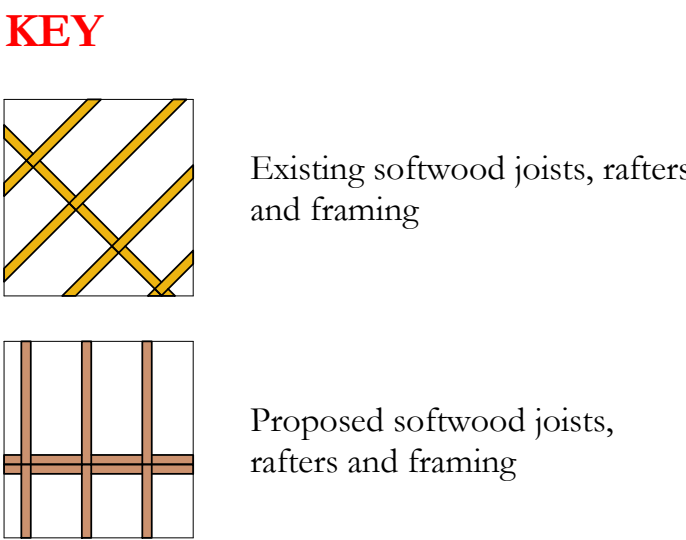

Isometric view showing gutter framing

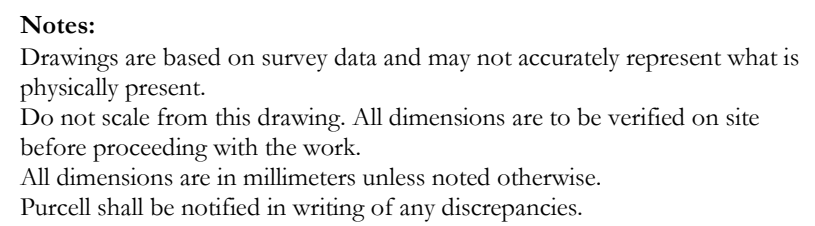