


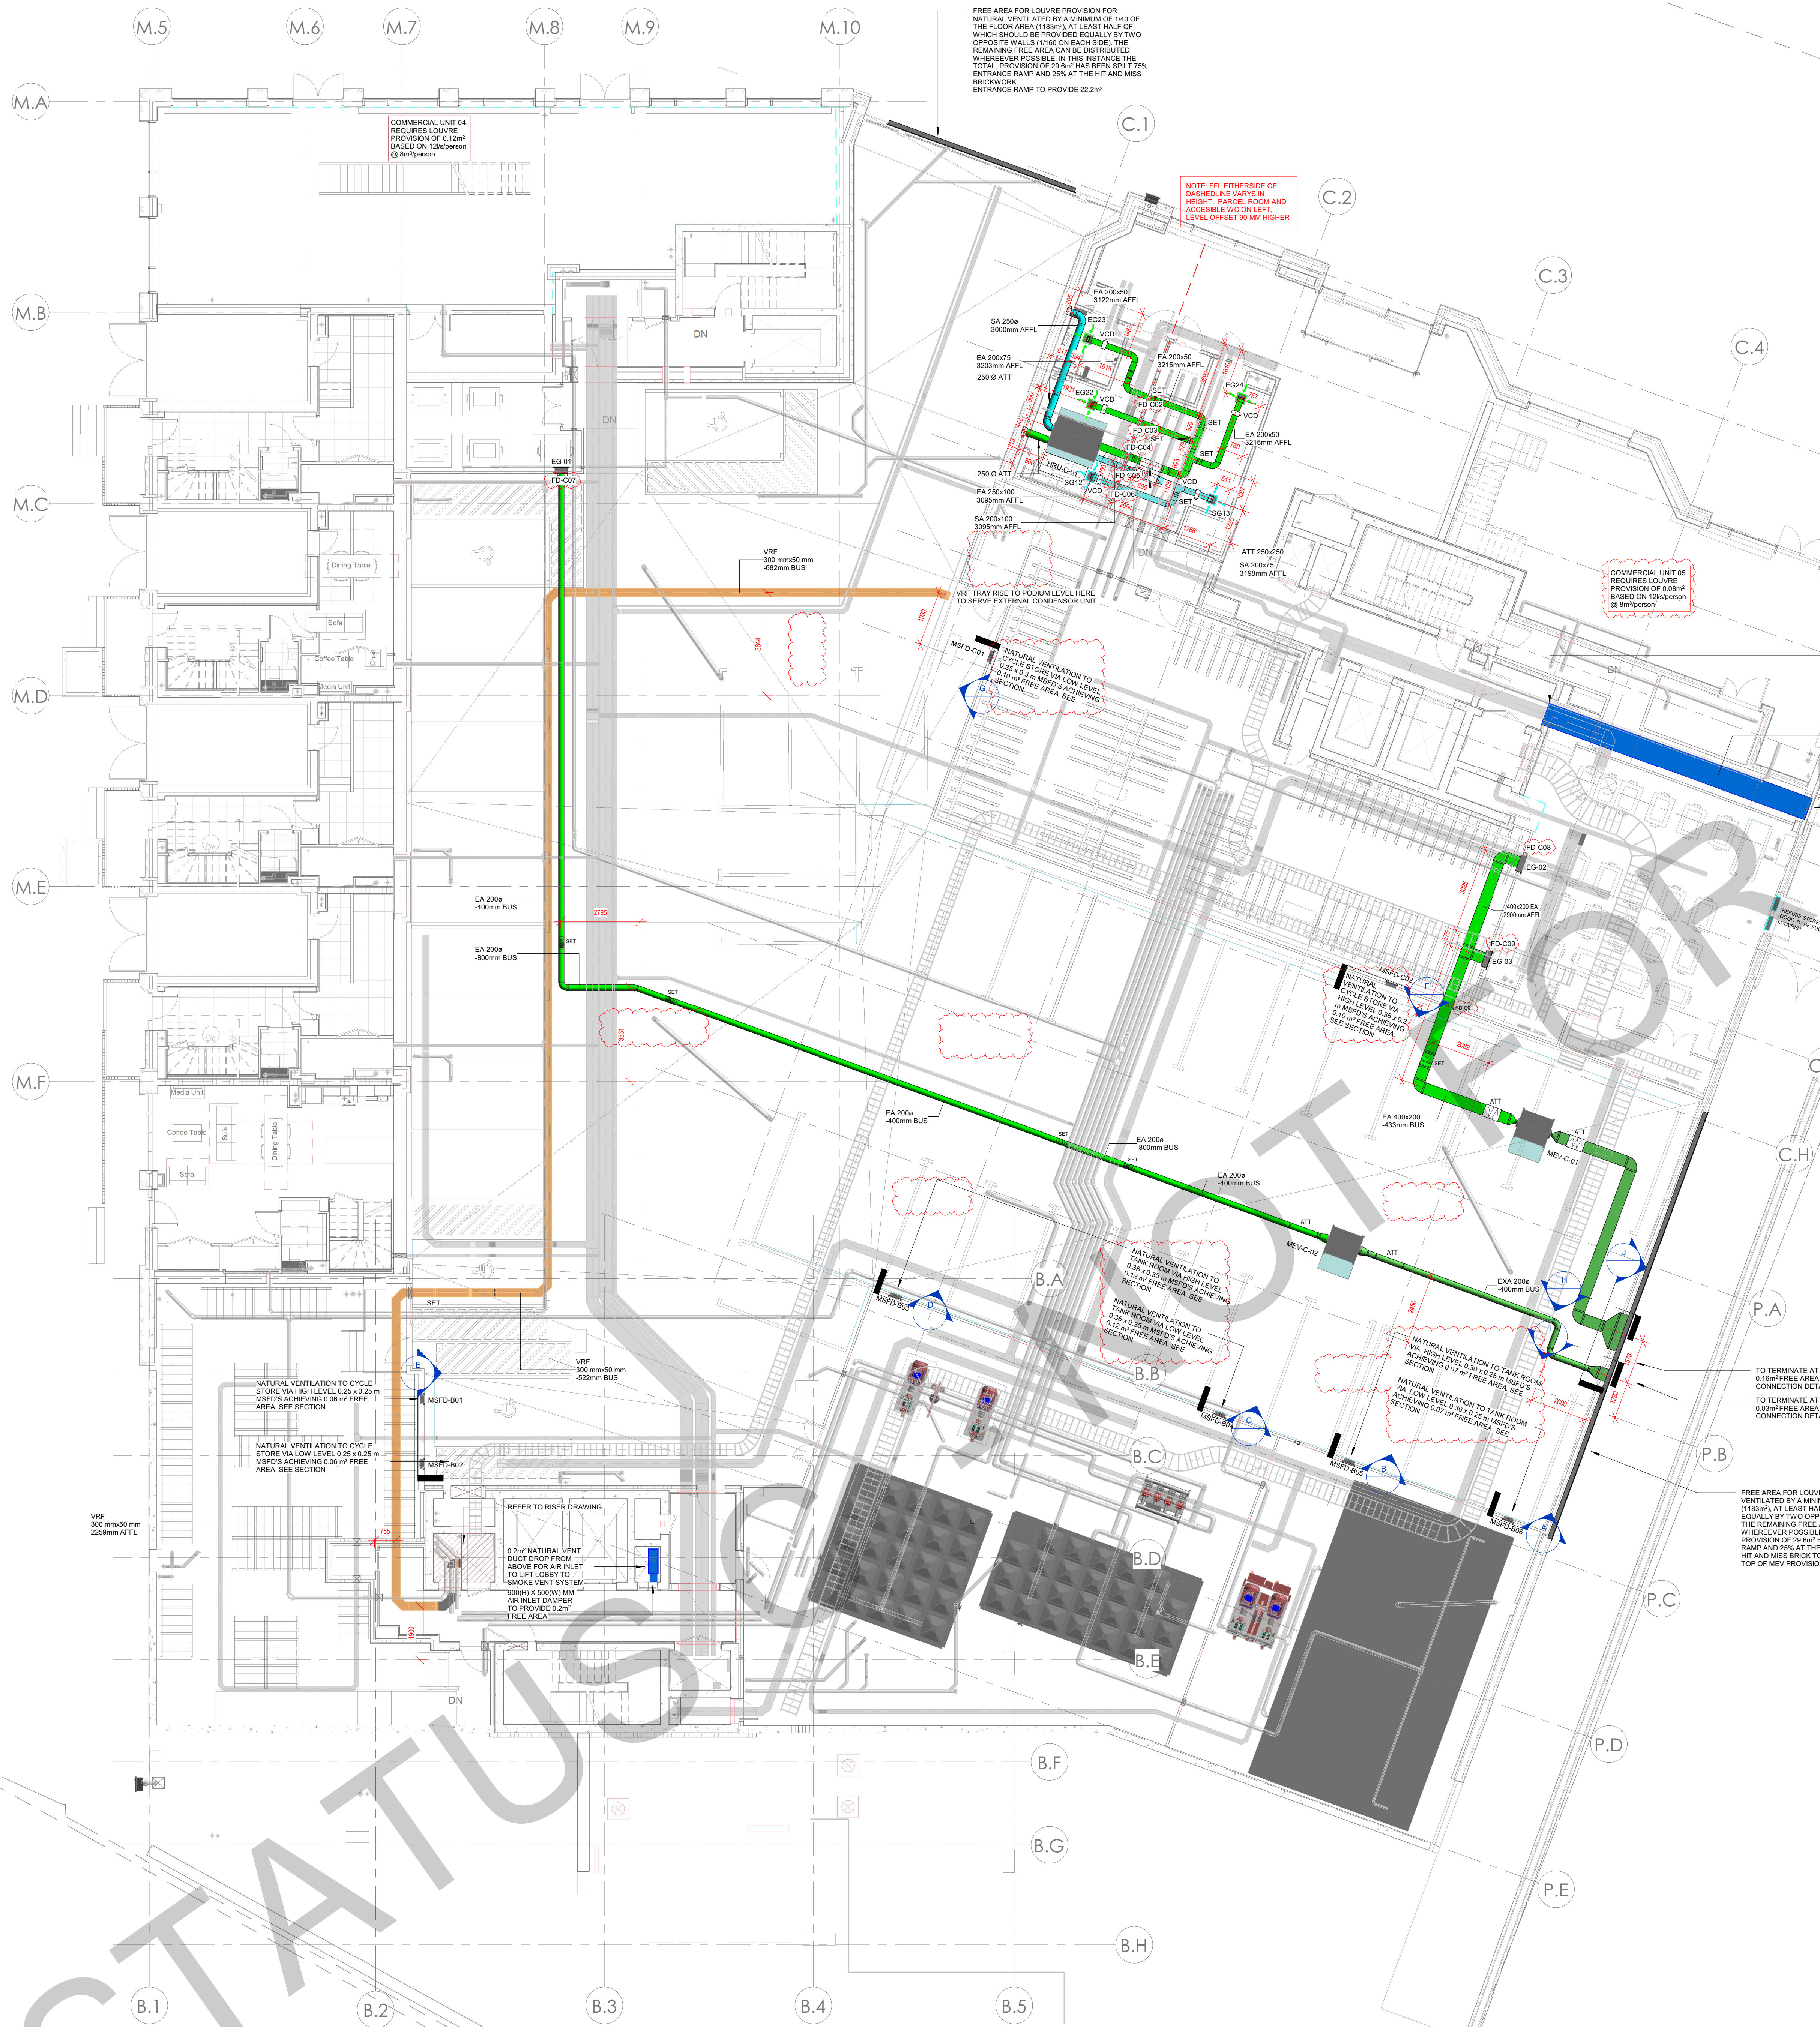


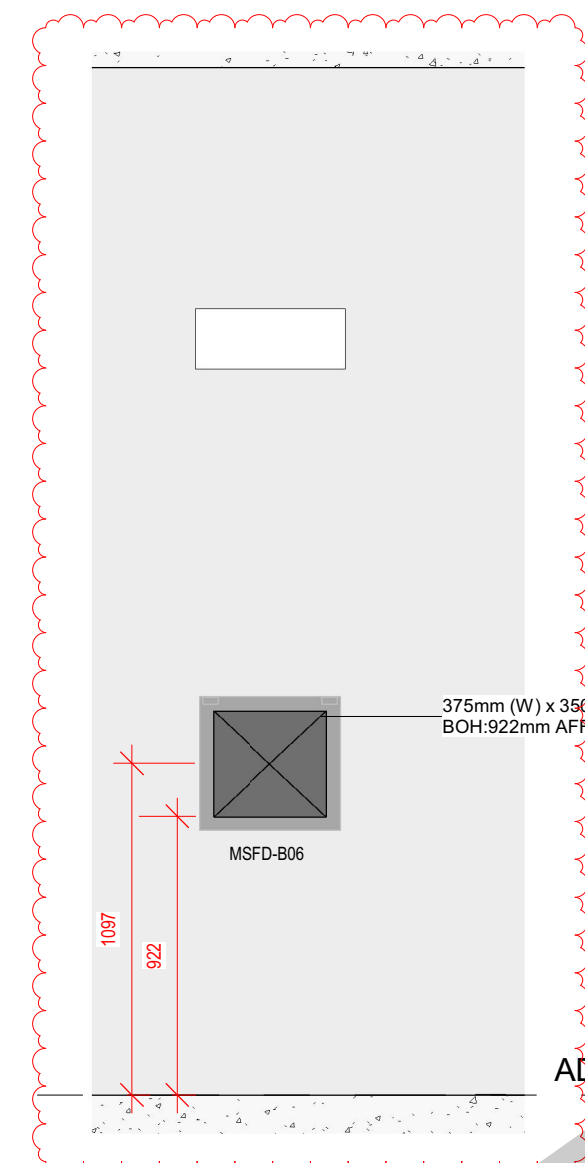


A MSFD-B06
1:25

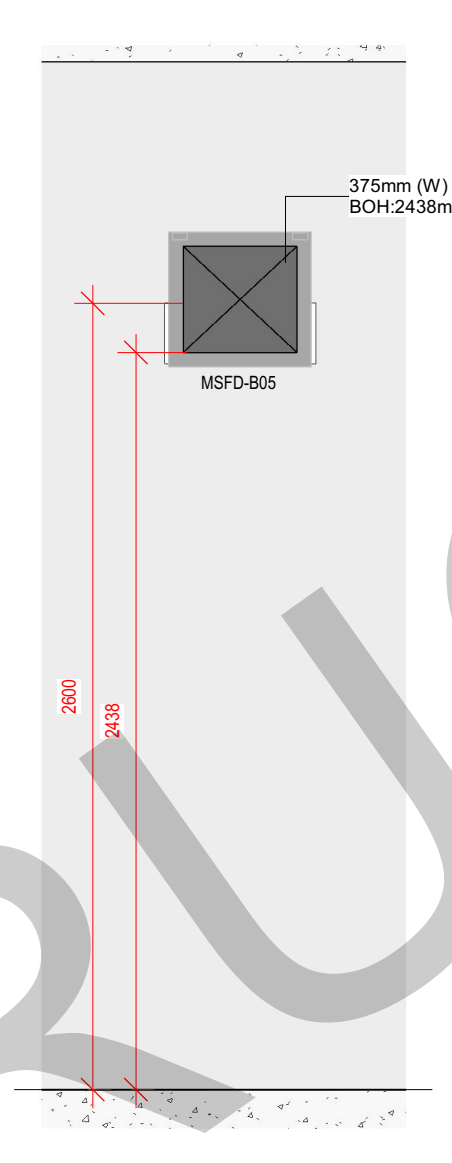

B MSFD-B05
1:25

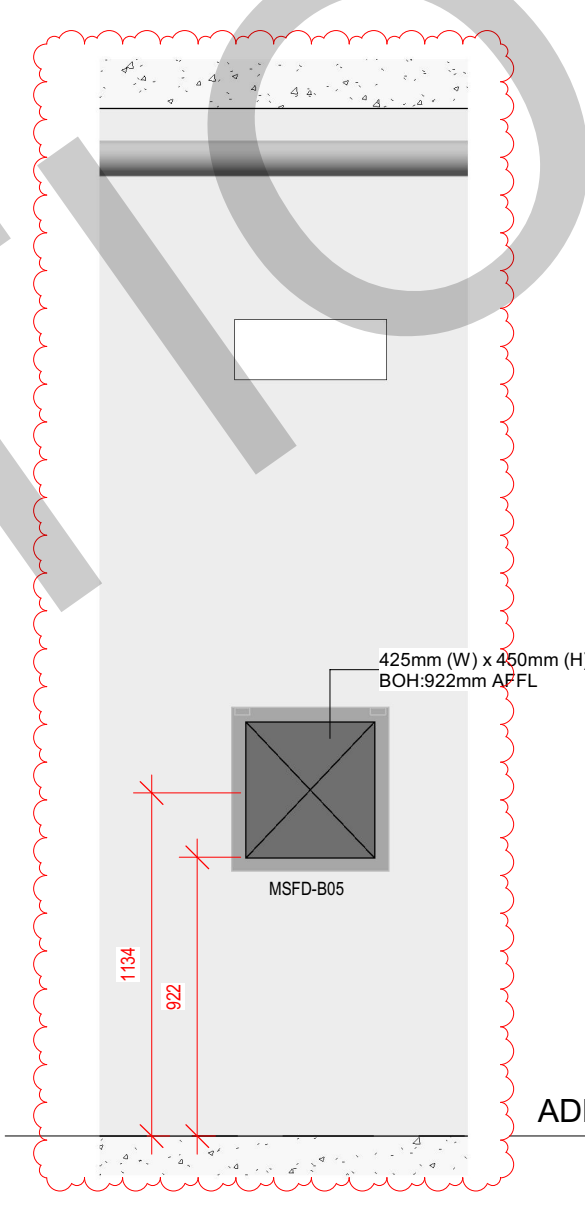


C MSFD-B04
1:25

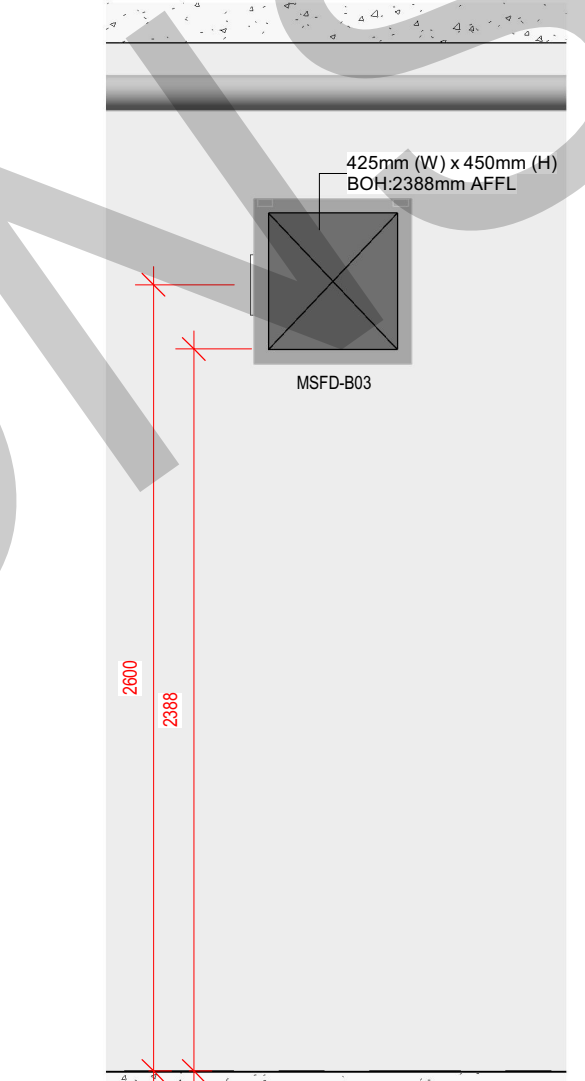


D MSFD-B03
1:25




E MSFD-B01 & MSFD-B02
1:25

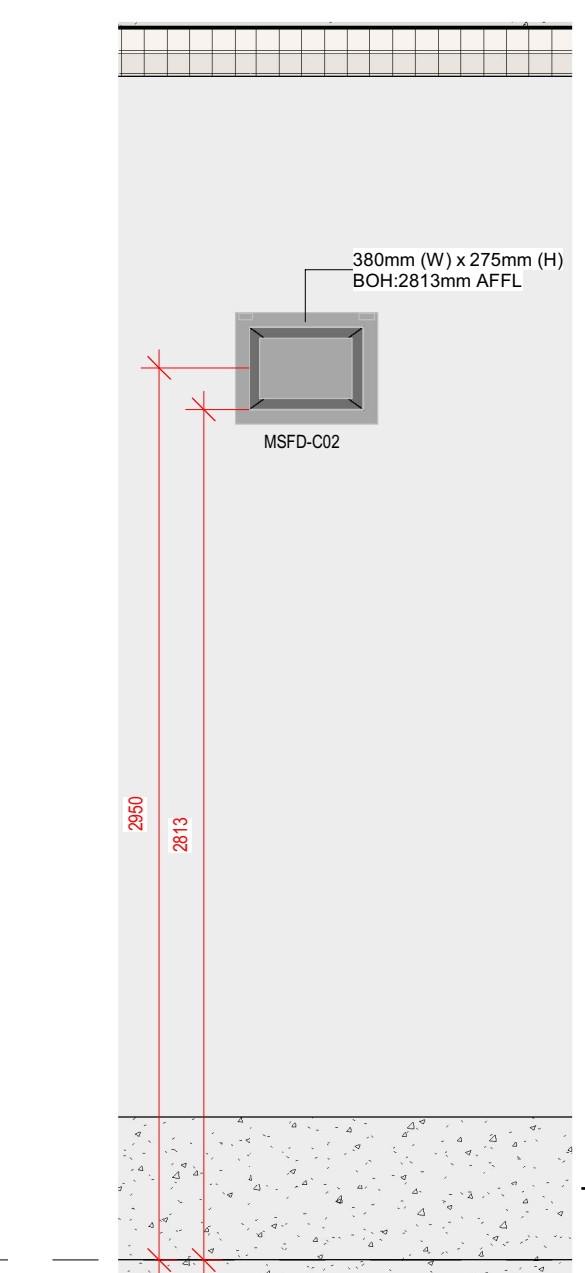


F MSFD-C02
1:25

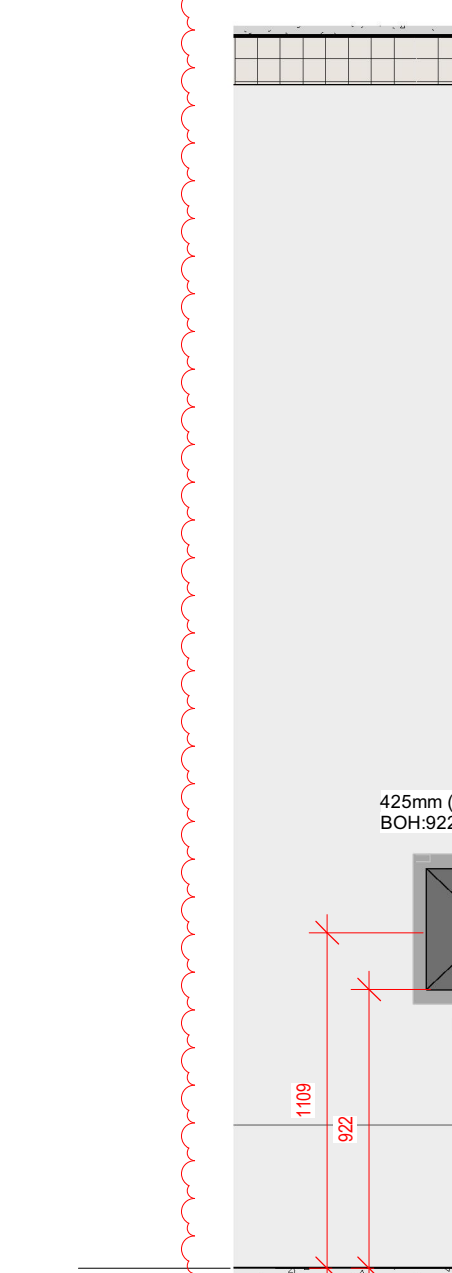


G MSFD-C01
1:25

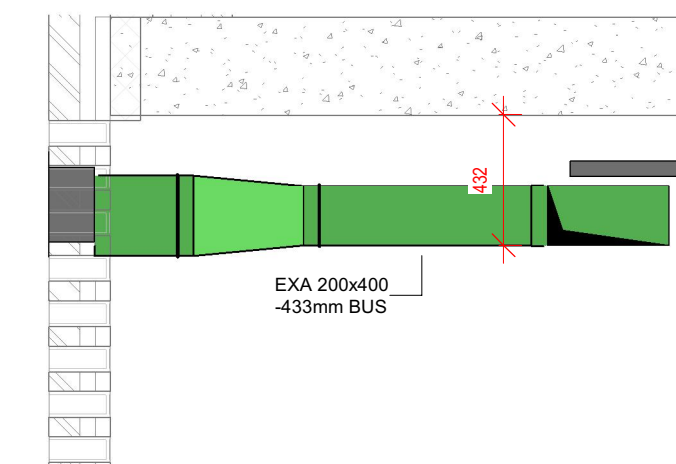

H Louvre Detail 1
1:25

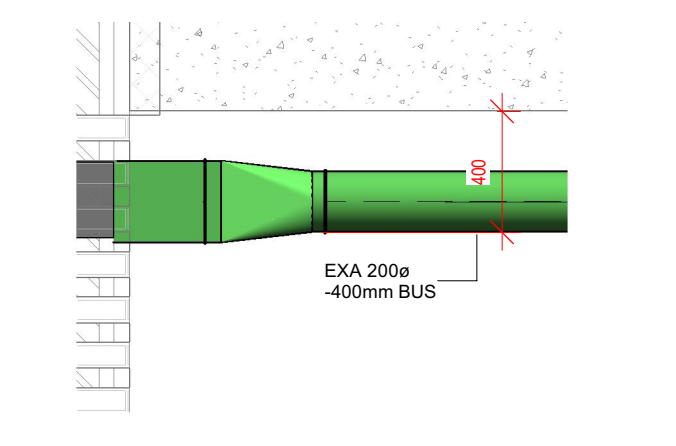

I Louvre Detail 2
1:25

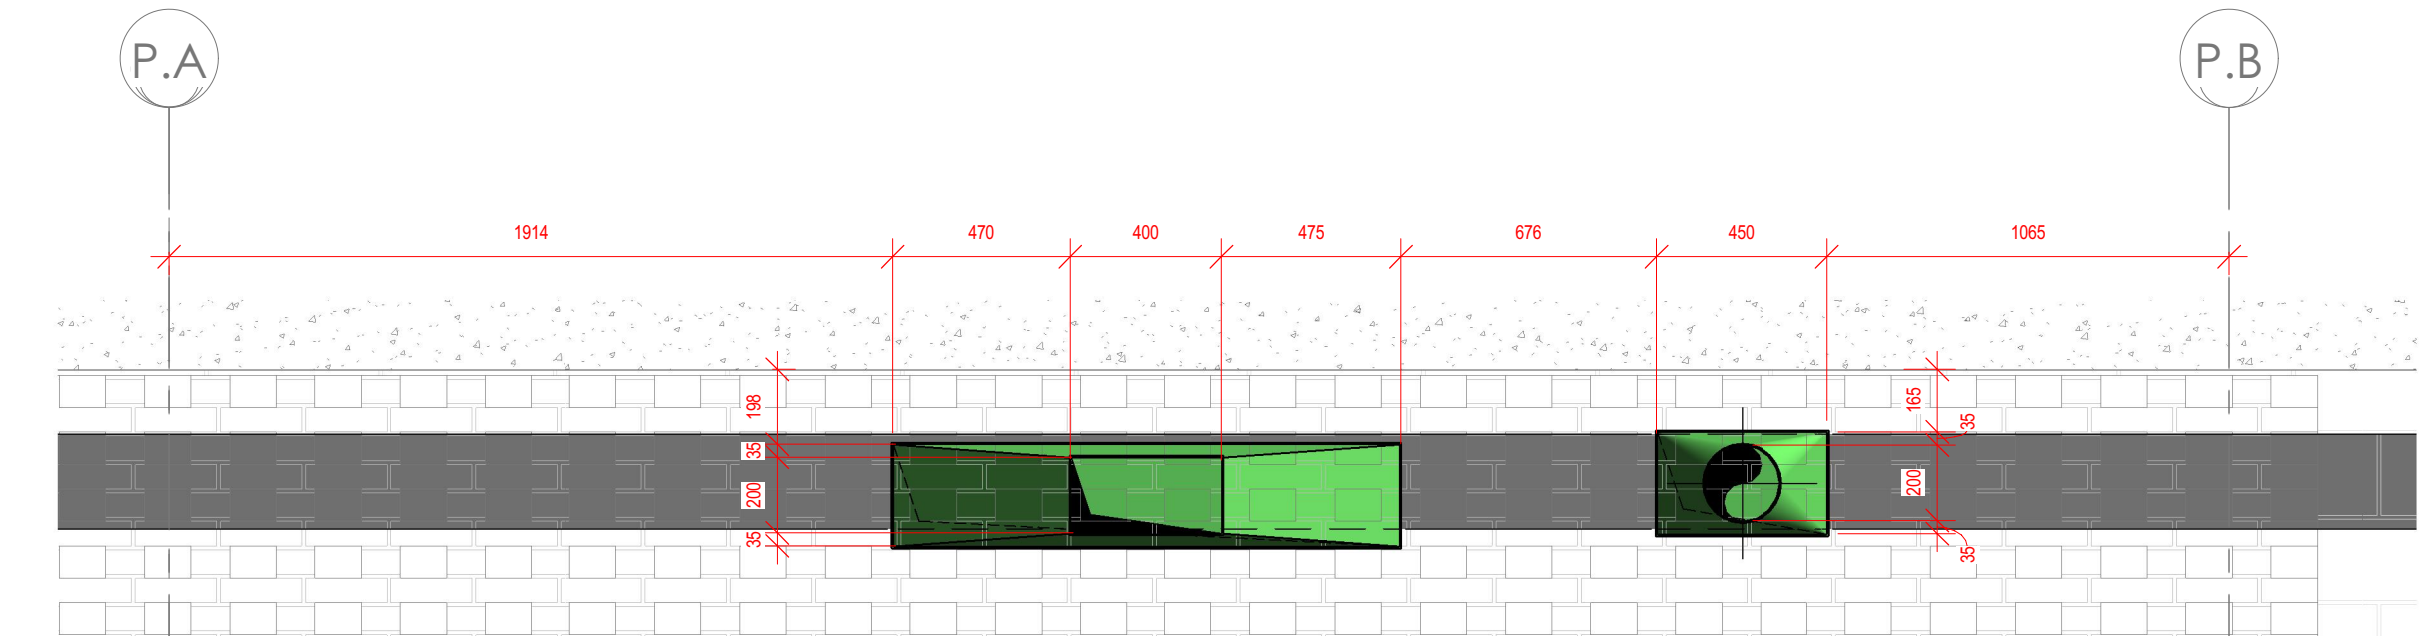

J Louvre Detail 3
1:20

C06	CHANGES AS CLOUDED. CONSTRUCTION ISSUE	KC	25/11/2024
C05	CHANGES AS CLOUDED. CONSTRUCTION ISSUE	KC	10/10/2024
C04	CHANGES AS CLOUDED	KC	12/04/2024
C03	CHANGES AS CLOUDED	DES	10/11/2023
C02	CHANGES AS CLOUDED. CONSTRUCTION ISSUE	ML	31/03/2023
C01	CONSTRUCTION ISSUE	AP	10/02/2023
Rev	Description	Drawn	Date

Briggs & Forrester Living Ltd
6200 Daresbury Park
Daresbury
Cheshire
WA4 4GE
www.briggsandforrester.co.uk
Tel: (01928) 798270
Client: CRUK Construction Ltd

Project: VICTORIA RIVERSIDE

Drawing Title: TOWER B AND C - VENTILATION & AIR CONDITIONING LAYOUT - GROUND FLOOR

Scale: As indicated @ A0 Checked: BC

Drawing Number: VRS-BFL-Z1-GF-DR-M-57-1500

Subsidiary: Drawing Status: S4 CONSTRUCTION Revision: C06

This drawing is copyright and may not be reproduced either in part or full without written permission from Briggs & Forrester Group Ltd.
DO NOT SCALE OFF THIS DRAWING

