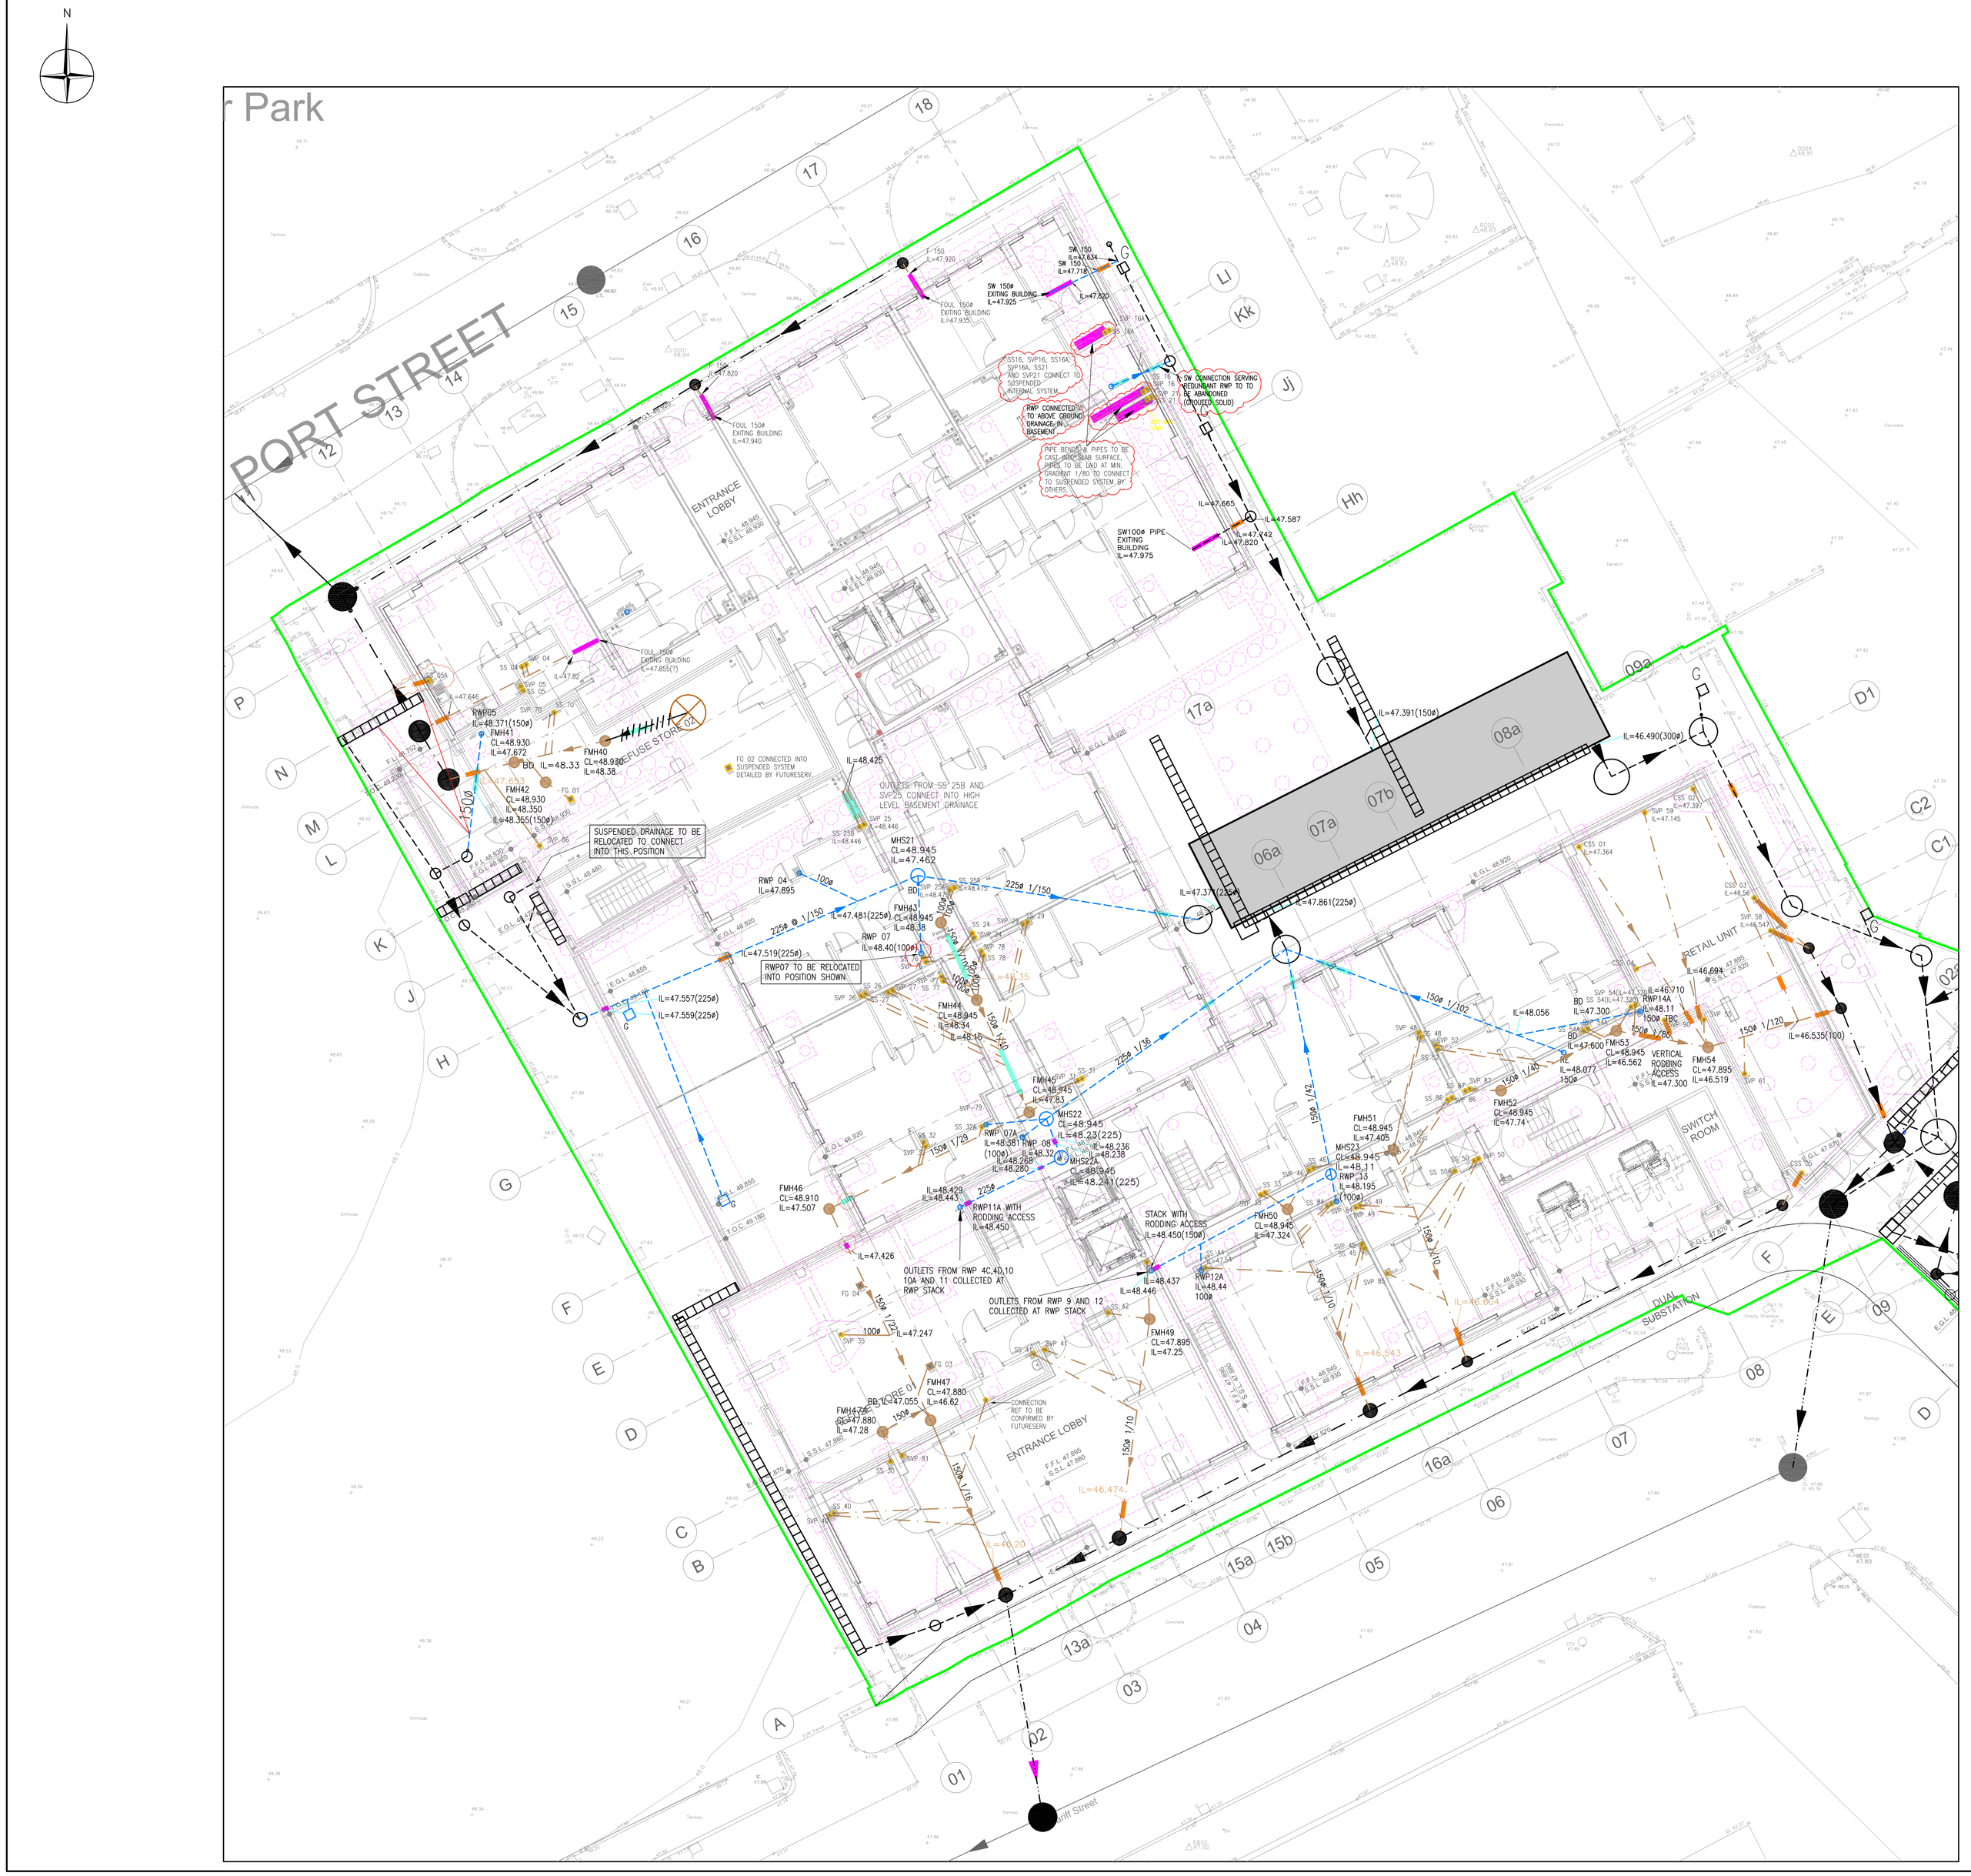
N
PORT STREET
ENTRANCE LOBBY
SUBSTATION
SWITCH ROOM
RETAIL UNIT
VERTICAL RODDING ACCESS
STACK WITH RODDING ACCESS
FUSE STORE 01
FUSE STORE 02
SUSPENDED DRAINAGE TO BE RELOCATED TO CONNECT INTO THIS POSITION
RWP/OT TO BE RELOCATED INTO POSITION SHOWN
OUTLETS FROM SS 25B AND SVP 25 CONNECT INTO HIGH LEVEL BASEMENT DRAINAGE
OUTLETS FROM RWP 4C,4D,10 10A AND 11 COLLECTED AT RWP STACK
OUTLETS FROM RWP 9 AND 12 COLLECTED AT RWP STACK
PIPE BENEATH PIPES TO BE CAST INTO SLAB SURFACE, PIPES TO BE LAID AT MIN. GRADIENT 1/80 TO CONNECT TO SUSPENDED SYSTEM BY OTHERS
SW100ø PIPE EXITING BUILDING IL=47.975
FOUL 150ø EXITING BUILDING IL=47.940
FOUL 150ø EXITING BUILDING IL=47.935
SW 150ø EXITING BUILDING IL=47.925
FOUL 450ø EXITING BUILDING IL=47.855(T)
SS16, SVP16, SS16A, SVP16A, SS21 AND SVP21 CONNECT TO SUSPENDED ATTENUC SYSTEM
RWP CONNECTED TO ABOVE GROUND DRAINAGE IN BASEMENT
FG 02 CONNECTED INTO SUSPENDED SYSTEM DETAILED BY FUTURESERV.
CONNECTION REF TO BE CONFIRMED BY FUTURESERV
IL=47.391(150ø)
IL=46.490(300ø)
IL=47.861(225ø)
IL=47.481(225ø)
IL=47.519(225ø)
IL=47.557(225ø)
IL=47.559(225ø)
IL=47.587
IL=47.665
IL=47.371(225ø)
IL=46.604
IL=46.543
IL=46.474
IL=46.20
IL=46.535(100)
IL=46.694
IL=46.710
IL=48.425
IL=48.056
IL=47.426
IL=47.247
IL=47.055
IL=47.364
IL=47.145
IL=47.300
IL=47.895
IL=47.25
IL=47.74
IL=47.405
IL=47.324
IL=46.562
IL=46.519
IL=48.077
IL=48.437
IL=48.446
IL=48.195
IL=48.11
IL=48.32
IL=48.238
IL=48.241(225)
IL=48.23(225)
IL=48.429
IL=48.443
IL=48.450
IL=48.910
IL=47.507
IL=48.371(150ø)
IL=48.330
IL=47.672
IL=48.33
IL=48.38
IL=48.350
IL=48.305(150ø)
IL=47.880
IL=46.62
IL=47.28
IL=48.945
IL=48.462
IL=48.38
IL=48.18
IL=48.34
IL=48.236
IL=48.280
IL=48.446
IL=48.44
IL=48.945
IL=47.462
IL=47.716
IL=47.434
IL=47.832
IL=47.920
IL=47.946
IL=47.82
IL=47.646
