
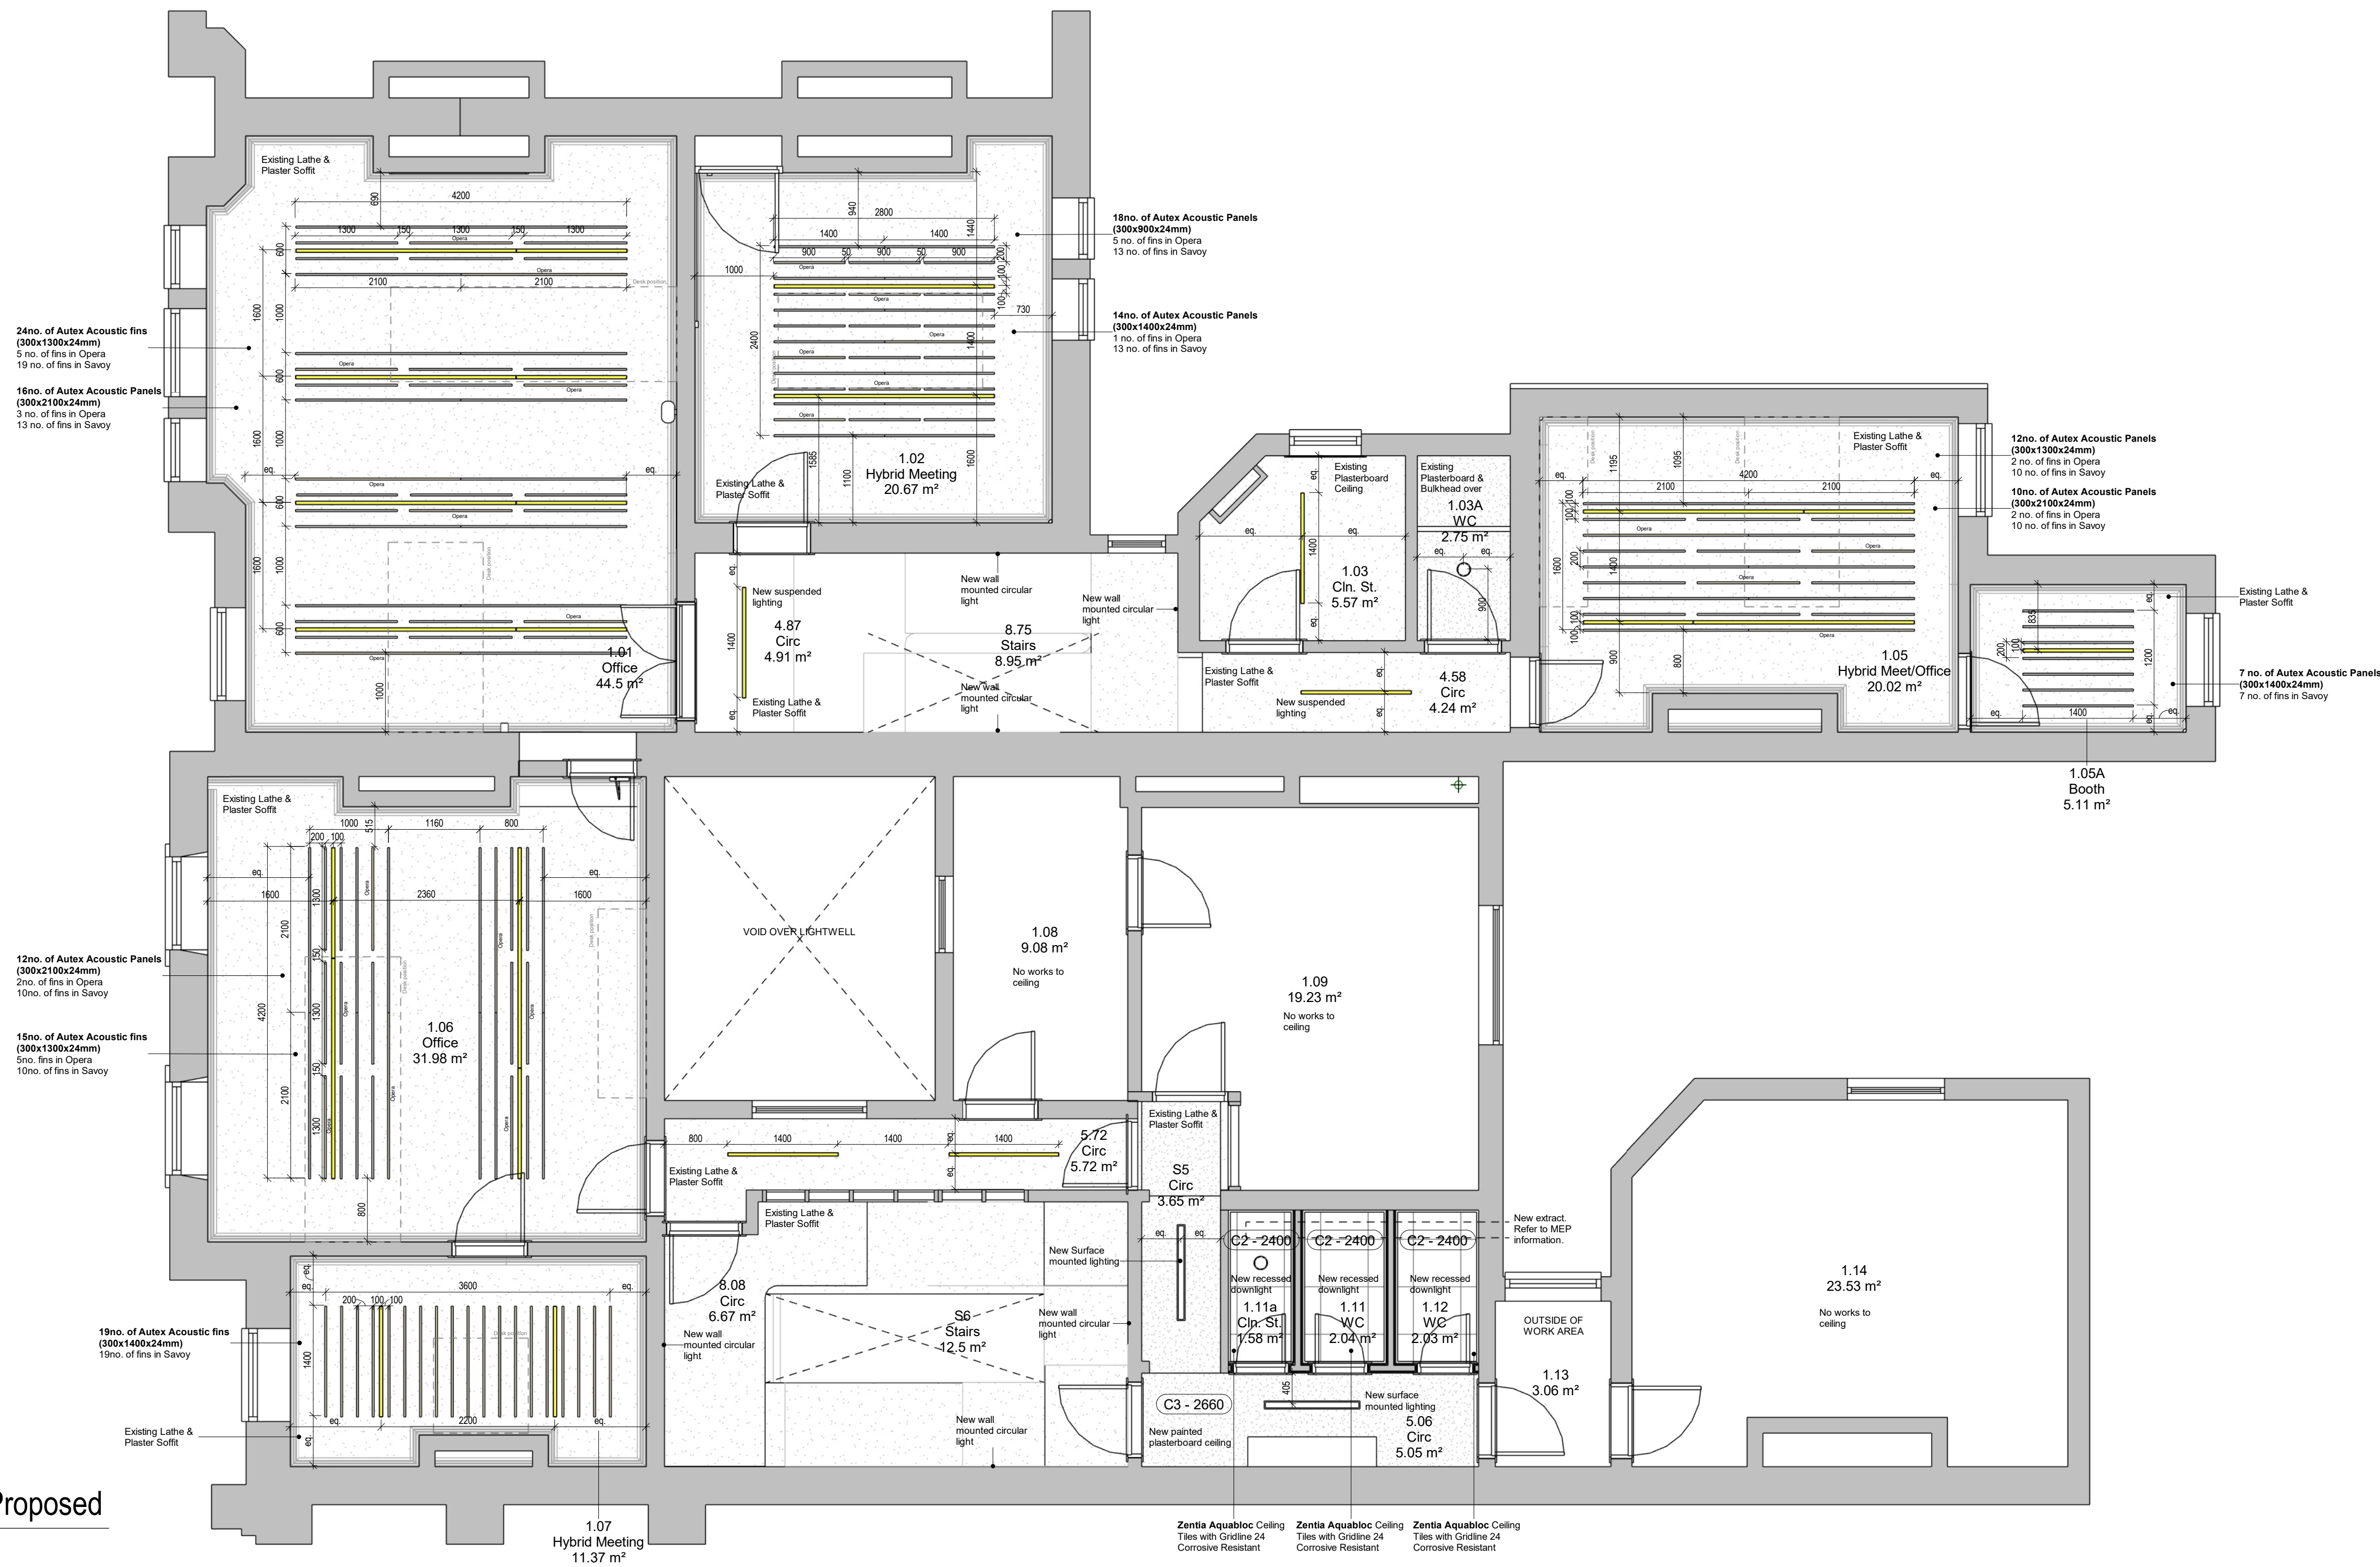


L1 Ceilings as Proposed


1 : 50 @ A1

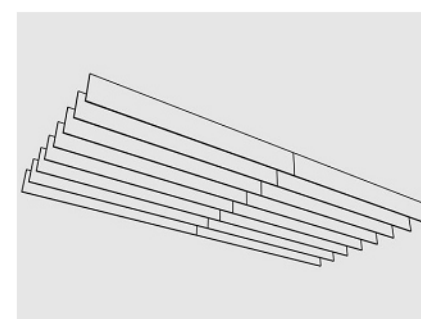

Acoustic Requirements

Office 1.01Required 17m²24 no. of Autex Acoustic Tundra fins
(300x1300x24mm)
16 no. of Autex Acoustic Tundra fins
(300x2100x24mm)24 x 0.39m² = 9.36m²
16 x 0.63m² = 10.08m²
Achieved 19.44m²**Hybrid Meeting 1.02**Required 11m²18 no. of Autex Acoustic Tundra Fins
(300x900x30mm)14 no. of Autex Acoustic Tundra Fins
(300x1400x30mm)18 x 0.27m² = 4.86m²
14 x 0.42m² = 5.88m²
Achieved 10.74m²**Hybrid Meeting/Office 1.05**Required 11m²12 no. of Autex Acoustic Tundra fins
(300x1300x24mm)
10 no. of Autex Acoustic Tundra fins
(300x2100x24mm)12 x 0.39m² = 4.68m²
10 x 0.63m² = 6.30m²
Achieved 10.98m²**Office 1.06**Required 13m²15 no. of Autex Acoustic Tundra fins
(300x1300x24mm)
12 no. of Autex Acoustic Tundra fins
(300x2100x24mm)15 x 0.39m² = 5.85m²
12 x 0.63m² = 7.56m²
Achieved 13.41m²**Hybrid Meeting 1.07**Required 8m²19 no. of Autex Acoustic Tundra fins
(300x1400x24mm)19 x 0.42m² = 7.98m²
Achieved 7.98m²**Booth 1.05**Required 3m²7 no. of Autex Acoustic Tundra fins
(300x1400x24mm)7 x 0.42m² = 2.94m²
Achieved 2.94 m²Autex Acoustic Tundra Fins
Custom length x 300x24mm


Opera

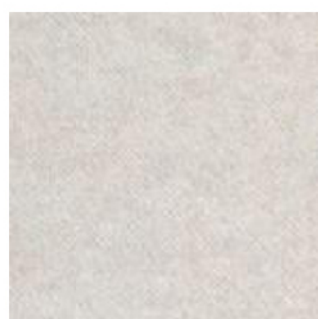

Savoye

NOTES

1. Do not scale from this drawing.
2. All measurements are in millimetres unless stated otherwise.
3. This drawing is to be read in conjunction with the specification and all relevant Architectural, Electrical, Mechanical and Structural drawings.
4. (c) University of Manchester this drawing must not be reproduced without permission.
5. Directorate of Estates and Facilities to be notified of any discrepancies.

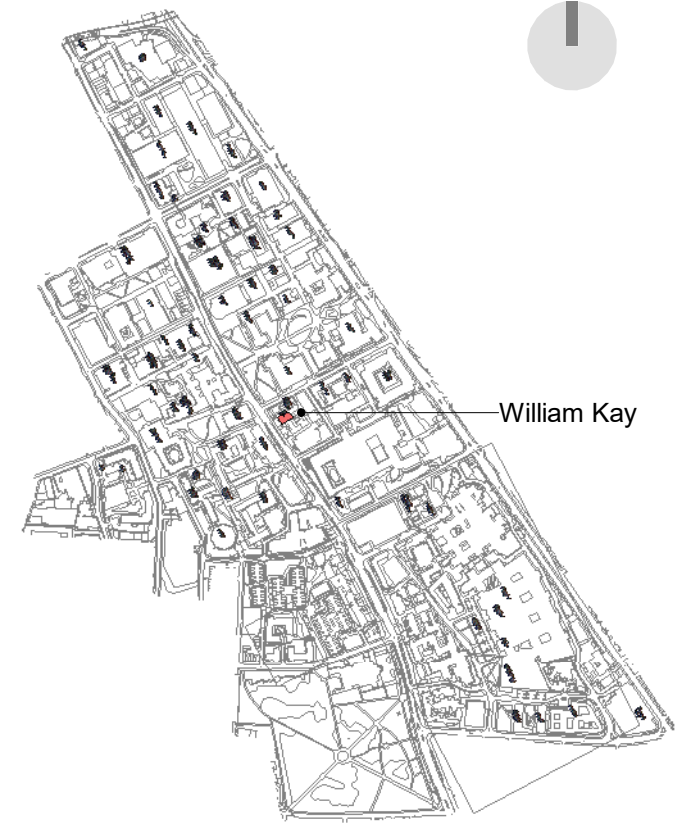

0 0.5m 1m 2m

1:25 @ A1

Plans shown as indicative. Survey required.

P01	Issued for planning.	08-05-25	JL	JL
Rev	Description	Date	By	Auth

MANCHESTER
1824
The University of Manchester

Directorate of Estates and Facilities
Beyer Building
The University of Manchester
Oxford Road
Manchester
M13 9PL

HALLIDAY MEECHAM ARCHITECTS
Halliday Meecham Architects Limited
111 Piccadilly Manchester M1 2HW
+44 (0)161 661 5565
4 Devonshire Street London W1W 5DT
+44 (0)203 440 5175
hms@hallidaysmeecham.com
www.hallidaysmeecham.com

Drawing Status

STAGE 4

Project
William Kay House - 5807Building Name
William Kay HouseBuilding No.
016AASite Name
William Kay HouseSub Site Name
Oxford RoadDrawing Title
William Kay L1 Ceilings as Proposed

PM	CP	Drawn	JL	Checked	JL	Authorised	HMA
----	----	-------	----	---------	----	------------	-----

Scale @A1	Date	11-04-25	Date	11-04-25	Date	11-04-25
-----------	------	----------	------	----------	------	----------

Drawing Number	Revision
5807-HMA-WK-L1-DR-A-35006	P01

Original Drawing Paper Size 841mm x 594mm