


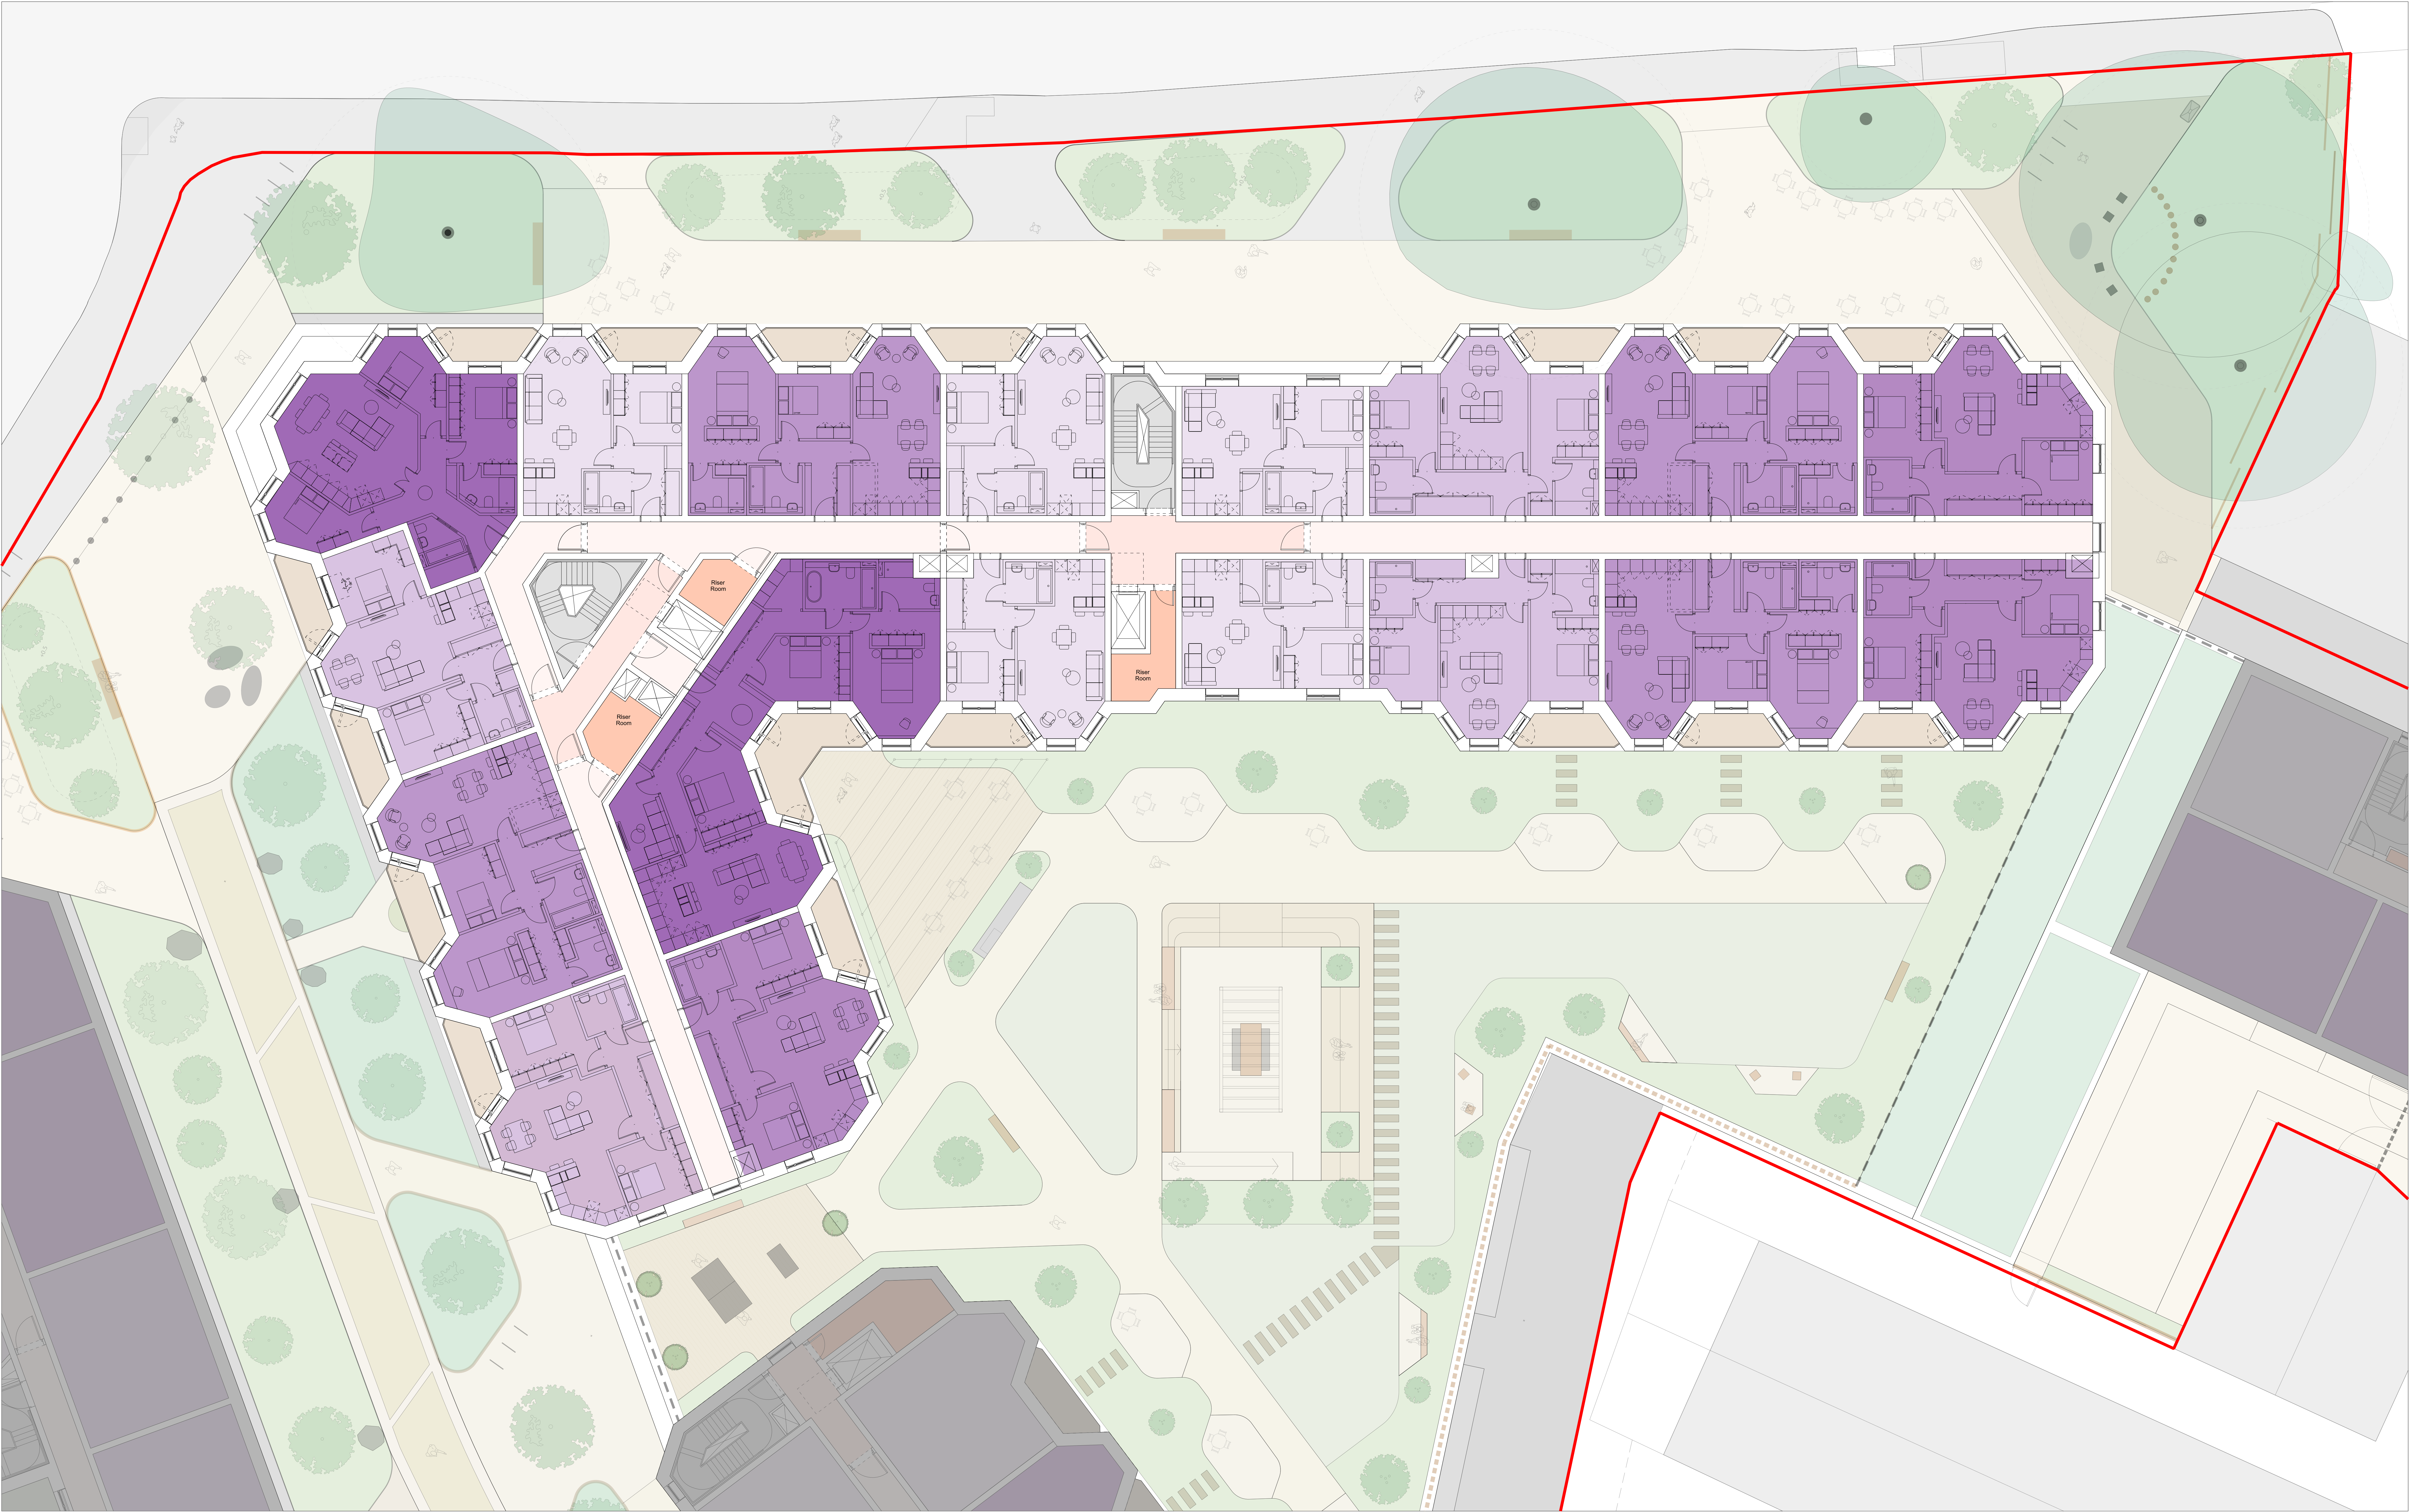



Amendment	Date
P01 PLANNING ISSUE	09.05.2025

Spatial Key	
Home Types	Other Spaces
1 Bed 2 Person	Retail
2 Bed 3 Person	Residential Lobby
2 Bed 4 Person	Residential Amenity
3 Bed 6 Person	Circulation
Penthouse	Cores
Penthouse Duplex	Support / Ancillary

Notes

This drawing is to be read in conjunction with all other project information by the architect and consultants.

Any drawn reference to existing information contained in this drawing has been created directly from third party survey information. This information is contained and issued in good faith with Fellden Clegg Bradley Studios LLP not held responsible for any inaccuracies identified. The architect is to be notified immediately if any inaccuracies are found.

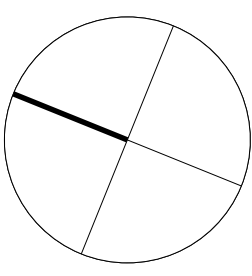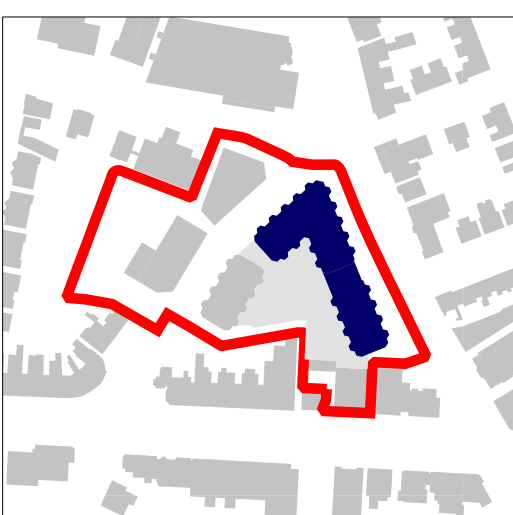

FelldenCleggBradleyStudios
LLP

Bath Brewery
Toll Bridge Road
Bath BA1 7DE

📞 01225 852545
📠 01225 852528
✉ bath@fcbstudios.com

Project Name	Job/Drawing No	Amendment
CHORLTON PRECINCT, CHORLTON-CUM-HARDY,	2104-FCBS-ZZ-ZZ-DR-A-0643-P01	
Proposed Plan: Block A+B: Level 02-06	Scale 1:100 @ A0 Date 09.05.2025 Drawn SD GROUP Check AB	
Do not scale	Original printed at A0	All dimensions to be checked on site