




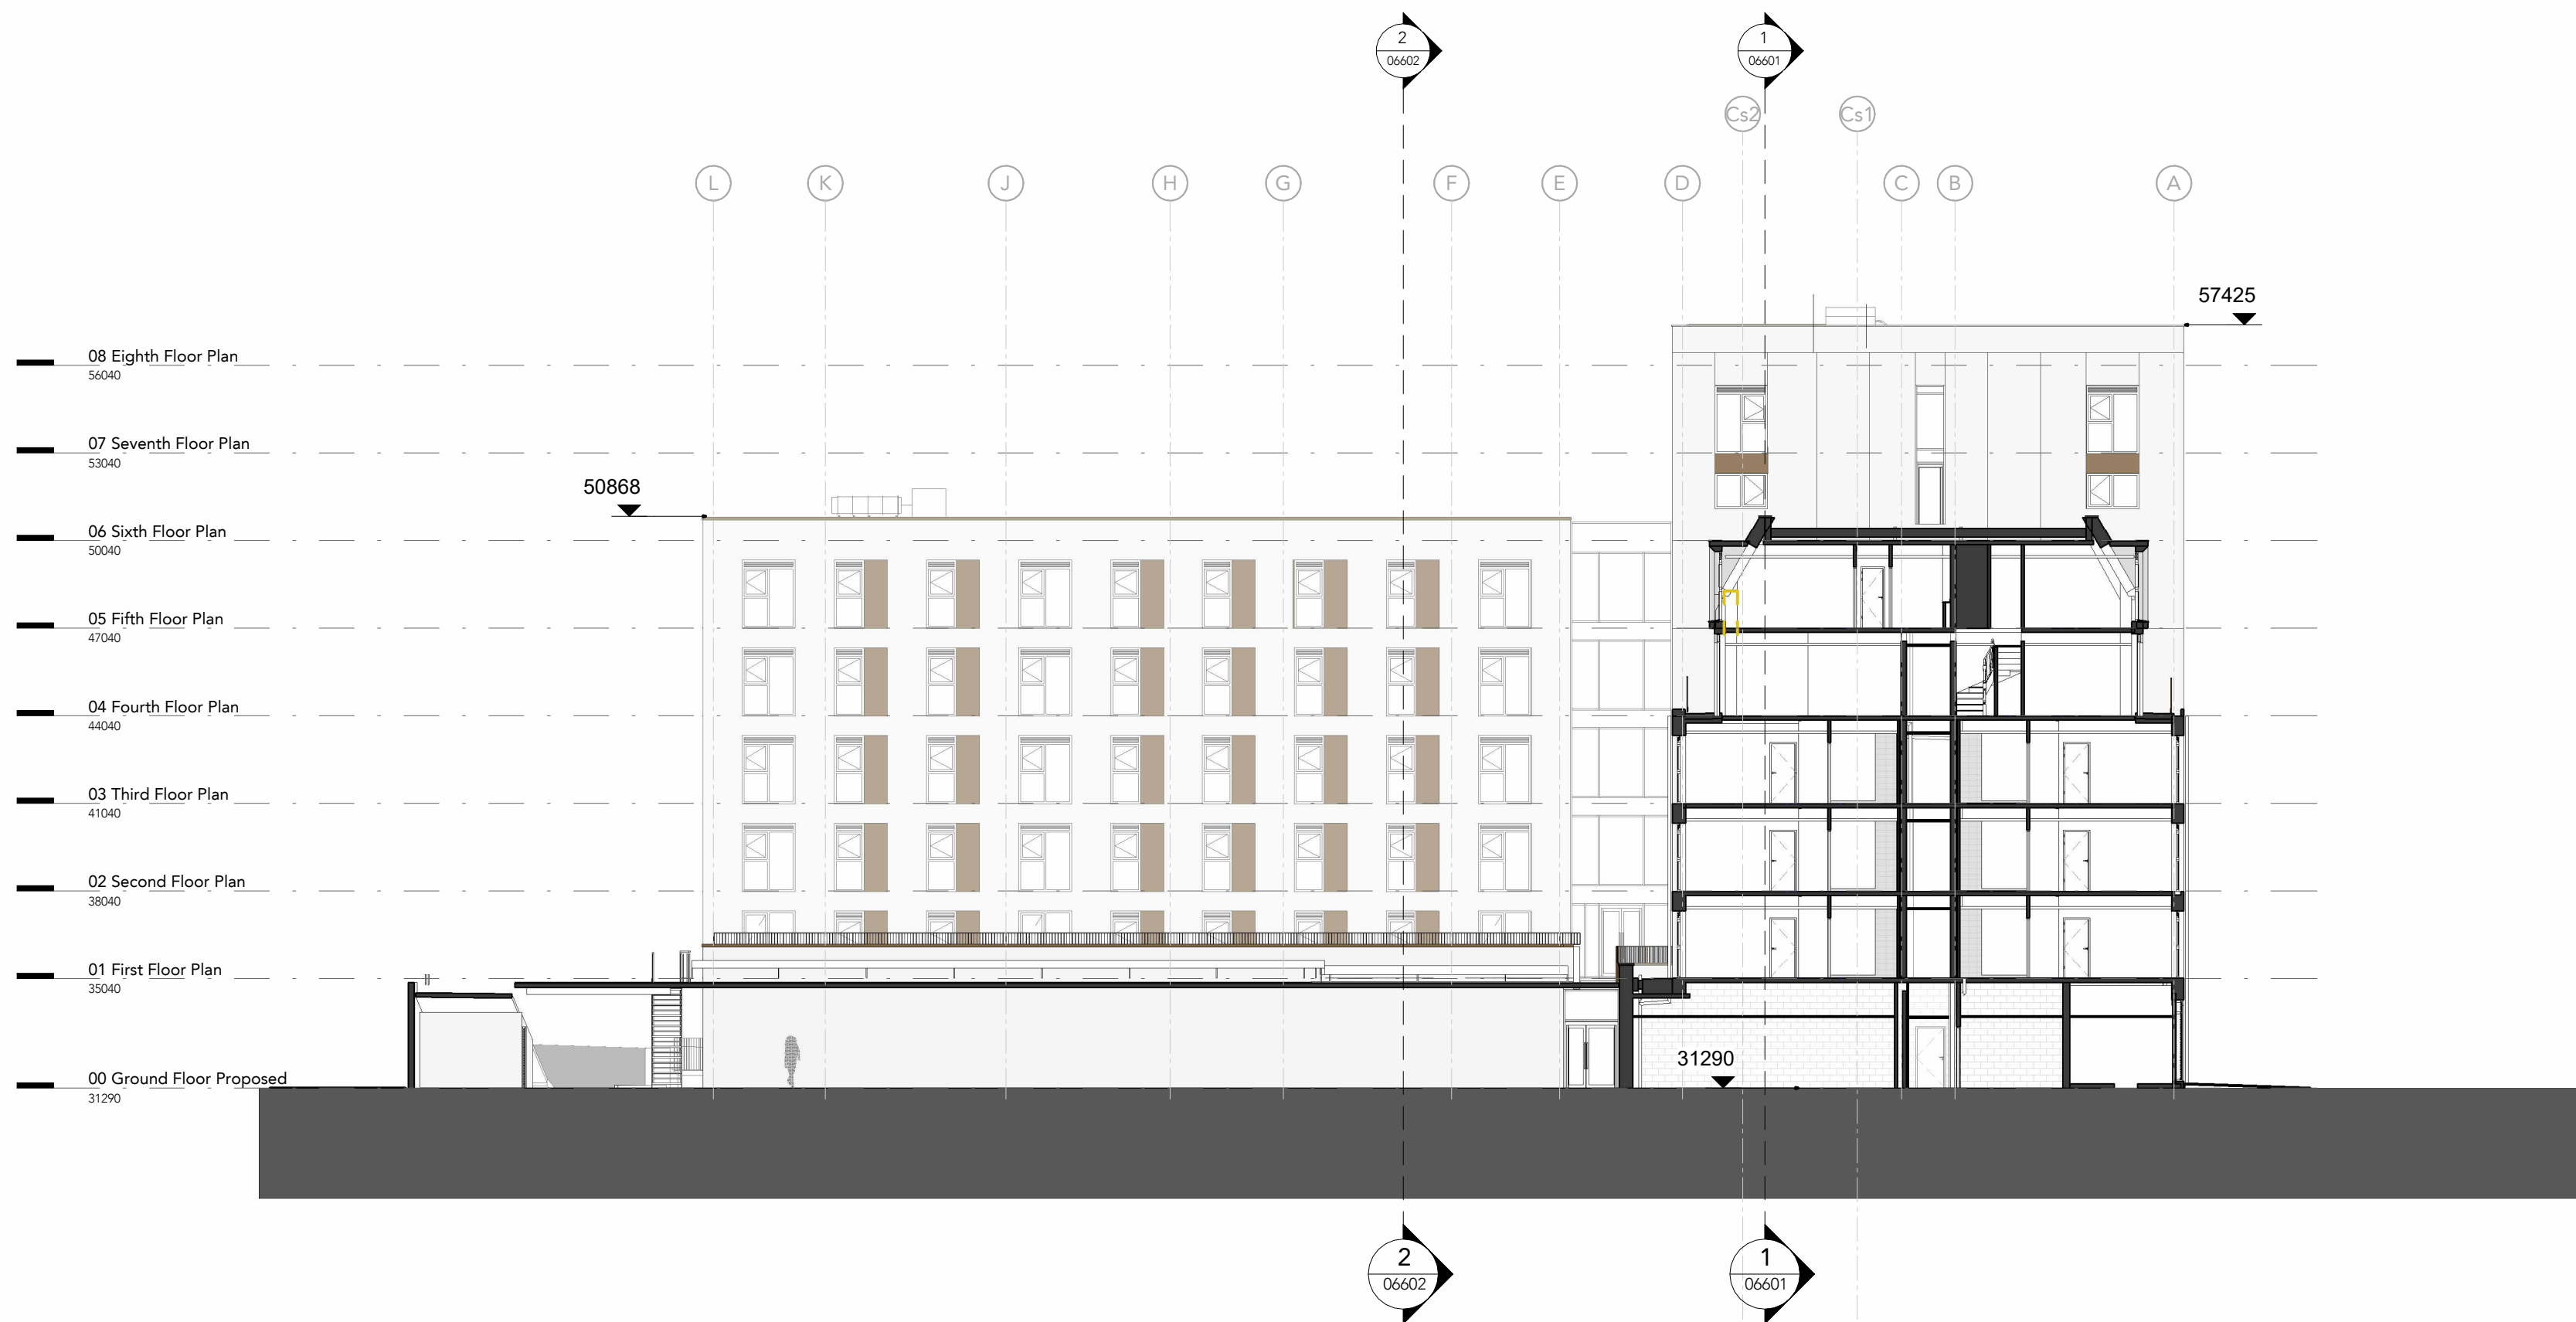

1 Section CC
1:200

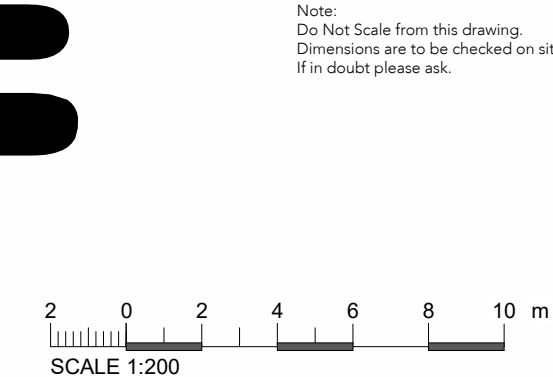

2 Section DD
1:200

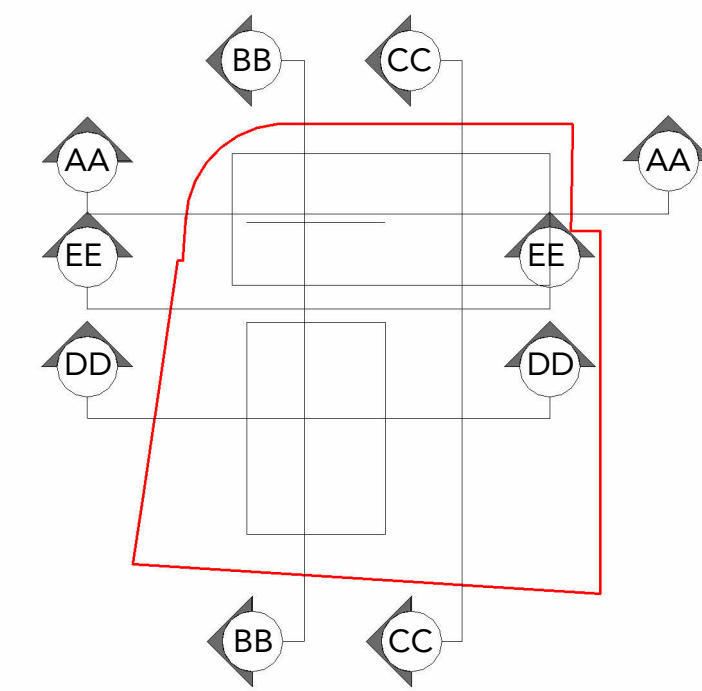

P2 07/05/2025 SSJ Planning - Section 73 issue
P1 18/03/2025 JS Planning - Section 73 for review

Rev Date Intls Details

© The moral rights of the author are hereby asserted.
This drawing and design is the sole property of Buttress Ltd and must not be reproduced without permission.
Buttress Ltd is Registered in England and Wales: 536373

Buttress

Manchester 41 Bengal Street
Manchester M4 6AF
0161 236 3303
www.buttress.net

Leeds Clockwise, Yorkshire House
Greek Street, Leeds LS1 5SH
0113 539 7965

Certified

Corporation

Project Title Didsbury Point
Client Southway Housing
Location West Didsbury, Manchester

Drawing ref S73 Proposed GA Sections Sheet 2

Date 13/05/2025 11:13:03 **Scale** As indicated

Checker AH **Size** A1

Job No: 8845 **Status** S2 Suitable for Information

Project	Origin	Volume	Level	Type	Role	Number	Rev
8845-BUT-ZZ-ZZ-DR-A-06602-P2							