




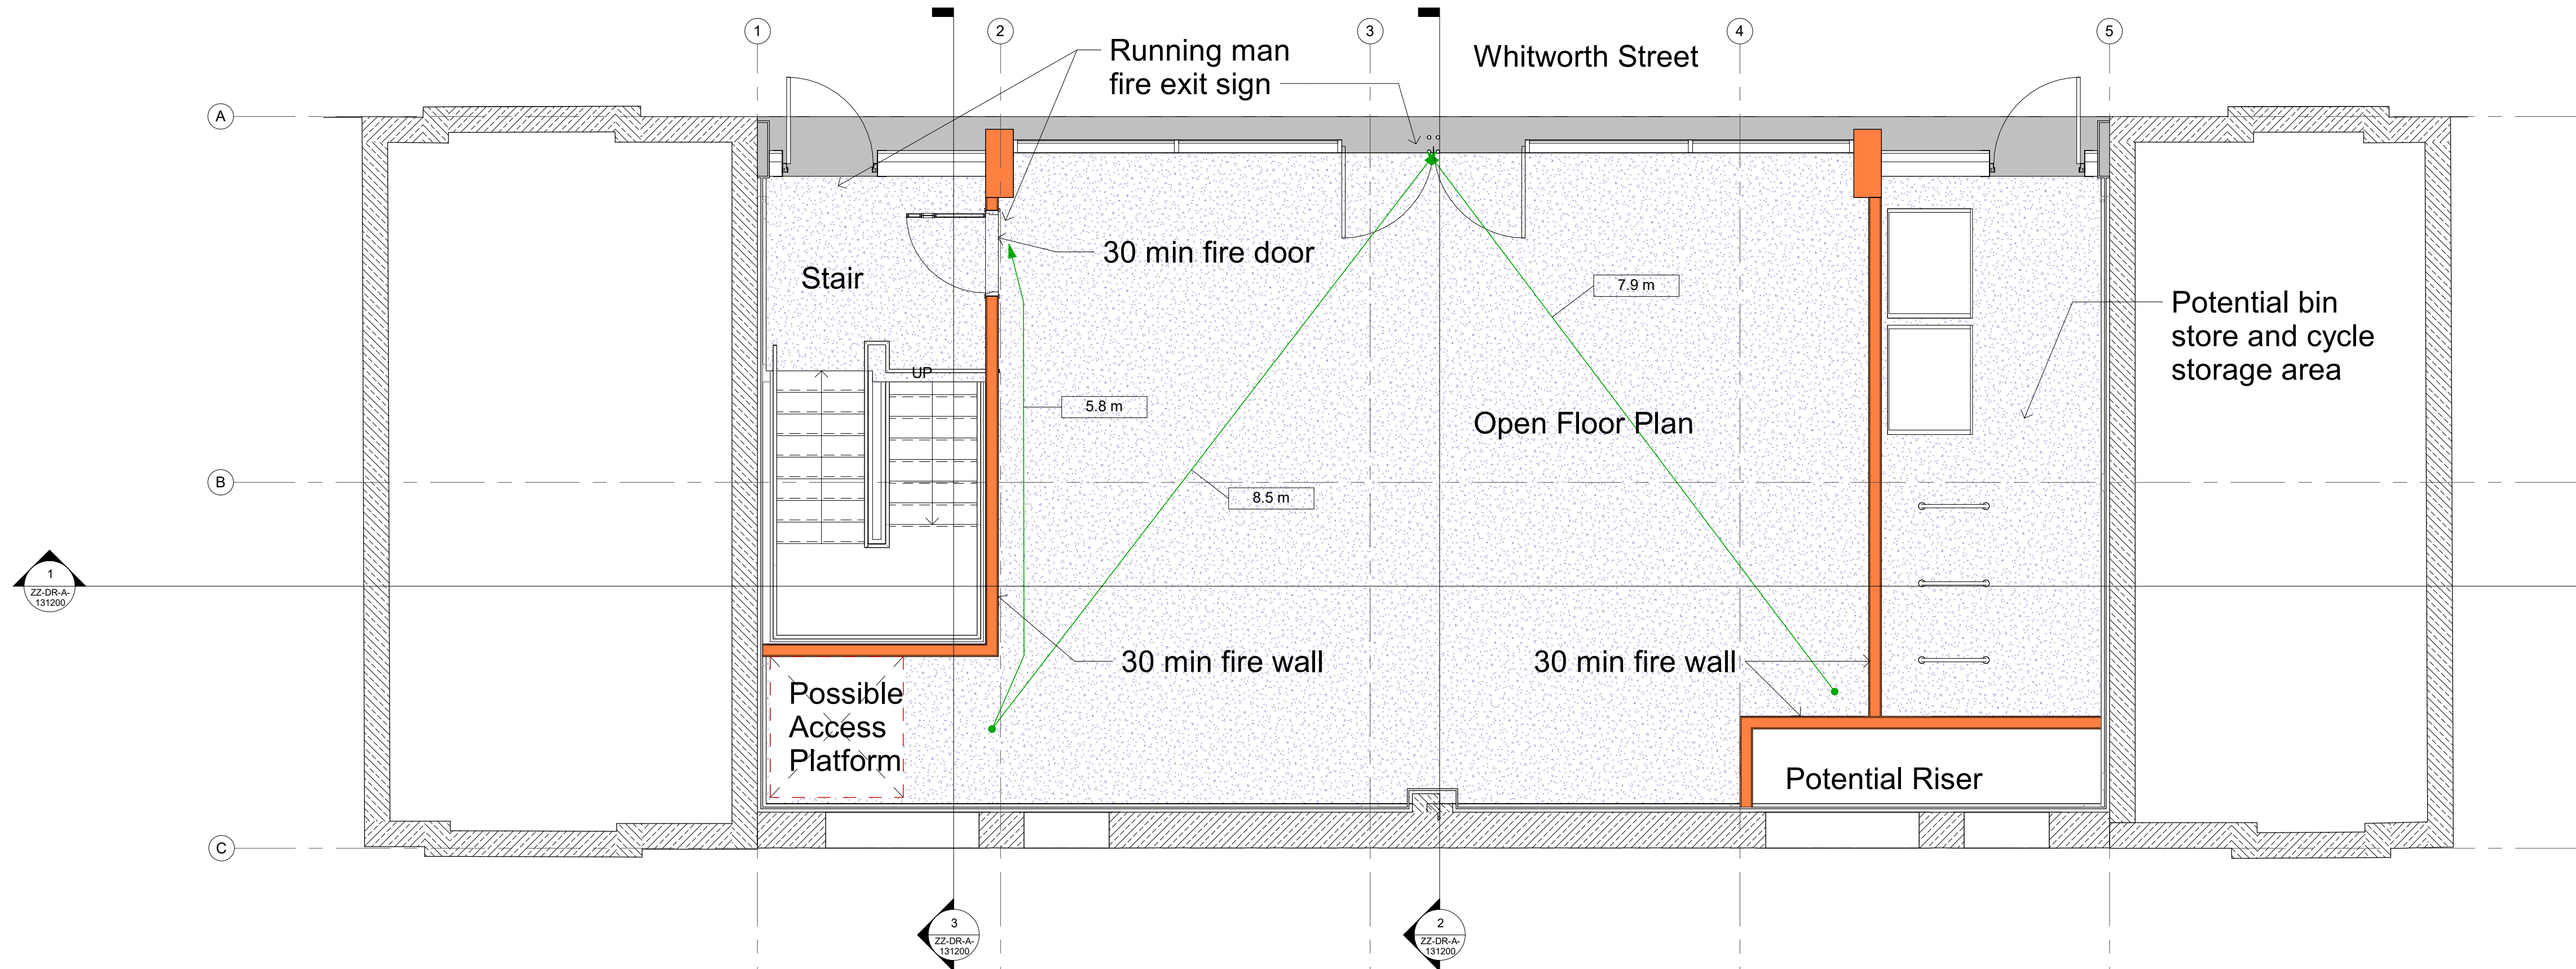

2
ZZ-DR-A-
131200
Planning Upper Ground Floor Fire Plan
Scale: 1 : 50

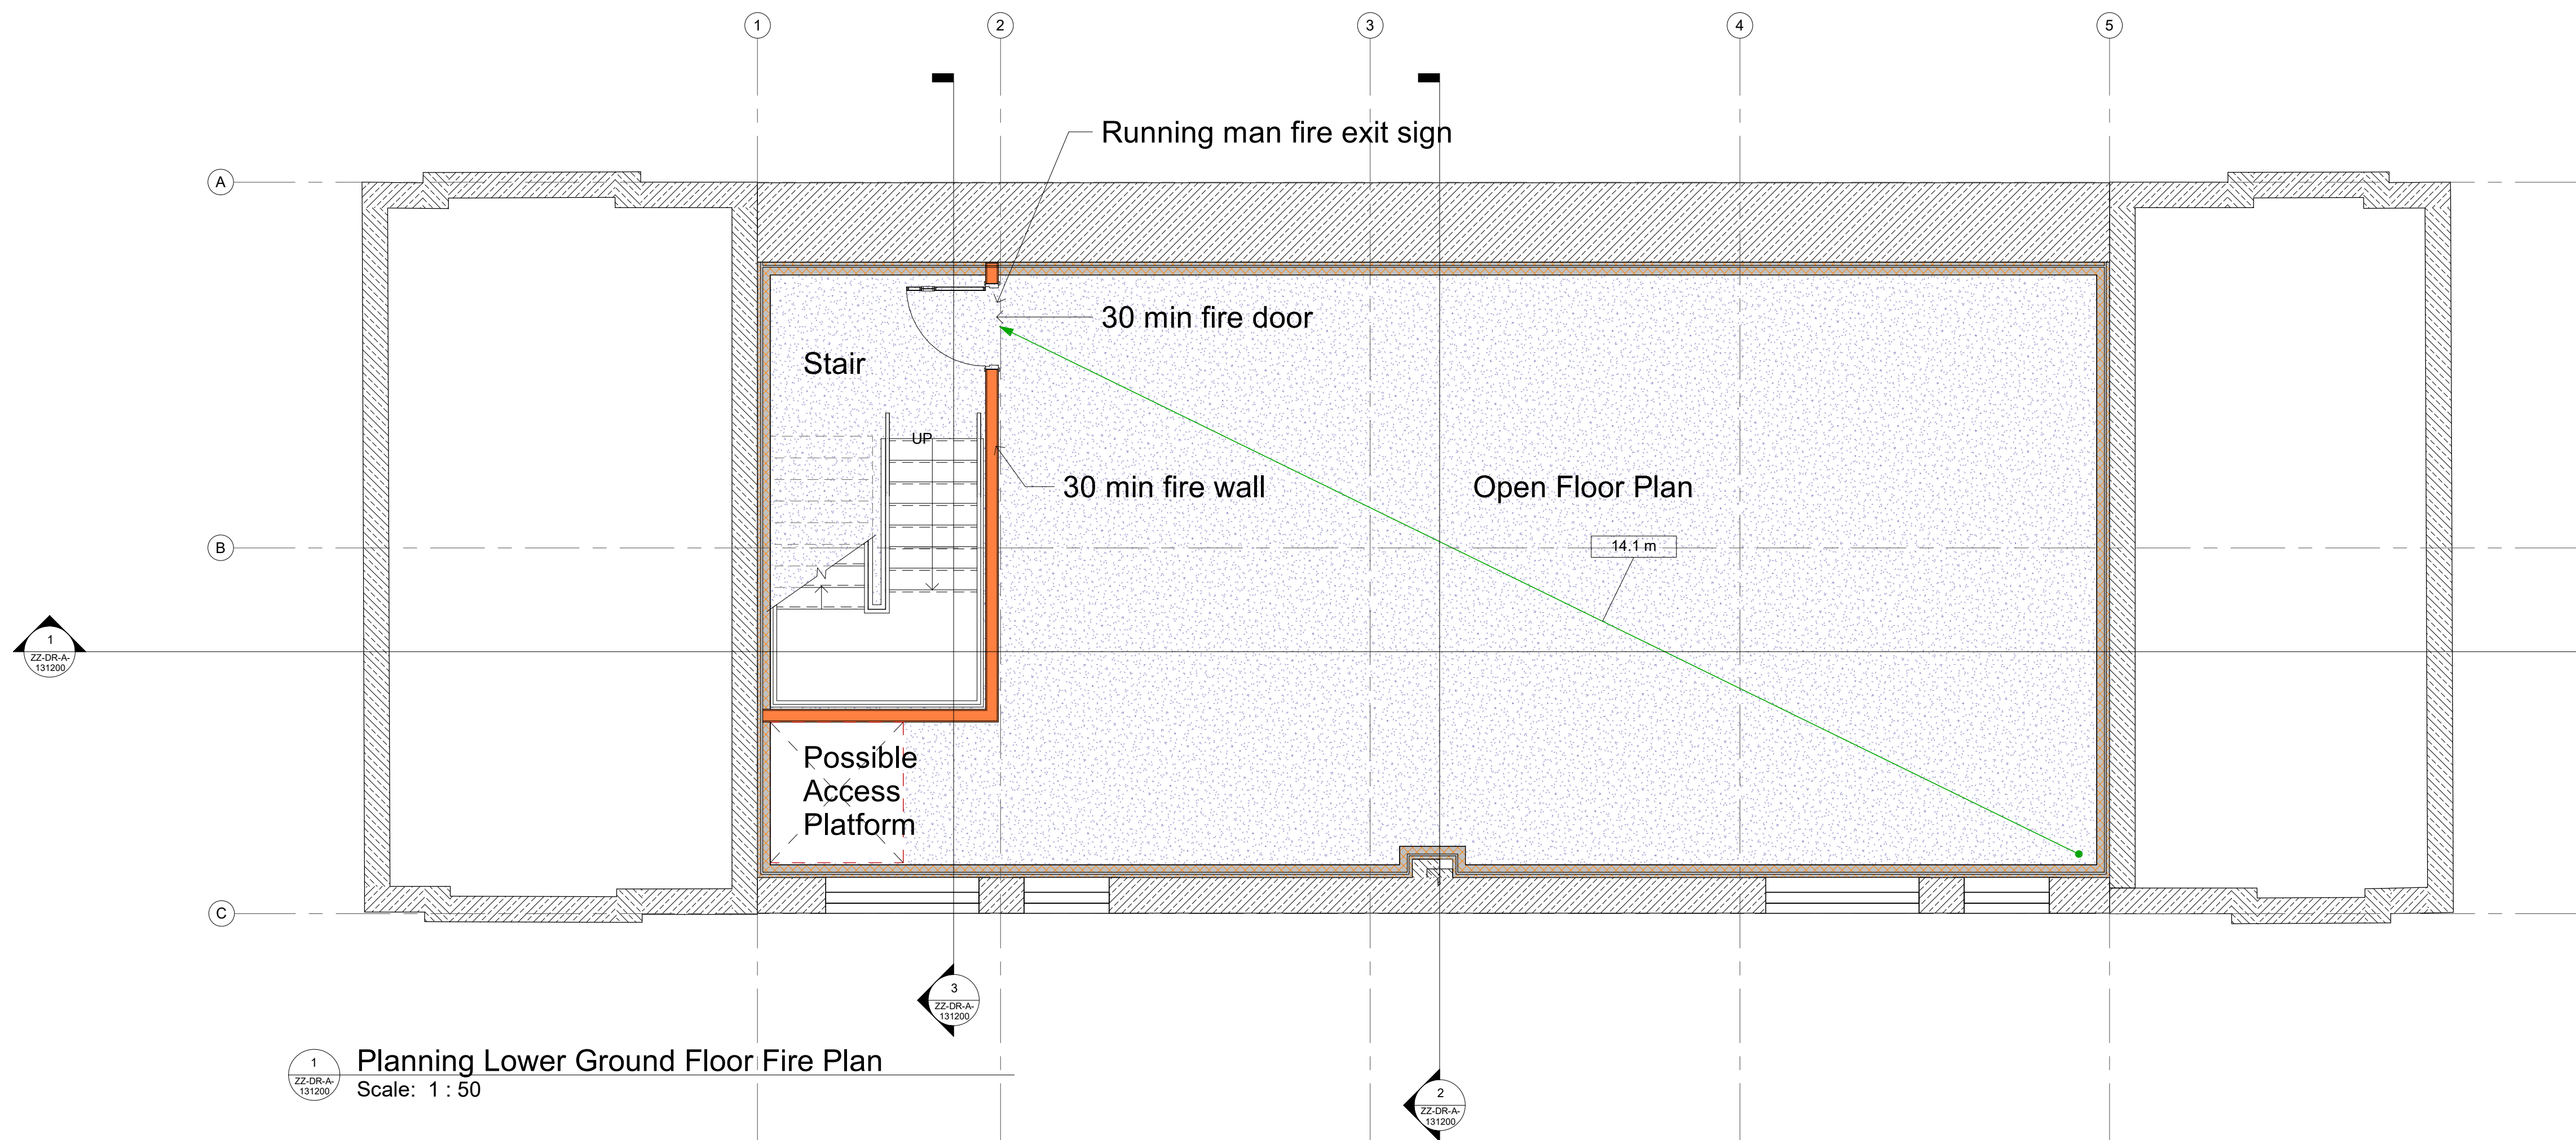

1
ZZ-DR-A-
131200
Planning Lower Ground Floor Fire Plan
Scale: 1 : 50

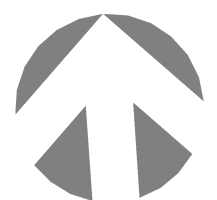

SGP

Architects + Masterplanners

Waterfront House
2a Smith Way
Grove Park
Enderby
Leicester LE19 1SX

t: +44 (0)116 247 0557

www.stephengeorge.co.uk

Arch 77 Whitworth Street
Manchester
Arch Co

Drawing Name:
Proposed Floor Fire Plans

Drawing Stage: **Planning**

Status: **S0**

SGP File Ref: 19-259-031

19-259-031 10/28/20 Author Leeds 1:50 @ A1 P01

SGP Project No Date Drawn Team Scale Rev

Drawing Number: Project-Originator-Functional-Spatial-Form-Disipline-Number

19259-SGP-31-ZZ-DR-A- 131104