



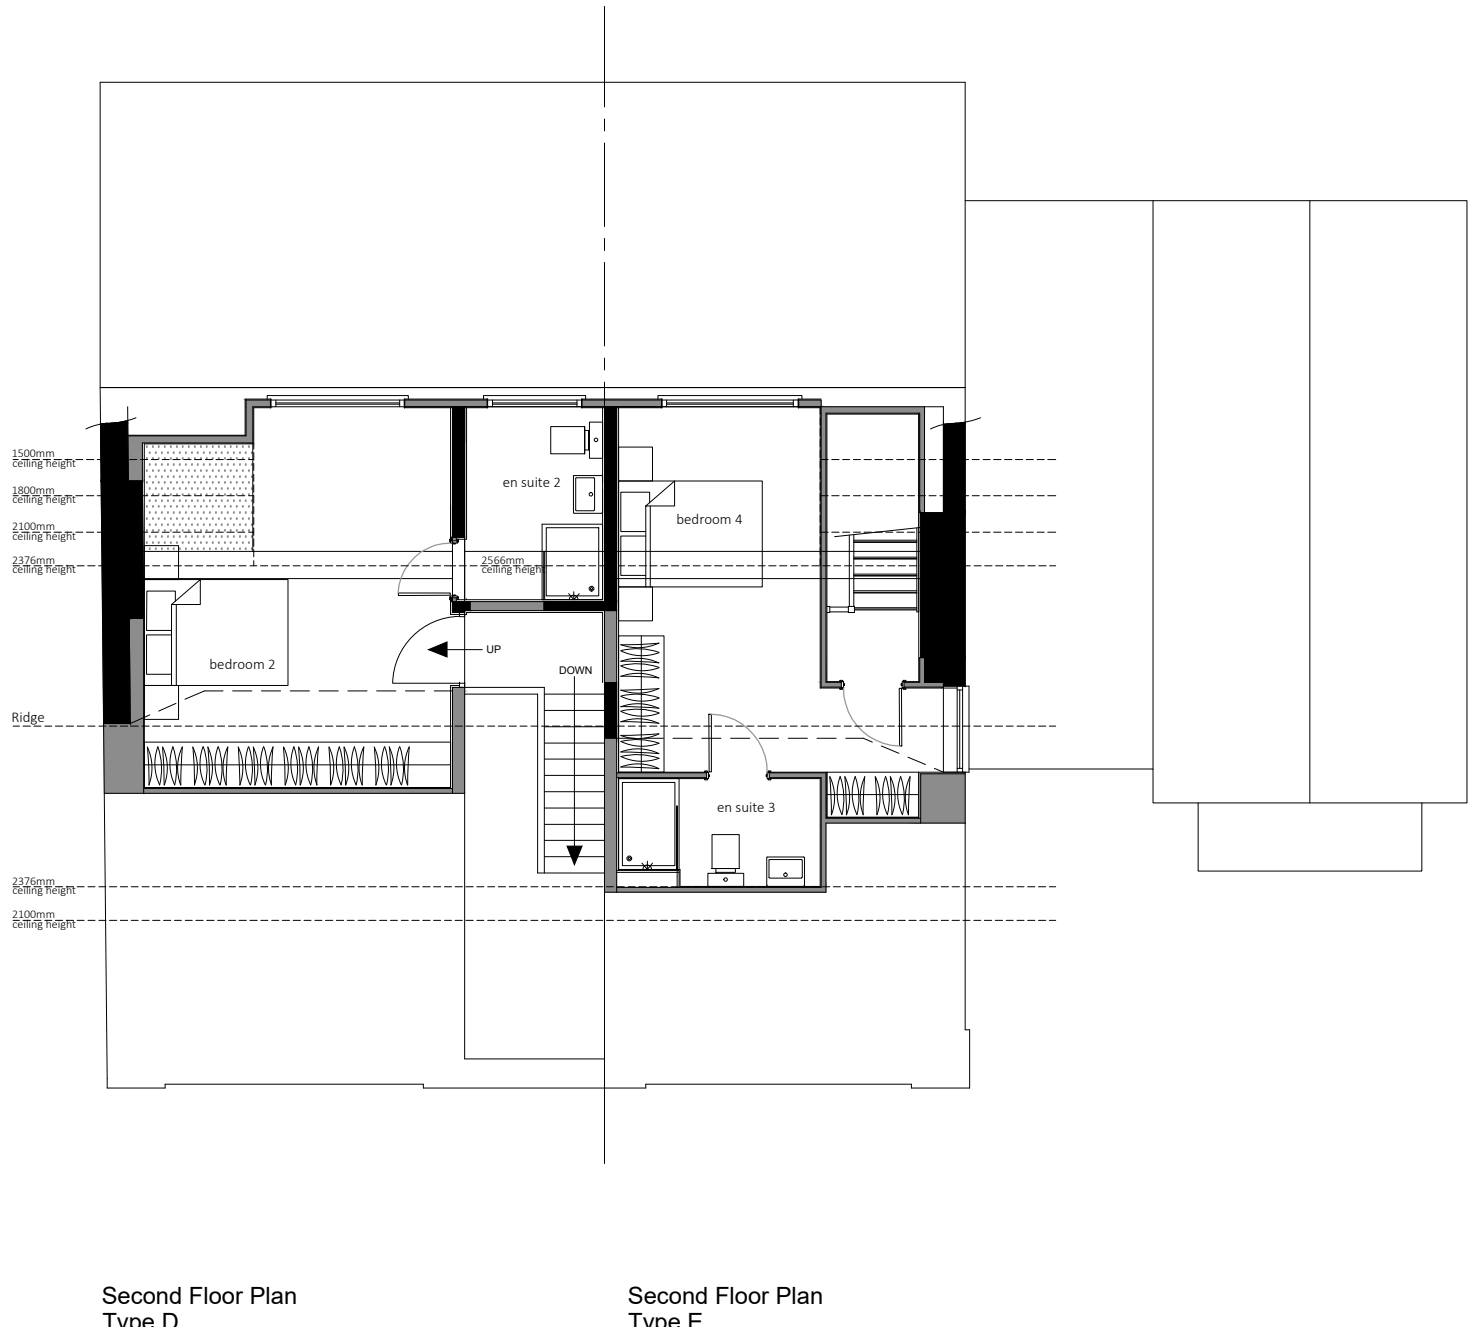

Type	SqFt (NIA)	SqM (NIA)
Type D	2648	246
Type E	2840	263.9

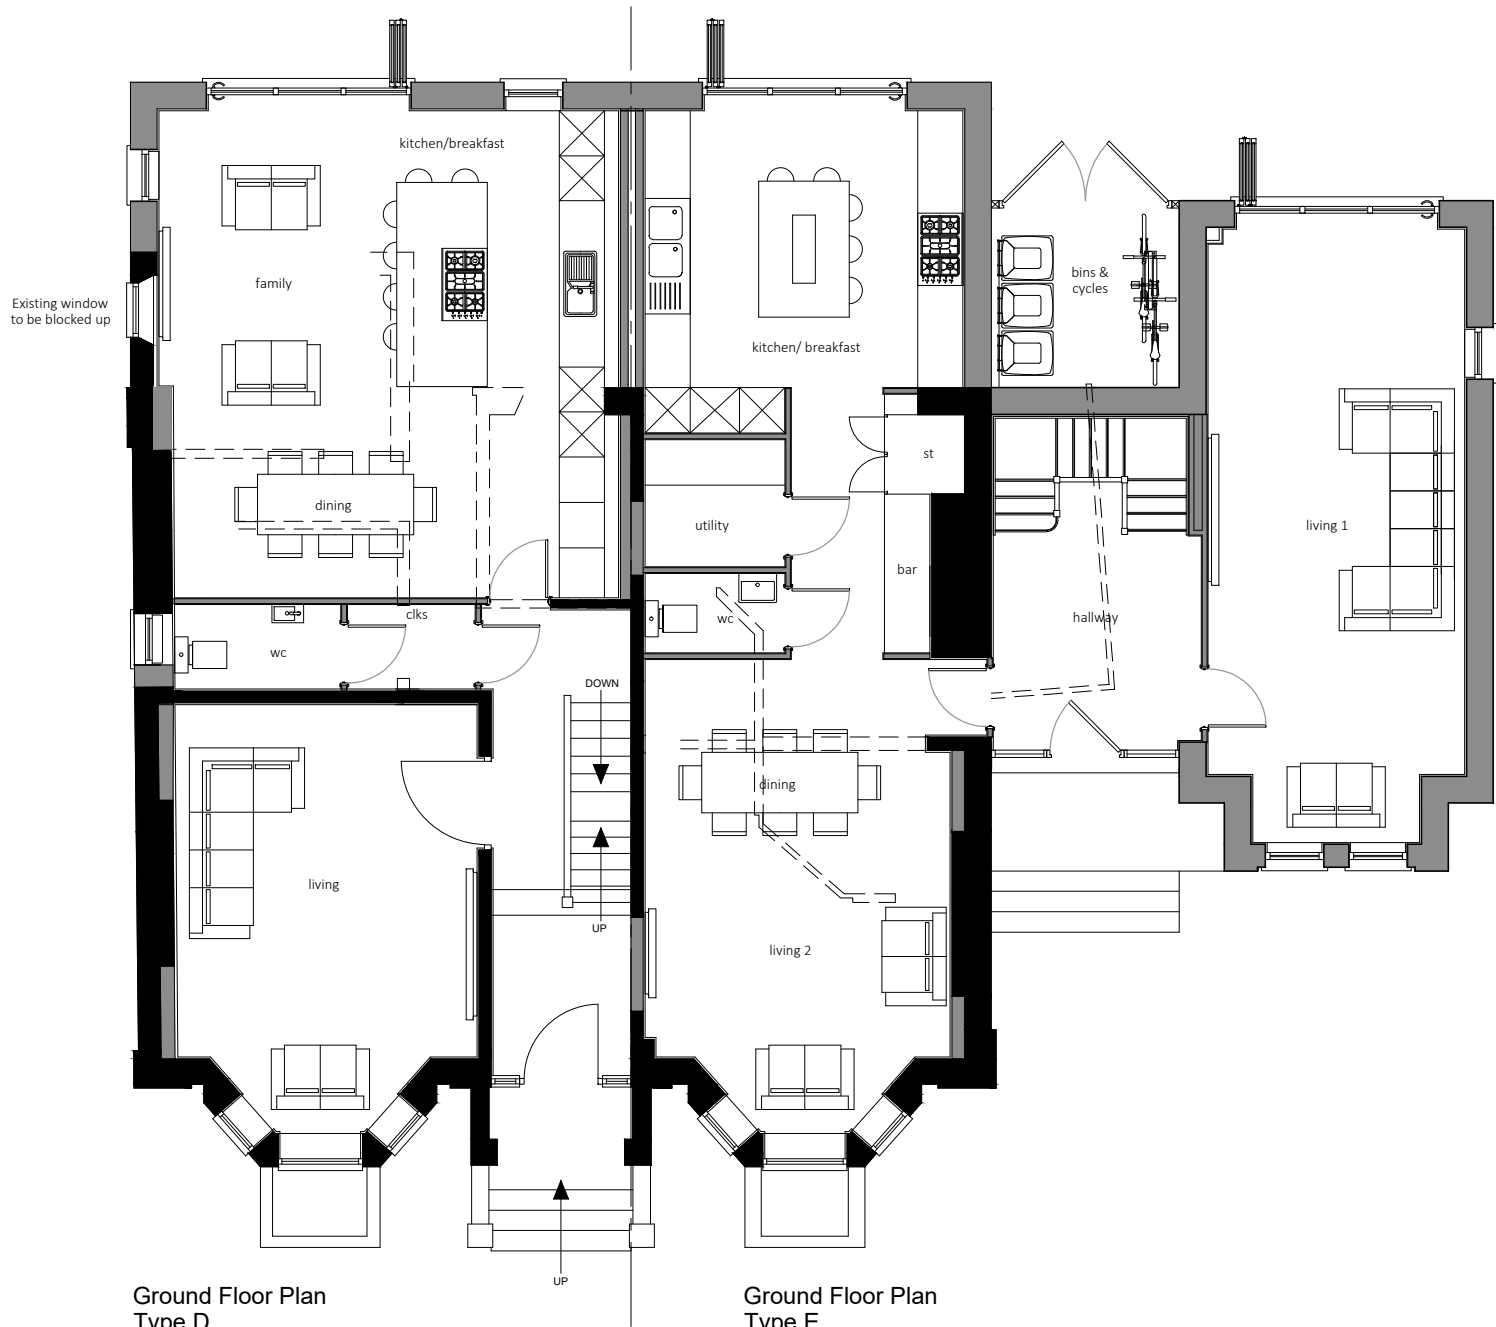