


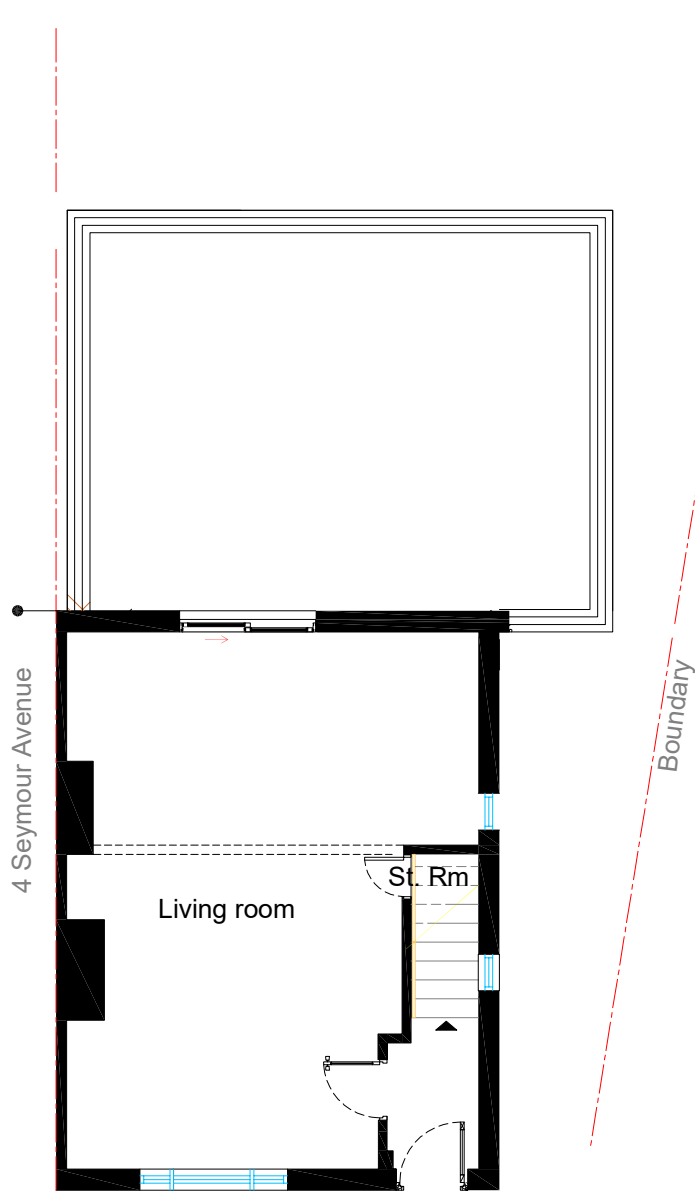
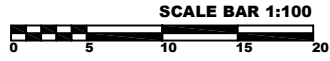


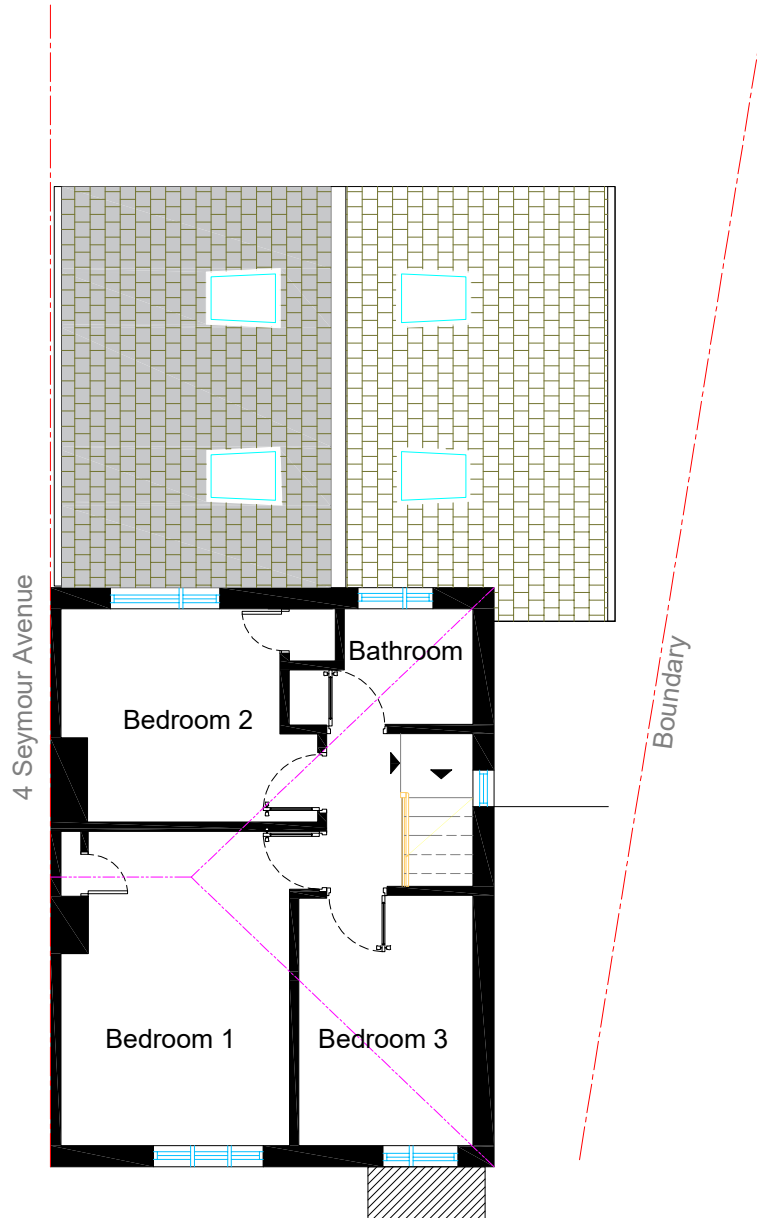


8 Existing Ground Floor Plan

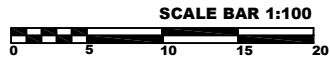




9 Existing First Floor Plan

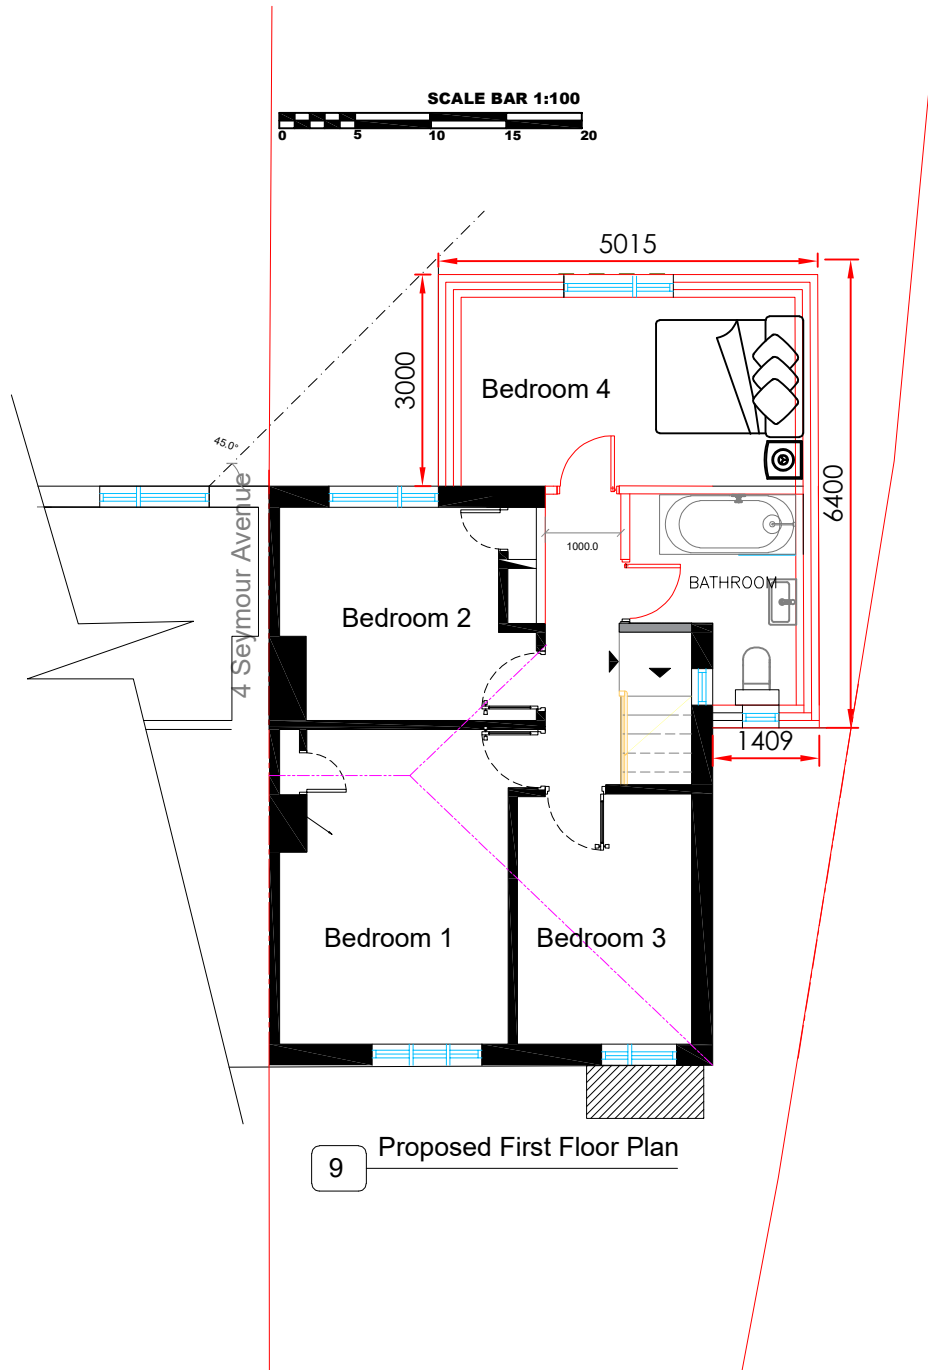


2 Seymour Avenue
Proposed First Floor Plan
Scale: 1:100 @ A4

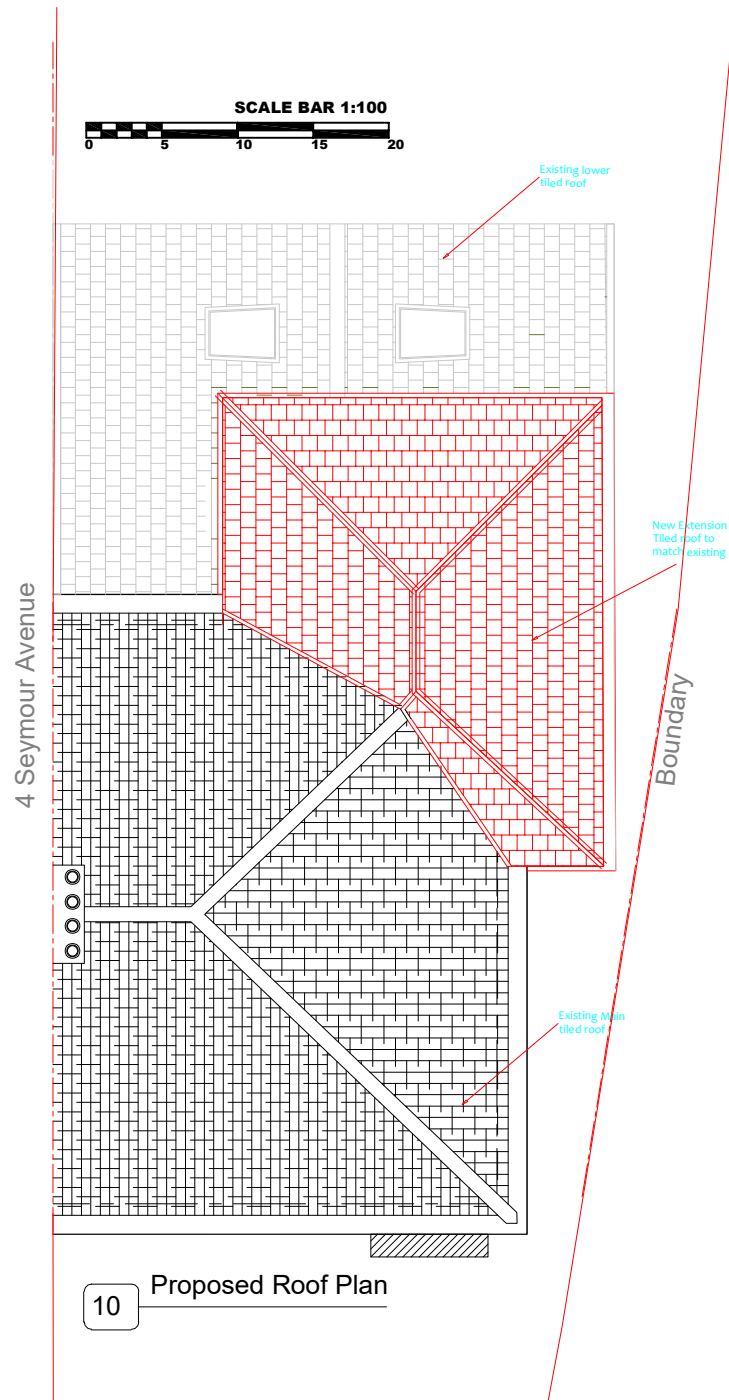


2 Seymour Avenue
Proposed Roof Plan
Scale: 1:100 @ A4

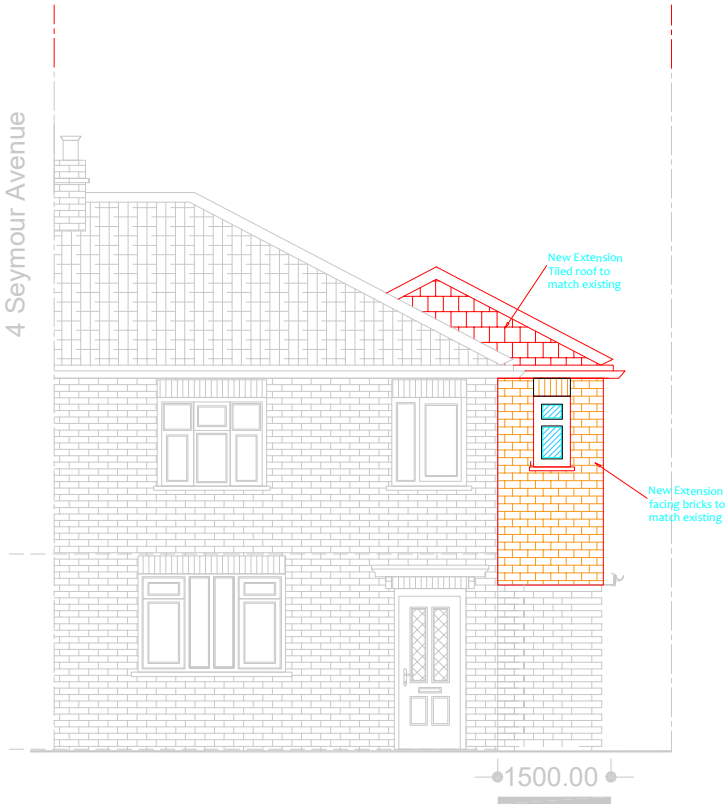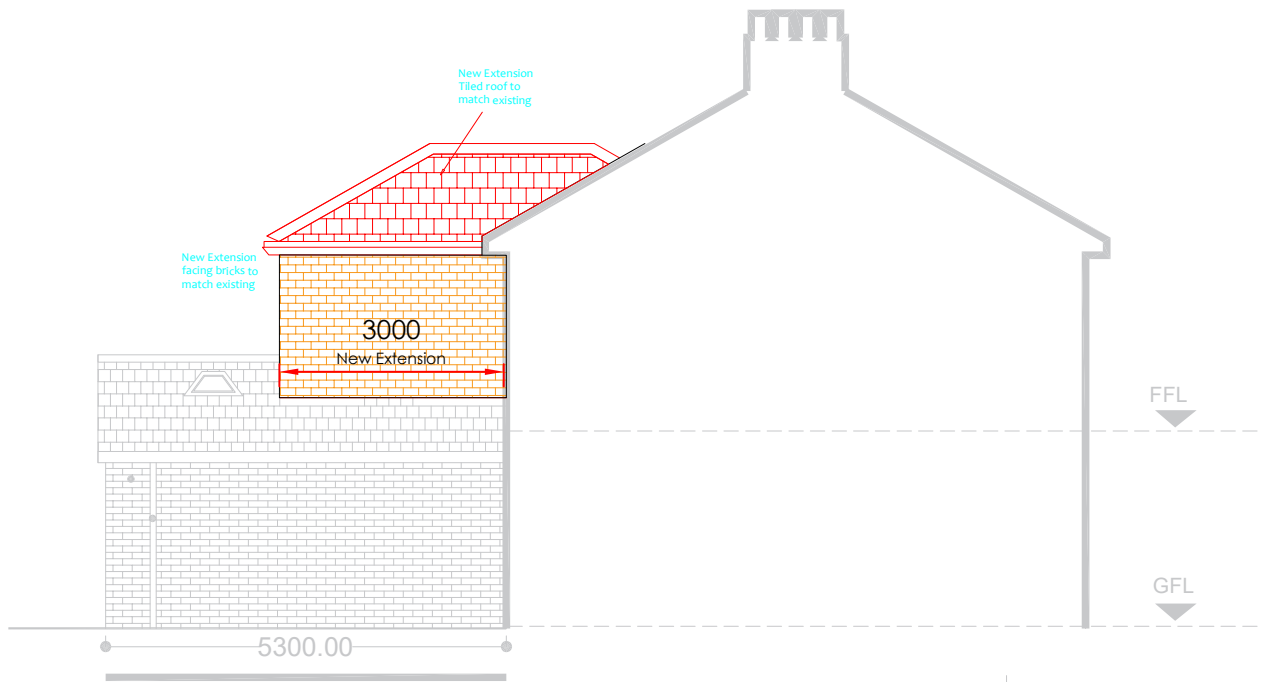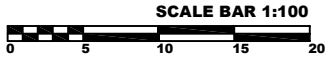

11 Proposed Front Elevation

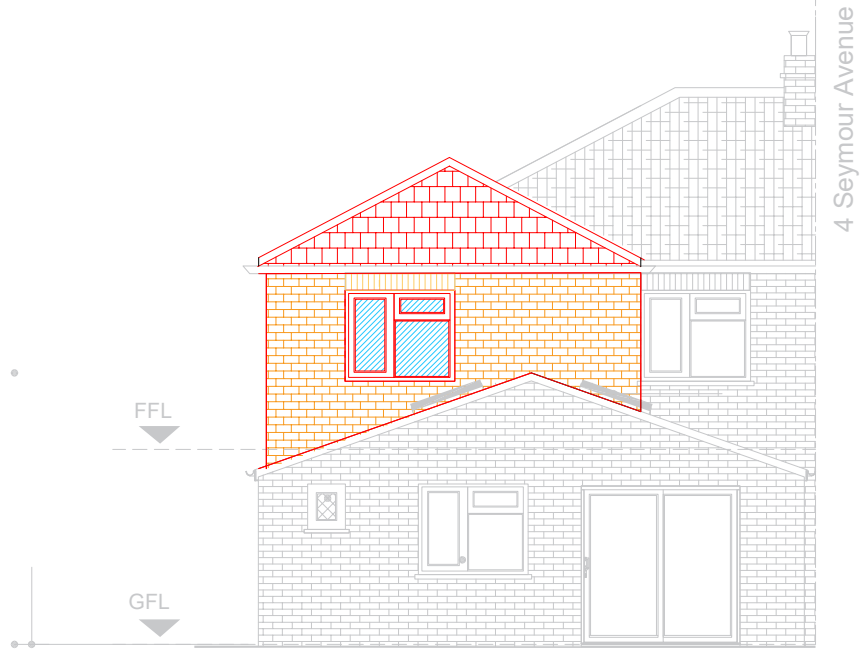

12 Proposed Rear Elevation

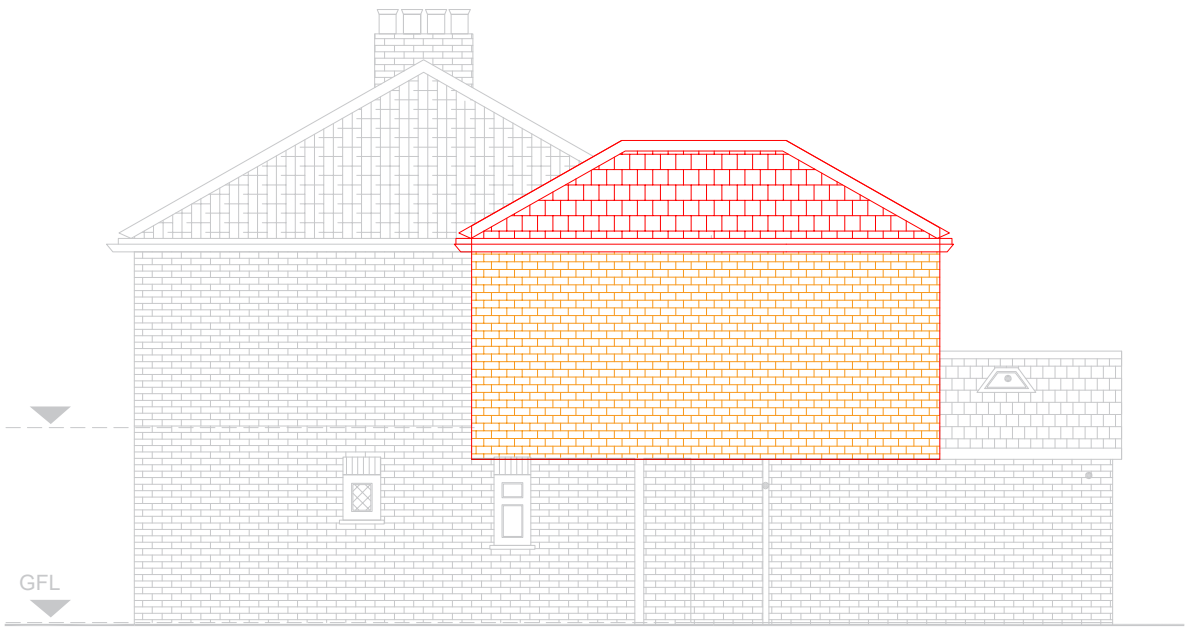

13 Proposed Side Elevation