


Scale Bars to be used as guidance only - refer to sheet size below									
1:100	mm	1000	3000	5000	7000				
1:200	mm	500	1500	2500	3500	5000	7000	10000	15000
1:500	m	10	30	50	70	100	150	250	400
1:1250	m	2	6	10	15	20	30	50	100

Notes:
Drawings are based on survey data and may not accurately represent what is physically present.
Do not scale from this drawing. All dimensions are to be verified on site before proceeding with the work.
All dimensions are in millimeters unless noted otherwise.
Purcell shall be notified in writing of any discrepancies.

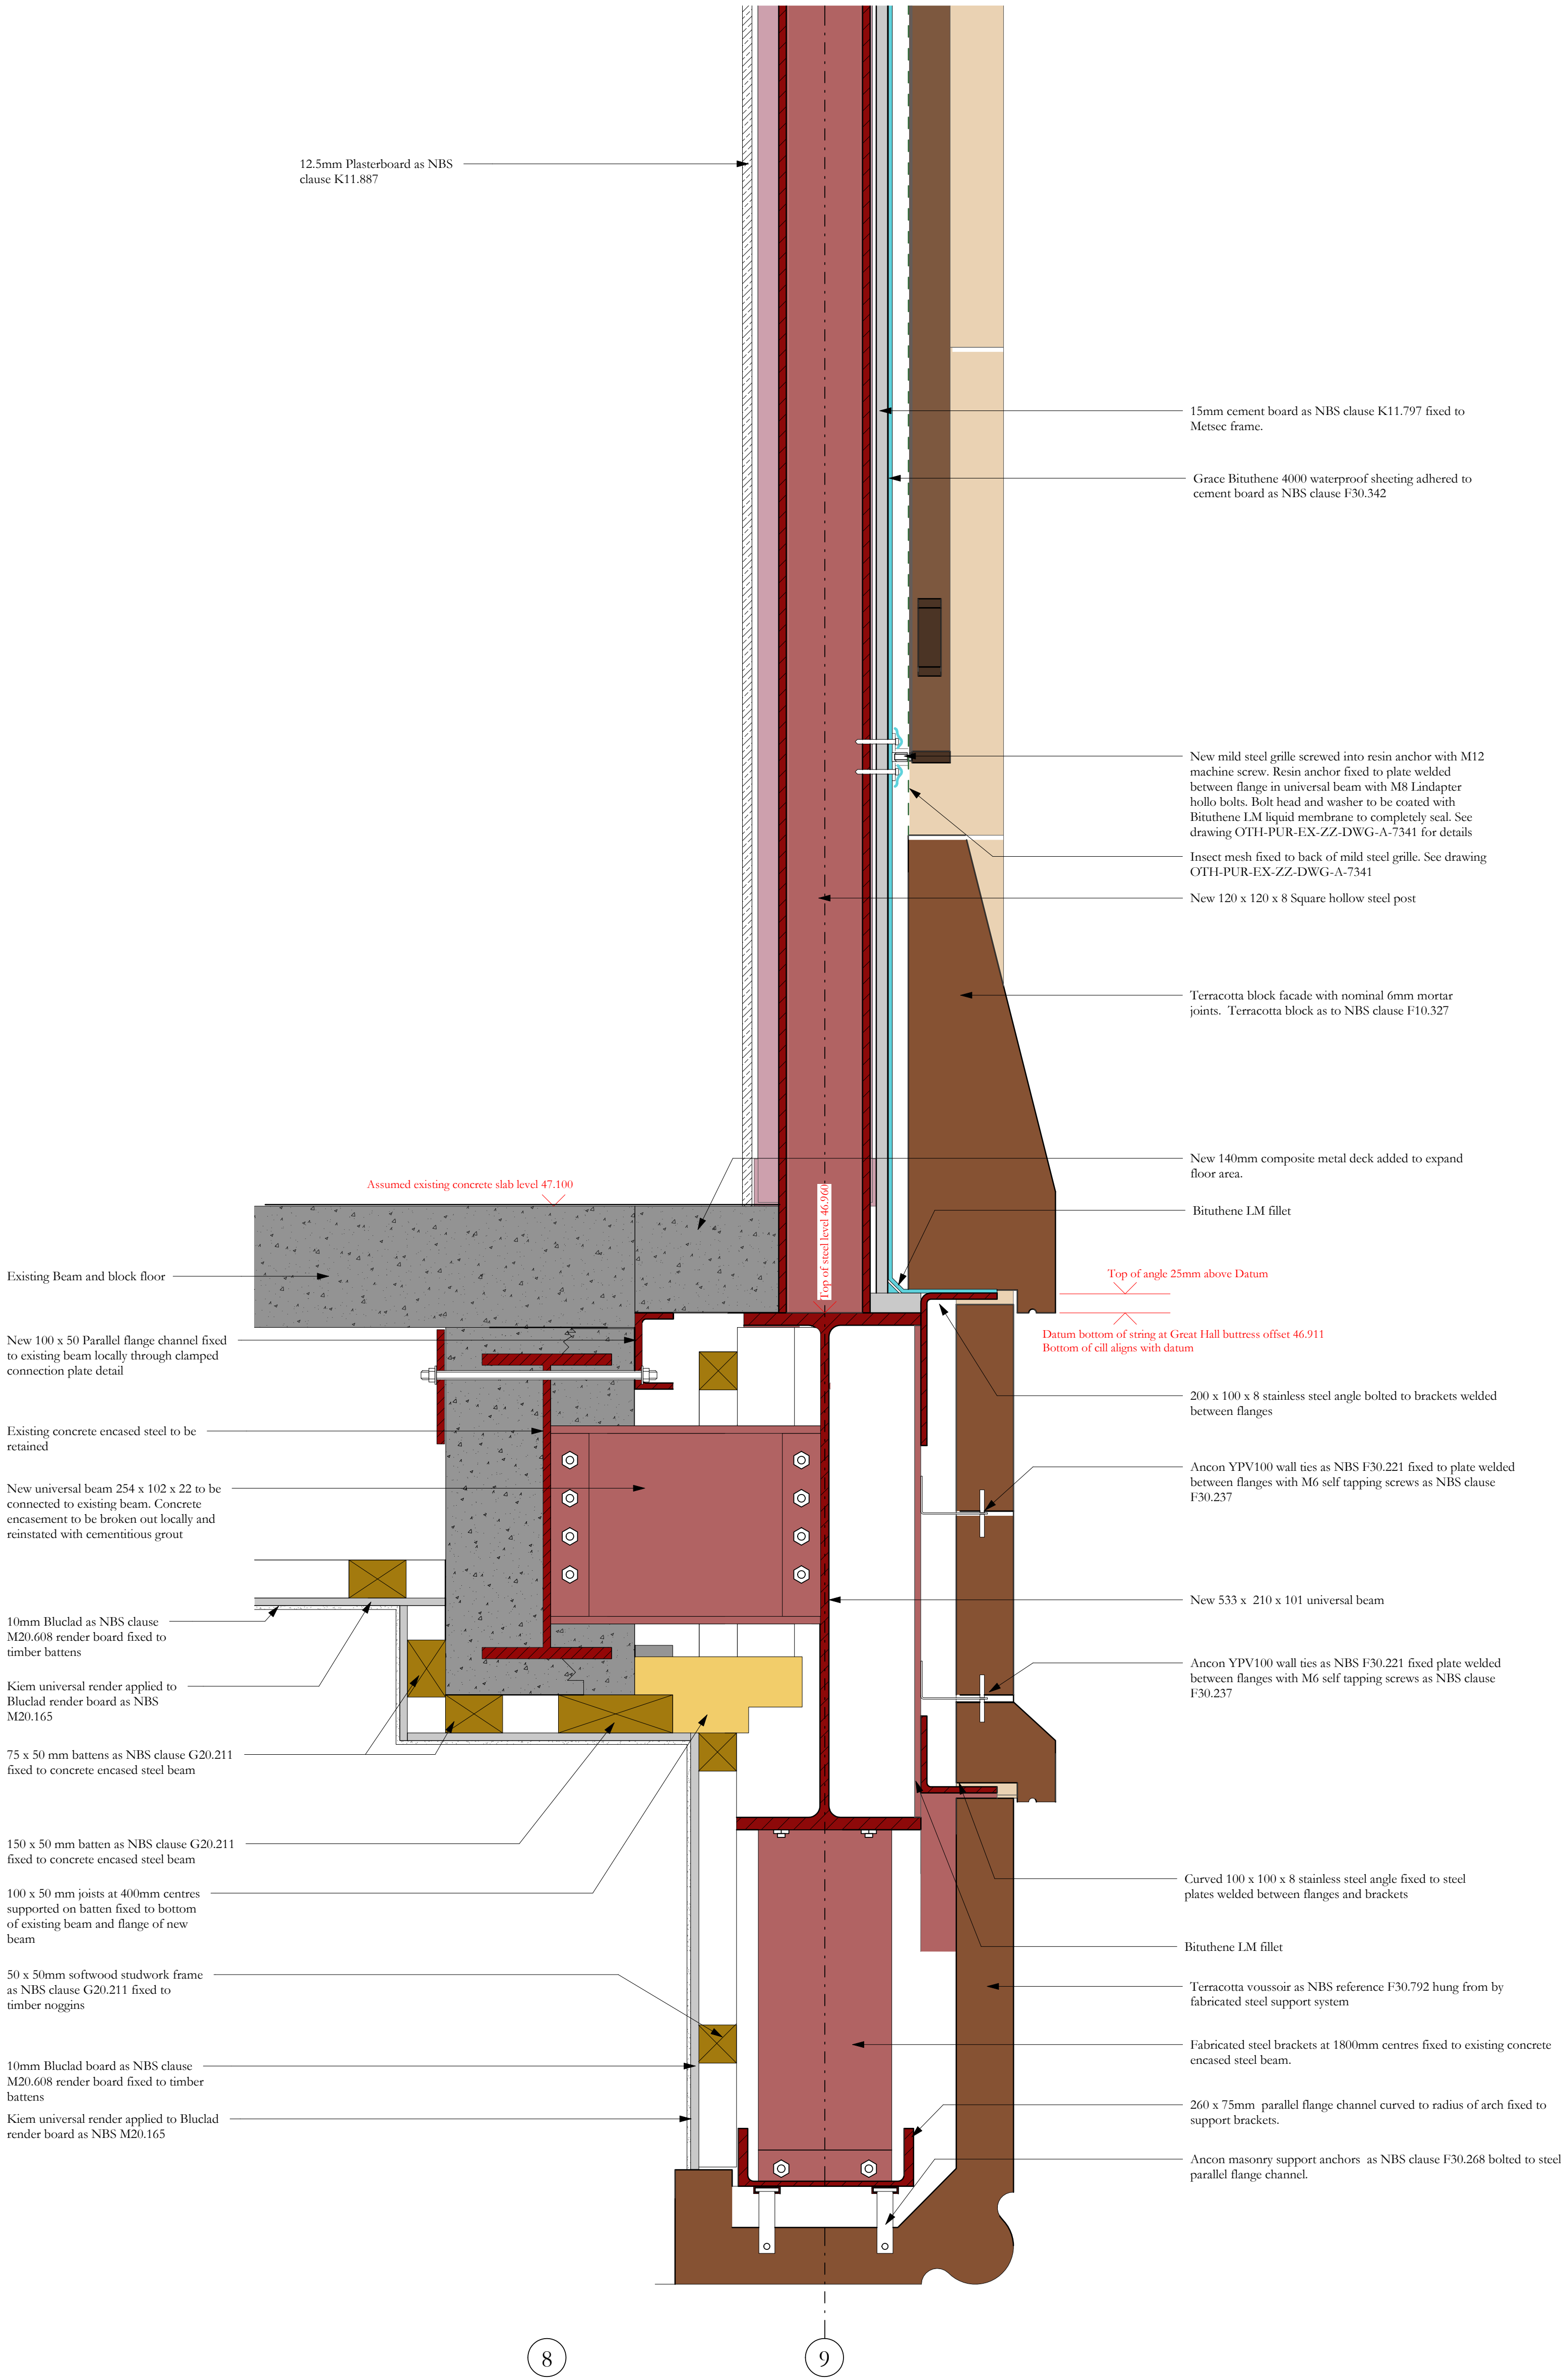

- Revision 06**
Level of stainless steel angle updated to correspond with datum level. Datum level added. Top of new steel beam added
- Revision 05**
Datum level and fixing height of stainless steel angle added
- Revision 04**
Drawing changed to construction status. No change to content
- Revision 03**
Metal grille updated
- Revision 02**
Updated following structural co-ordination
- Revision 01**
• Minor amendments to drawing notes
• Voussoir support detail altered
• Detail of join between new floor deck and external wall altered

06	09/08/2023	JC	GR	See note in revision cloud
05	05/09/2022	JC	GR	See note in revision cloud
04	15/07/2022	JC	KM	See note in revision cloud
03	25/09/2020	GR	TK	Final tender issue, see note in cloud
ISSUE	DATE	APPROVED	DRAWN	DESCRIPTION



PROJECT STATUS	RIBA STAGE 5
CLIENT	MANCHESTER CITY COUNCIL
PROJECT	OUR TOWN HALL
DRAWING TITLE	Link bridge extension arch and soffit detail to east wall through steel
SIZE & SCALE	
DRAWING STATUS	S4 Construction
JOB NUMBER	236959
DRAWING NO.	OTH-PUR-EX-ZZ-DWG-A-7307 06
REV	

© PURCELL 2019. PURCELL IS THE TRADING NAME OF PURCELL ARCHITECTURE LTD.

09/08/2023 15:00:52

