
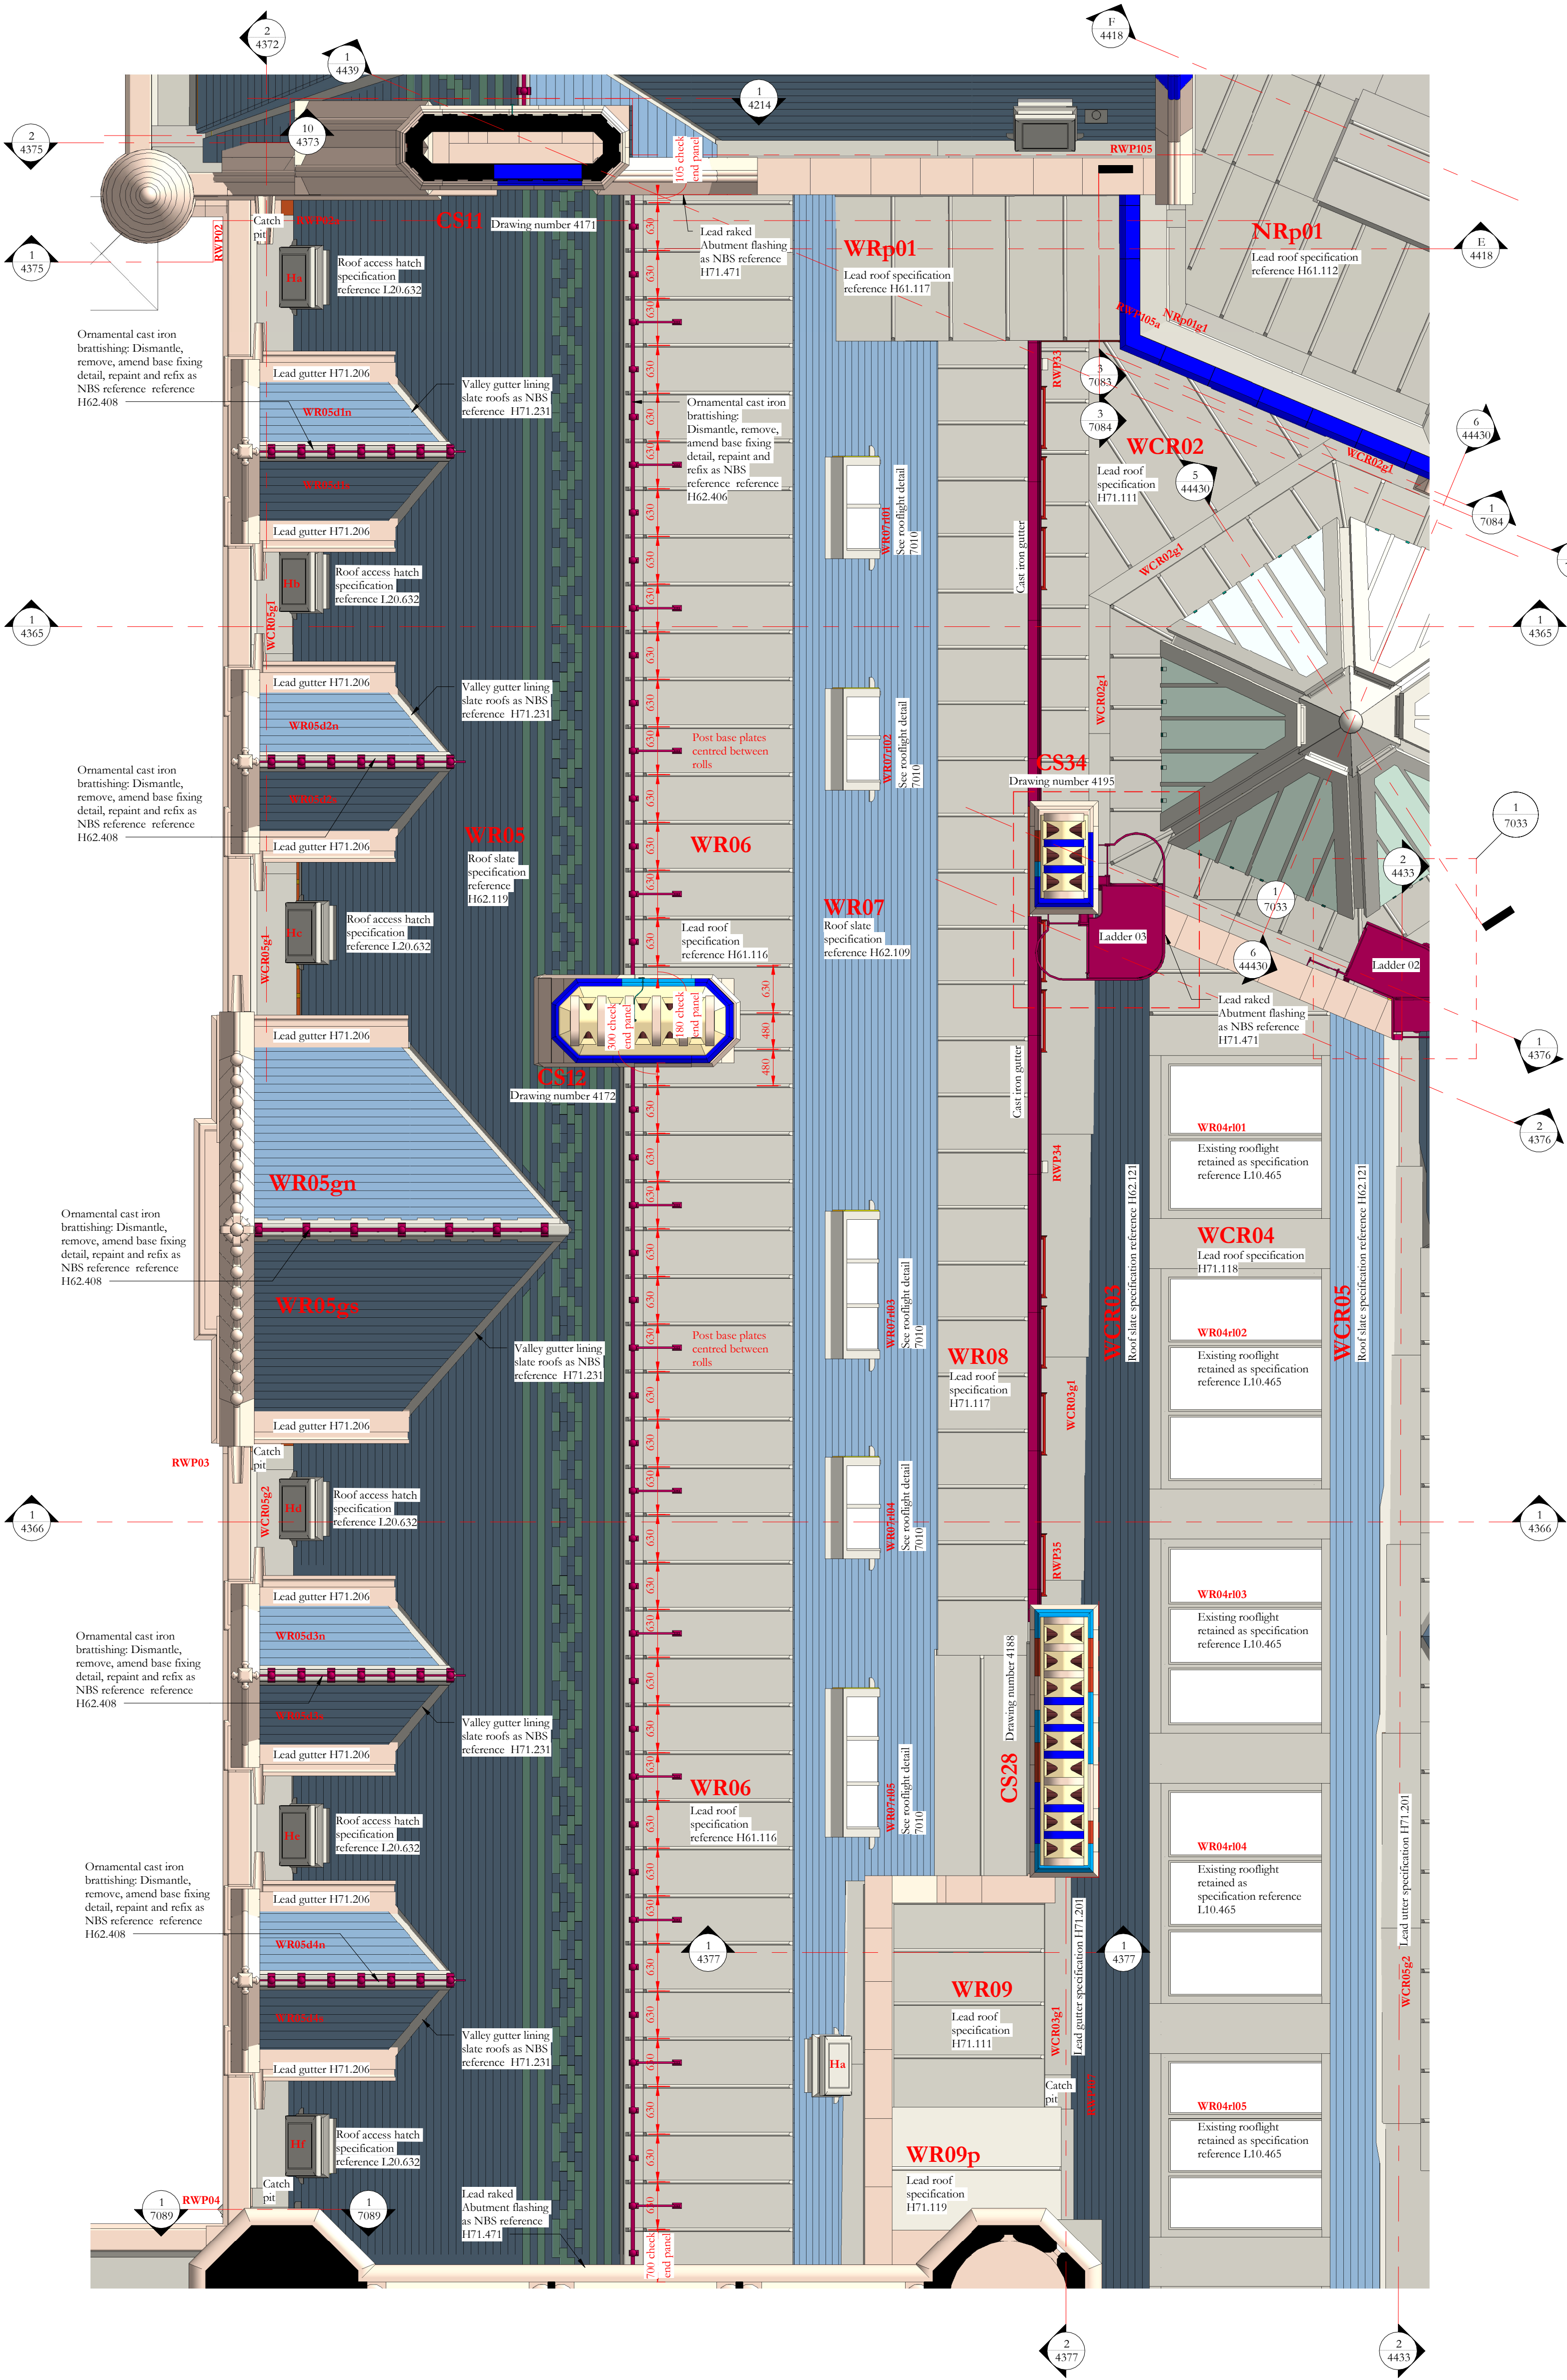


Scale Bars to be used as guidance only - refer to sheet size below									
1:100	mm	1000	2000	3000	4000	5000	6000	7000	8000
1:200	mm	1500	3000	4500	6000	7500	9000	10500	12000
1:500	m	15	30	45	60	75	90	105	120
1:1250	m	10	30	50	70	90	110	130	150

Notes:
Drawings are based on survey data and may not accurately represent what is physically present.
Do not scale from this drawing. All dimensions are to be verified on site before proceeding with the work.
All dimensions are in millimeters unless noted otherwise.
Purcell shall be notified in writing of any discrepancies.

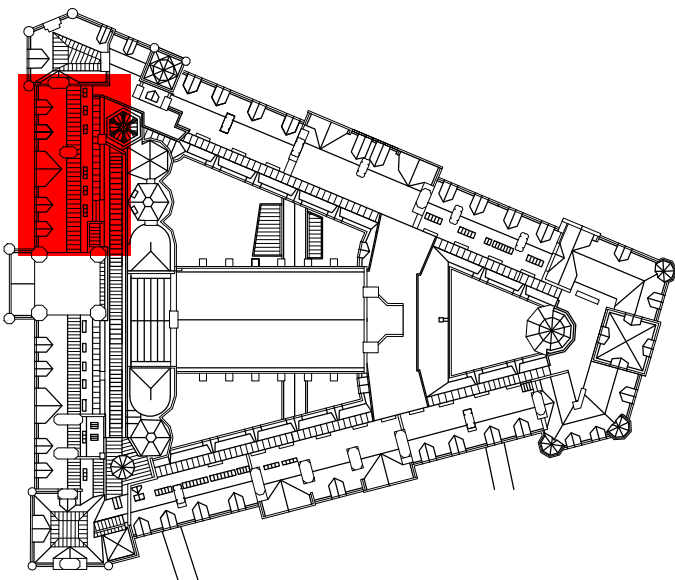

Revision 05
Setting out dimensions added for roof WR06

Revision 04
Roof access hatch Ha added to roof slope WR07

Revision 03
Re-issued for construction no change

Revision 02
Ladder 02 and 03 added see drawing 7032 and 7033 for details
Sections 1/4375, 2/4375, 1/4376, 2/4376, 1/4377, and 2/4377 added.

05	08/08/2023	GR	JRC	See note in revision cloud
04	19/02/2021	GR	TK	See note in revision cloud
03	07/05/2020	GR	TK	Re-issued for construction, see note in cloud

ISSUE	DATE	APPROVED	DRAWN	DESCRIPTION
-------	------	----------	-------	-------------



Project Office, Town Hall, MANCHESTER M60 2L1
+44 (0) 7970 097 432
www.purcelluk.com

PROJECT STATUS	RIBA Stage 5
CLIENT	Manchester City Council
PROJECT	Our Town Hall
DRAWING TITLE	General Arrangement Plan West Roof 1
SIZE & SCALE	A1:As indicated
DRAWING STATUS	S4 - Construction
JOB NUMBER	236959
DRAWING NO.	OTH-PUR-TH-RF-DWG-A-4310 05
REV	