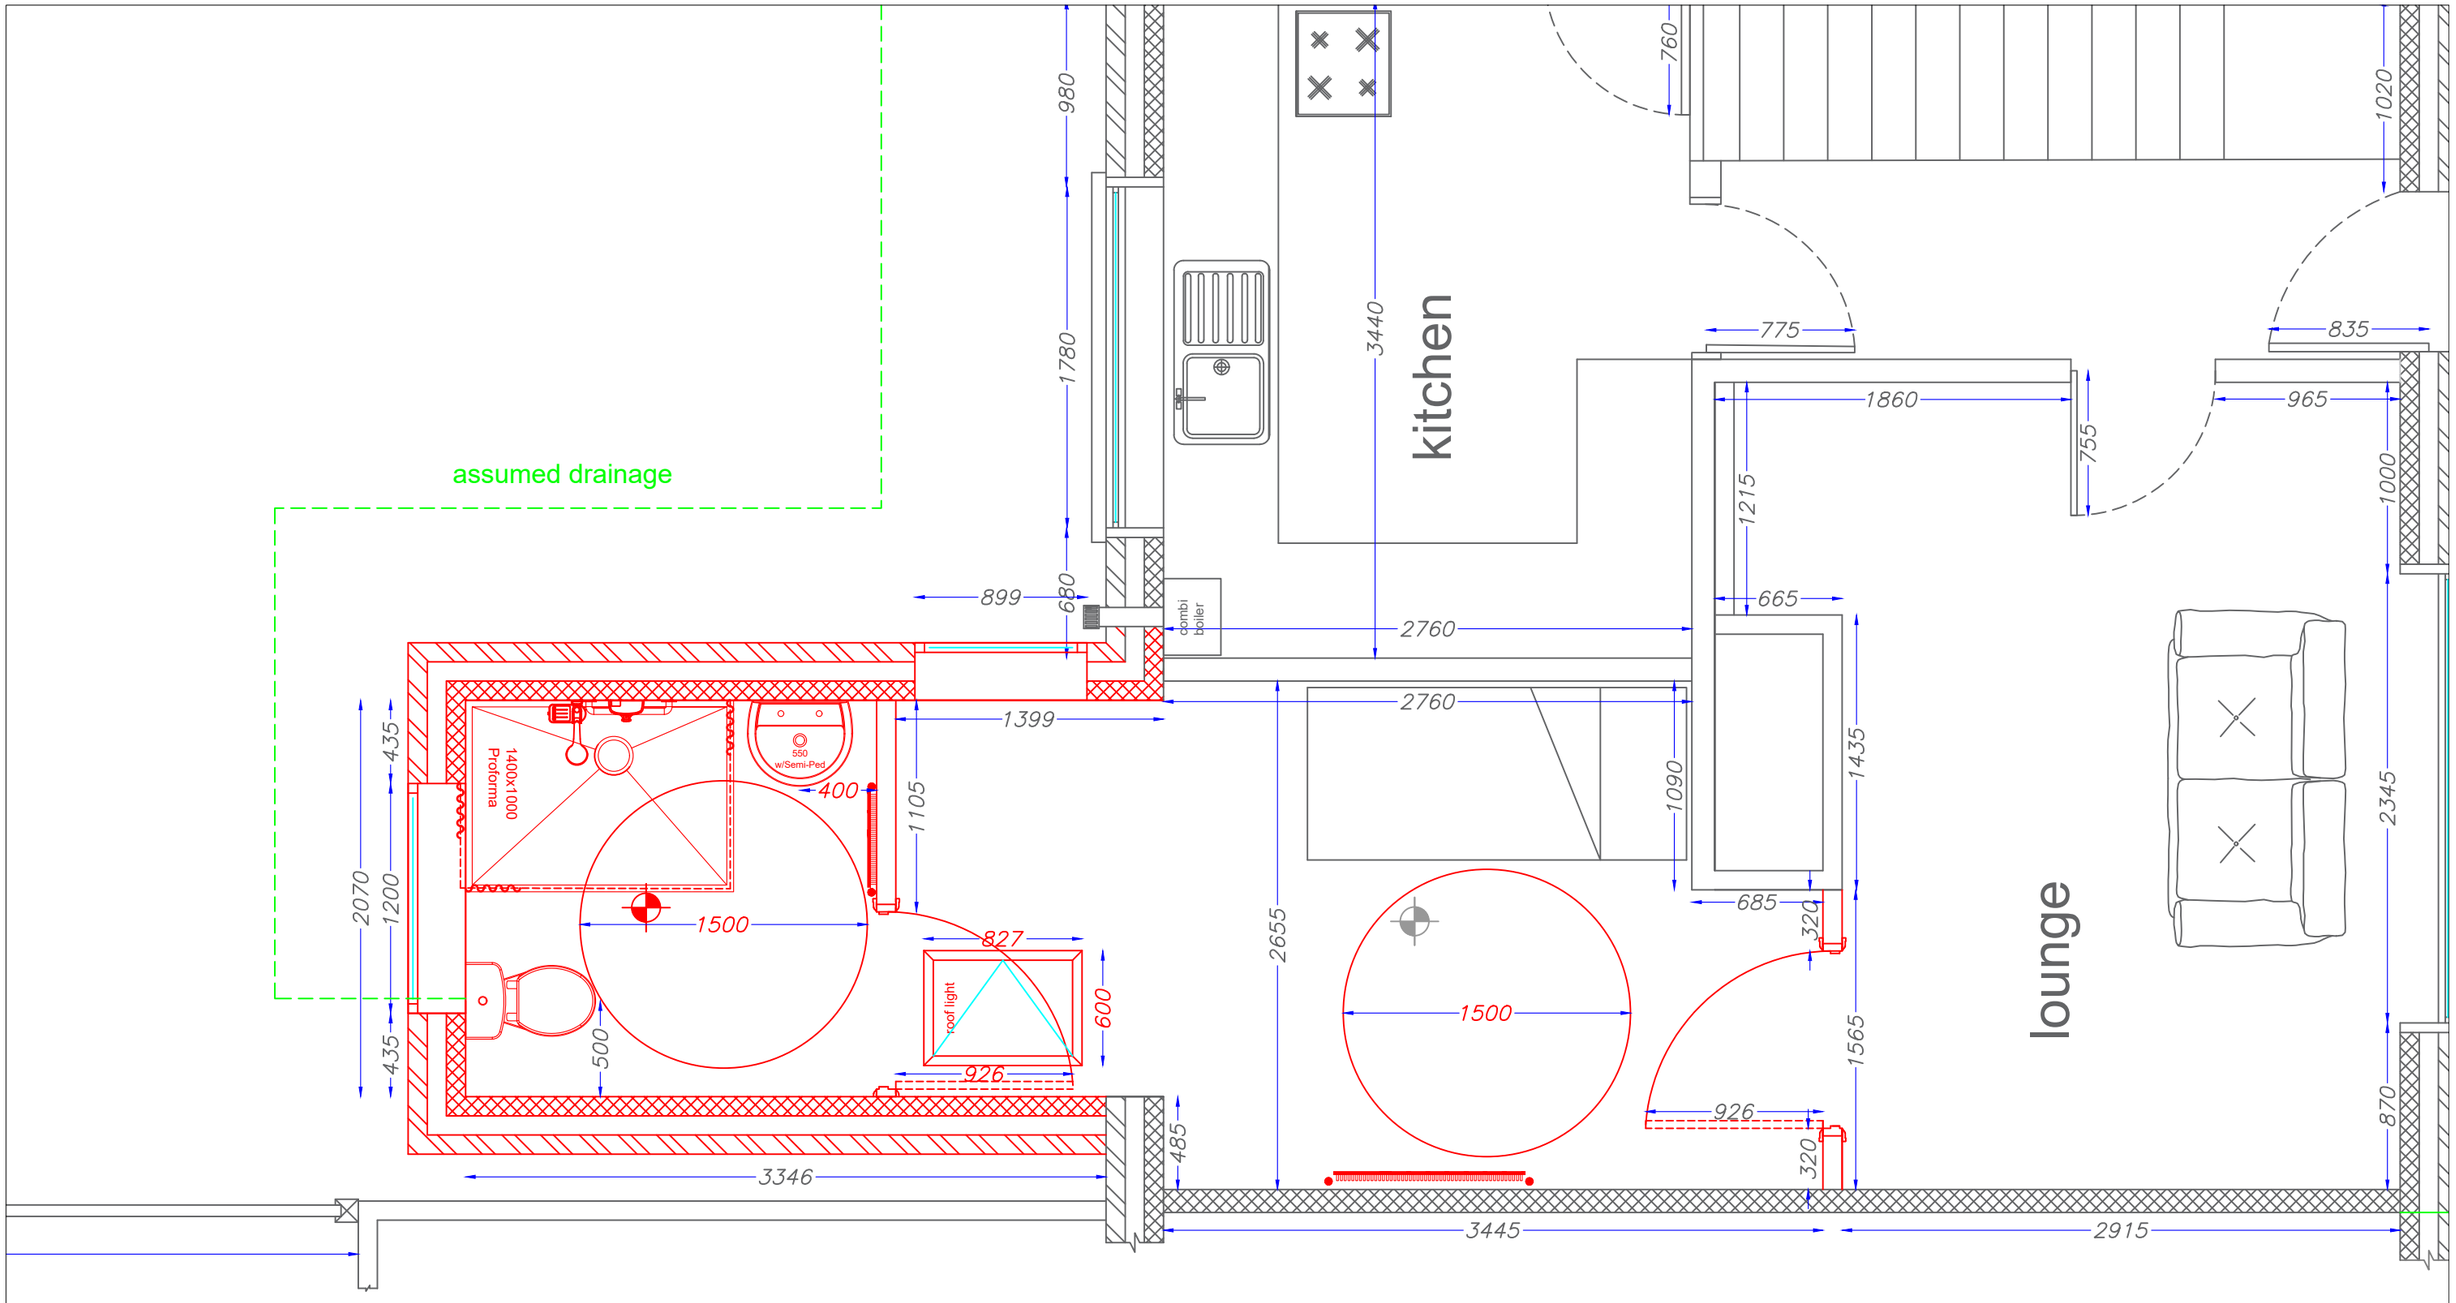

Proposed Layout

Manchester Equipment and Adaptations Partnership Technical Officer Service Philips Park Road Beswick, Manchester, M11 3FU	Applicants Name: Mr William Murphy Property Address: 15 Lincombe rd Wythenshawe Manchester M22 1GA	**REVISIONS -**	Date: **03/03/2023** Paper Size: **A3** Scale: **1:20** Drawn By: Stephen Crossley

MEAP Manchester Equipment & Adaptations Partnership