


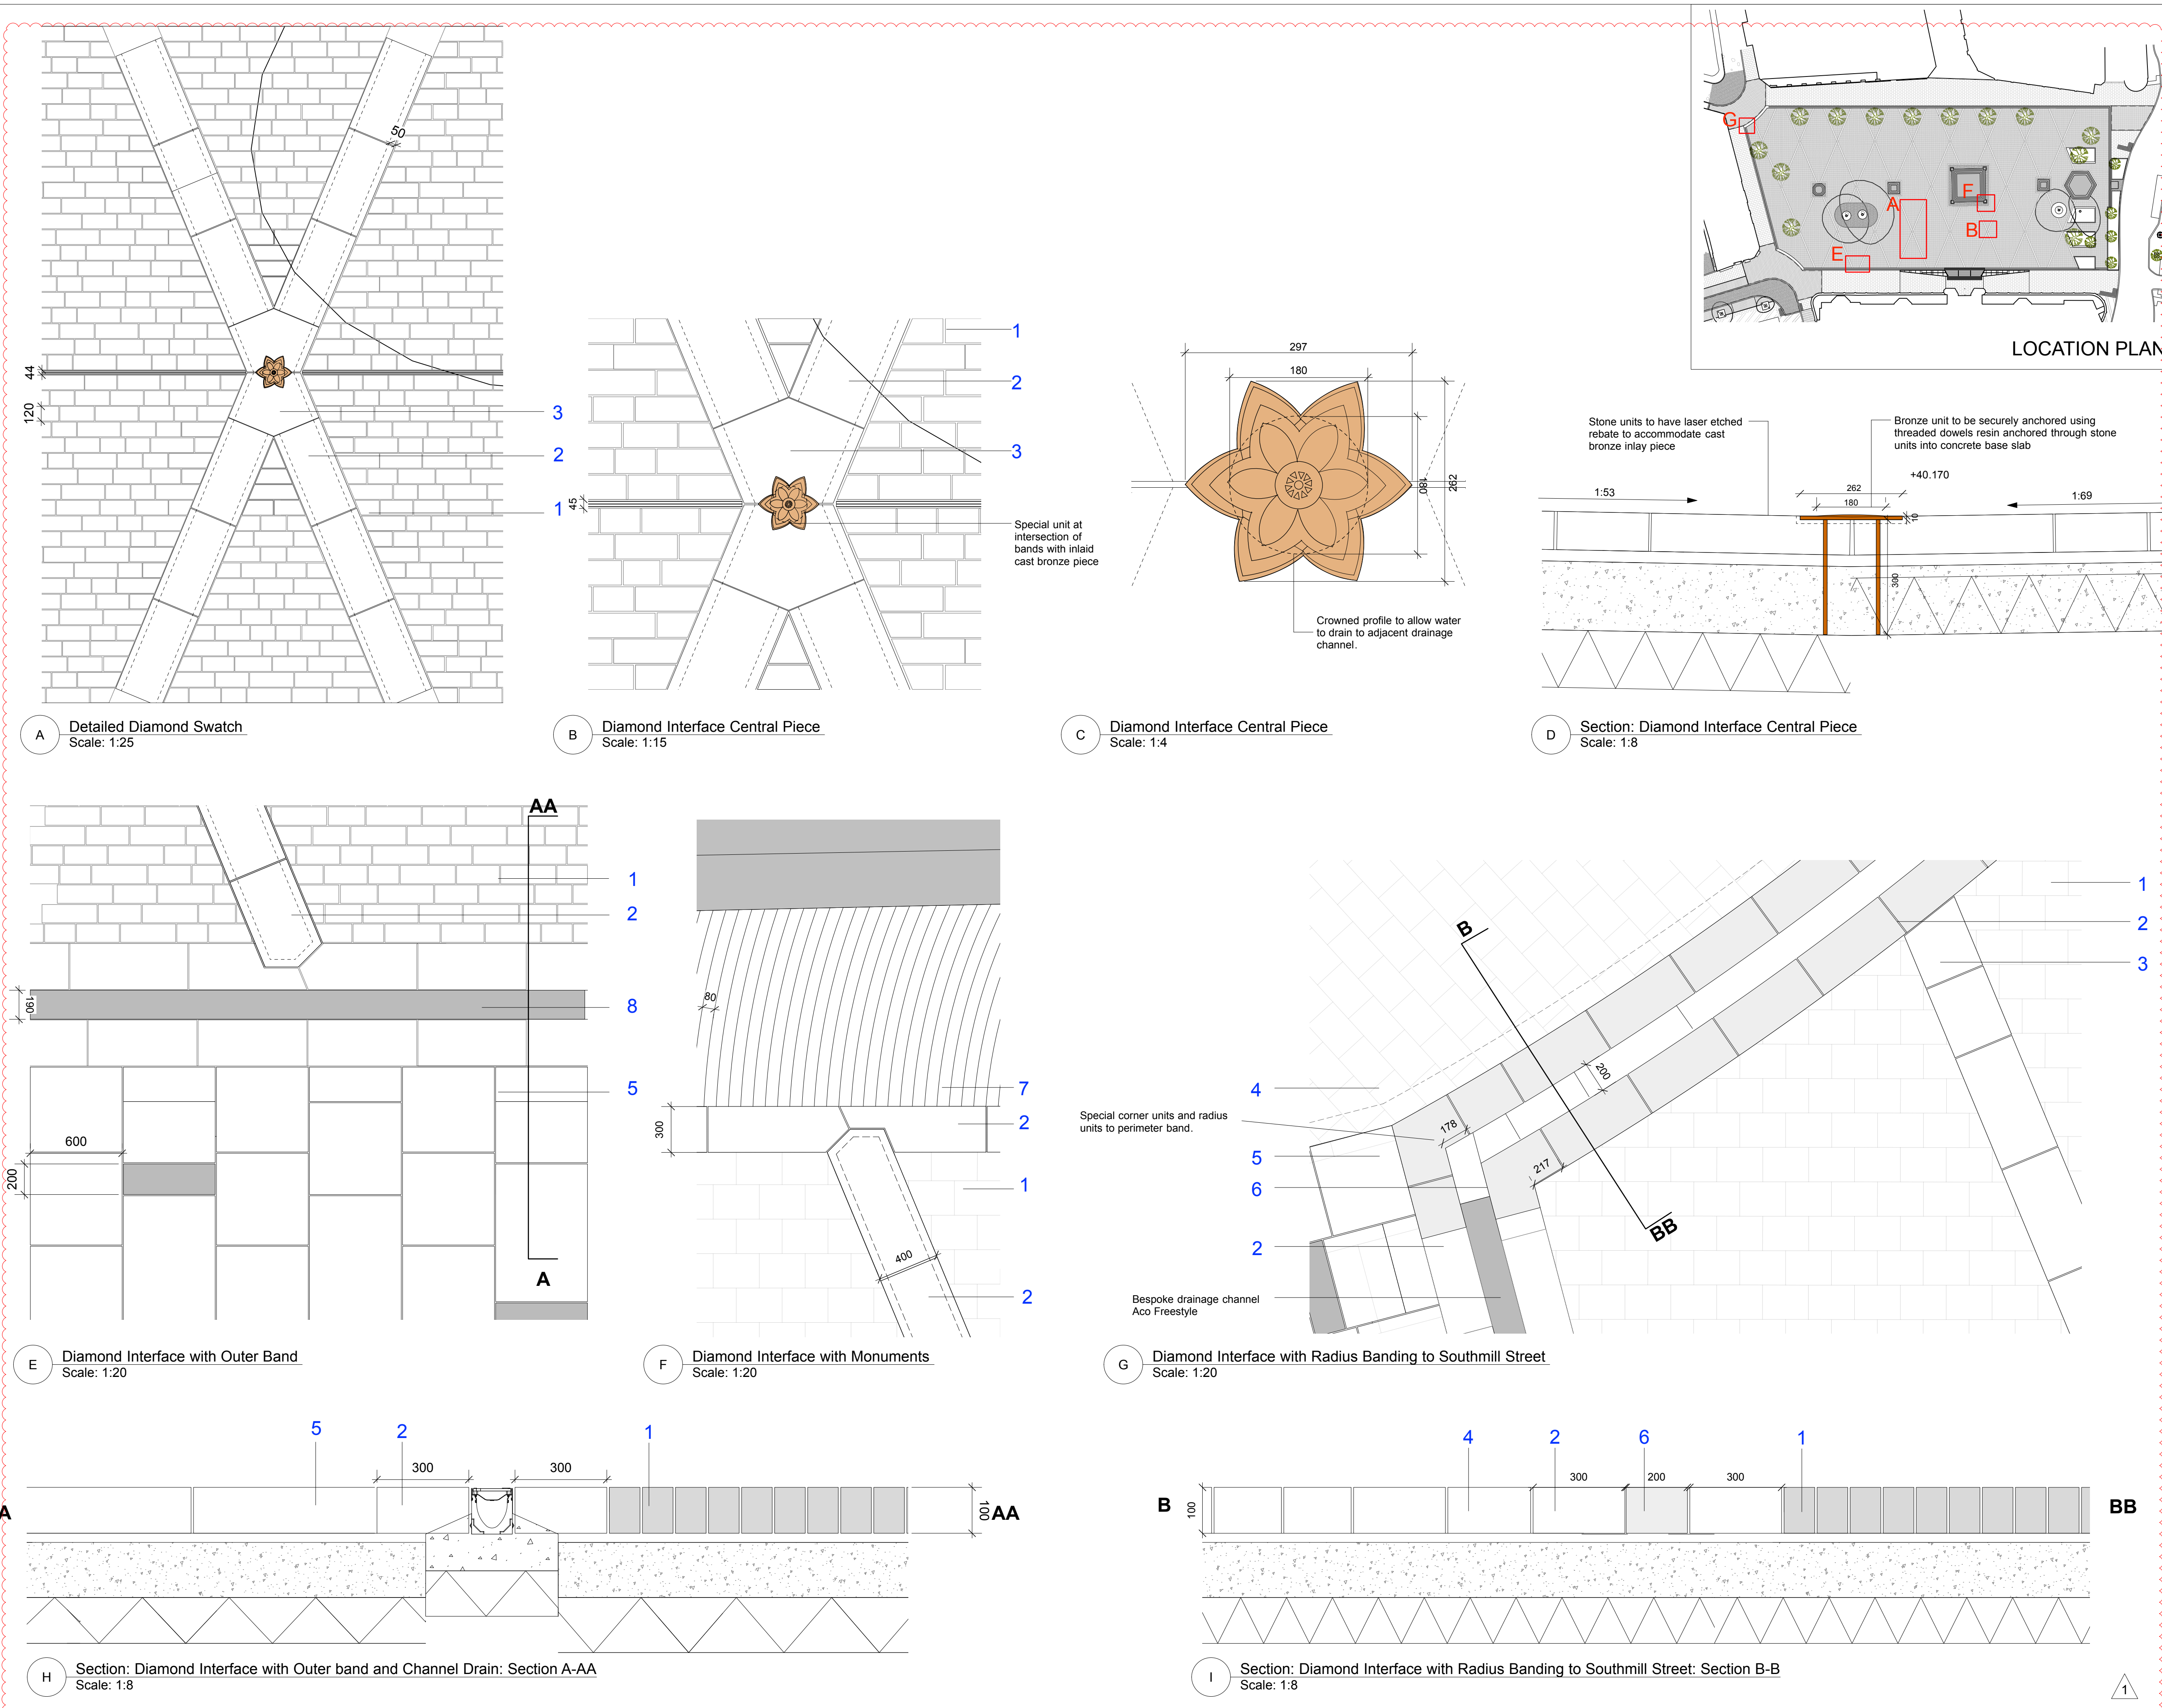

NOTES

1. Check with local planning authority.
2. Check with local planning authority.
3. All dimensions are in millimetres unless otherwise stated.
4. All dimensions are in millimetres unless otherwise stated.
5. The dimensions of all materials must be checked for compliance with the relevant standards.
6. The dimensions of all materials must be checked for compliance with the relevant standards.
7. Check of construction and setting out before approval.

1. Natural Stone Sett Paving
To clause Q25/142A

2/3. Granite Diamond Paving Bands
(including special units at intersection with inlaid bronze casting)
To clause Q25/142B and 142C

4. Yorkstone Sett Paving
To clause Q25/112B

5. Yorkstone Slab Paving
To clause Q25/112A

6. Burlington Sett Units
In locations where there is no drainage channel, to have laser etched acanthus detail to match bespoke grating pattern.

7. Granite Sett Paving to Mounments
To Clause Q25/142D

8. Bespoke Drainage Channel
Refer to drawing OTH-PLA-EE-ES-DWG-L-5003

Refer to drawing OTH-PLA-EE-ES-DWG-L-5000
Typical Paving Details in conjunction with this drawing.

Revision Notes:

1. Construction Issue

Revision	Date	Description	Drawn	Apprv.
C01	01/04/21	Construction Issue	SR	MS/KR
04	26/02/21	Stage 4 Issue (Re-Coordination)	SR	MS/KR
03	14/11/19	Refer to revision notes	SR	MS/KR
02	06/09/19	Planning Issue	SR	MS/KR
01	26/07/19	Stage 4 Issue	AD	MS/KR

Planit I.E. Limited

E: info@planit-ie.com W: planit-ie.com

MANCHESTER
2 Back Grafton St., Altrincham, WA14 1DY
T: 0161 928 9281

LONDON
Unit 6 Waterside, 44-48 Wharf Road, London, N1 7UX
T: 0207 253 9678

LIVERPOOL
No. 8 Princes Parade, Princes Dock, Liverpool, L3 1DL
T: 0151 705 6746

Client Manchester City Council

Project Our Town Hall

Drg Title Diamond Paving Band Interface Details

Created on 26.07.19 Created by AD Approved by MS/KR

Scale as shown Size A1 Workstage Stage 5

Drg No. OTH-PLA-EE-ES-DWG-L-5002 Suitability S4 Revision C01

© Planit I.E. Limited