



AS EXISTING ELEVATION B

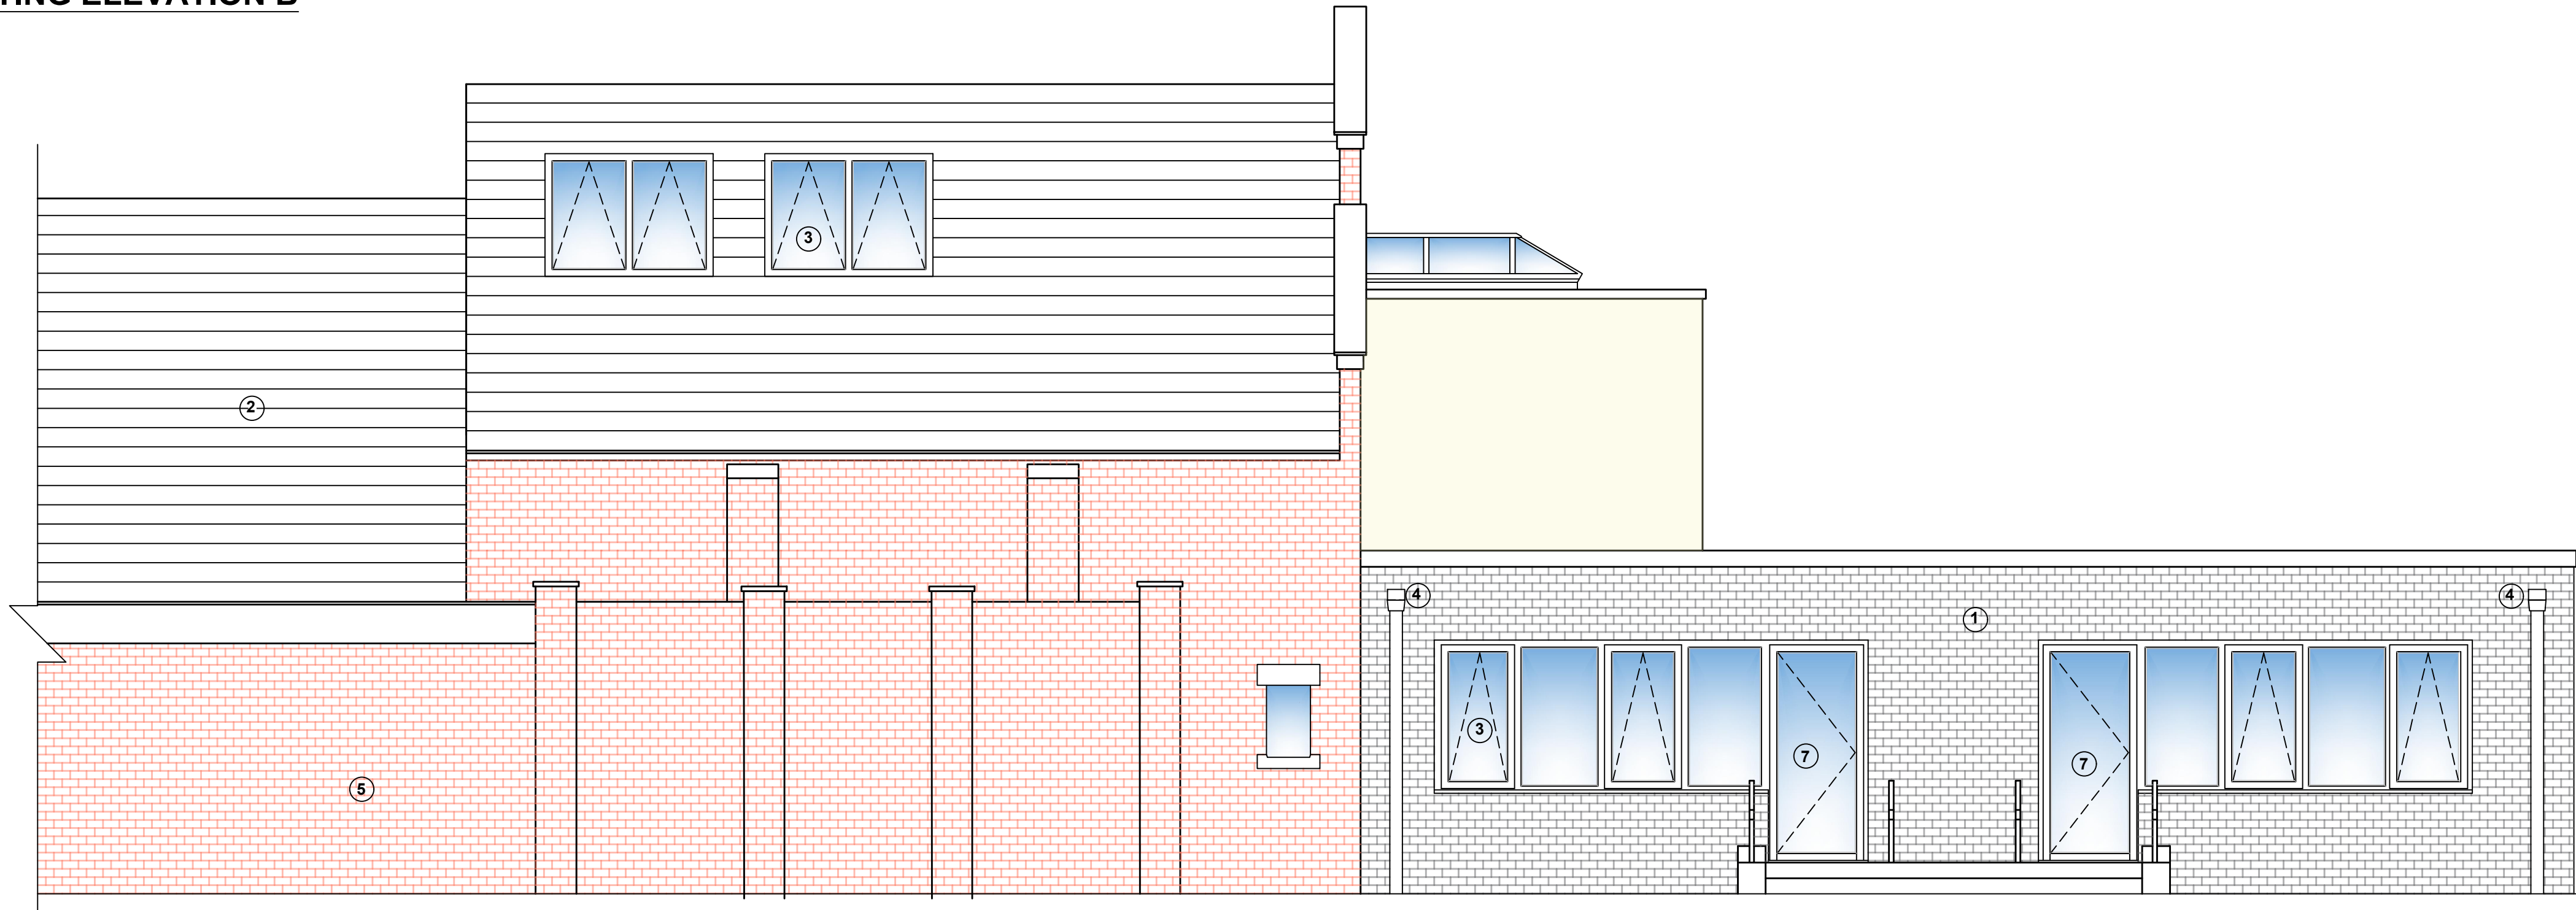

AS PROPOSED ELEVATION B

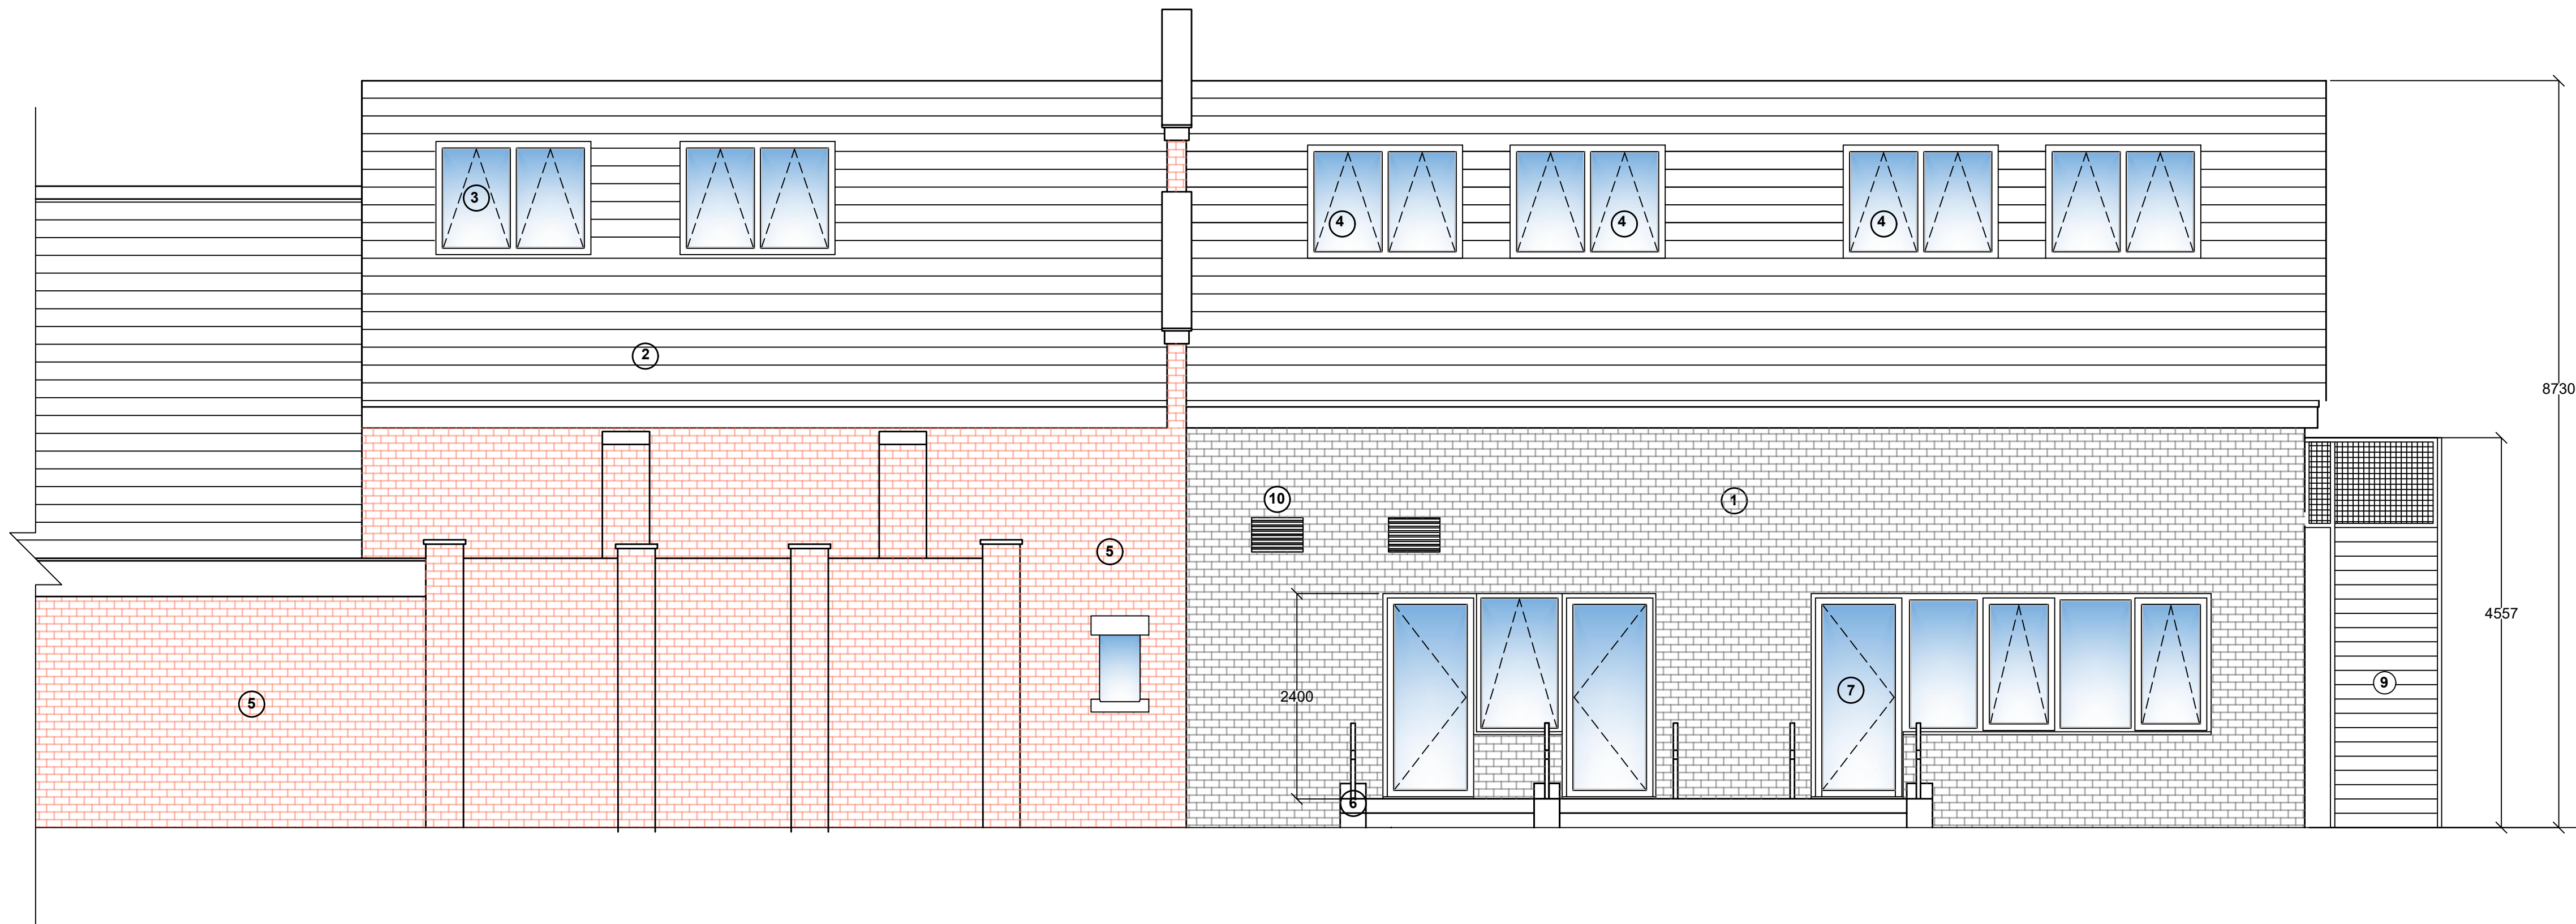

Note:
Contractor is to verify all dimensions and levels on site prior to site works commencement. Under no circumstances are any dimensions or levels to be scaled from this drawing number for the purpose of manufacturing components. Contractor to report any discrepancies to the Designer.

MATERIALS KEY:

- 1 BLUE ENGINEERING MASONRY BRICKWORK
- 2 LIGHTWEIGHT TILE GREY ROOF SYSTEM
- 3 ALUMINIUM ANTHRACITE DOUBLE GLAZED WINDOWS
- 4 ALUMINIUM DOWNPIPES
- 5 COMMON RED CLAY MASONRY BRICKWOK
- 6 STEEL RAILINGS
- 7 ALUMINIUM ANTHRACITE EXTERNAL DOORS
- 8 RENDERED WALL
- 9 STEEL FRAME EMERGENCY STAIRCASE
- 10 ANTHRACITE KITCHEN VENTILATION LOUVERS

REVISION		DESCRIPTION		DATE
--		PLANNING		JUN 25
SCALE	1:50		SIGNATURE	DATE
ORIGINAL SIZE	A1	DRAWN	RH	JUN 25
		CHECKED	MB	JUN 25
		APPROVED	MB	JUN 25
This drawing is copyright and may not be reproduced or made use of unless expressly agreed by M Bradbury Consulting Ltd				
CLIENT				
St. Catherines Primary School School Lane Didsbury M20 6HS				
PROJECT				
First Floor Extension Scheme				
 Bradbury CONSULTING CHARTERED SURVEYORS 59 Wilmslow Road, Handforth, Cheshire, SK9 3EN WEB: www.bradbury-consulting.co.uk TEL: 01625 522 209				
TITLE				
AS EXISTING / PROPOSED ELEVATIONS B				
JOB NUMBER				
2025.034				
DRAWING NUMBER				
2025.034.PL06				