


Scale Bars to be used as guidance only - refer to sheet size below									
1:100	mm	1000	3000	5000	7000				
1:200	mm	500	1500	2500	3500	5000	7000	10000	14000
1:500	m	10	30	50	70	100	140	200	280
1:1250	m	2	6	10	14	20	28	40	56

Notes:
Drawings are based on survey data and may not accurately represent what is physically present.
Do not scale from this drawing. All dimensions are to be verified on site before proceeding with the work.
All dimensions are in millimeters unless noted otherwise.
Purcell shall be notified in writing of any discrepancies.

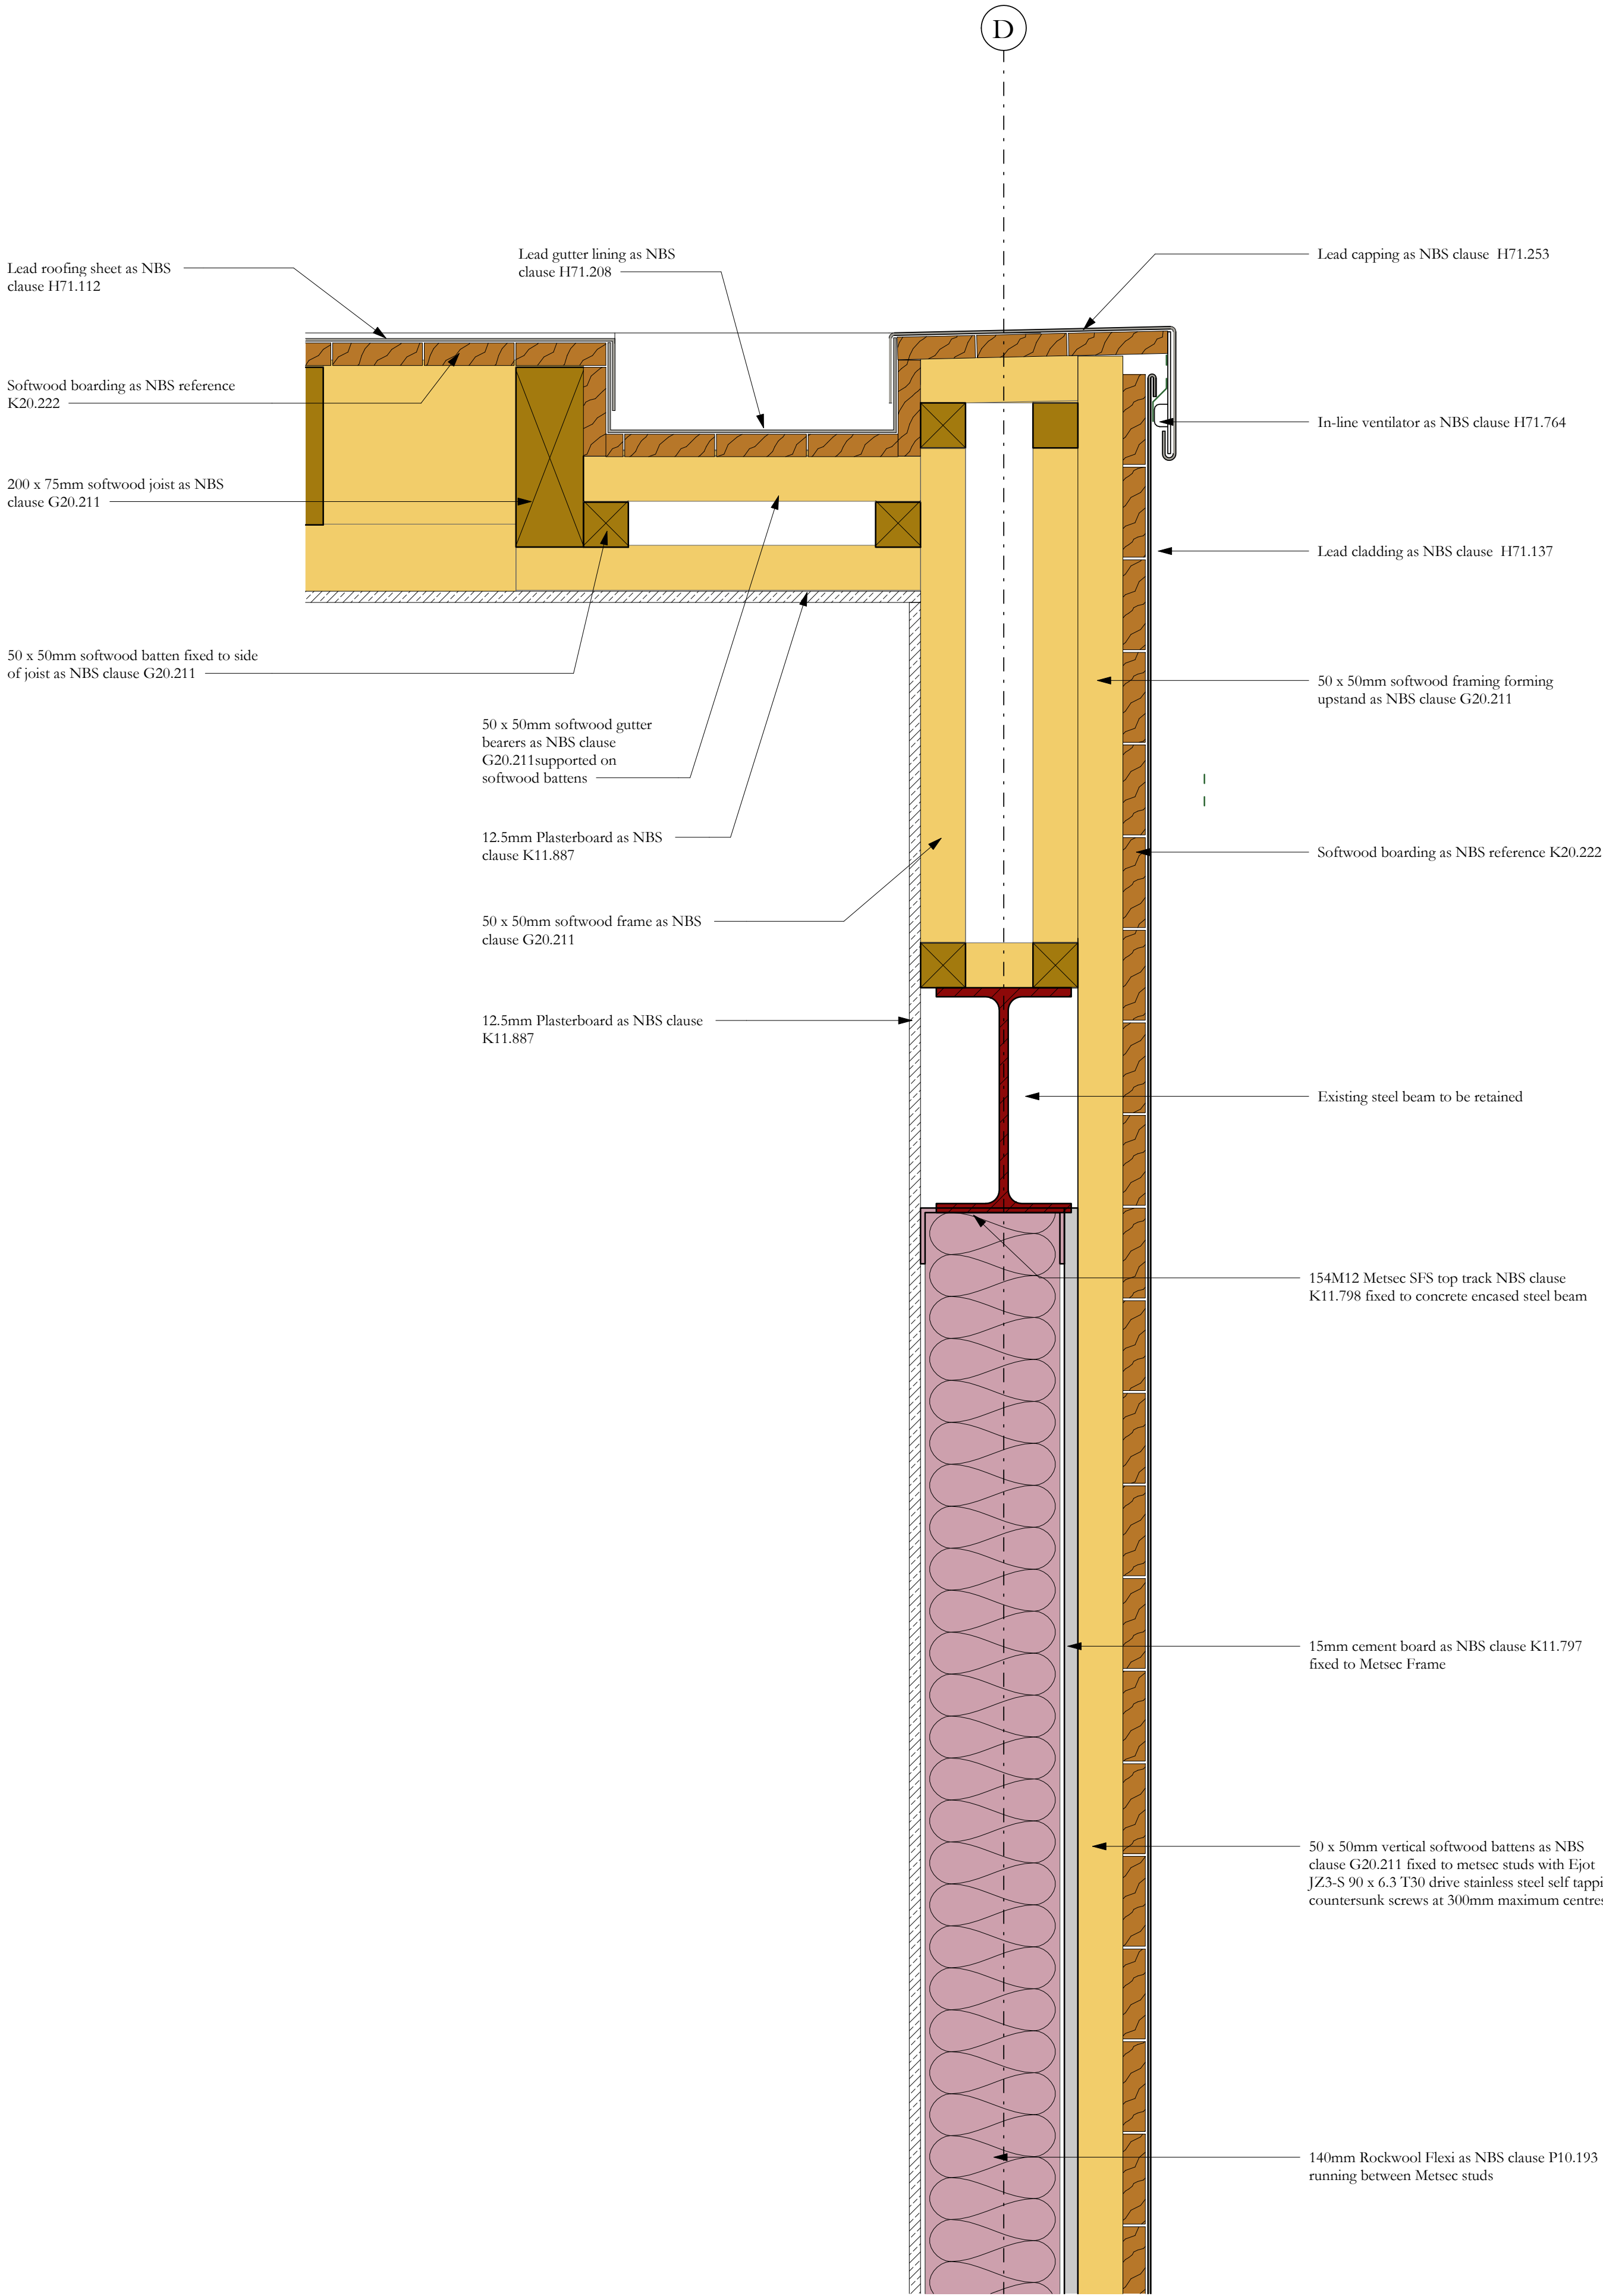

Revision 04: Concrete encasement omitted from existing steel beam. Fixing details added for timber battens.

Revision 03: Drawing updated to Construction issue. Terracotta cladding omitted from SW wall and substituted with lead cladding.

Revision 02: Updated following structural co-ordination

Revision 01: Minor amendments to drawing notes

04	05/09/2022	JC	GR	See note in revision cloud
03	22/07/2022	JC	GR	See note in revision cloud
02	25/09/2020	GR	TK	Final tender issue, see note in cloud
01	28/08/2020	GR	TK	Reissued for Tender refer to cloud
ISSUE	DATE	APPROVED	DRAWN	DESCRIPTION



Project Office, Town Hall, MANCHESTER M60 2L1
+44 (0) 7970 097 432
www.purcelluk.com

PROJECT STATUS	RIBA STAGE 5
CLIENT	MANCHESTER CITY COUNCIL
PROJECT	OUR TOWN HALL
DRAWING TITLE	Link bridge extension parapet detail to SW gable and bridge interface
SIZE & SCALE	
DRAWING STATUS	S4- Construction
JOB NUMBER	236959
DRAWING NO.	OTH-PUR-EX-ZZ-DWG-A-7318 04
REV	

