


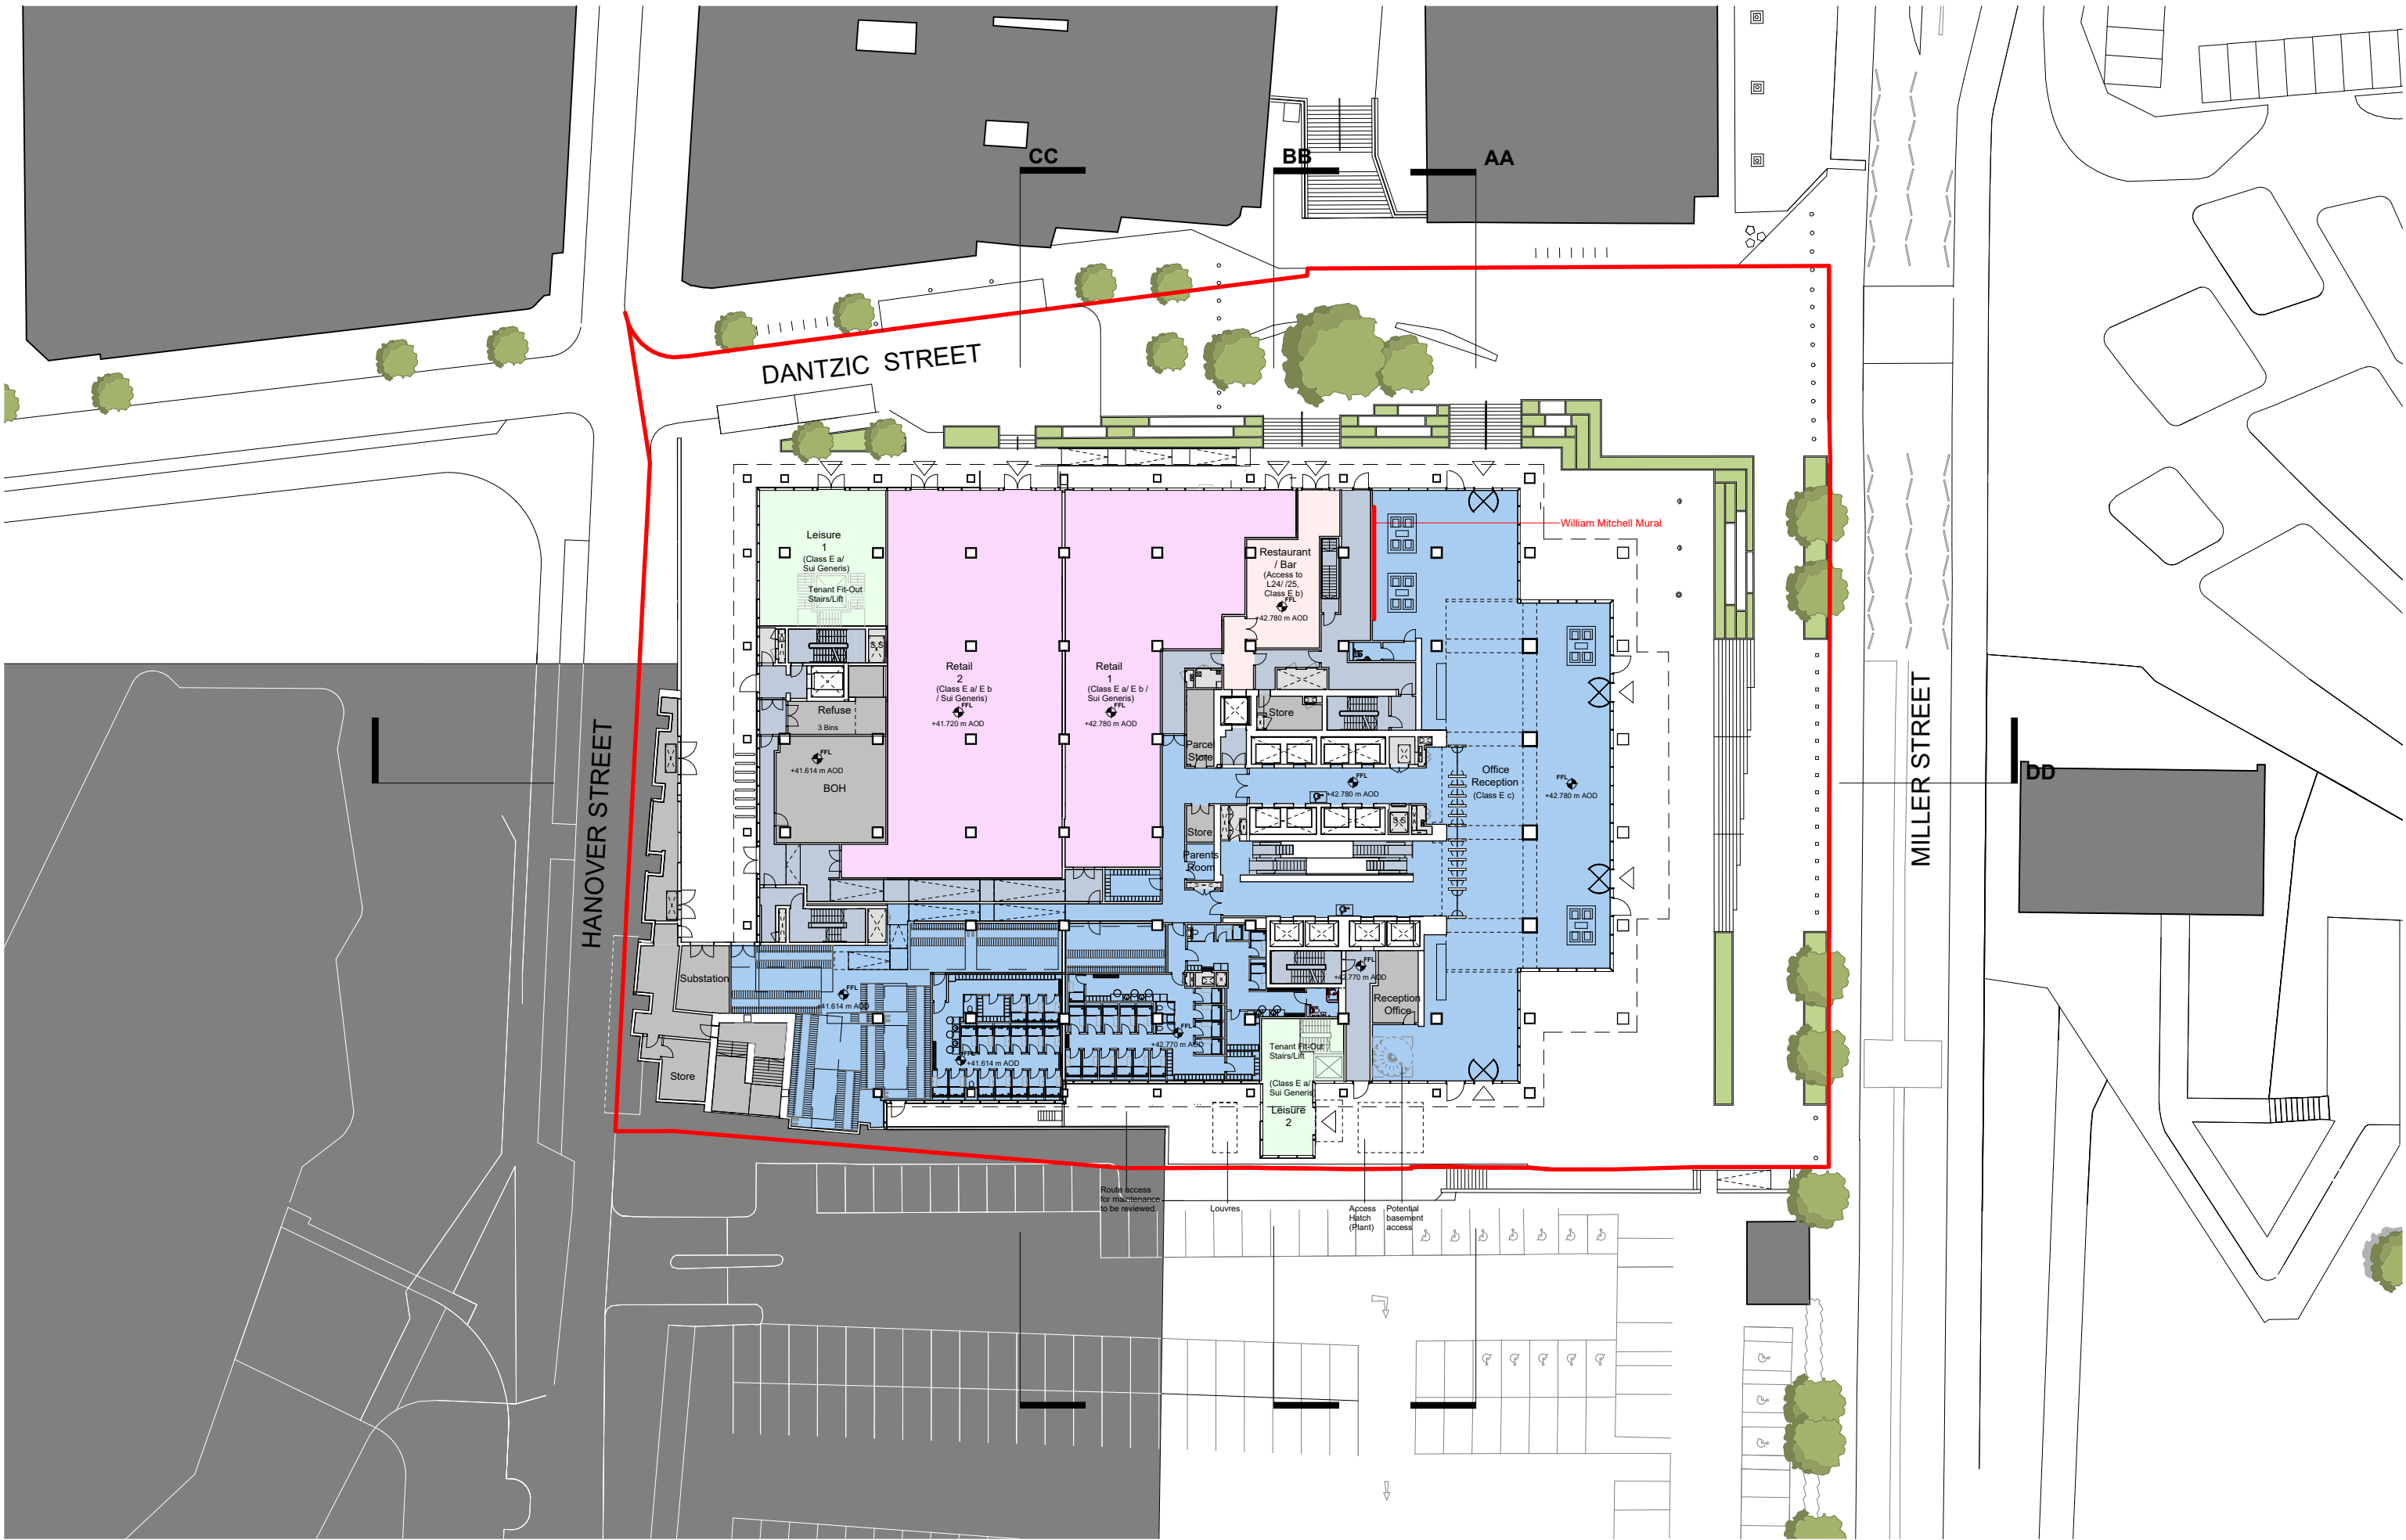

This drawing is copyright
Do not scale off dimensions.
All dimensions to be checked on site by contractor.
Contractor to report any dimensional discrepancies,
errors or omissions prior to commencing on site.
SimpsonHaugh drawings have been created from a
Hollis 3-dimensional model. Where Hollis survey
information was unavailable or required further detail,
drawings have been supplemented through additional
information such as Ploymen Craven 2-dimensional
measured survey drawings, historic records, historic
publications and site measurements/observations. All
details and dimensions to be verified through further
intrusive and measured surveys.

NORTH

Rev	Date	Description
P01	2025-04-10	Planning Submission

Project Title
Project Sam
Miller Street, Manchester
M60 0AL

Status
PLANNING

Drawing Title
General Arrangement
Proposed Plan
Level 00


Project No 10518	Scale 1 : 500 @ A3
----------------------------	------------------------------

SHIP Drawing Code 10518-SHA-Z1-A-B5D8-G200-PL-00-001	Revision P01
--	------------------------

simpsonhaugh

Manchester +44 (0)161 835 2345	London +44 (0)20 7549 4000	Birmingham +44 (0)121 233 1874
-----------------------------------	-------------------------------	-----------------------------------

© SimpsonHaugh Architects Ltd 2025

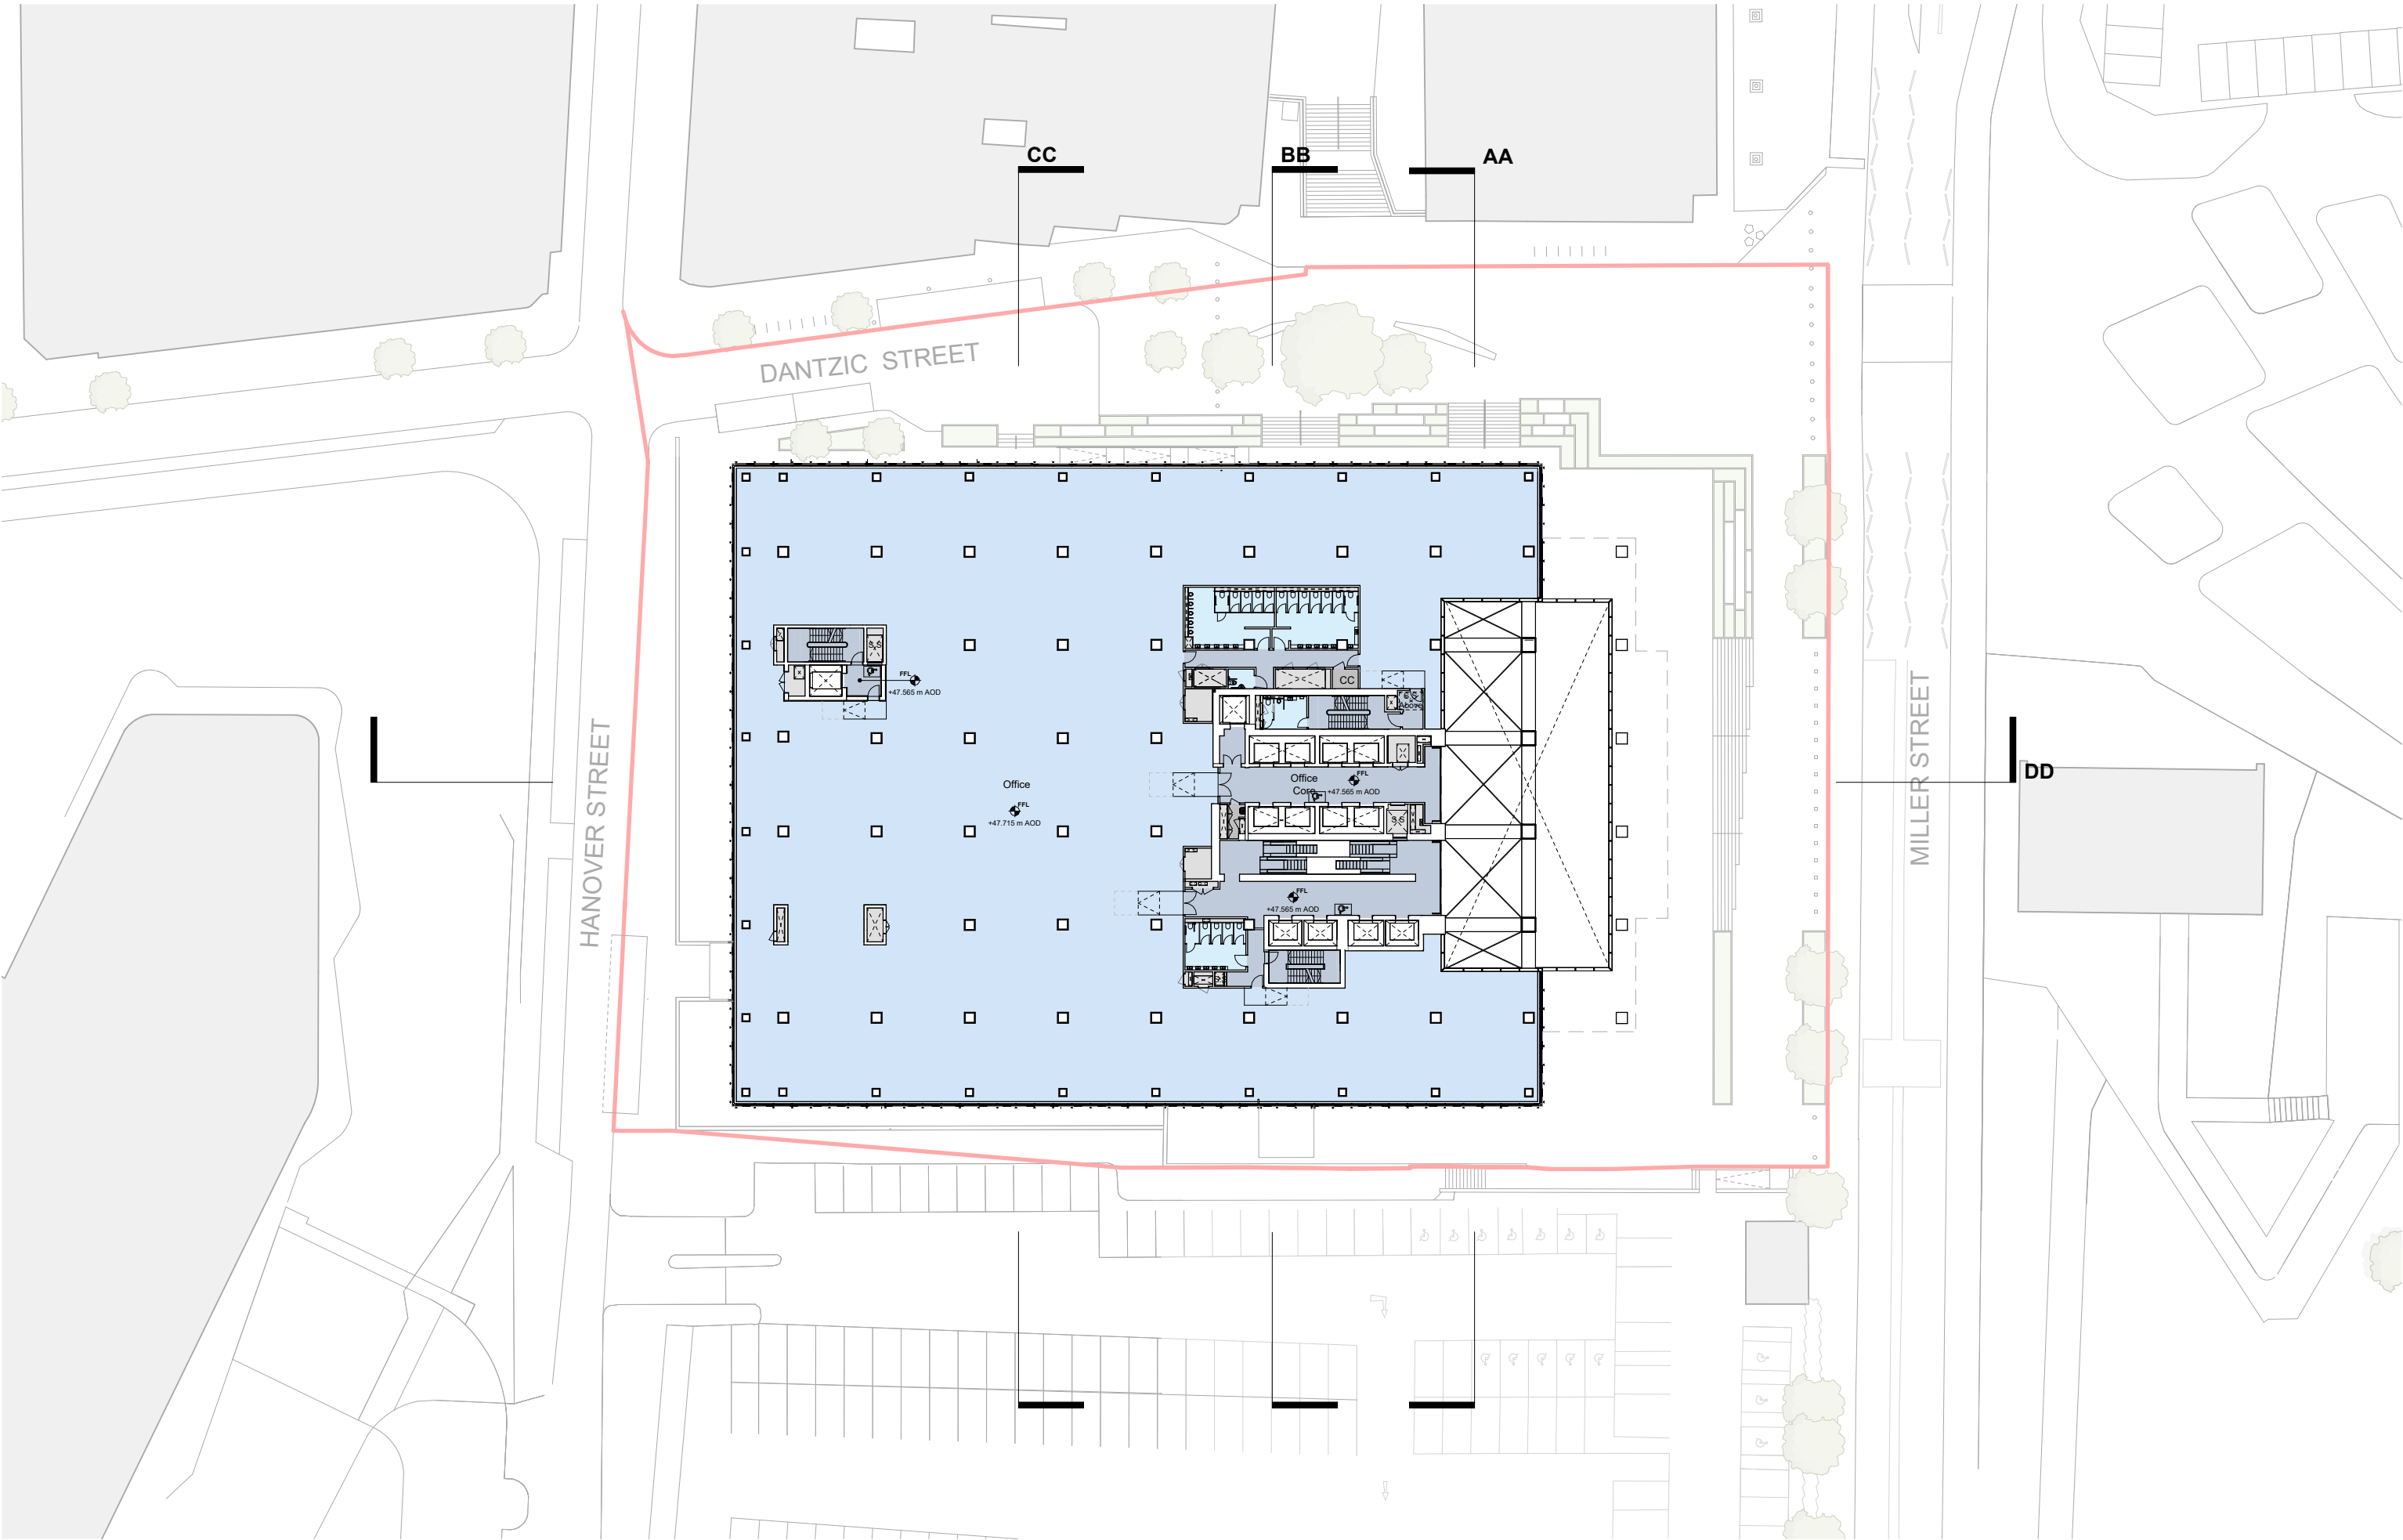

This drawing is copyright
Do not scale off dimensions.
All dimensions to be checked on site by contractor.
Contractor to report any dimensional discrepancies,
errors or omissions prior to commencing on site.
SimpsonHaugh drawings have been created from a
Hollis 3-dimensional model. Where Hollis survey
information was unavailable or required further detail,
drawings have been supplemented through additional
information such as Ploverman Craven 2-dimensional
measured survey drawings, historic records, historic
publications and site measurements/observations. All
details and dimensions to be verified through further
intrusive and measured surveys.

NORTH

Rev	Date	Description
P01	2025-04-10	Planning Submission

Project Title
Project Sam
Miller Street, Manchester
M60 0AL

Status
PLANNING


Drawing Title
**General Arrangement
Proposed Plan
Level 01**

Project No 10518	Scale 1 : 500 @ A3
SHP Drawing Code 10518-SHA-Z1-A-B5D8-G200-PL-01-001	Revision P01

simpsonhaugh

Manchester +44 (0)161 835 2345	London +44 (0)20 7549 4000	Birmingham +44 (0)121 233 1874
-----------------------------------	-------------------------------	-----------------------------------

© SimpsonHaugh Architects Ltd 2025

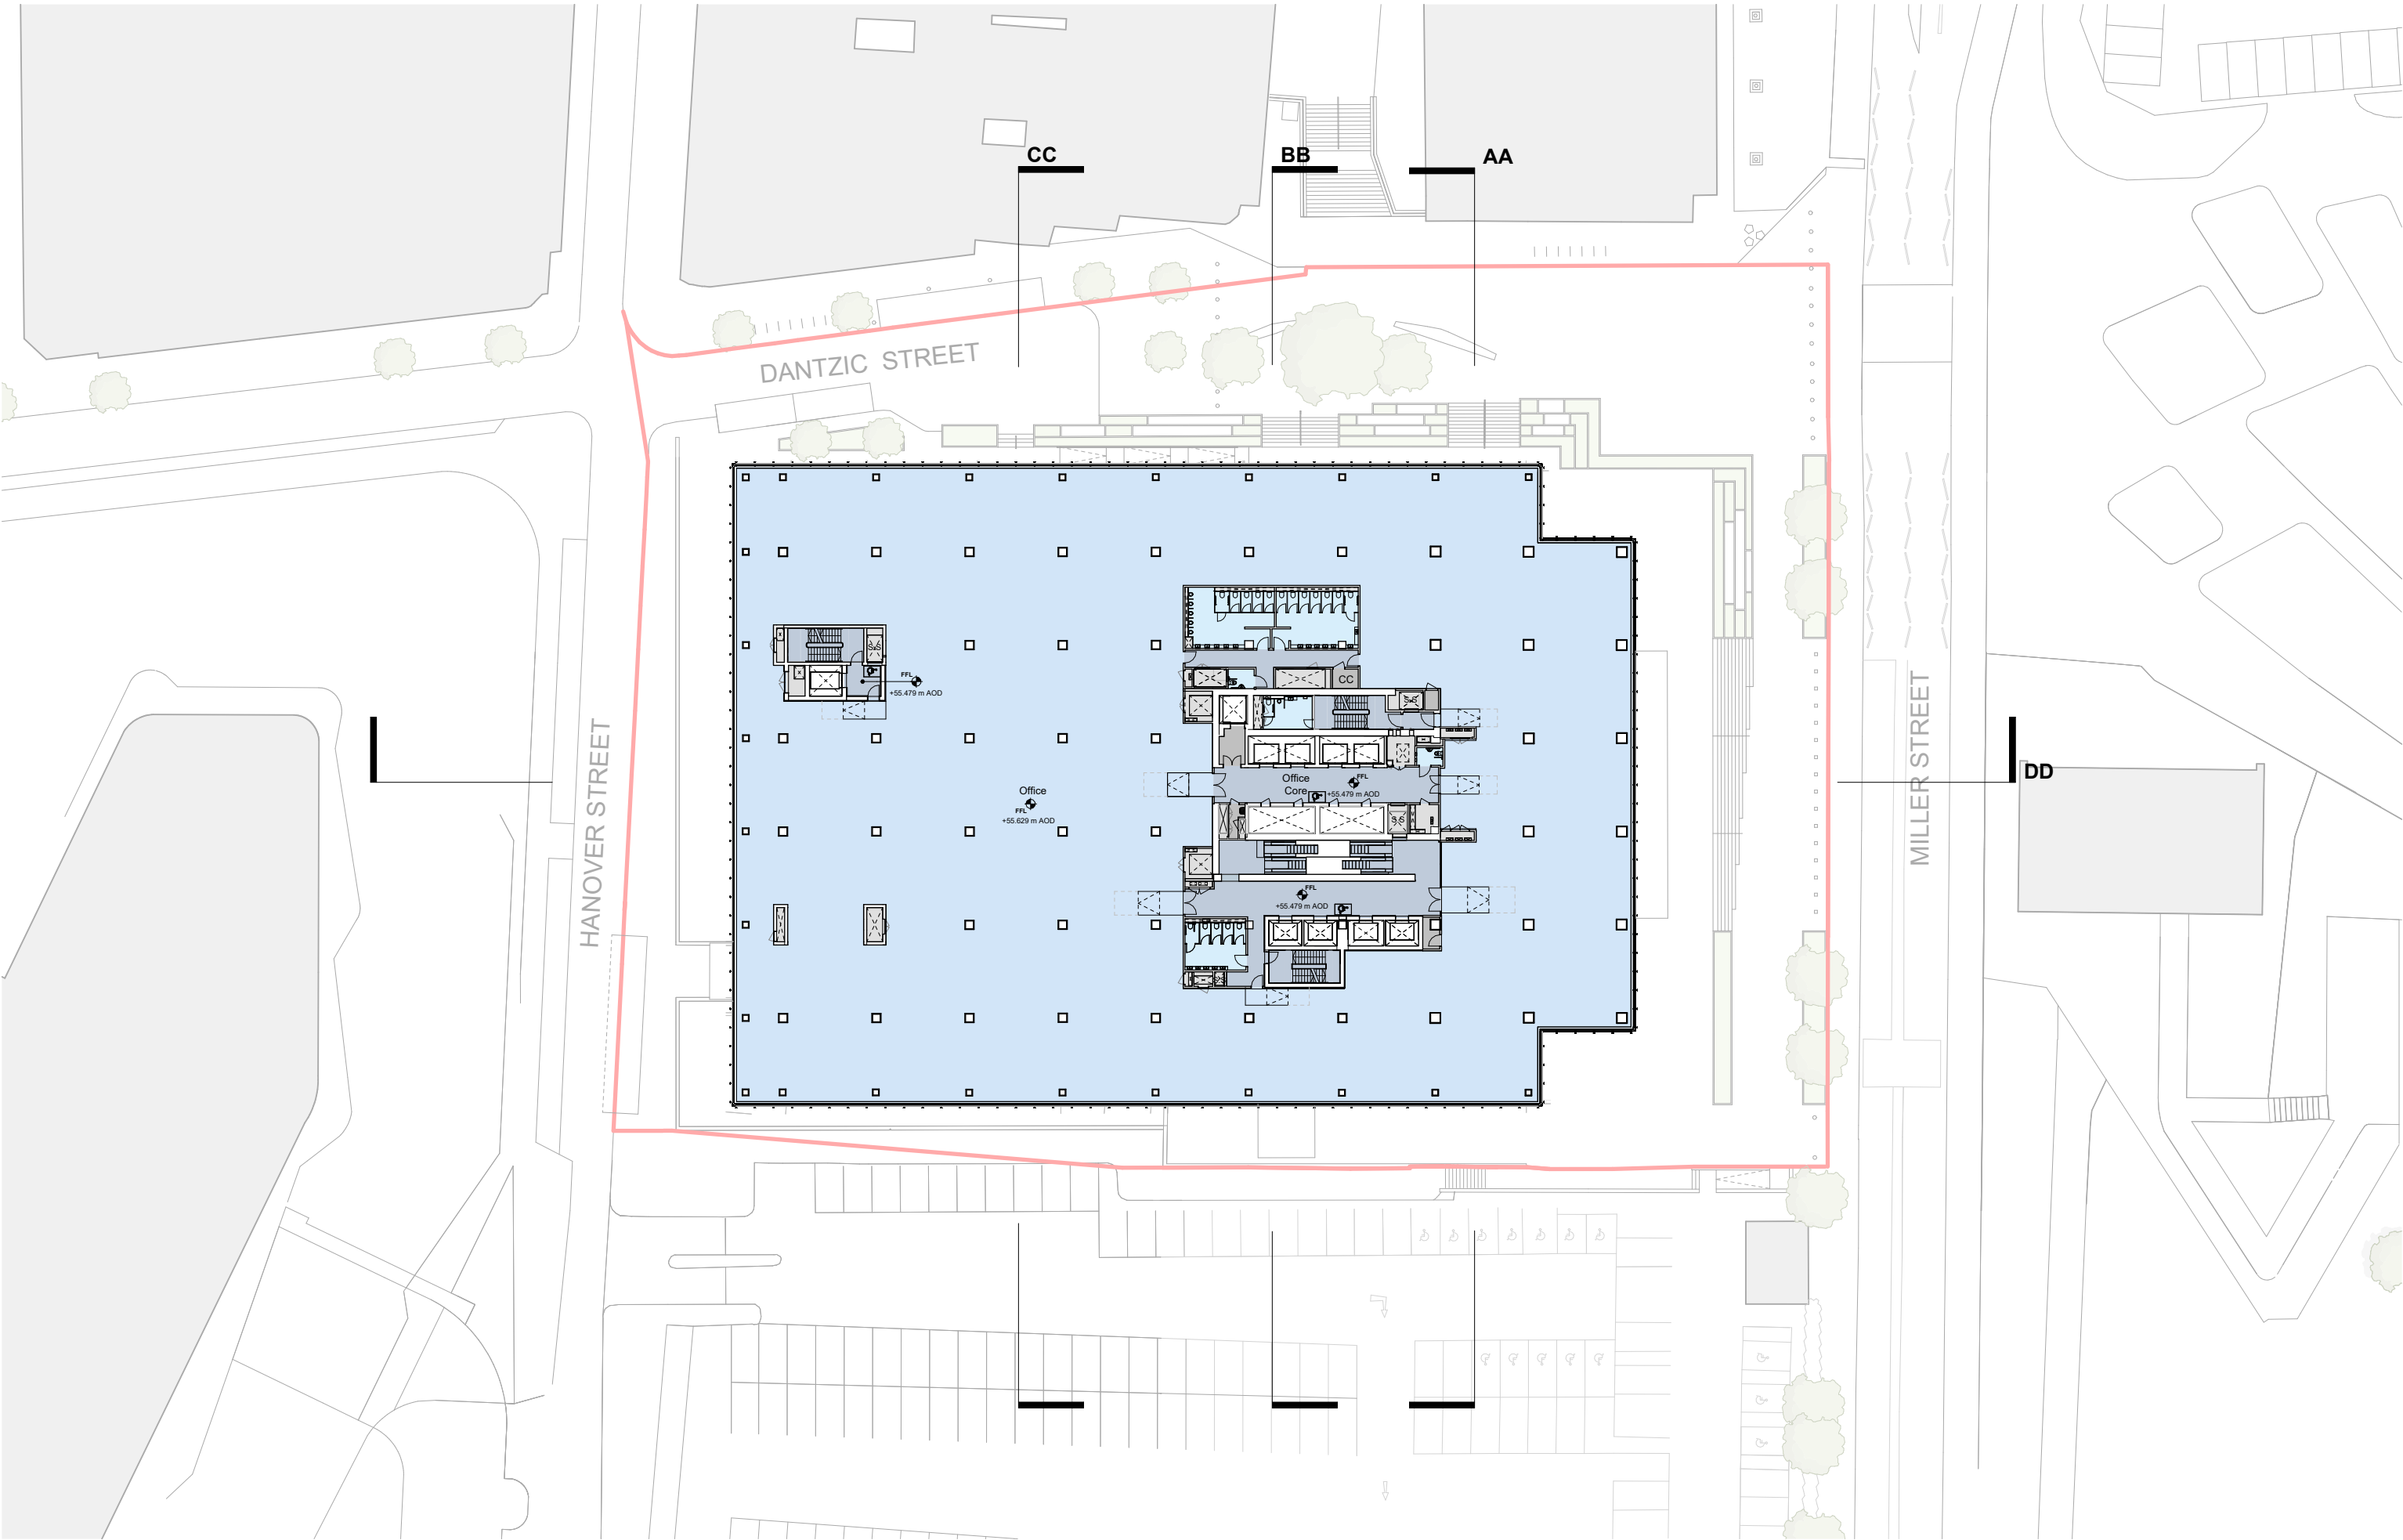

This drawing is copyright
Do not scale off dimensions.
All dimensions to be checked on site by contractor.
Contractor to report any dimensional discrepancies,
errors or omissions prior to commencing on site.
SimpsonHaugh drawings have been created from a
Hollis 3-dimensional model. Where Hollis survey
information was unavailable or required further detail,
drawings have been supplemented through additional
information such as Ploymen Craven 2-dimensional
measured survey drawings, historic records, historic
publications and site measurements/observations. All
details and dimensions to be verified through further
intrusive and measured surveys.

NORTH

Rev	Date	Description
P01	2025-04-10	Planning Submission

Project Title
Project Sam
Miller Street, Manchester
M60 0AL

Status
PLANNING


Drawing Title
General Arrangement
Proposed Plan
Level 03

Project No 10518	Scale 1 : 500 @ A3
SHP Drawing Code 10518-SHA-Z1-A-B5D8-G200-PL-03-001	Revision P01

simpsonhaugh

Manchester +44 (0)161 835 2345	London +44 (0)20 7549 4000	Birmingham +44 (0)121 233 1874
-----------------------------------	-------------------------------	-----------------------------------

© SimpsonHaugh Architects Ltd 2025

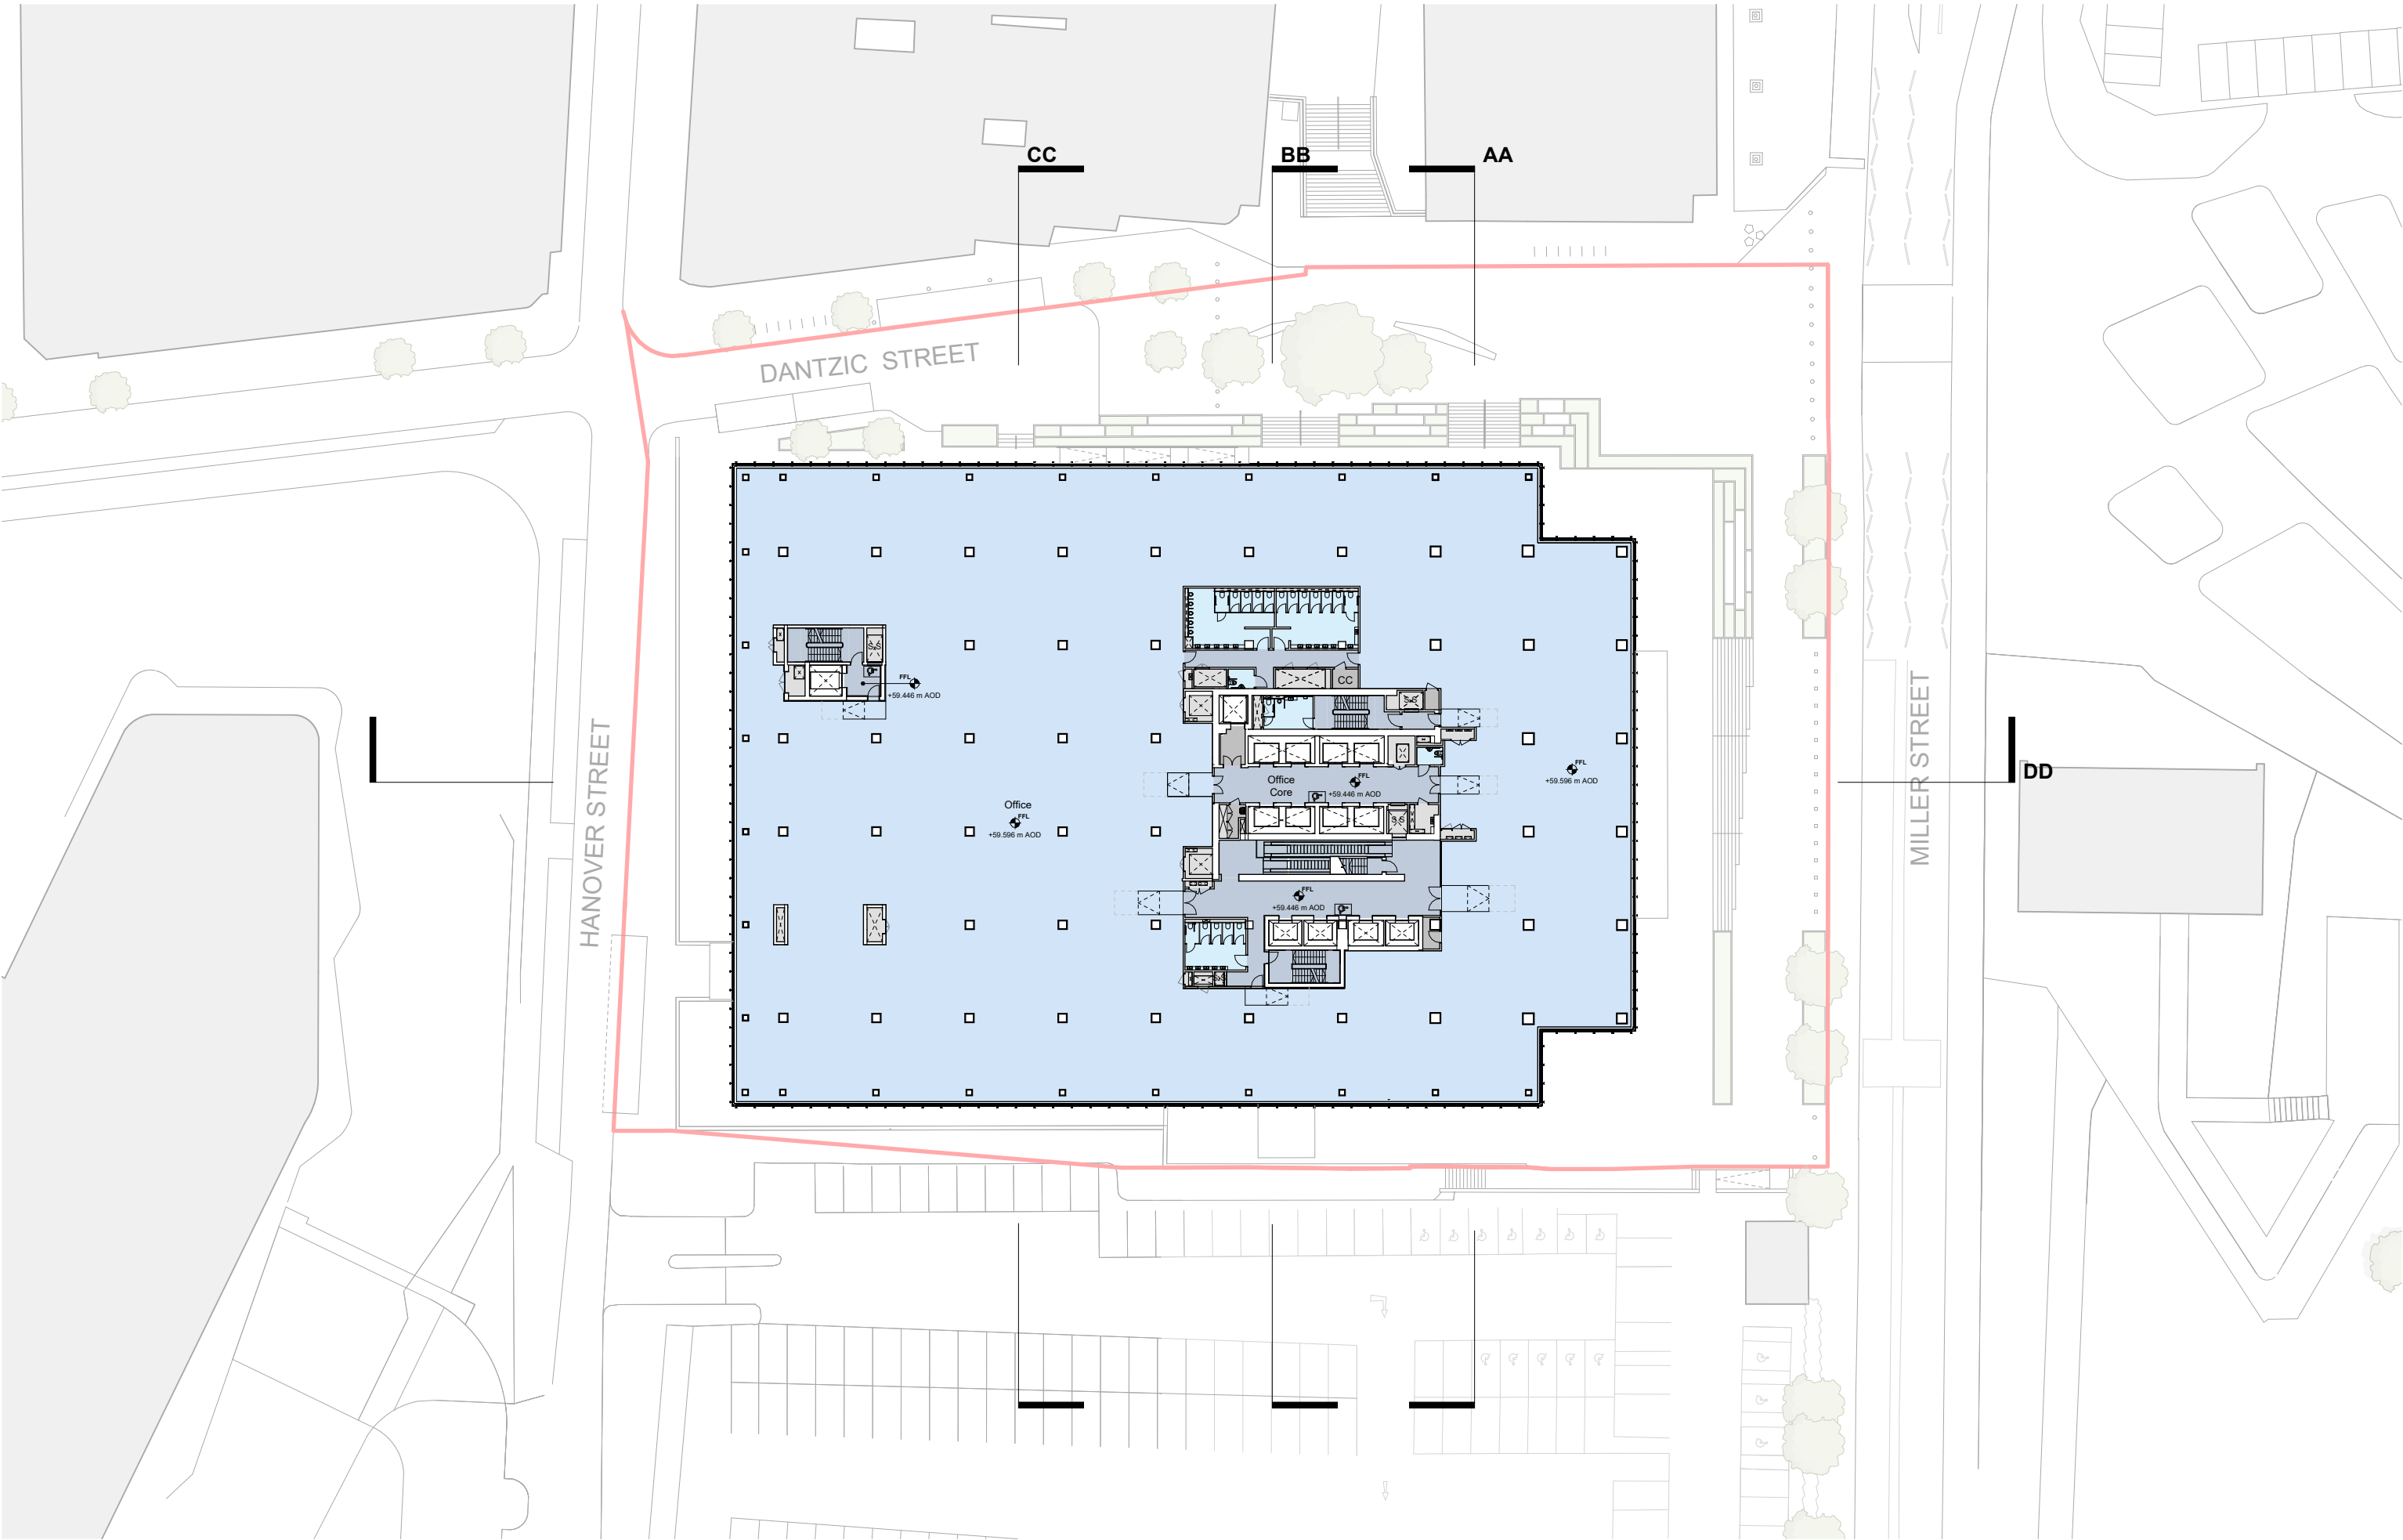

This drawing is copyright
Do not scale off dimensions.
All dimensions to be checked on site by contractor.
Contractor to report any dimensional discrepancies,
errors or omissions prior to commencing on site.
SimpsonHaugh drawings have been created from a
Hollis 3-dimensional model. Where Hollis survey
information was unavailable or required further detail,
drawings have been supplemented through additional
information such as Ploewman Craven 2-dimensional
measured survey drawings, historic records, historic
publications and site measurements/observations. All
details and dimensions to be verified through further
intrusive and measured surveys.

NORTH

Rev	Date	Description
P01	2025-04-10	Planning Submission

Project Title
Project Sam
Miller Street, Manchester
M60 0AL

Status
PLANNING


Drawing Title
General Arrangement
Proposed Plan
Level 04

Project No 10518	Scale 1 : 500 @ A3
SHP Drawing Code 10518-SHA-Z1-A-B5D8-G200-PL-04-001	Revision P01

simpsonhaugh

Manchester +44 (0)161 835 2345	London +44 (0)20 7549 4000	Birmingham +44 (0)121 233 1874
-----------------------------------	-------------------------------	-----------------------------------

© SimpsonHaugh Architects Ltd 2025

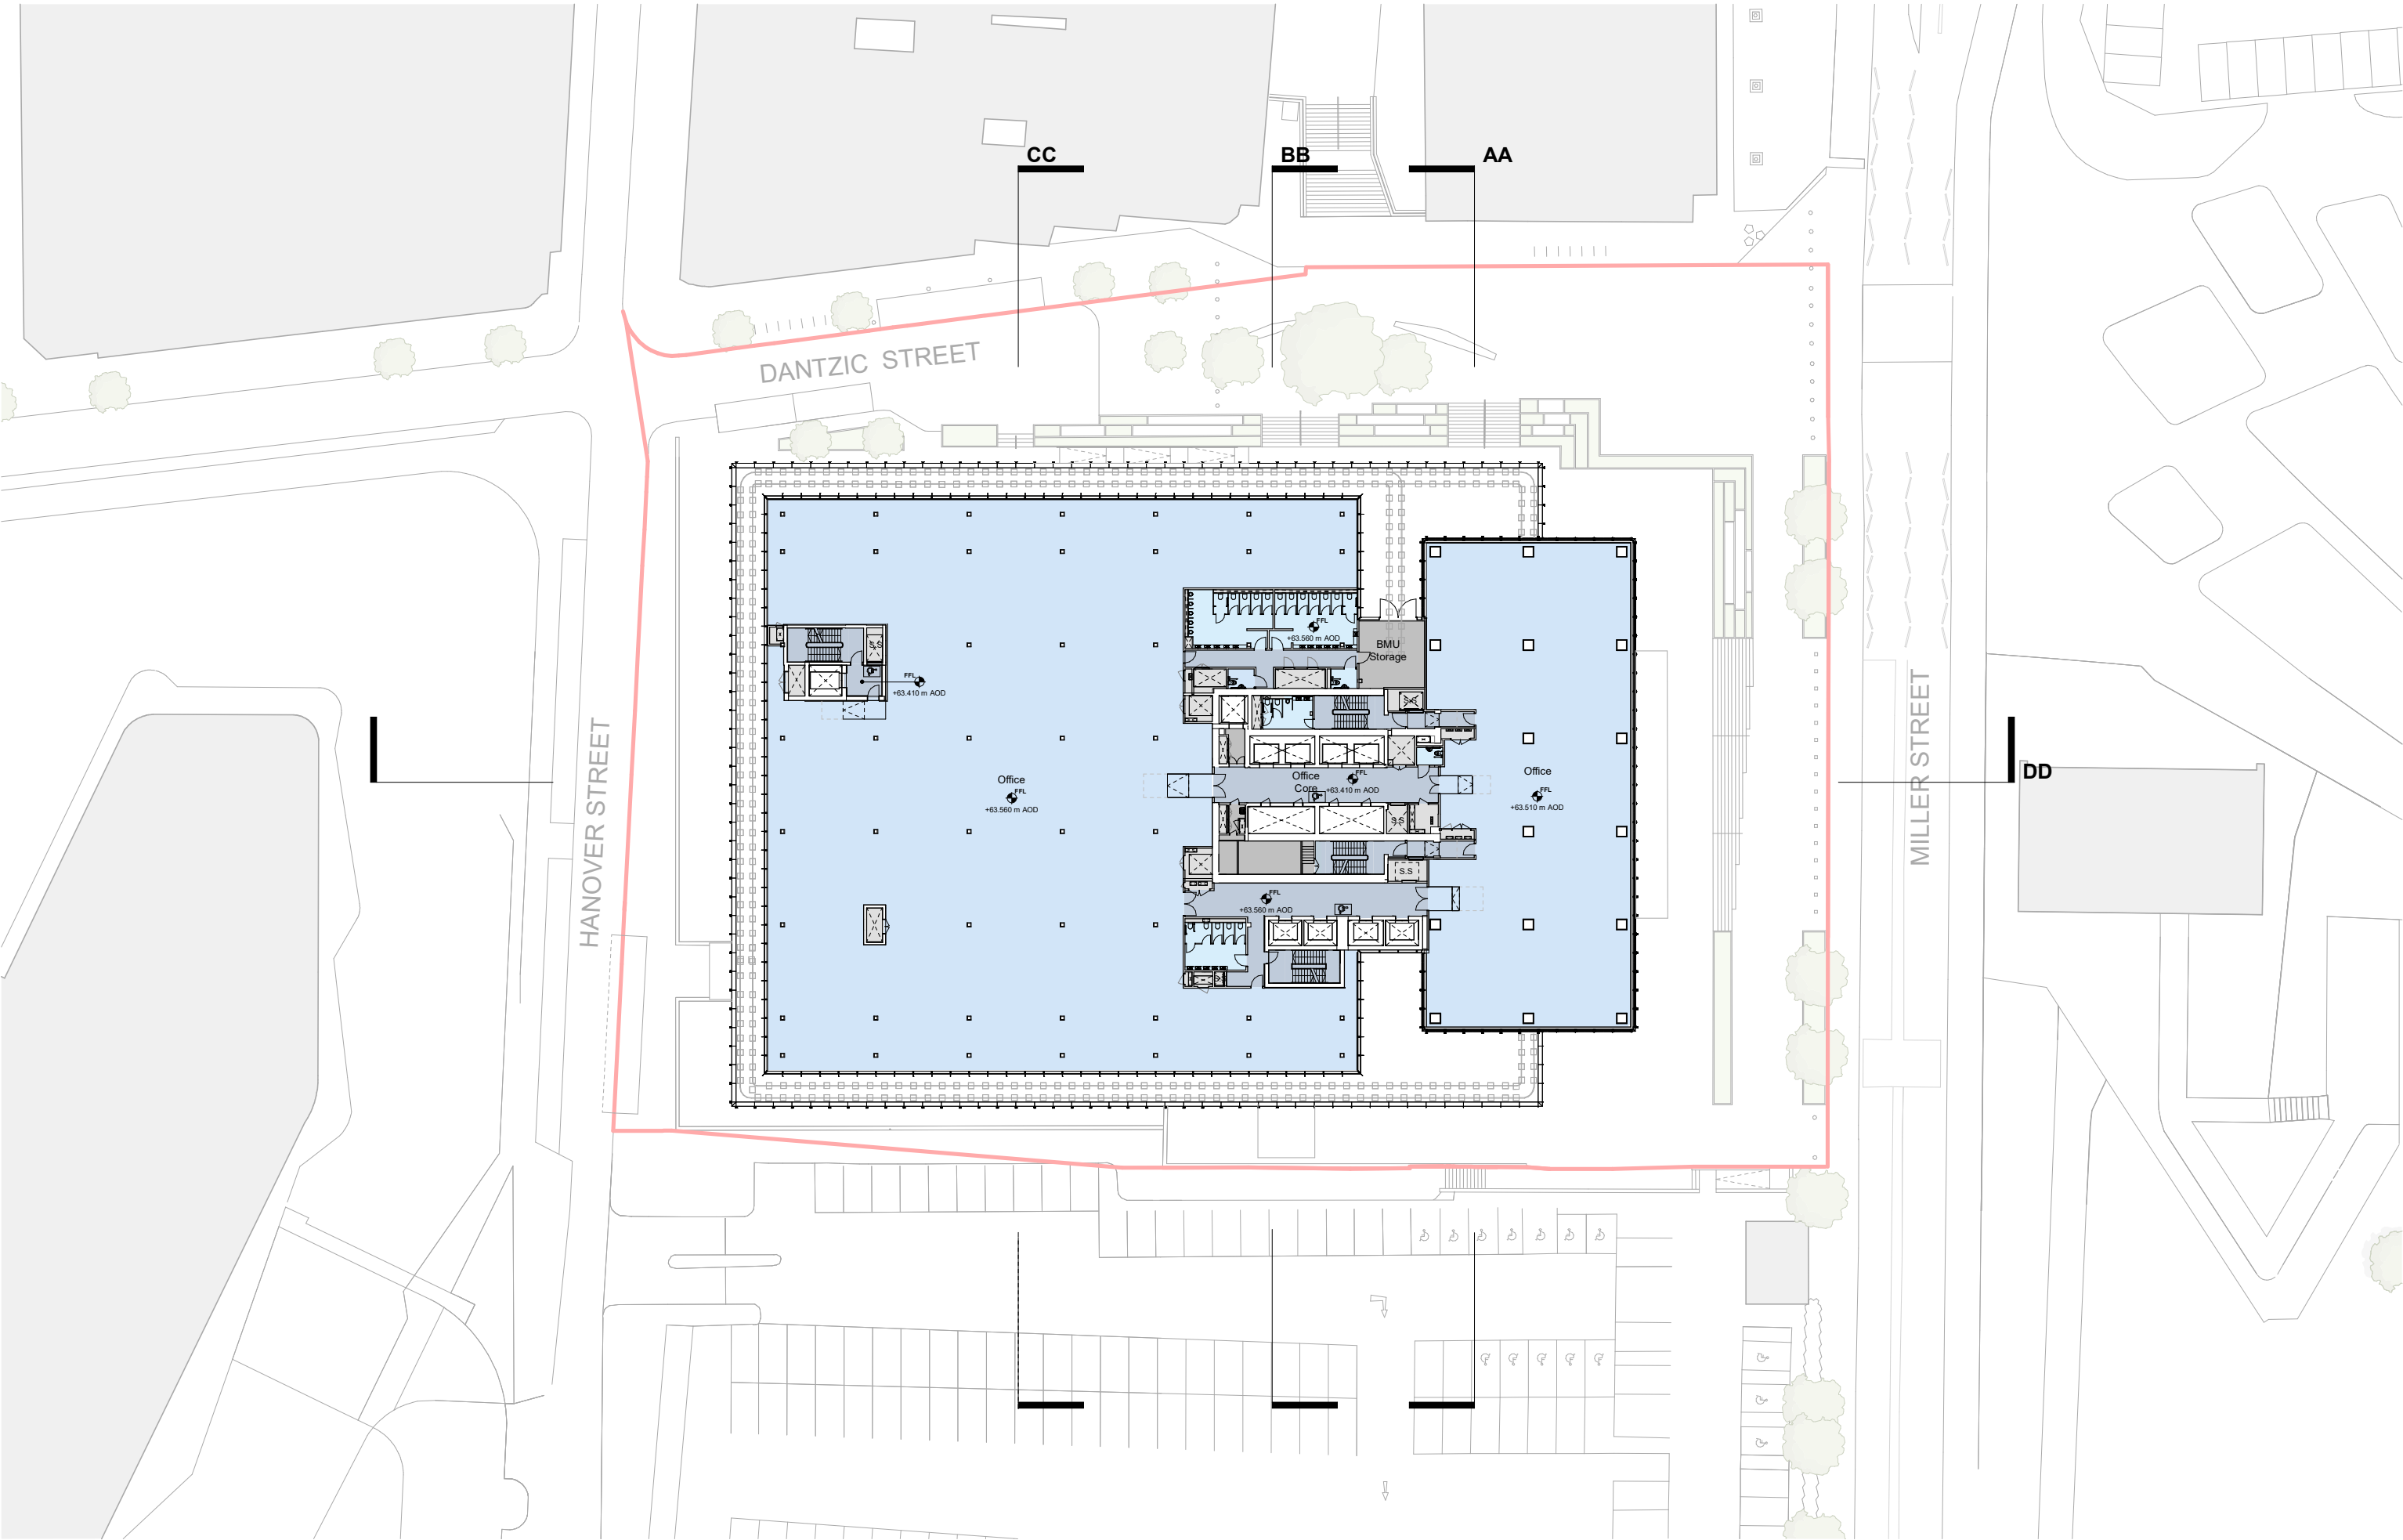

This drawing is copyright
Do not scale off dimensions.
All dimensions to be checked on site by contractor.
Contractor to report any dimensional discrepancies,
errors or omissions prior to commencing on site.
SimpsonHaugh drawings have been created from a
Hollis 3-dimensional model. Where Hollis survey
information was unavailable or required further detail,
drawings have been supplemented through additional
information such as Ploverman Craven 2-dimensional
measured survey drawings, historic records, historic
publications and site measurements/observations. All
details and dimensions to be verified through further
intrusive and measured surveys.

NORTH

Rev	Date	Description
P01	2025-04-10	Planning Submission

Project Title
Project Sam
Miller Street, Manchester
M60 0AL

Status
PLANNING


Drawing Title
General Arrangement
Proposed Plan
Level 05

Project No 10518	Scale 1 : 500 @ A3
SHP Drawing Code 10518-SHA-Z1-A-B5D8-G200-PL-05-001	Revision P01

simpsonhaugh

Manchester +44 (0)161 835 2345	London +44 (0)20 7549 4000	Birmingham +44 (0)121 233 1874
-----------------------------------	-------------------------------	-----------------------------------

© SimpsonHaugh Architects Ltd 2025

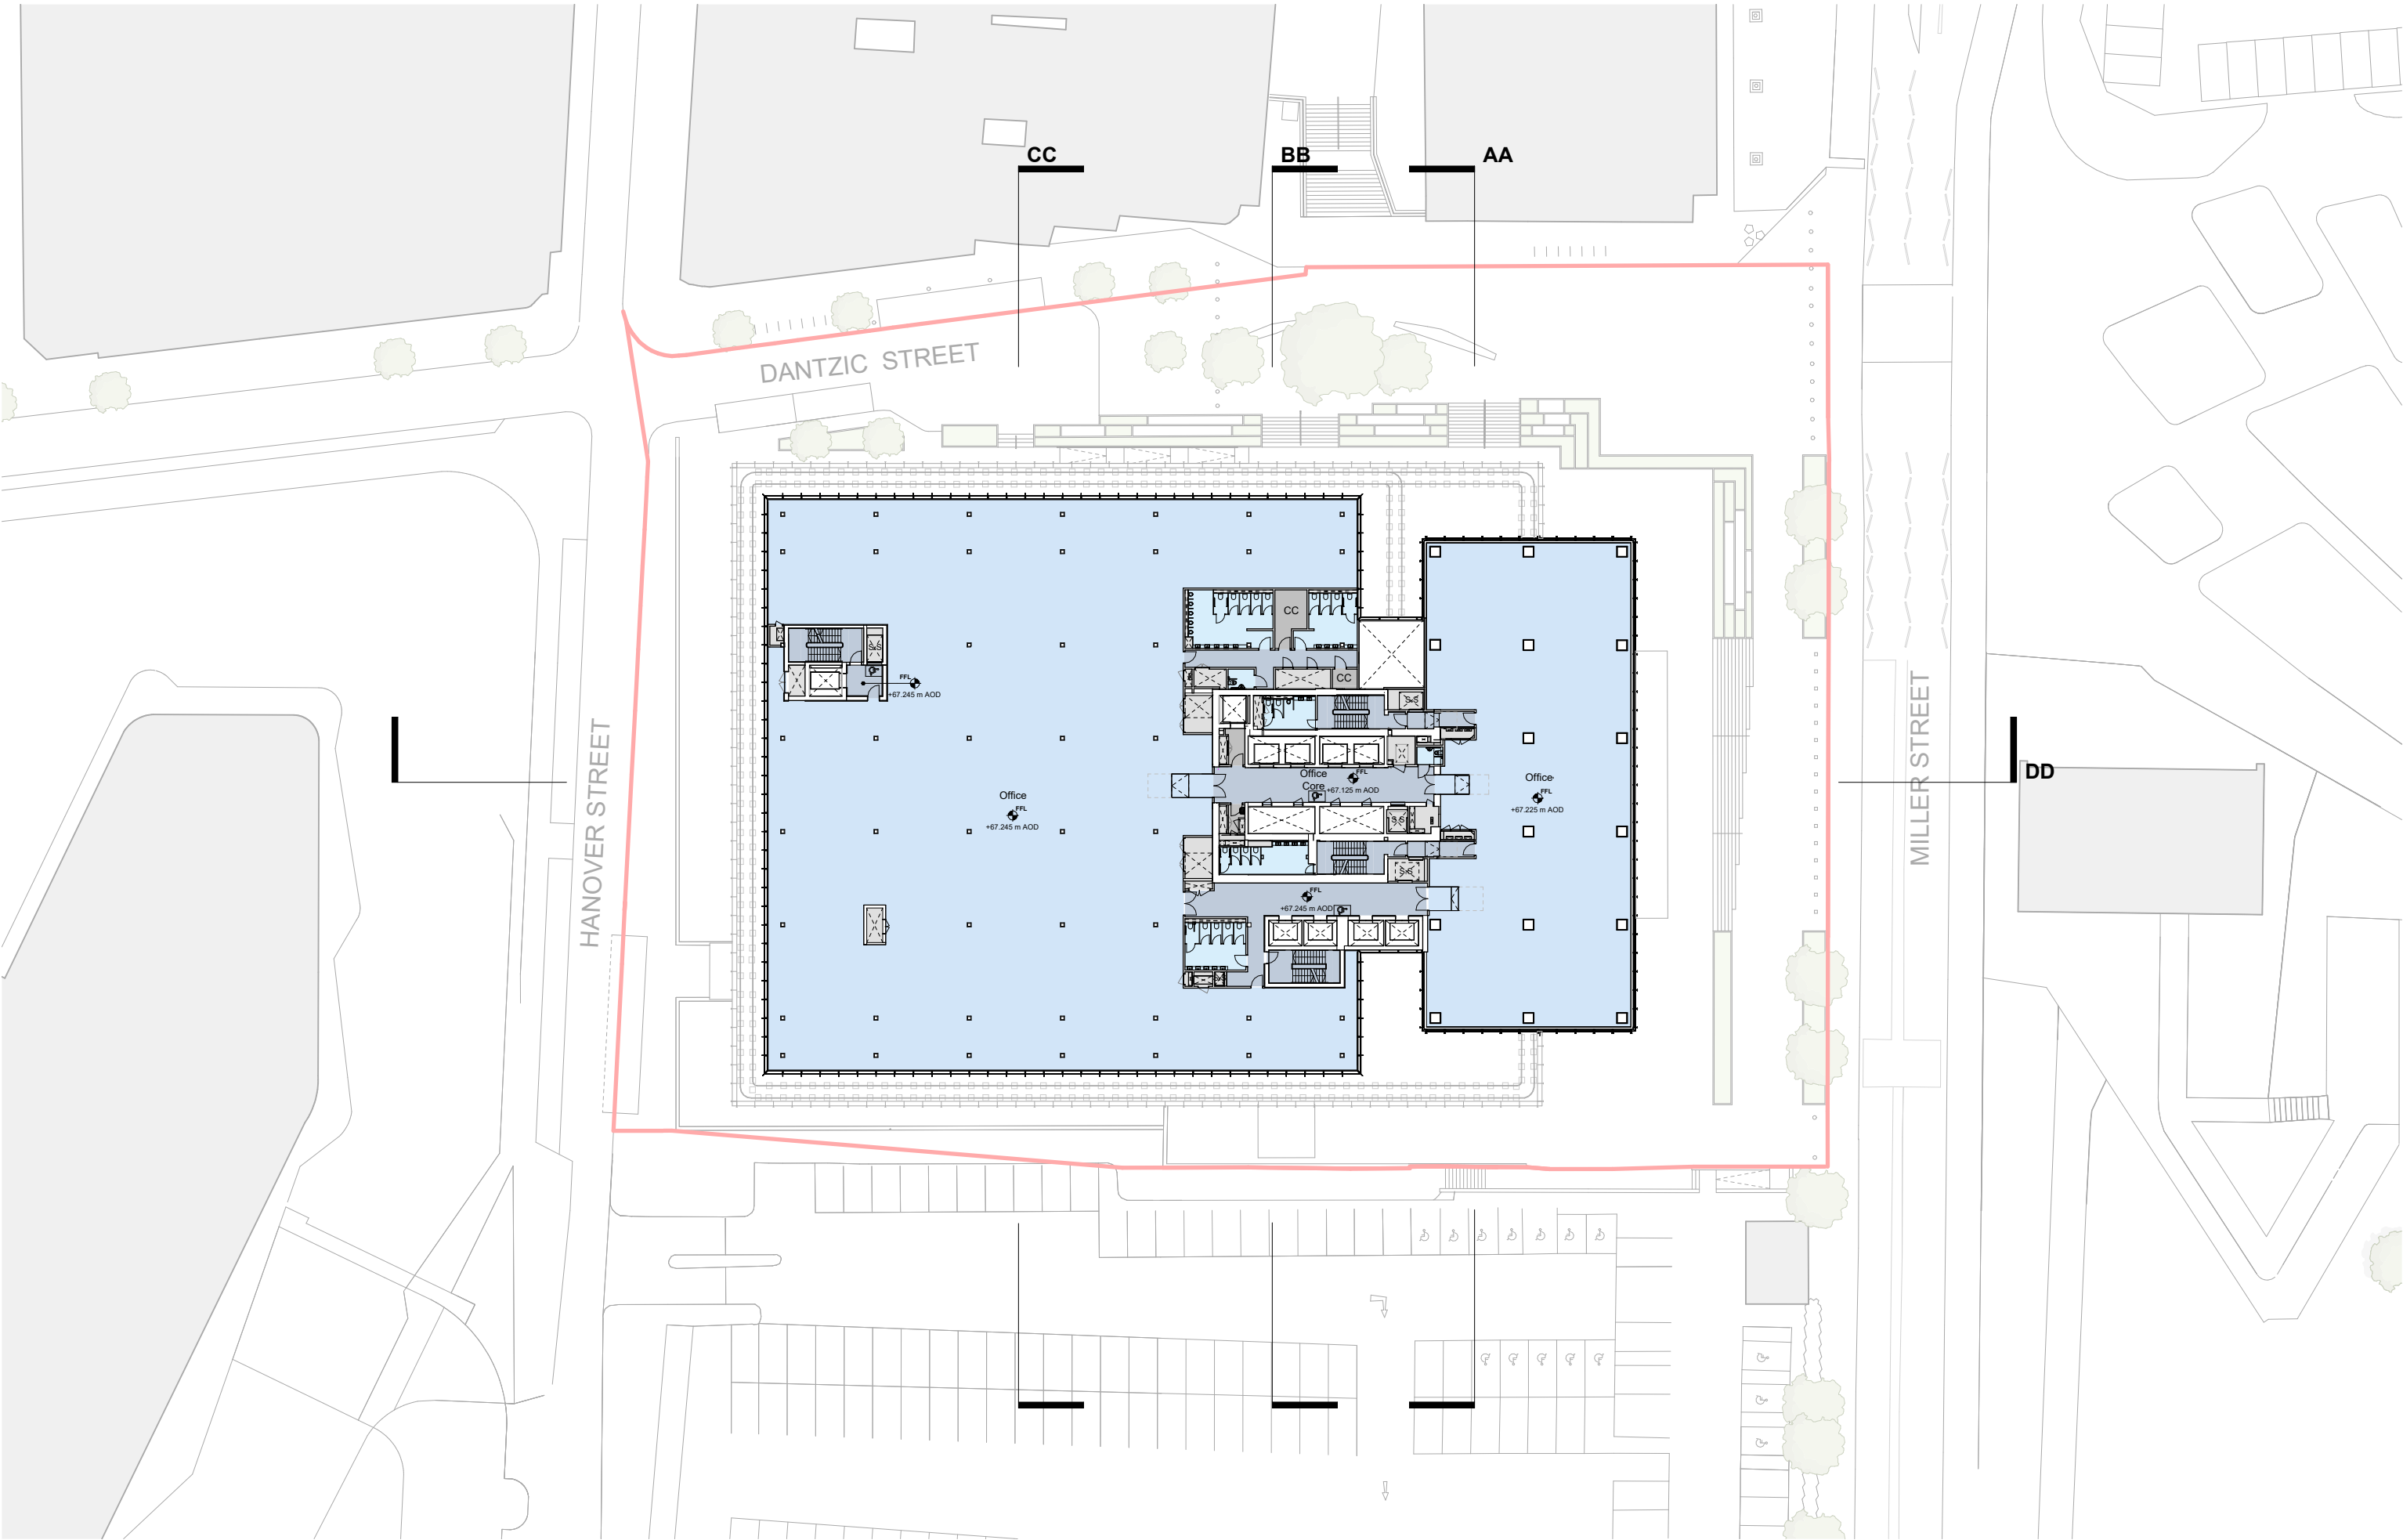

This drawing is copyright
Do not scale off dimensions.
All dimensions to be checked on site by contractor.
Contractor to report any dimensional discrepancies,
errors or omissions prior to commencing on site.
SimpsonHaugh drawings have been created from a
Hollis 3-dimensional model. Where Hollis survey
information was unavailable or required further detail,
drawings have been supplemented through additional
information such as Ploymen Craven 2-dimensional
measured survey drawings, historic records, historic
publications and site measurements/observations. All
details and dimensions to be verified through further
intrusive and measured surveys.

NORTH

Rev	Date	Description
P01	2025-04-10	Planning Submission

Project Title
Project Sam
Miller Street, Manchester
M60 0AL

Status
PLANNING


Drawing Title
General Arrangement
Proposed Plan
Level 06

Project No 10518	Scale 1 : 500 @ A3
SHD Drawing Code 10518-SHA-Z1-A-B5D8-G200-PL-06-001	Revision P01

simpsonhaugh

Manchester +44 (0)161 835 2345	London +44 (0)20 7549 4000	Birmingham +44 (0)121 233 1874
-----------------------------------	-------------------------------	-----------------------------------

© SimpsonHaugh Architects Ltd 2025

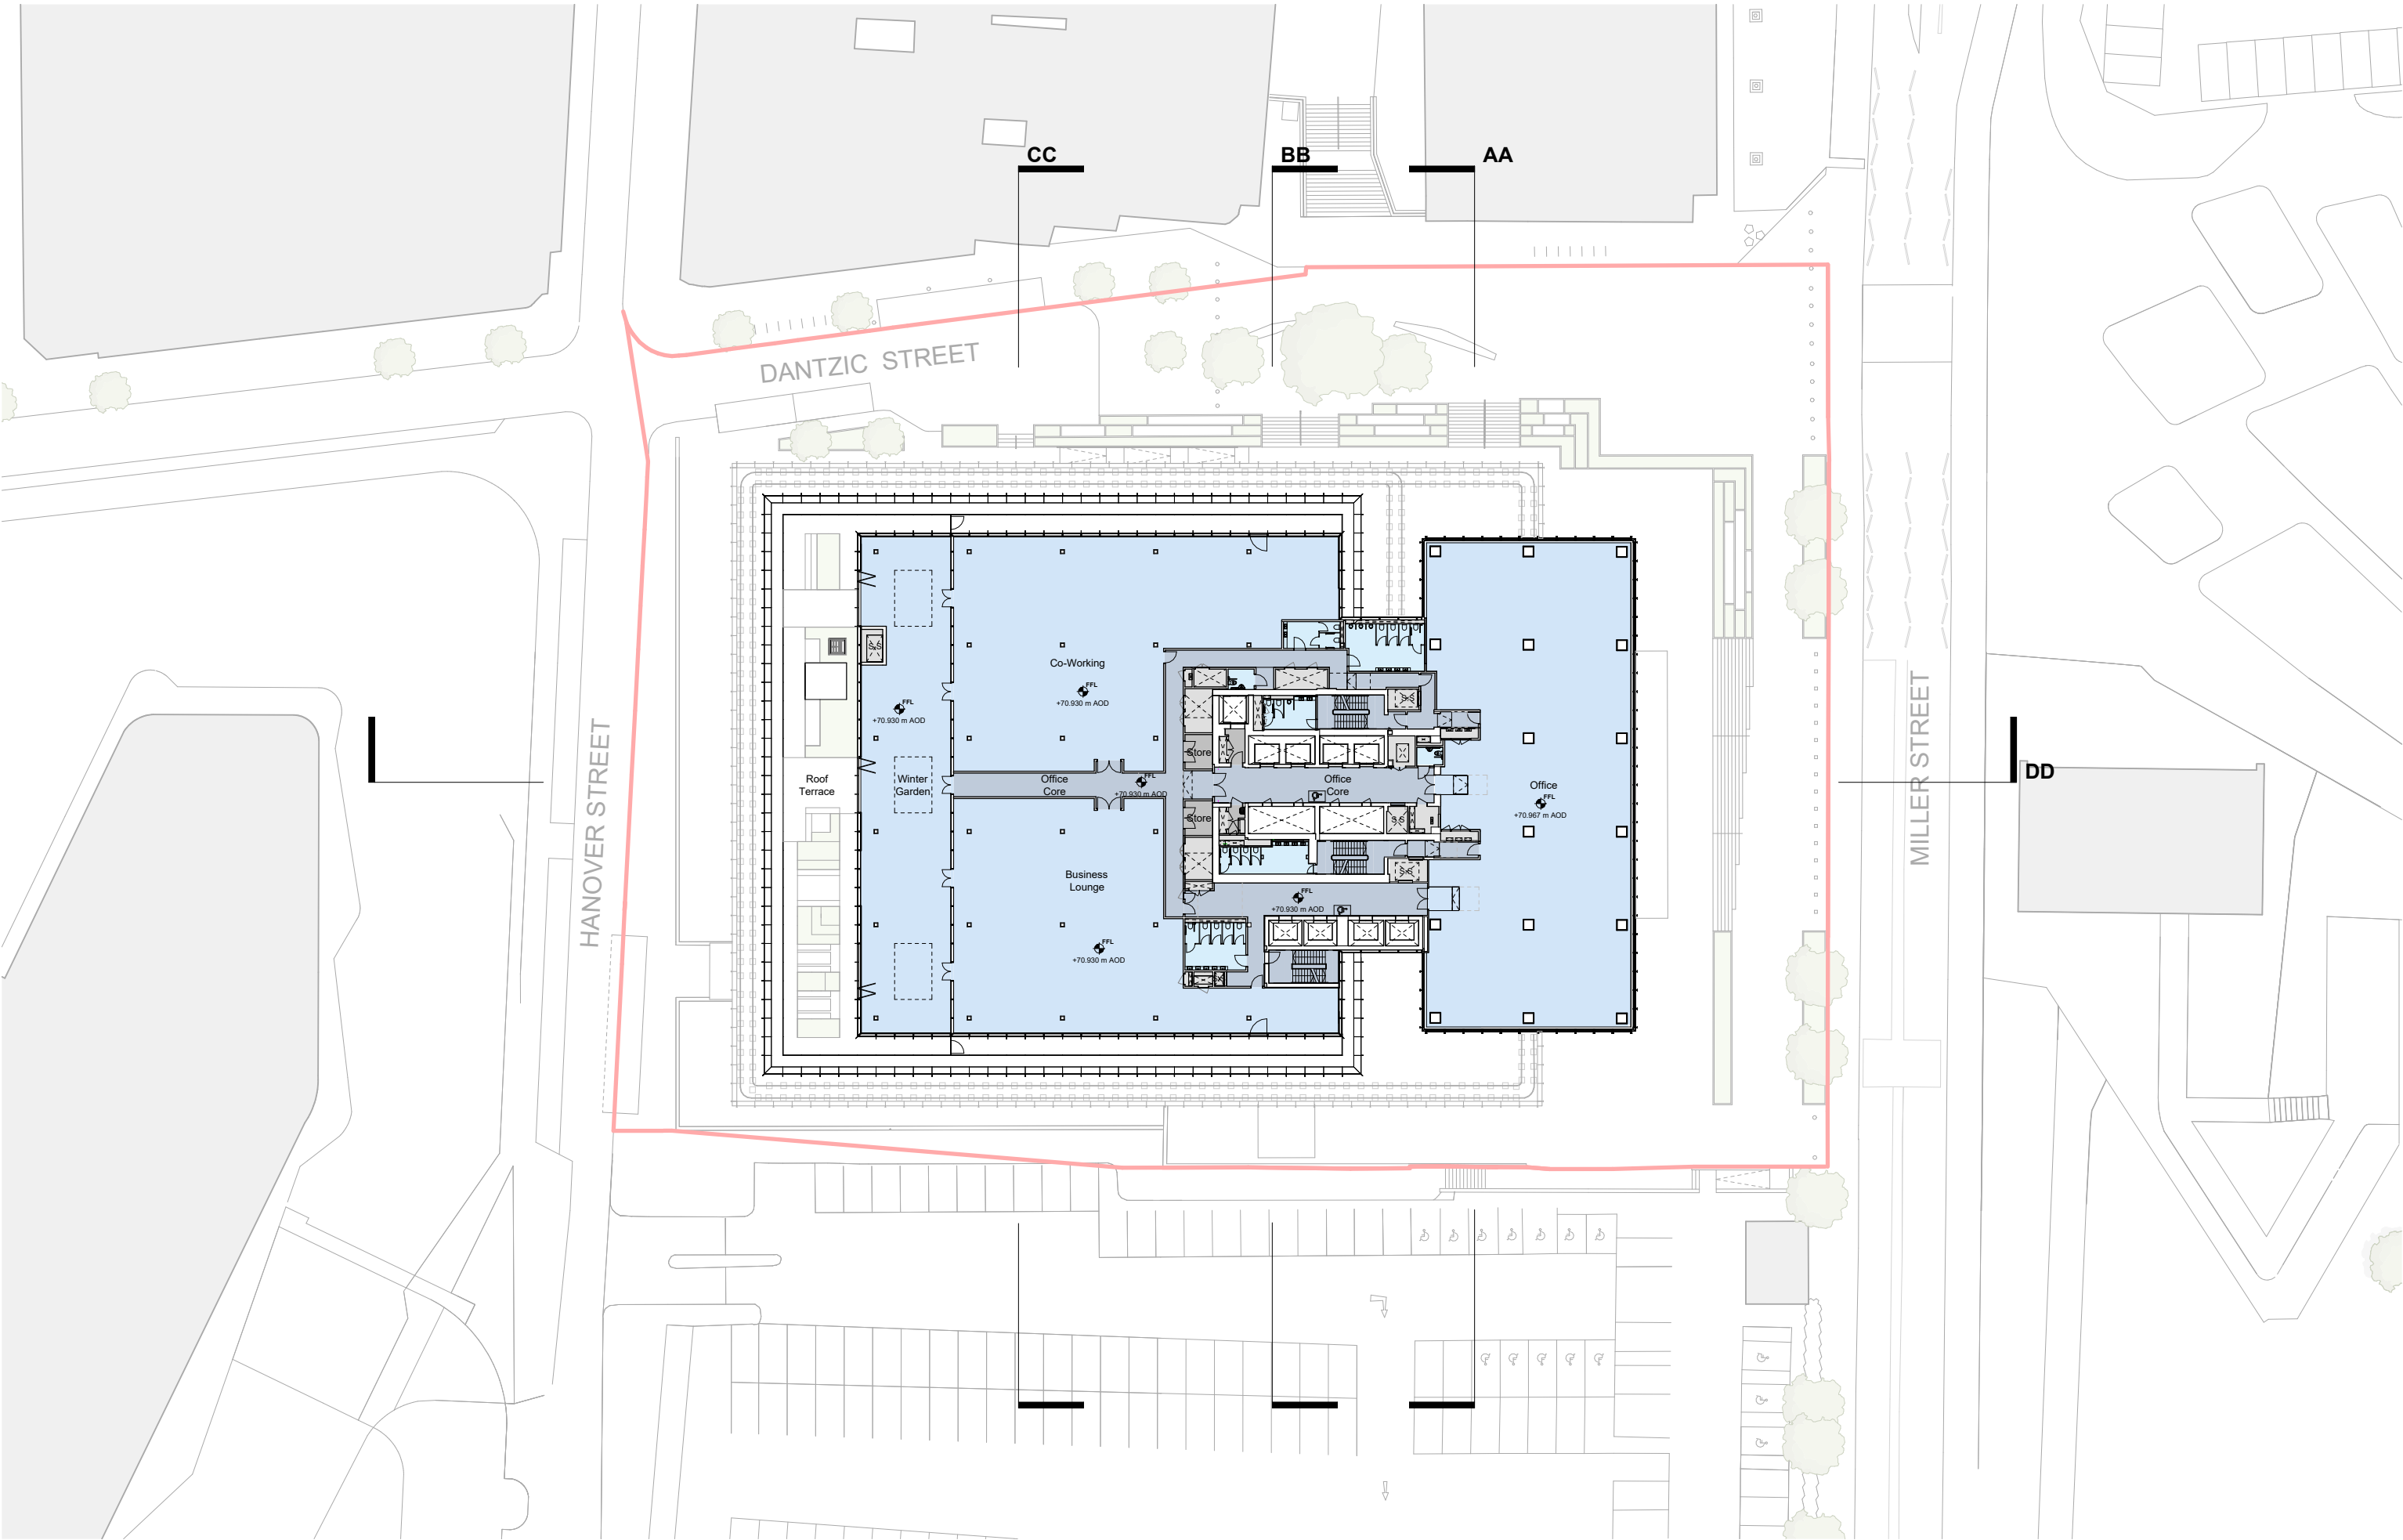

This drawing is copyright
Do not scale off dimensions.
All dimensions to be checked on site by contractor.
Contractor to report any dimensional discrepancies,
errors or omissions prior to commencing on site.
SimpsonHaugh drawings have been created from a
Hollis 3-dimensional model. Where Hollis survey
information was unavailable or required further detail,
drawings have been supplemented through additional
information such as Ploewman Craven 2-dimensional
measured survey drawings, historic records, historic
publications and site measurements/observations. All
details and dimensions to be verified through further
intrusive and measured surveys.

NORTH

Rev	Date	Description
P01	2025-04-10	Planning Submission

Project Title
Project Sam
Miller Street, Manchester
M60 0AL

Status
PLANNING


Drawing Title
General Arrangement
Proposed Plan
Level 07

Project No 10518	Scale 1 : 500 @ A3
SHD Drawing Code 10518-SHA-Z1-A-B5D8-G200-PL-07-001	Revision P01

simpsonhaugh

Manchester +44 (0)161 835 2345	London +44 (0)20 7549 4000	Birmingham +44 (0)121 233 1874
-----------------------------------	-------------------------------	-----------------------------------

© SimpsonHaugh Architects Ltd 2025

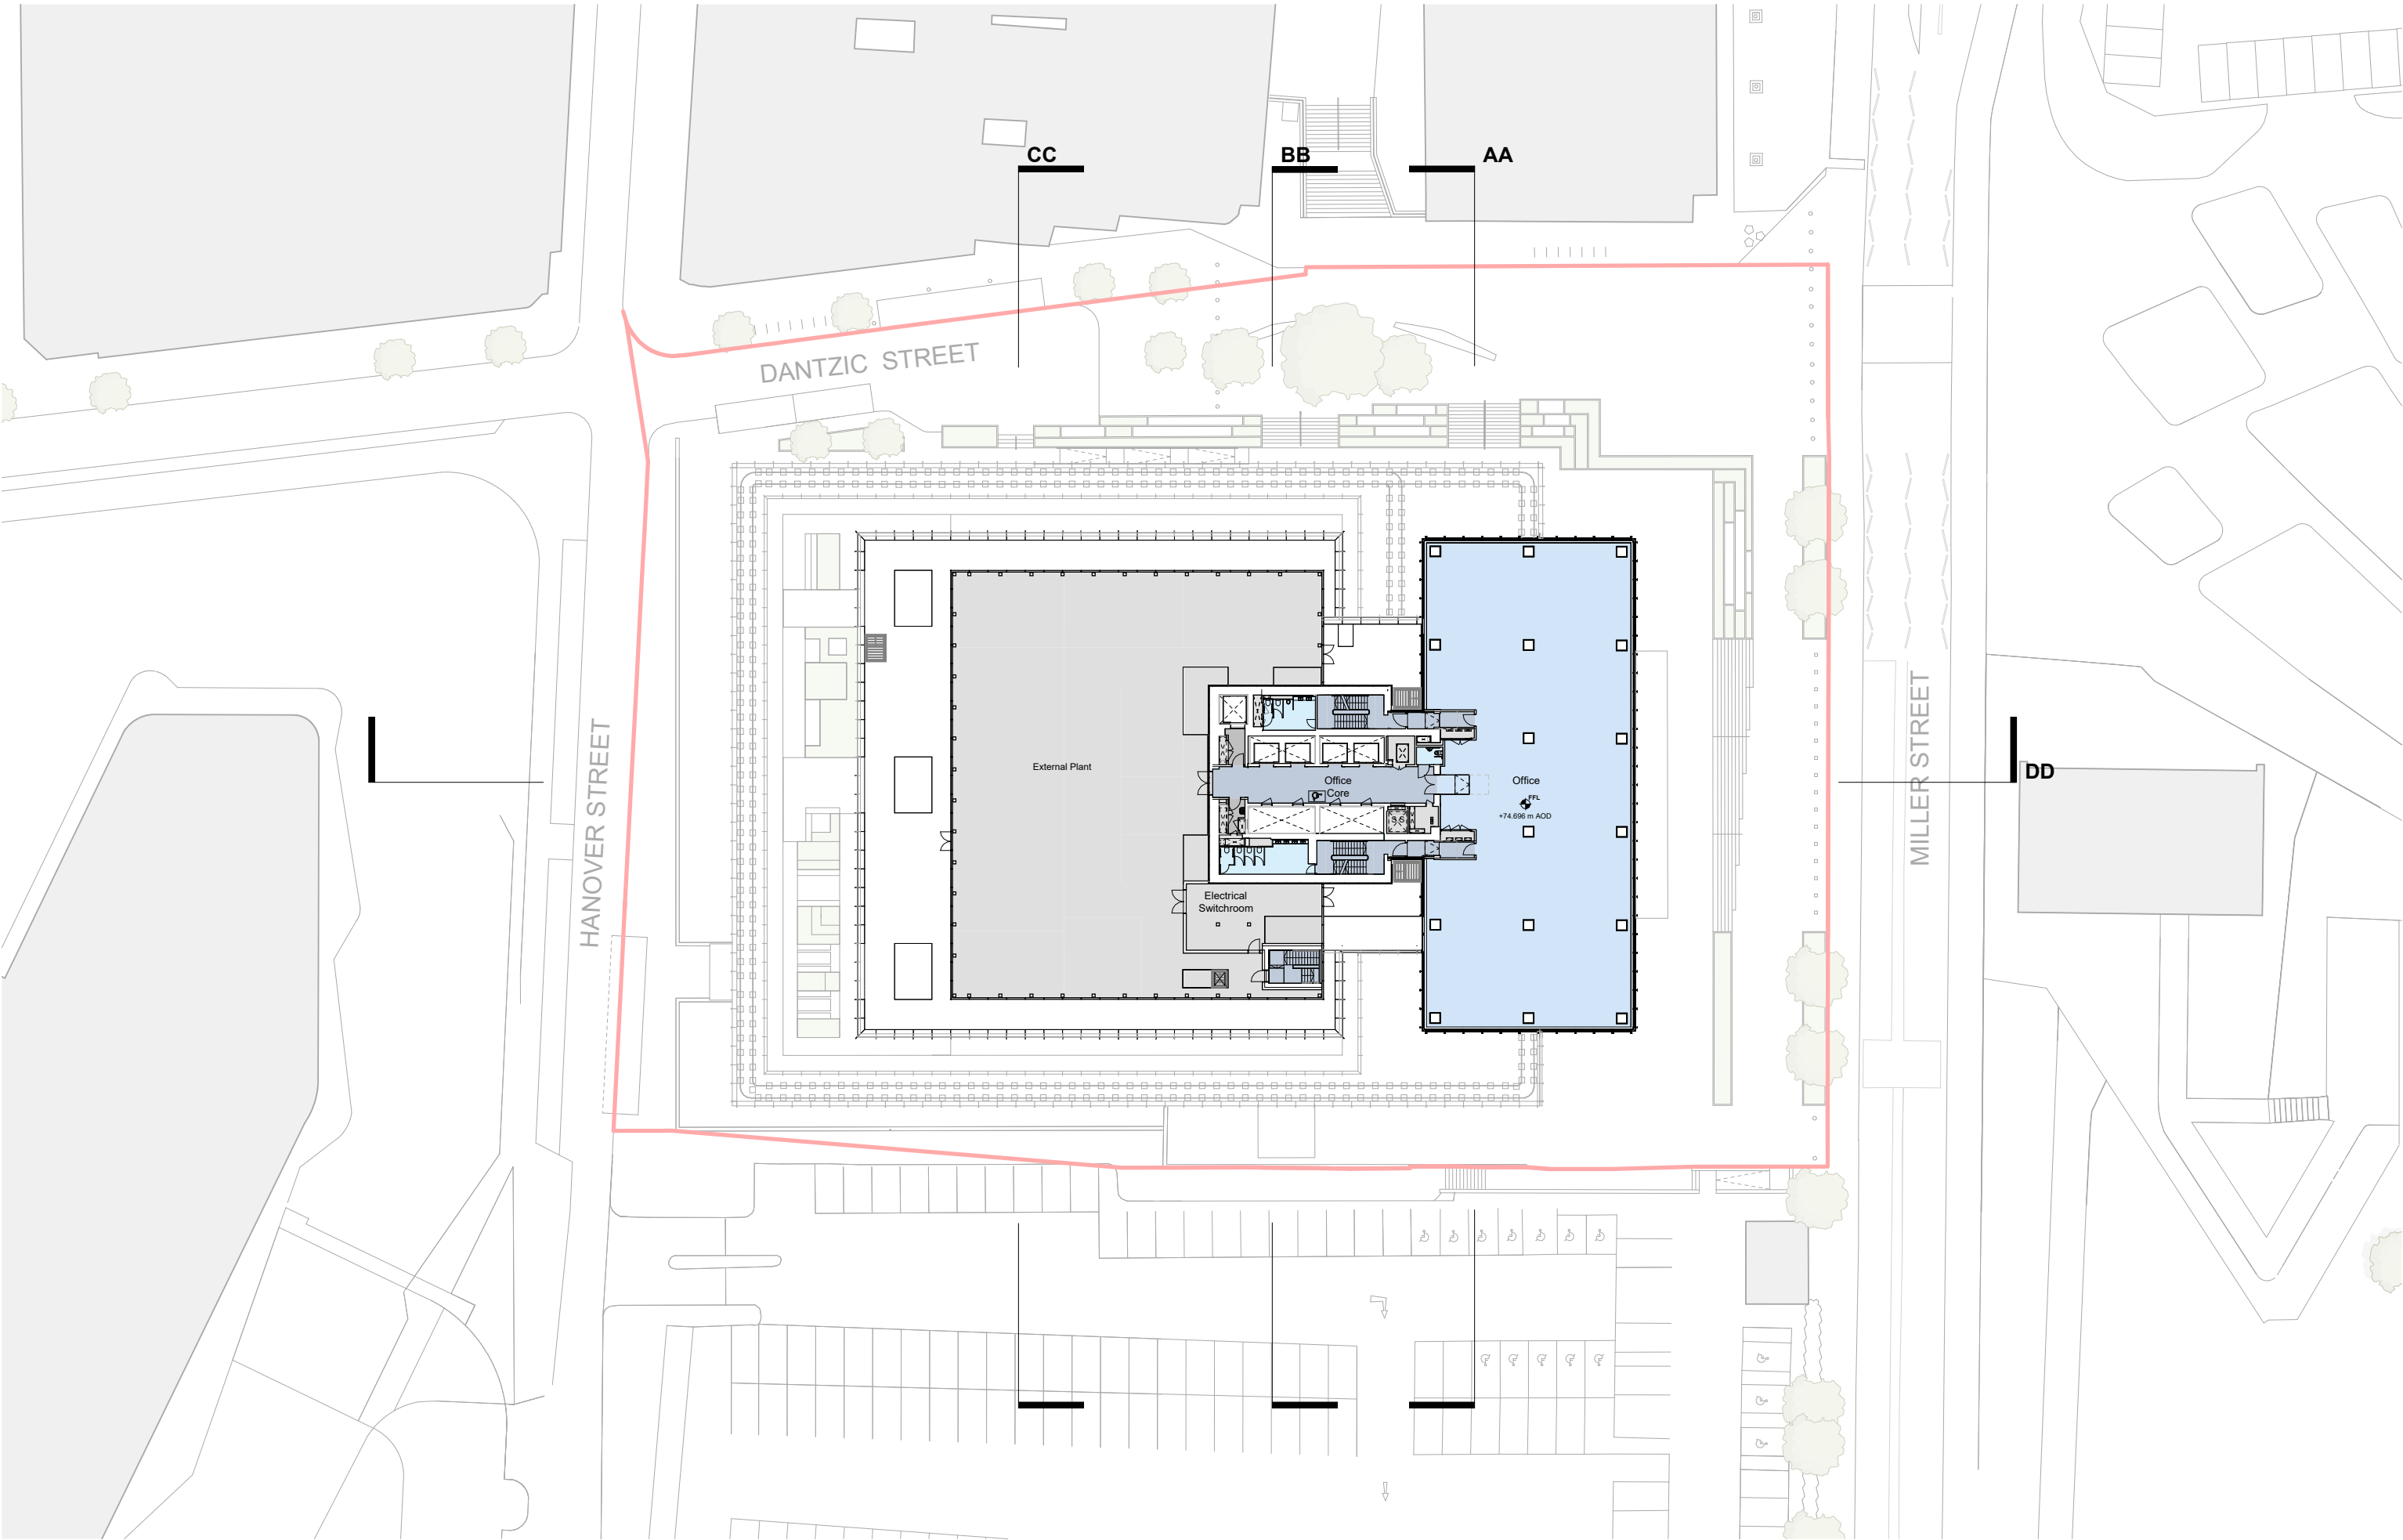

This drawing is copyright
Do not scale off dimensions.
All dimensions to be checked on site by contractor.
Contractor to report any dimensional discrepancies,
errors or omissions prior to commencing on site.
SimpsonHaugh drawings have been created from a
Hollis 3-dimensional model. Where Hollis survey
information was unavailable or required further detail,
drawings have been supplemented through additional
information such as Ploymen Craven 2-dimensional
measured survey drawings, historic records, historic
publications and site measurements/observations. All
details and dimensions to be verified through further
intrusive and measured surveys.

NORTH

Rev	Date	Description
P01	2025-04-10	Planning Submission

Project Title
Project Sam
Miller Street, Manchester
M60 0AL


Status
PLANNING

Drawing Title
General Arrangement
Proposed Plan
Level 08

Project No 10518	Scale 1 : 500 @ A3
SHP Drawing Code 10518-SHA-Z1-A-B5D8-G200-PL-08-001	
Revision P01	PROJ : DRG : ZONE : ROLE : CLAS : TYPE : LOC : REV

simpsonhaugh

Manchester +44 (0)161 835 2345	London +44 (0)20 7549 4000	Birmingham +44 (0)121 233 1874
-----------------------------------	-------------------------------	-----------------------------------

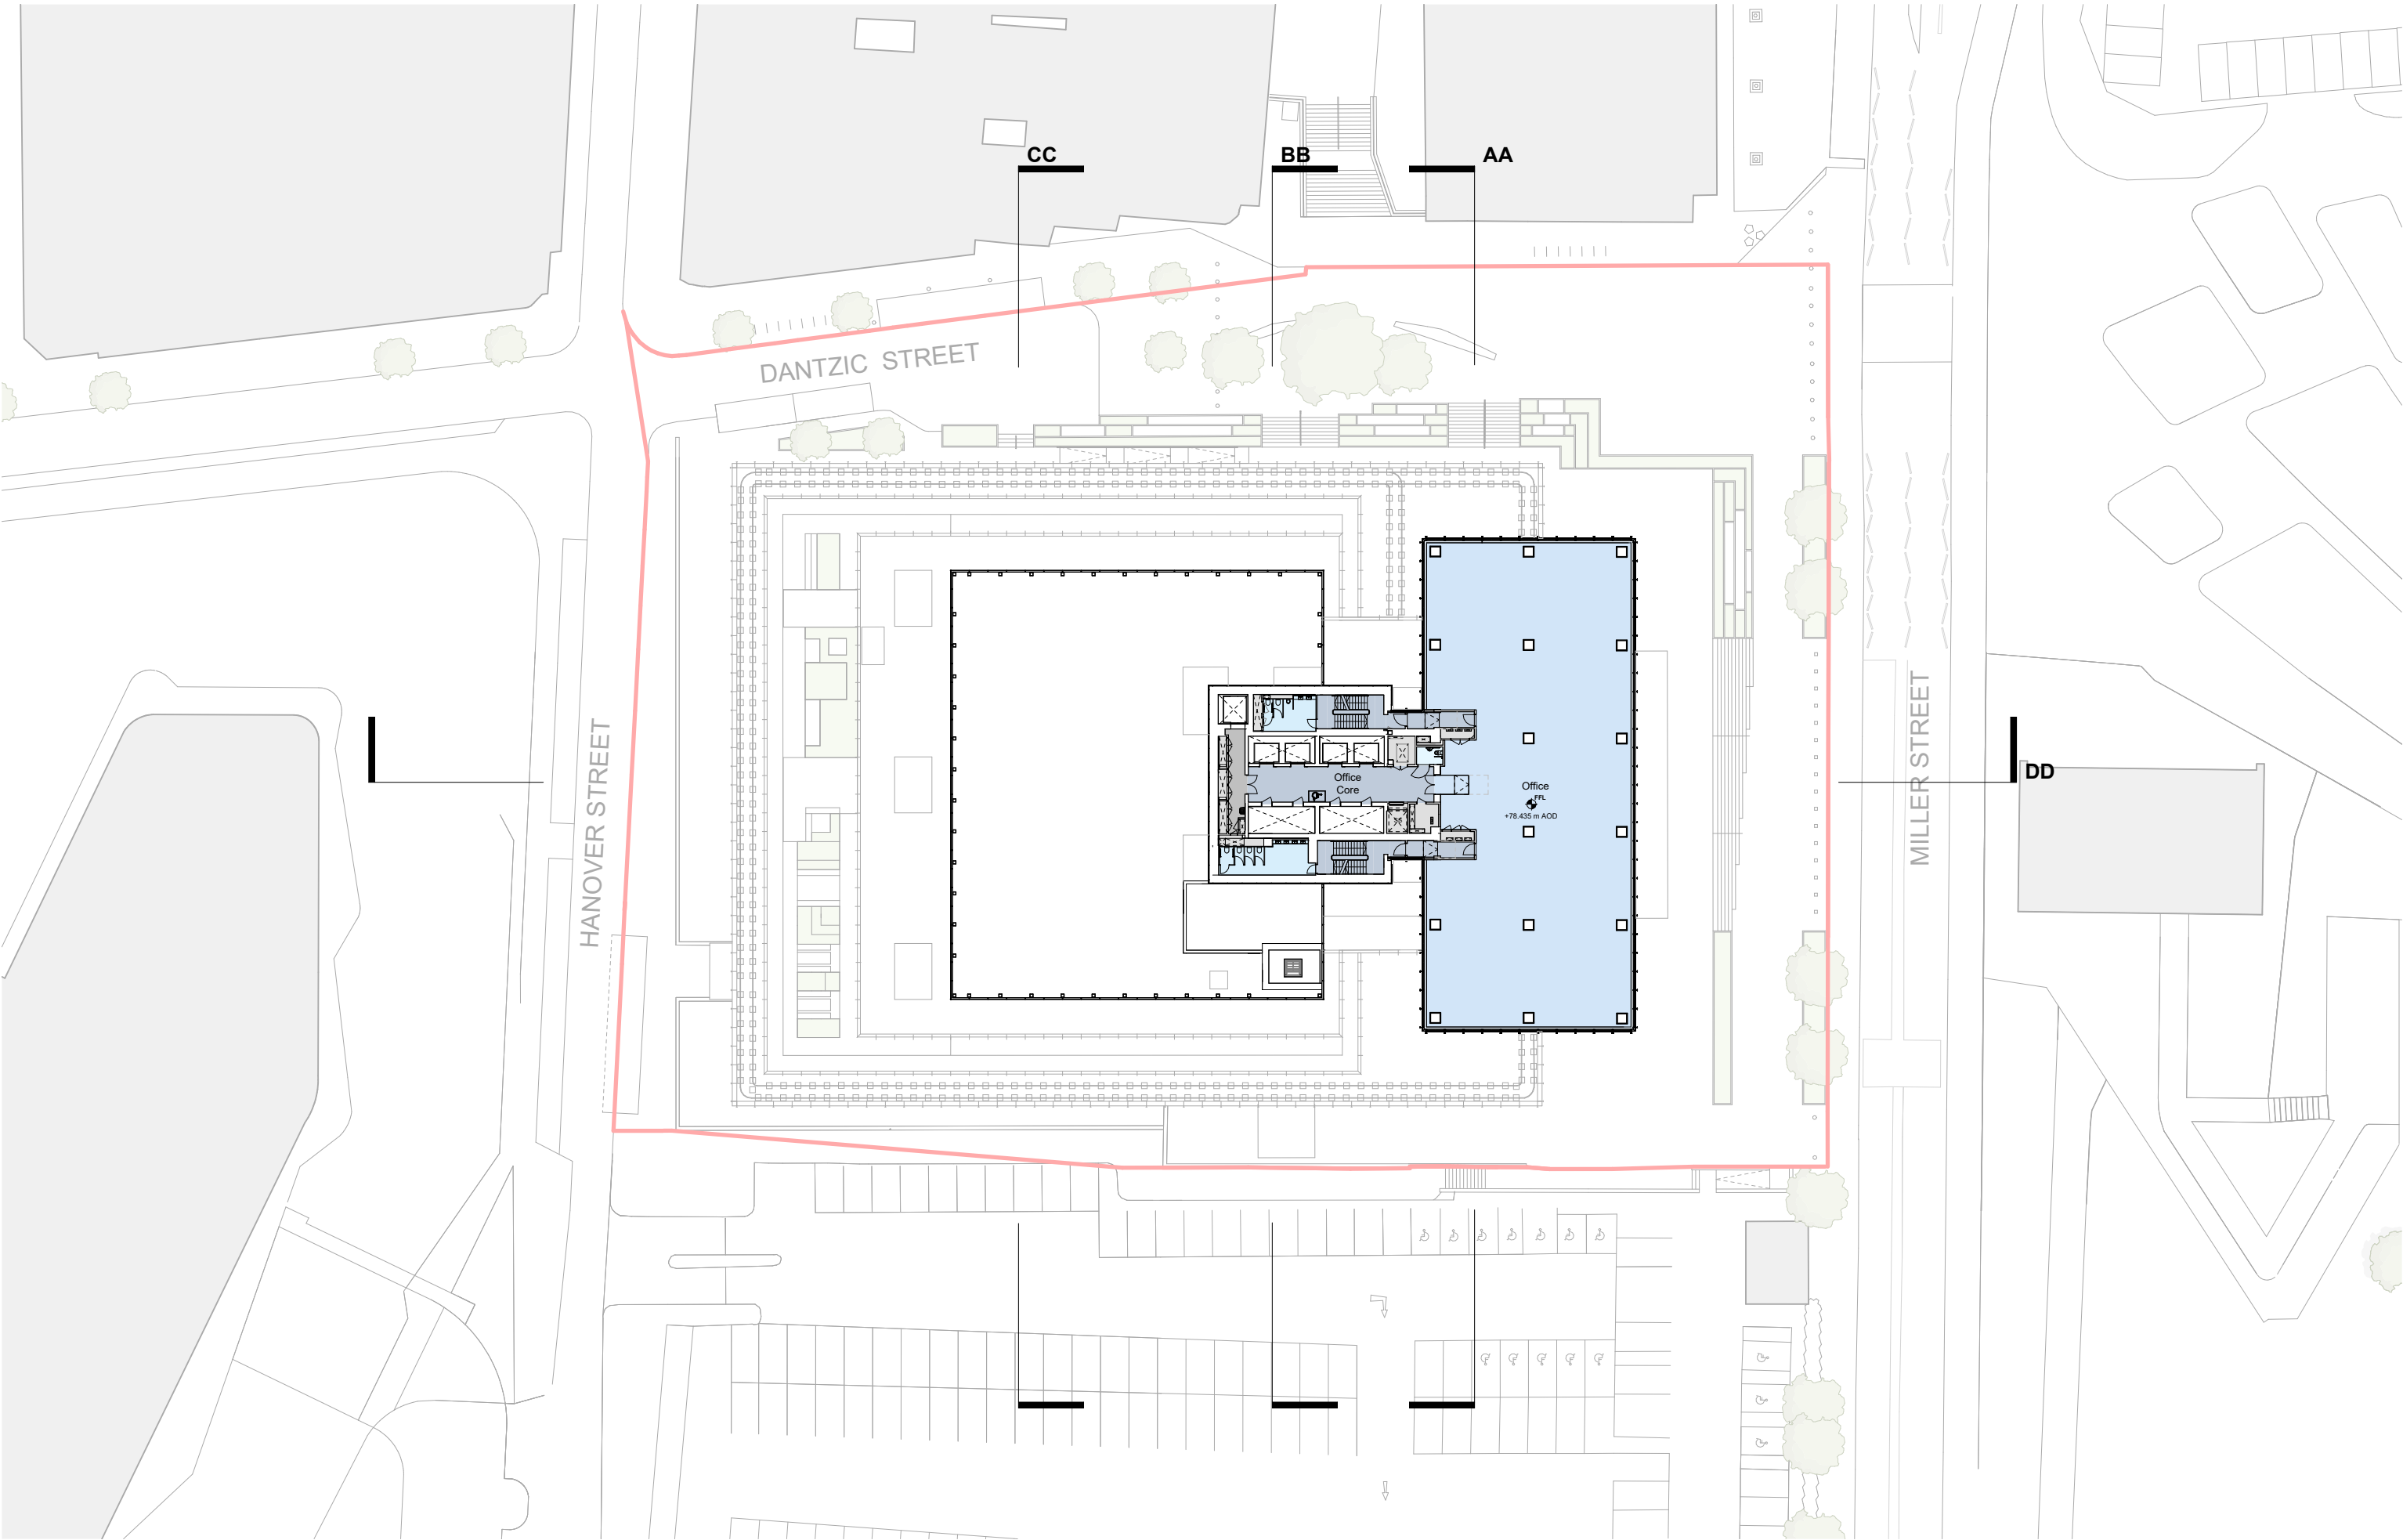

This drawing is copyright
Do not scale off dimensions.
All dimensions to be checked on site by contractor.
Contractor to report any dimensional discrepancies,
errors or omissions prior to commencing on site.
SimpsonHaugh drawings have been created from a
Hollis 3-dimensional model. Where Hollis survey
information was unavailable or required further detail,
drawings have been supplemented through additional
information such as Ploverman Craven 2-dimensional
measured survey drawings, historic records, historic
publications and site measurements/observations. All
details and dimensions to be verified through further
intrusive and measured surveys.

NORTH

Rev	Date	Description
P01	2025-04-10	Planning Submission

Project Title
Project Sam
Miller Street, Manchester
M60 0AL

Status
PLANNING


Drawing Title
General Arrangement
Proposed Plan
Level 09 (Representative of Levels 09-13)

Project No 10518	Scale 1 : 500 @ A3
SHD Drawing Code 10518-SHA-Z1-A-B5D8-G200-PL-09-001	Revision P01

simpsonhaugh

Manchester +44 (0)161 835 2345	London +44 (0)20 7549 4000	Birmingham +44 (0)121 233 1874
-----------------------------------	-------------------------------	-----------------------------------

© SimpsonHaugh Architects Ltd 2025

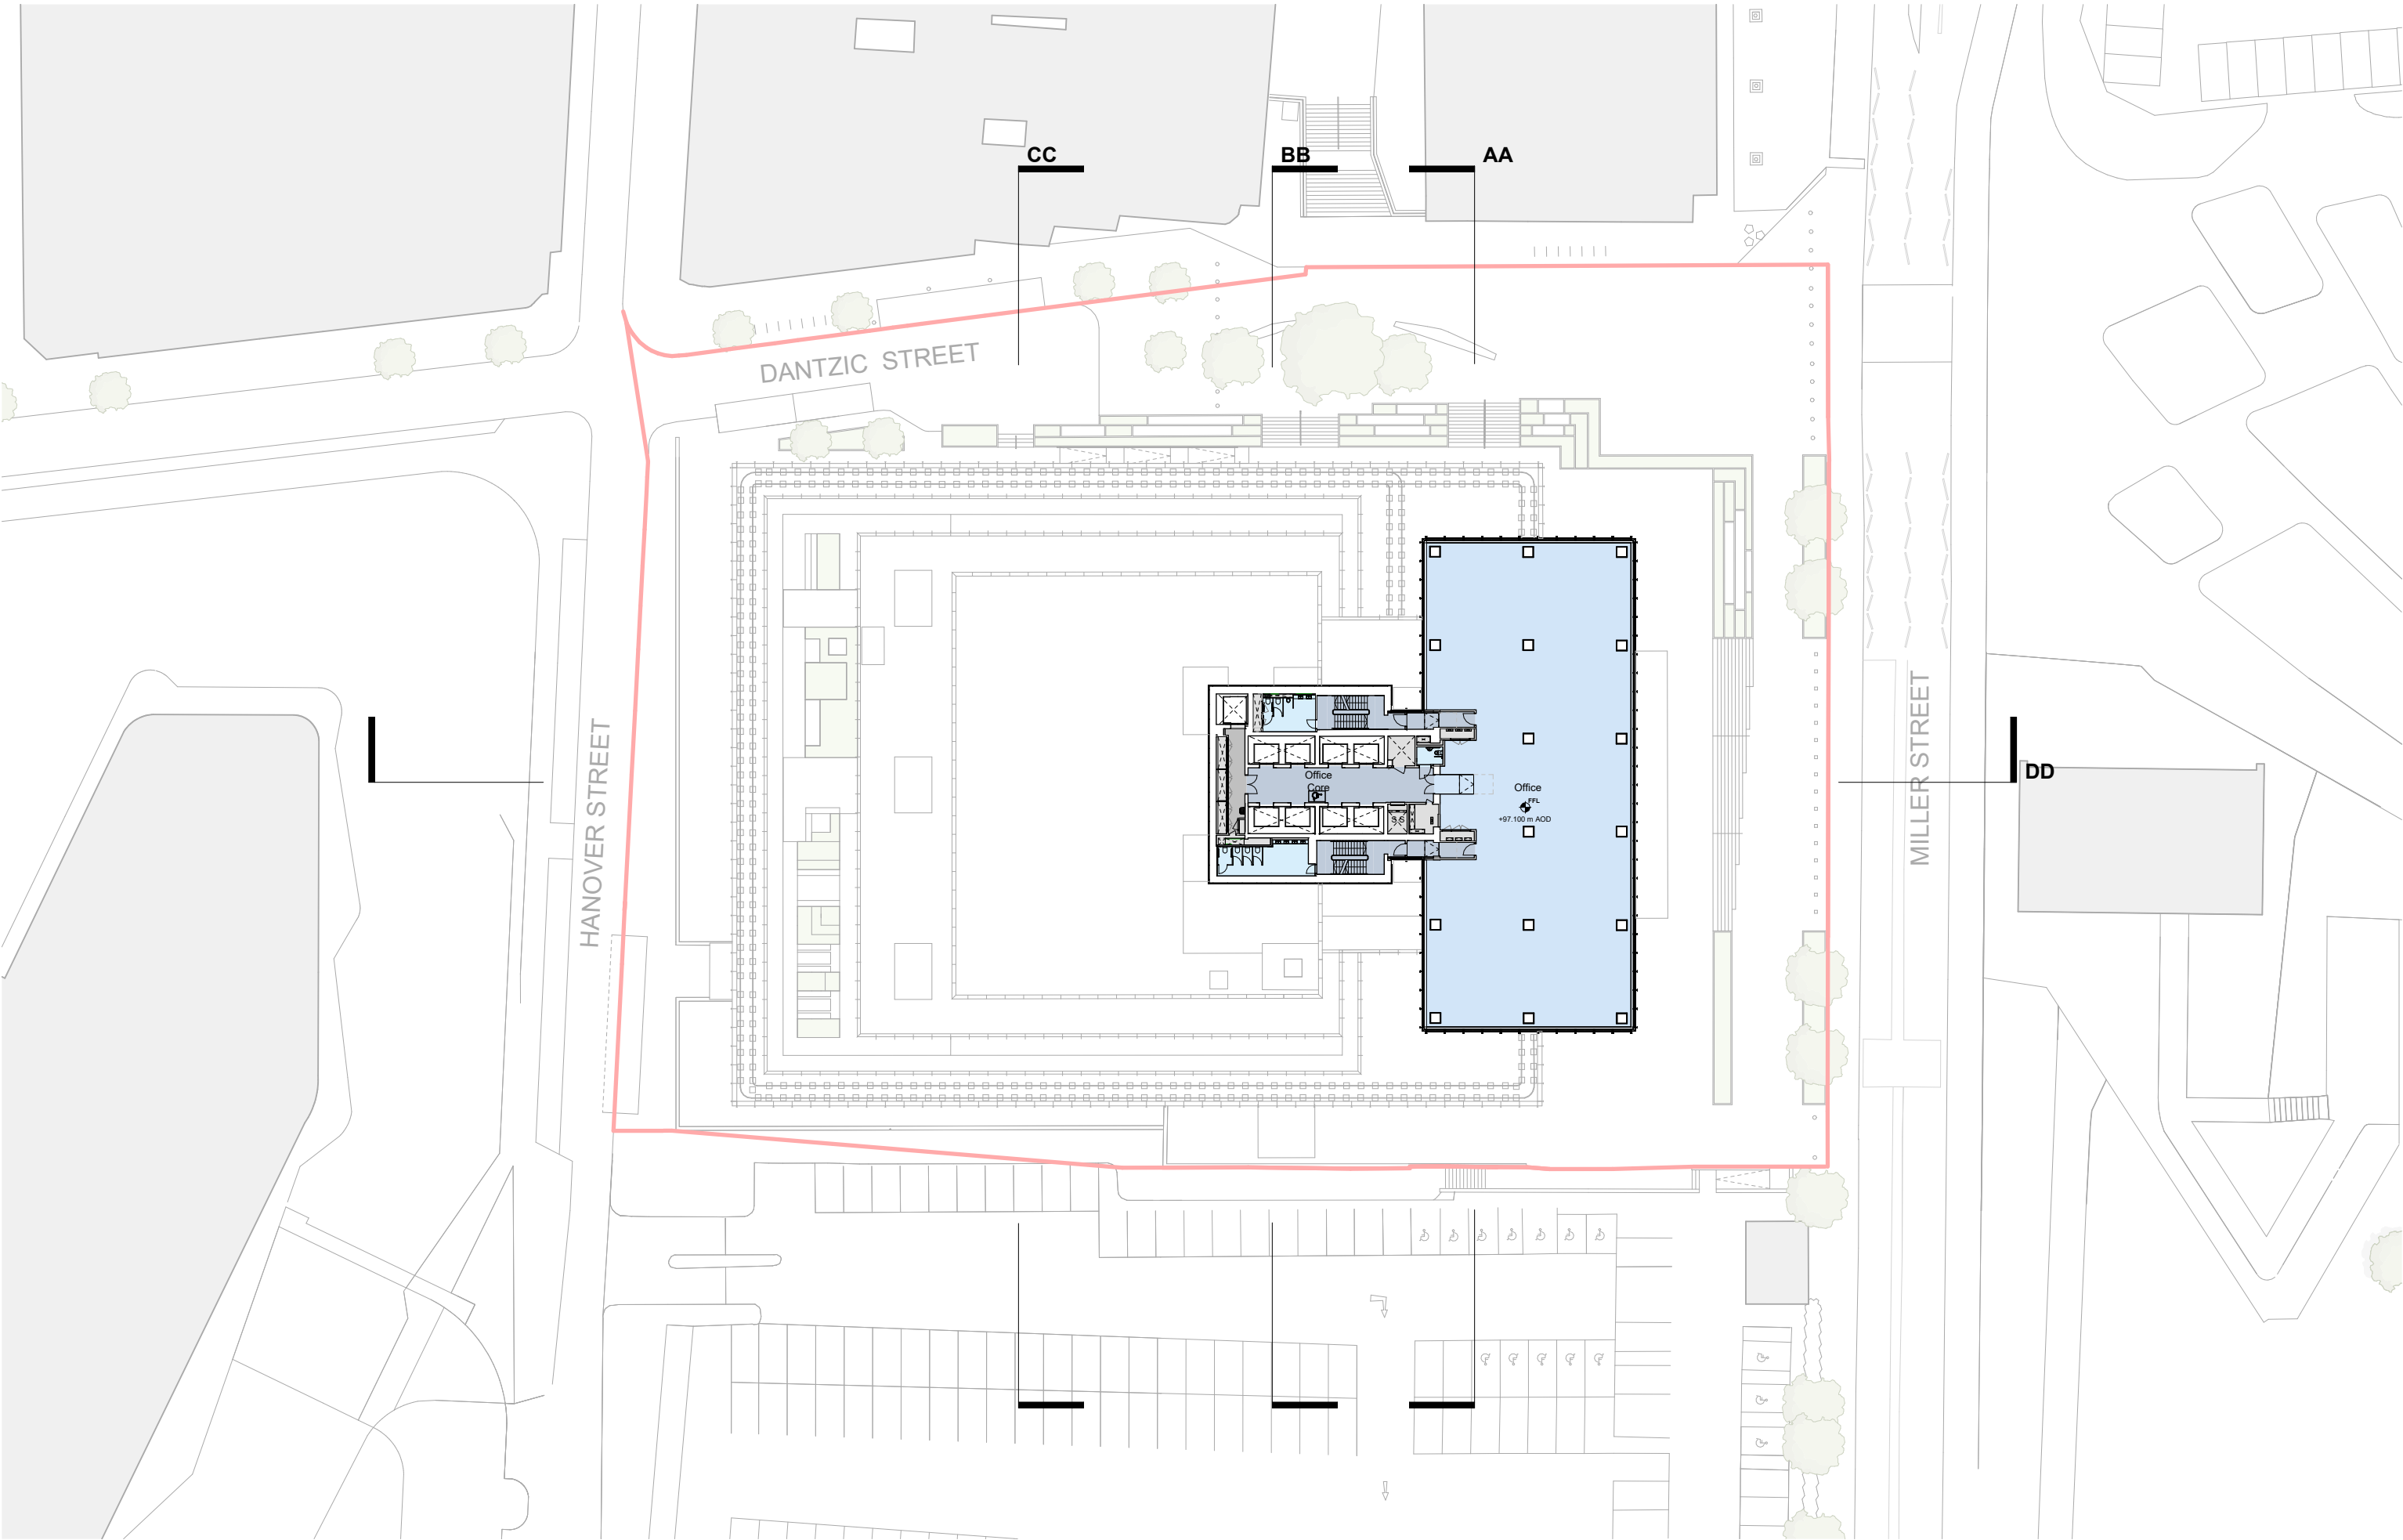

This drawing is copyright
Do not scale off dimensions.
All dimensions to be checked on site by contractor.
Contractor to report any dimensional discrepancies,
errors or omissions prior to commencing on site.
SimpsonHaugh drawings have been created from a
Hollis 3-dimensional model. Where Hollis survey
information was unavailable or required further detail,
drawings have been supplemented through additional
information such as Ploewman Craven 2-dimensional
measured survey drawings, historic records, historic
publications and site measurements/observations. All
details and dimensions to be verified through further
intrusive and measured surveys.

NORTH

Rev	Date	Description
P01	2025-04-10	Planning Submission

Project Title
Project Sam
Miller Street, Manchester
M60 0AL

Status
PLANNING


Drawing Title
General Arrangement
Proposed Plan
Level 14

Project No 10518	Scale 1 : 500 @ A3
SHP Drawing Code 10518-SHA-Z1-A-B5D8-G200-PL-14-001	Revision P01

simpsonhaugh

Manchester +44 (0)161 835 2345	London +44 (0)20 7549 4000	Birmingham +44 (0)121 233 1874
-----------------------------------	-------------------------------	-----------------------------------

© SimpsonHaugh Architects Ltd 2025

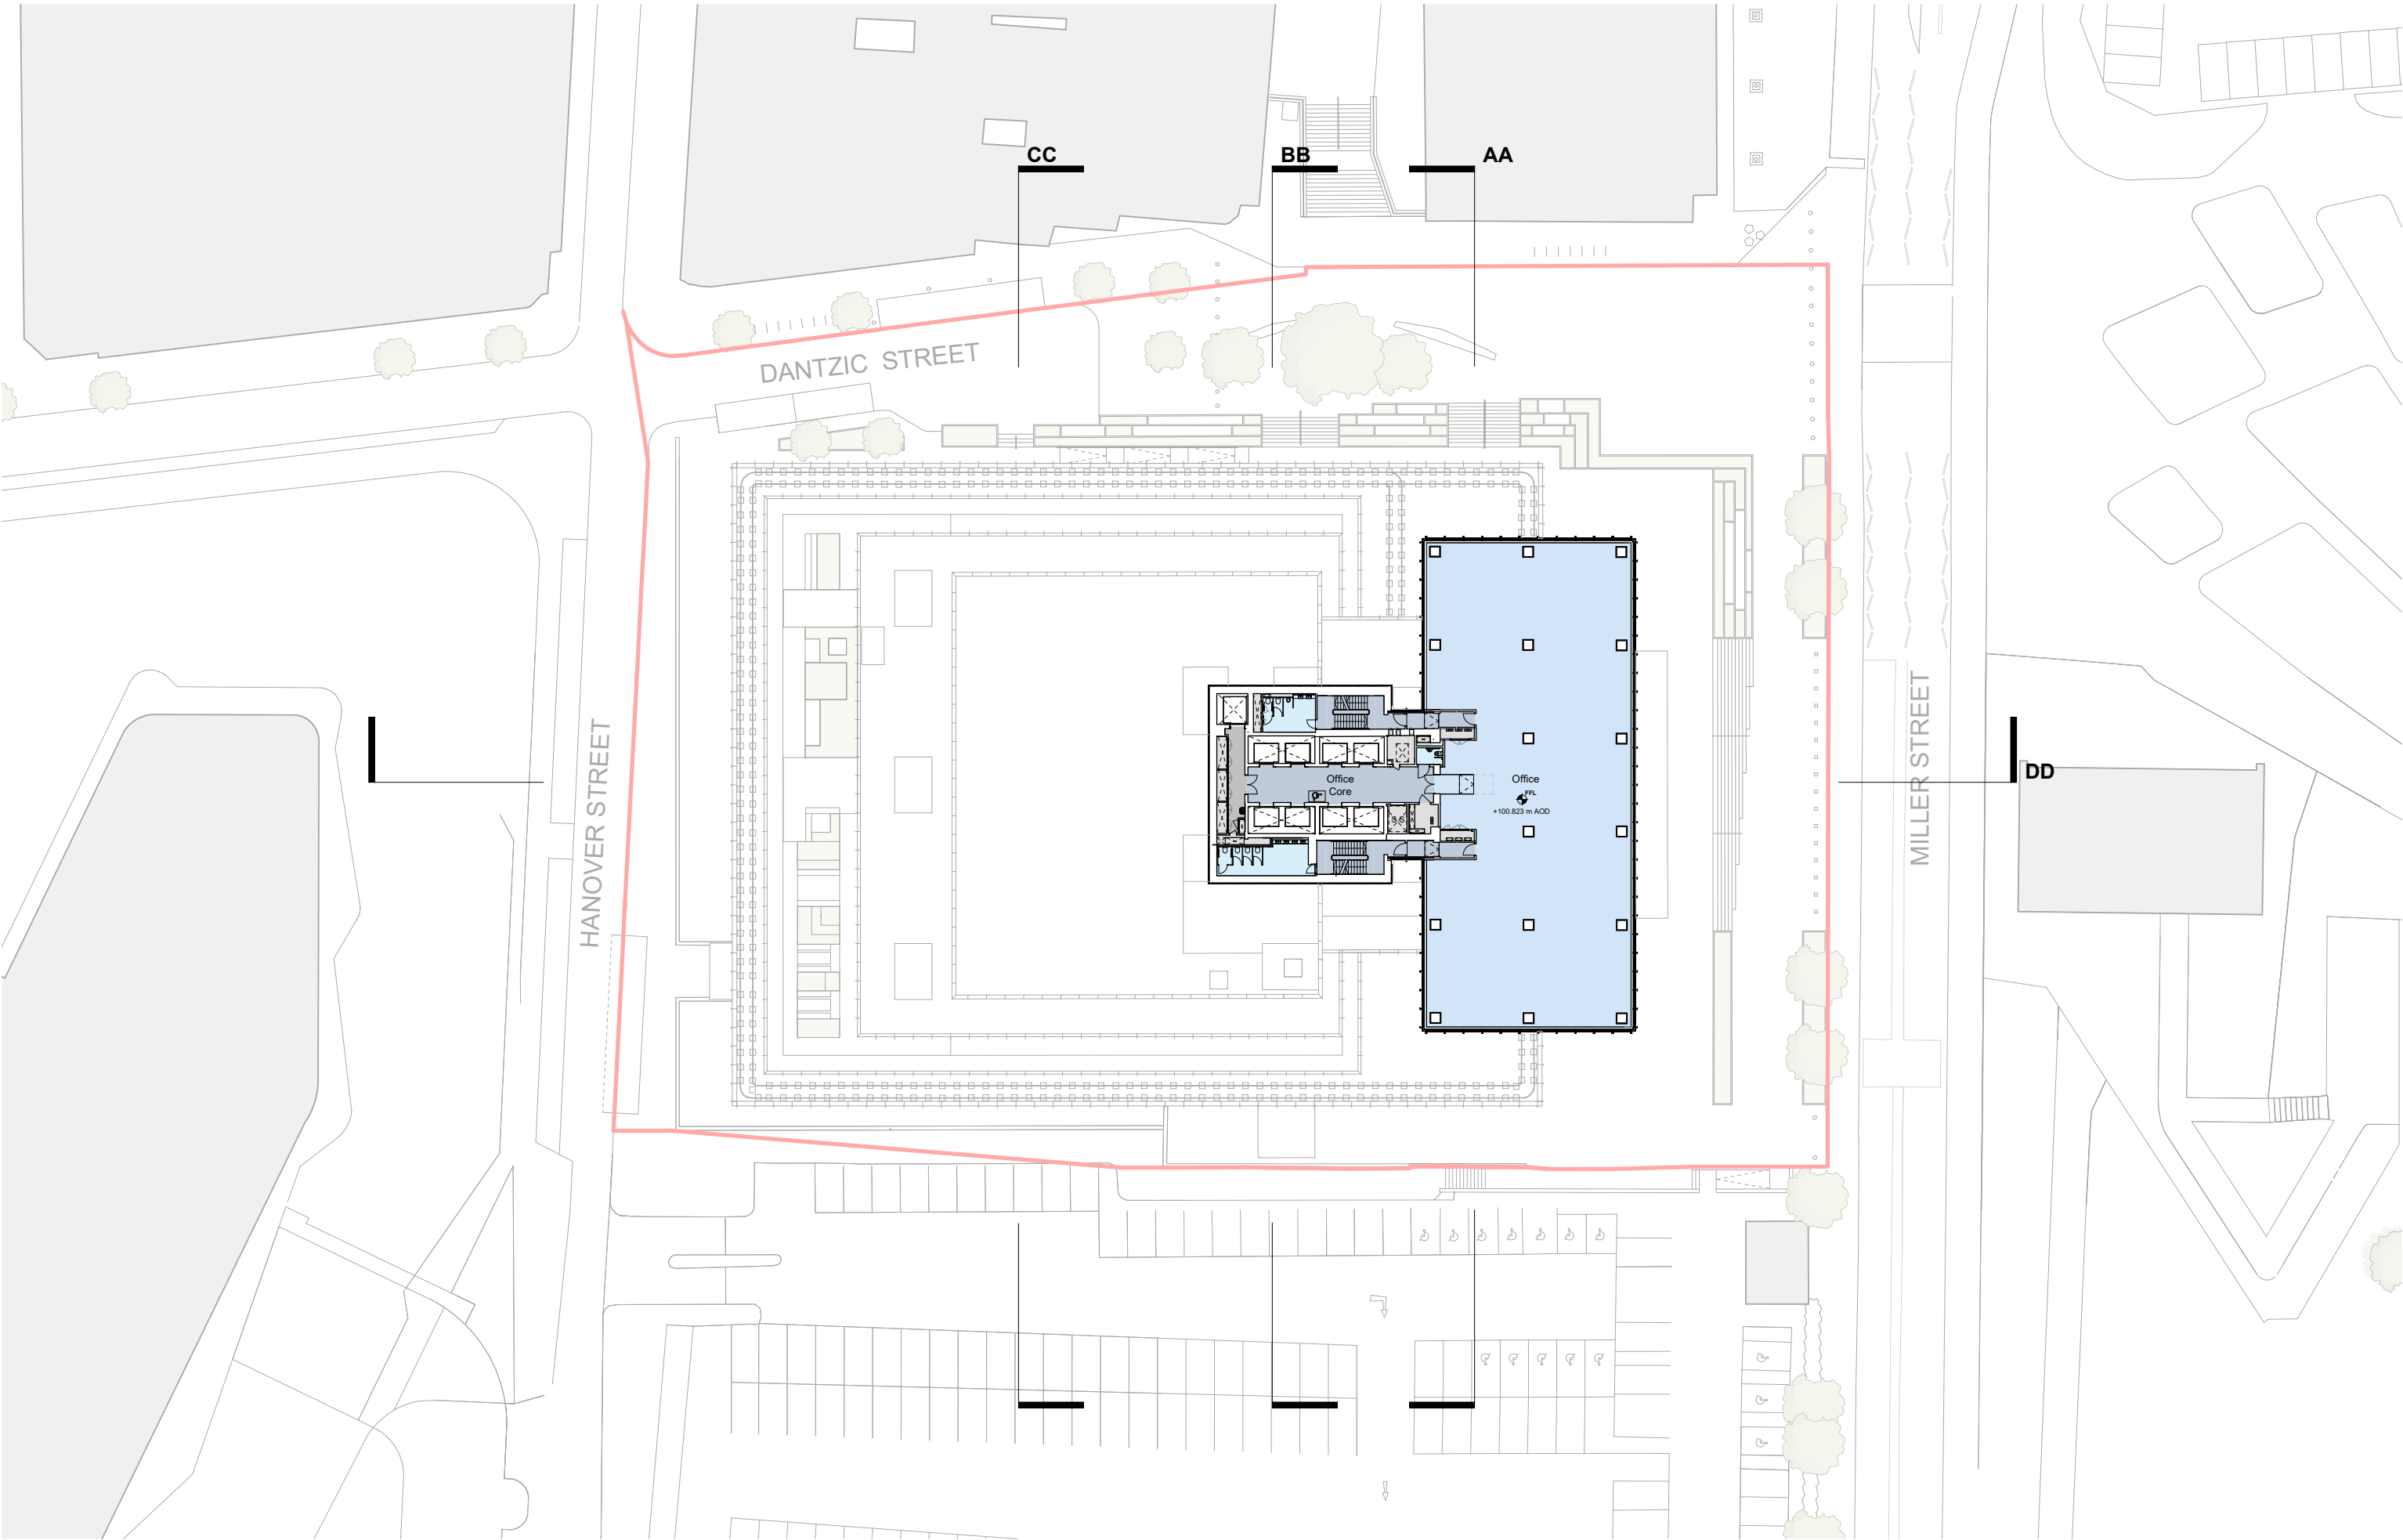

This drawing is copyright
Do not scale off dimensions.
All dimensions to be checked on site by contractor.
Contractor to report any dimensional discrepancies,
errors or omissions prior to commencing on site.
SimpsonHaugh drawings have been created from a
Hollis 3-dimensional model. Where Hollis survey
information was unavailable or required further detail,
drawings have been supplemented through additional
information such as Ploewman Craven 2-dimensional
measured survey drawings, historic records, historic
publications and site measurements/observations. All
details and dimensions to be verified through further
intrusive and measured surveys.

NORTH

Rev	Date	Description
P01	2025-04-10	Planning Submission

Project Title
Project Sam
Miller Street, Manchester
M60 0AL

Status
PLANNING


Drawing Title
General Arrangement
Proposed Plan
Level 15

Project No 10518	Scale 1 : 500 @ A3
SHP Drawing Code 10518-SHA-Z1-A-B5D8-G200-PL-15-001	Revision P01

simpsonhaugh

Manchester +44 (0)161 835 2345	London +44 (0)20 7549 4000	Birmingham +44 (0)121 233 1874
-----------------------------------	-------------------------------	-----------------------------------

© SimpsonHaugh Architects Ltd 2025

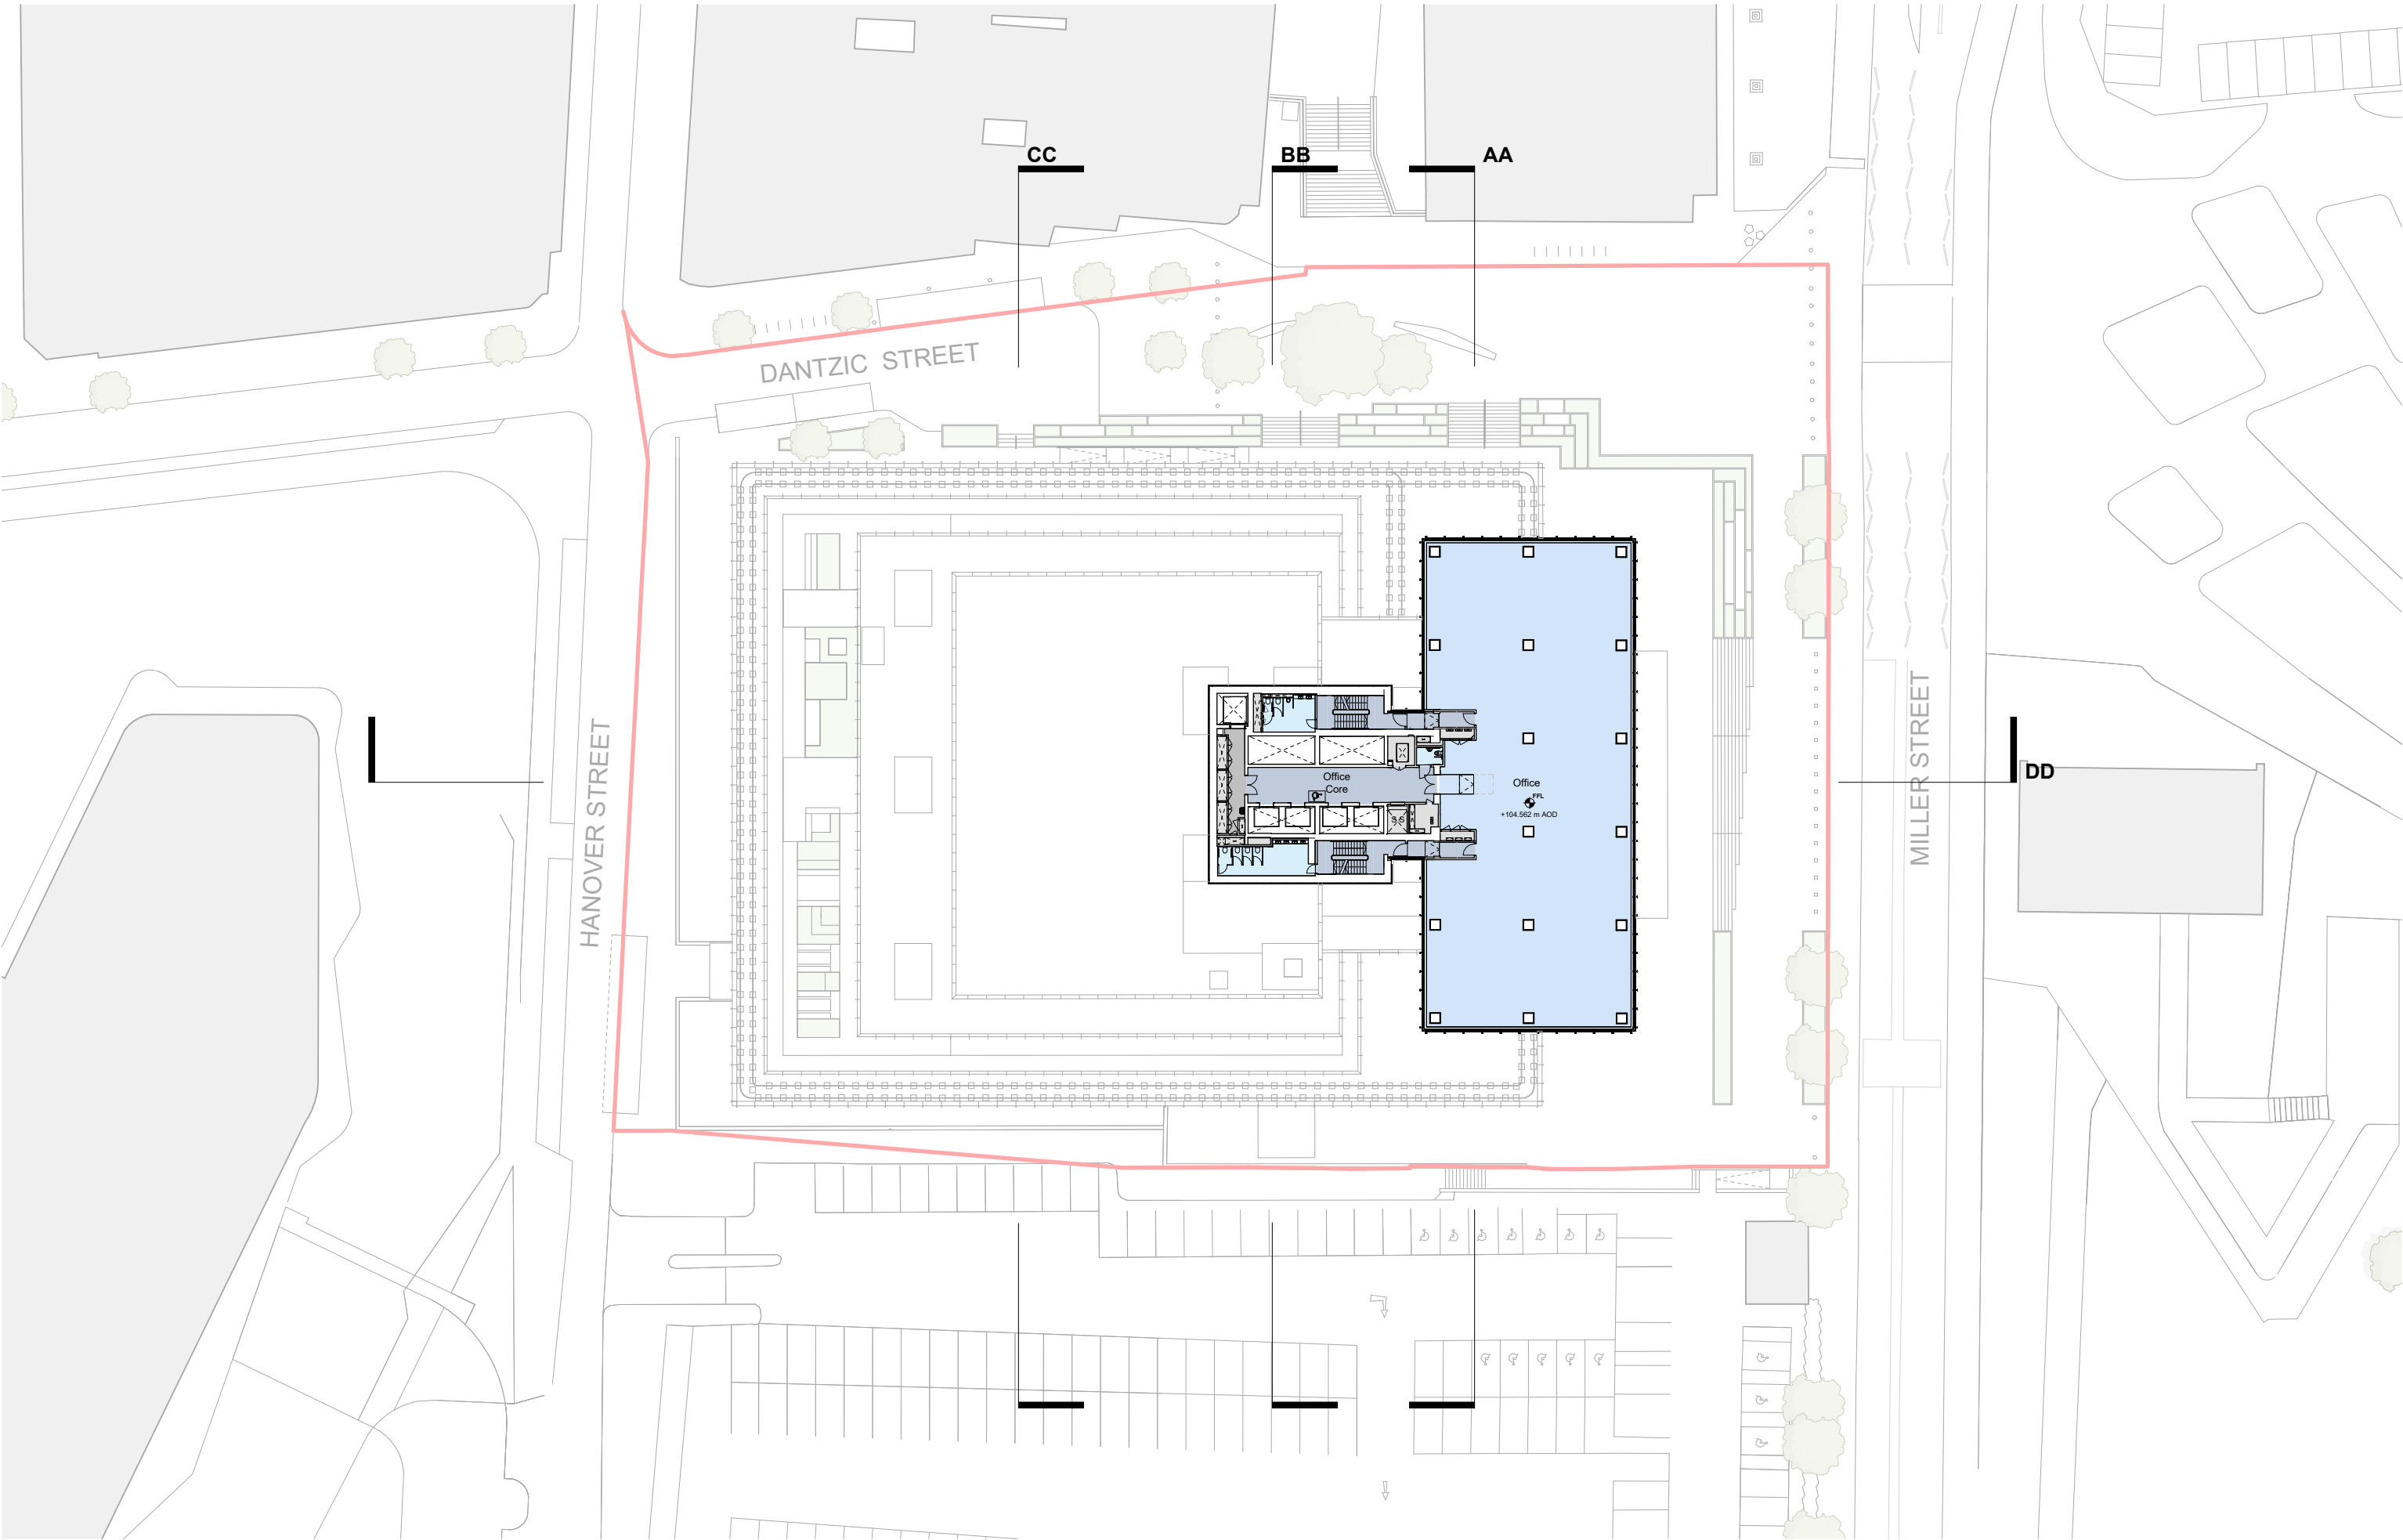

This drawing is copyright
Do not scale off dimensions.
All dimensions to be checked on site by contractor.
Contractor to report any dimensional discrepancies,
errors or omissions prior to commencing on site.
SimpsonHaugh drawings have been created from a
Hollis 3-dimensional model. Where Hollis survey
information was unavailable or required further detail,
drawings have been supplemented through additional
information such as Ploewman Craven 2-dimensional
measured survey drawings, historic records, historic
publications and site measurements/observations. All
details and dimensions to be verified through further
intrusive and measured surveys.

NORTH

Rev	Date	Description
P01	2025-04-10	Planning Submission

Project Title
Project Sam
Miller Street, Manchester
M60 0AL


Status
PLANNING

Drawing Title
General Arrangement
Proposed Plan
Level 16 (Representative of Levels 16-22)

Project No 10518	Scale 1 : 500 @ A3
SHP Drawing Code 10518-SHA-Z1-A-B5D8-G200-PL-16-001	Revision P01

simpsonhaugh

Manchester +44 (0)161 835 2345	London +44 (0)20 7549 4000	Birmingham +44 (0)121 233 1874
-----------------------------------	-------------------------------	-----------------------------------

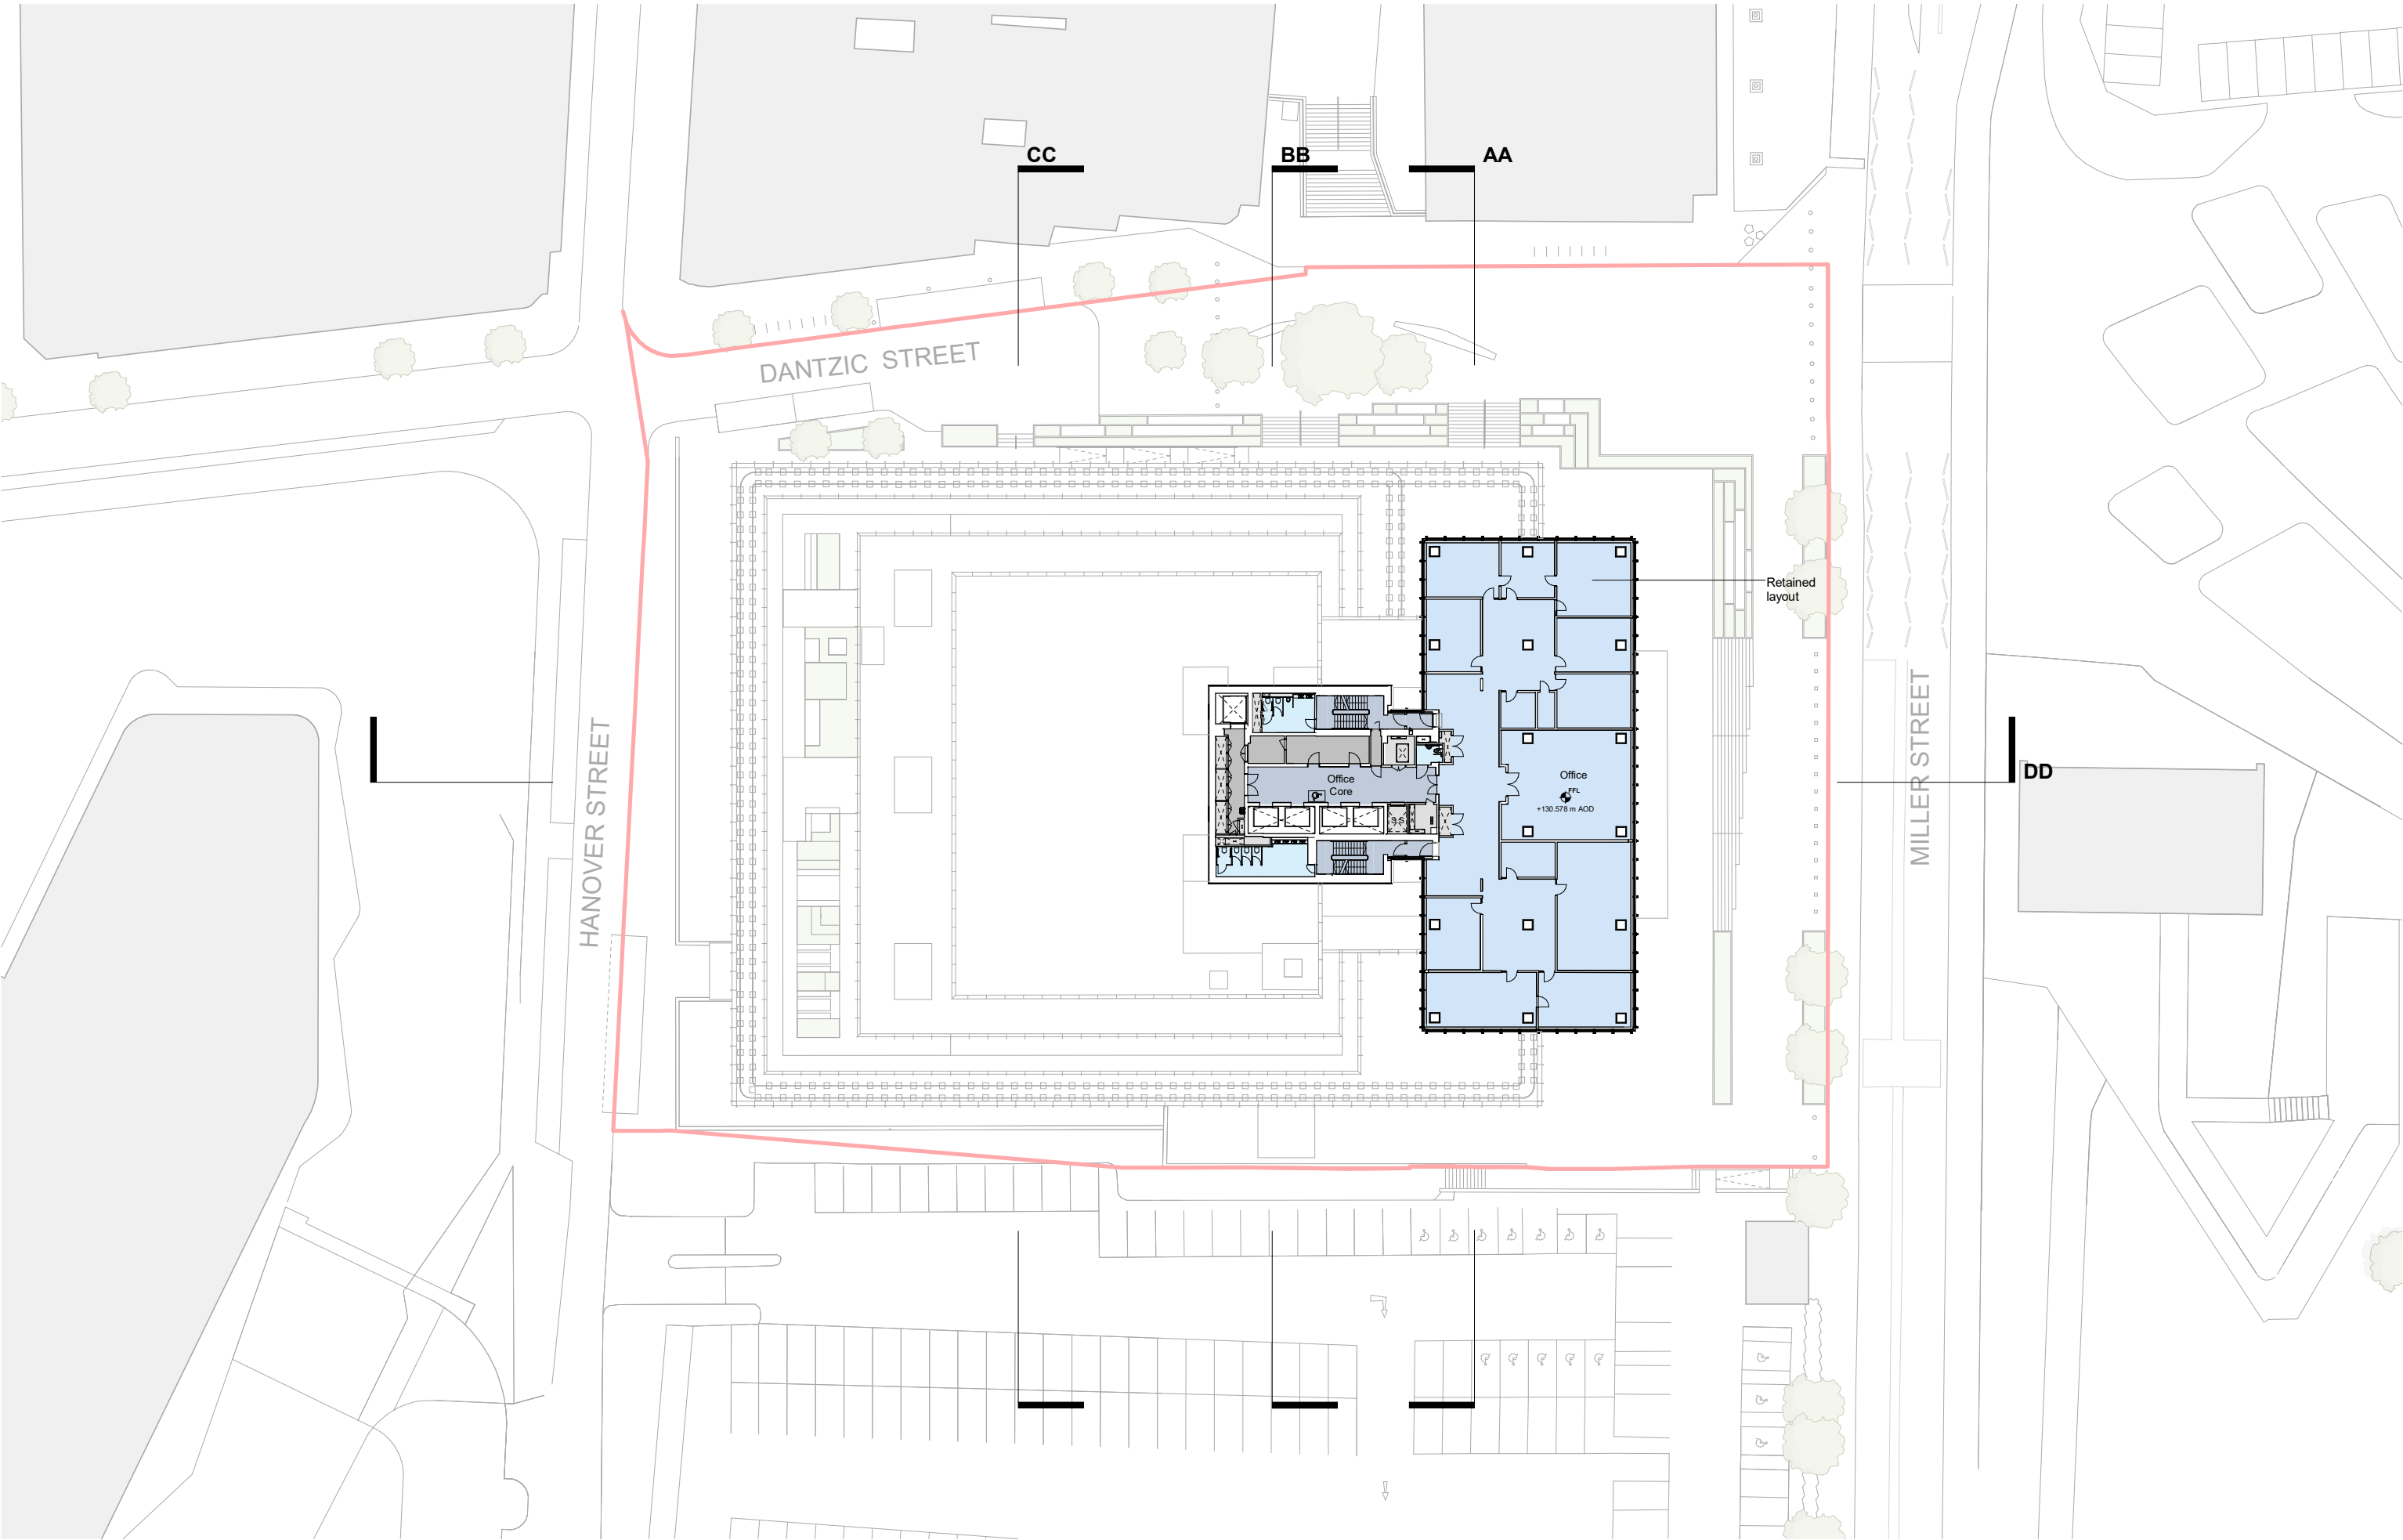

This drawing is copyright
Do not scale off dimensions.
All dimensions to be checked on site by contractor.
Contractor to report any dimensional discrepancies,
errors or omissions prior to commencing on site.
SimpsonHaugh drawings have been created from a
Hollis 3-dimensional model. Where Hollis survey
information was unavailable or required further detail,
drawings have been supplemented through additional
information such as Ploverman Craven 2-dimensional
measured survey drawings, historic records, historic
publications and site measurements/observations. All
details and dimensions to be verified through further
intrusive and measured surveys.

NORTH

Rev	Date	Description
P01	2025-04-10	Planning Submission

Project Title
Project Sam
Miller Street, Manchester
M60 0AL

Status
PLANNING


Drawing Title
General Arrangement
Proposed Plan
Level 23

Project No 10518	Scale 1 : 500 @ A3
SHP Drawing Code 10518-SHA-Z1-A-B5D8-G200-PL-23-001	Revision P01

simpsonhaugh

Manchester +44 (0)161 835 2345	London +44 (0)20 7549 4000	Birmingham +44 (0)121 233 1874
-----------------------------------	-------------------------------	-----------------------------------

© SimpsonHaugh Architects Ltd 2025

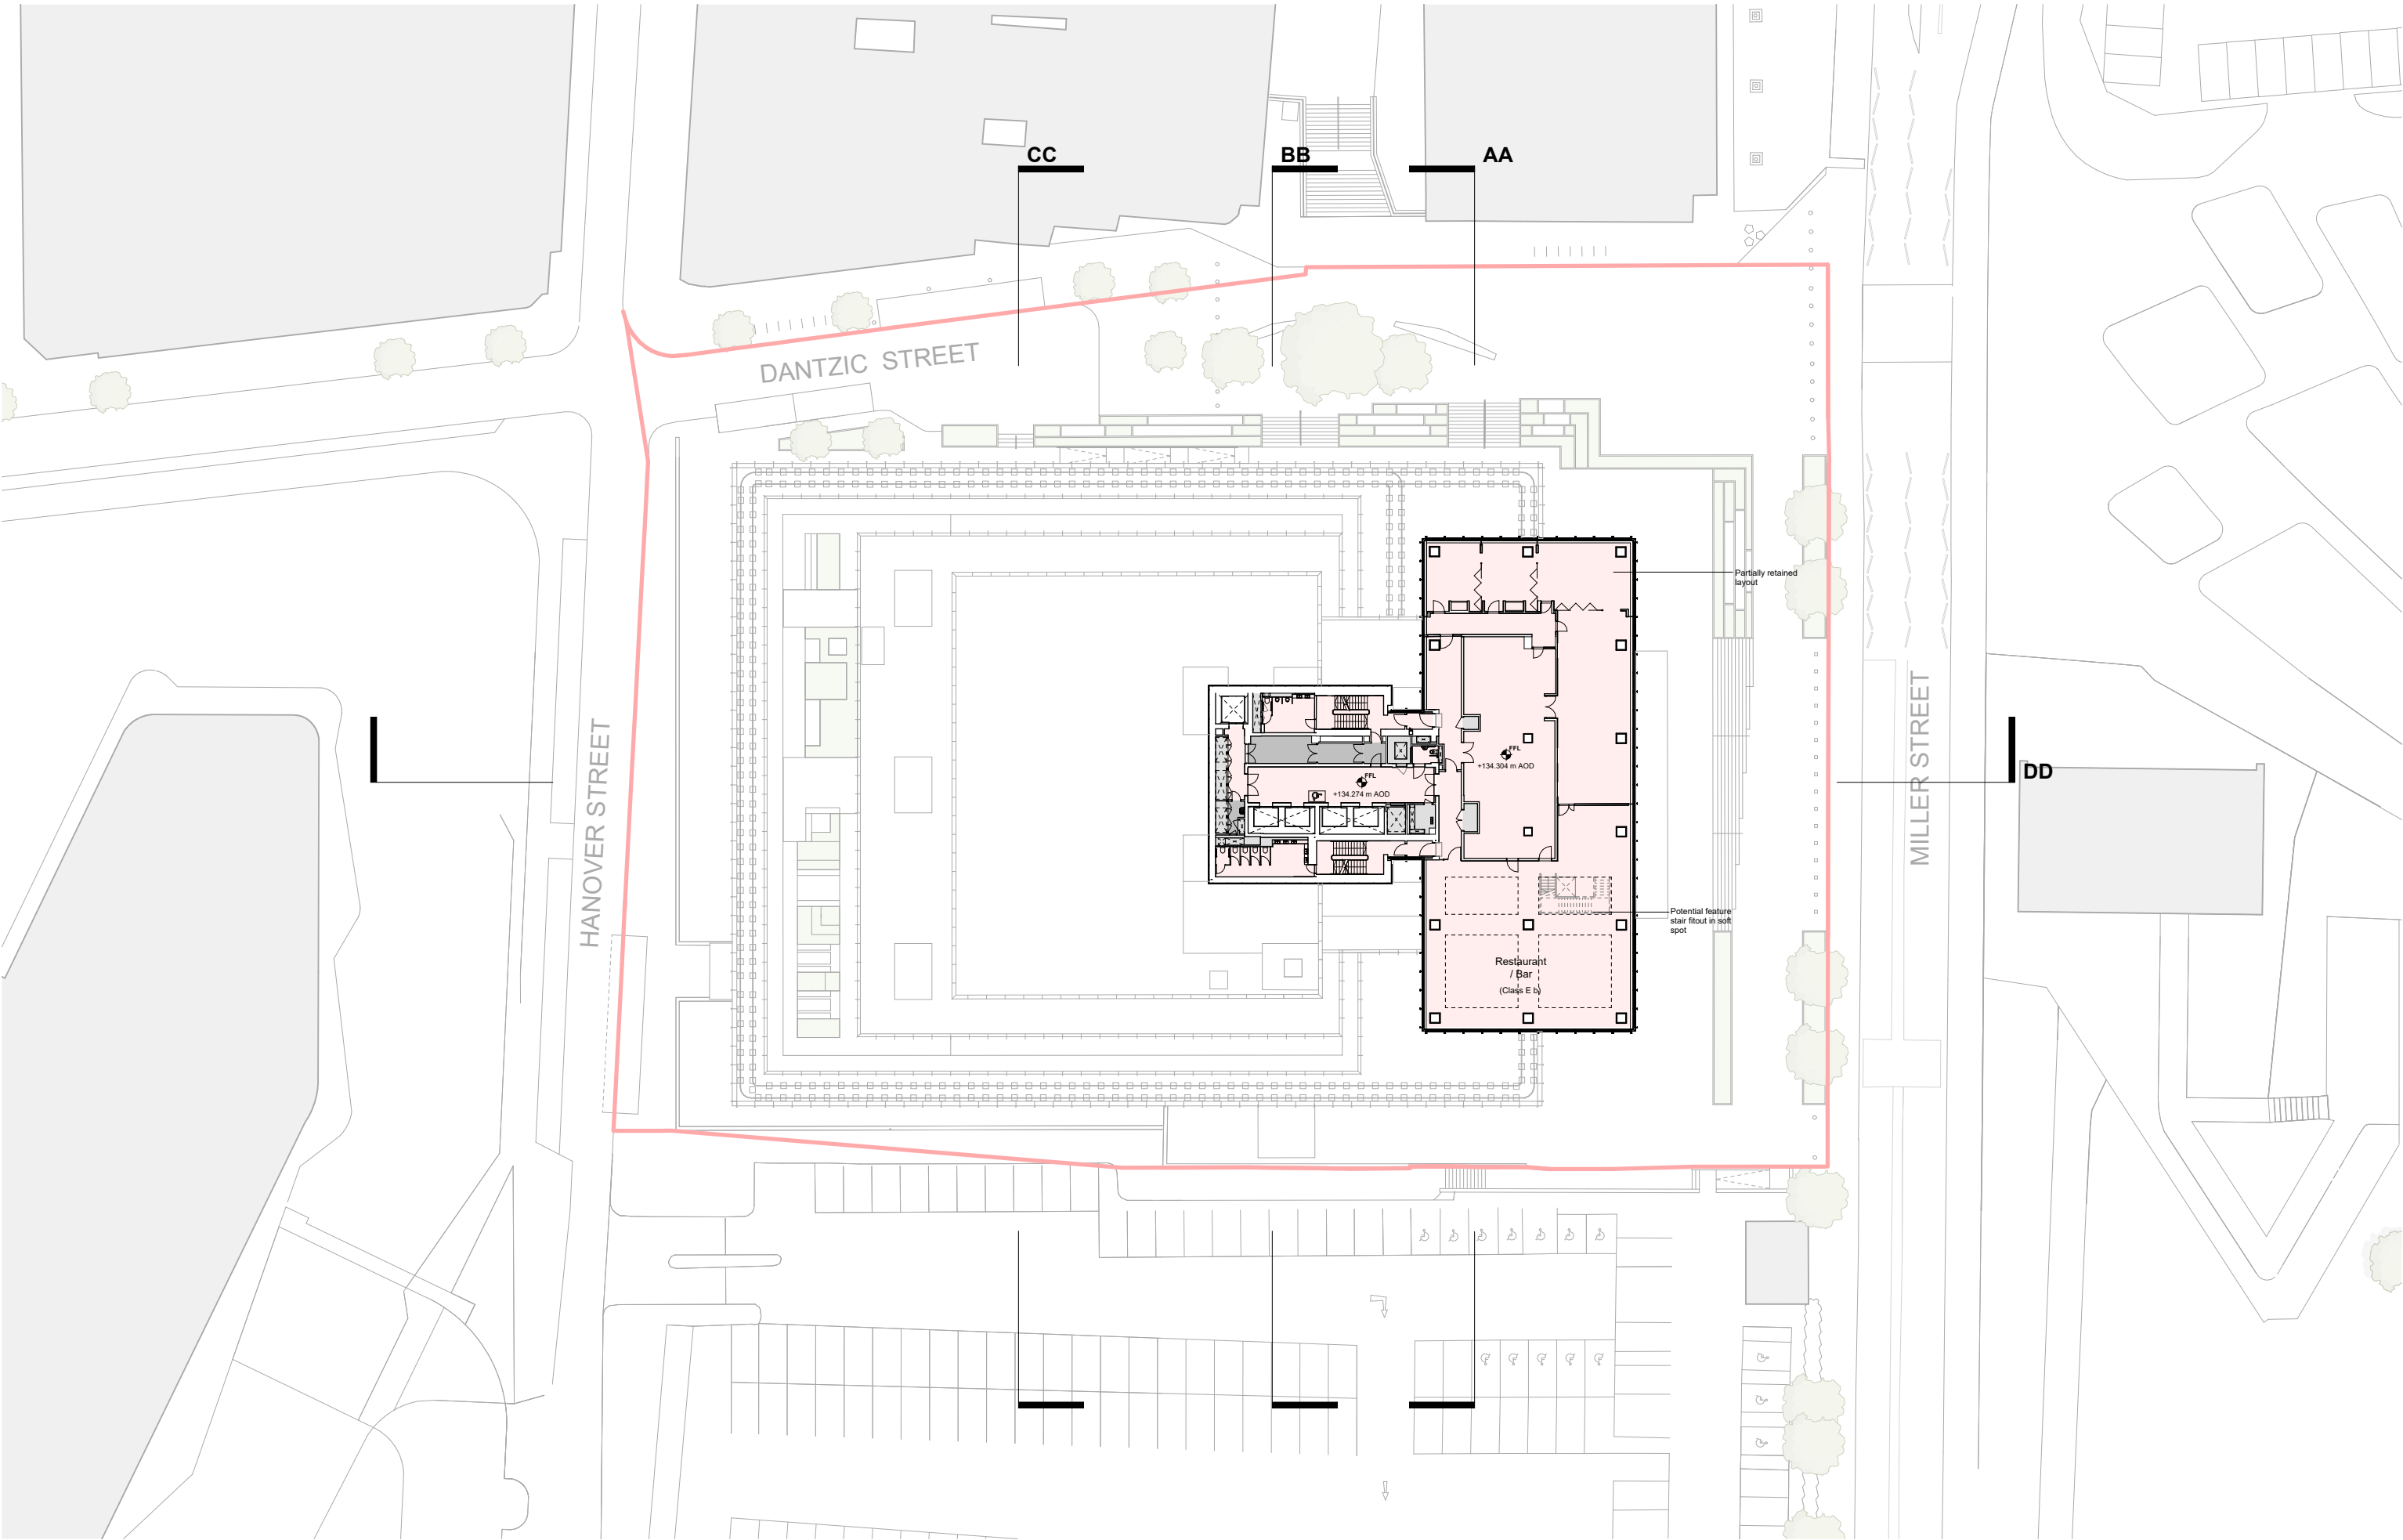

This drawing is copyright
Do not scale off dimensions.
All dimensions to be checked on site by contractor.
Contractor to report any dimensional discrepancies,
errors or omissions prior to commencing on site.
SimpsonHaugh drawings have been created from a
Hollis 3-dimensional model. Where Hollis survey
information was unavailable or required further detail,
drawings have been supplemented through additional
information such as Ploewman Craven 2-dimensional
measured survey drawings, historic records, historic
publications and site measurements/observations. All
details and dimensions to be verified through further
intrusive and measured surveys.

NORTH

Rev	Date	Description
P01	2025-04-10	Planning Submission

Project Title
Project Sam
Miller Street, Manchester
M60 0AL

Status
PLANNING


Drawing Title
General Arrangement
Proposed Plan
Level 24

Project No 10518	Scale 1 : 500 @ A3
SHP Drawing Code 10518-SHA-Z1-A-B5D8-G200-PL-24-001	Revision P01

simpsonhaugh

Manchester +44 (0)161 835 2345	London +44 (0)20 7549 4000	Birmingham +44 (0)121 233 1874
-----------------------------------	-------------------------------	-----------------------------------

© SimpsonHaugh Architects Ltd 2025

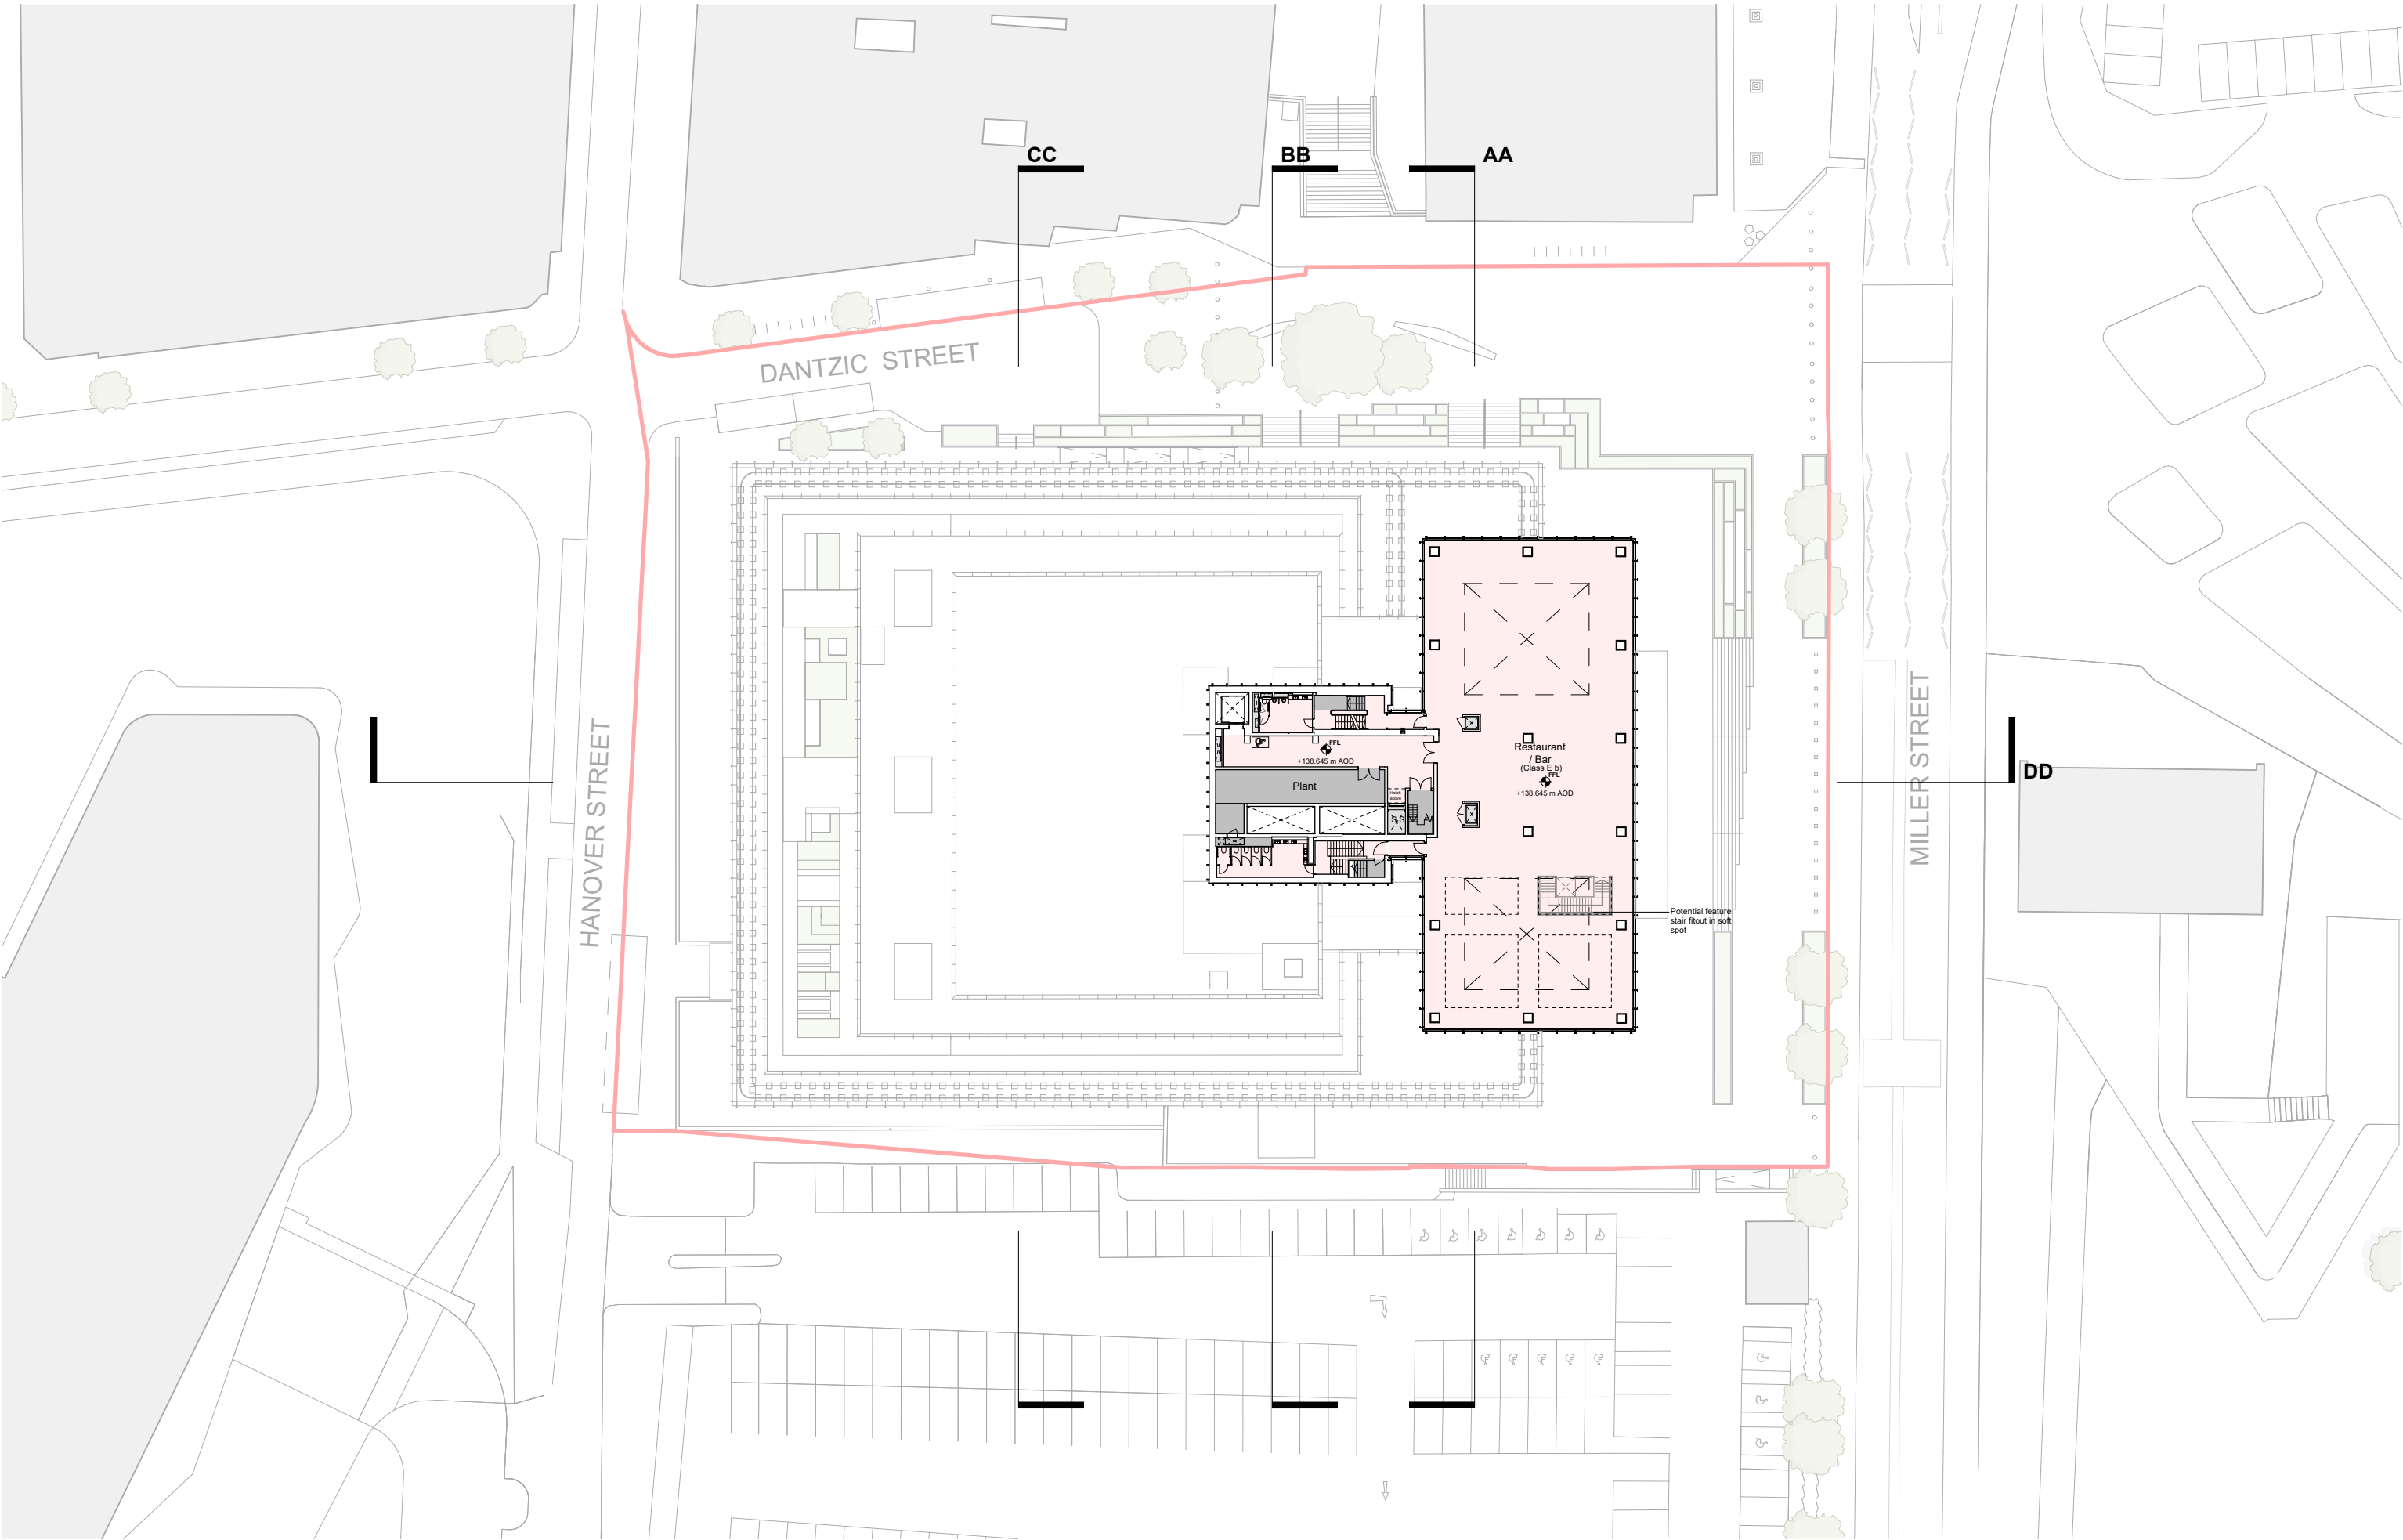

This drawing is copyright
Do not scale off dimensions.
All dimensions to be checked on site by contractor.
Contractor to report any dimensional discrepancies,
errors or omissions prior to commencing on site.
SimpsonHaugh drawings have been created from a
Hollis 3-dimensional model. Where Hollis survey
information was unavailable or required further detail,
drawings have been supplemented through additional
information such as Ploymen Craven 2-dimensional
measured survey drawings, historic records, historic
publications and site measurements/observations. All
details and dimensions to be verified through further
intrusive and measured surveys.

NORTH

Rev	Date	Description
P01	2025-04-10	Planning Submission

Project Title
Project Sam
Miller Street, Manchester
M60 0AL

Status
PLANNING


Drawing Title
General Arrangement
Proposed Plan
Level 25

Project No 10518	Scale 1 : 500 @ A3
SHP Drawing Code 10518-SHA-Z1-A-B5D8-G200-PL-25-001	Revision P01

simpsonhaugh

Manchester +44 (0)161 835 2345	London +44 (0)20 7549 4000	Birmingham +44 (0)121 233 1874
-----------------------------------	-------------------------------	-----------------------------------

© SimpsonHaugh Architects Ltd 2025

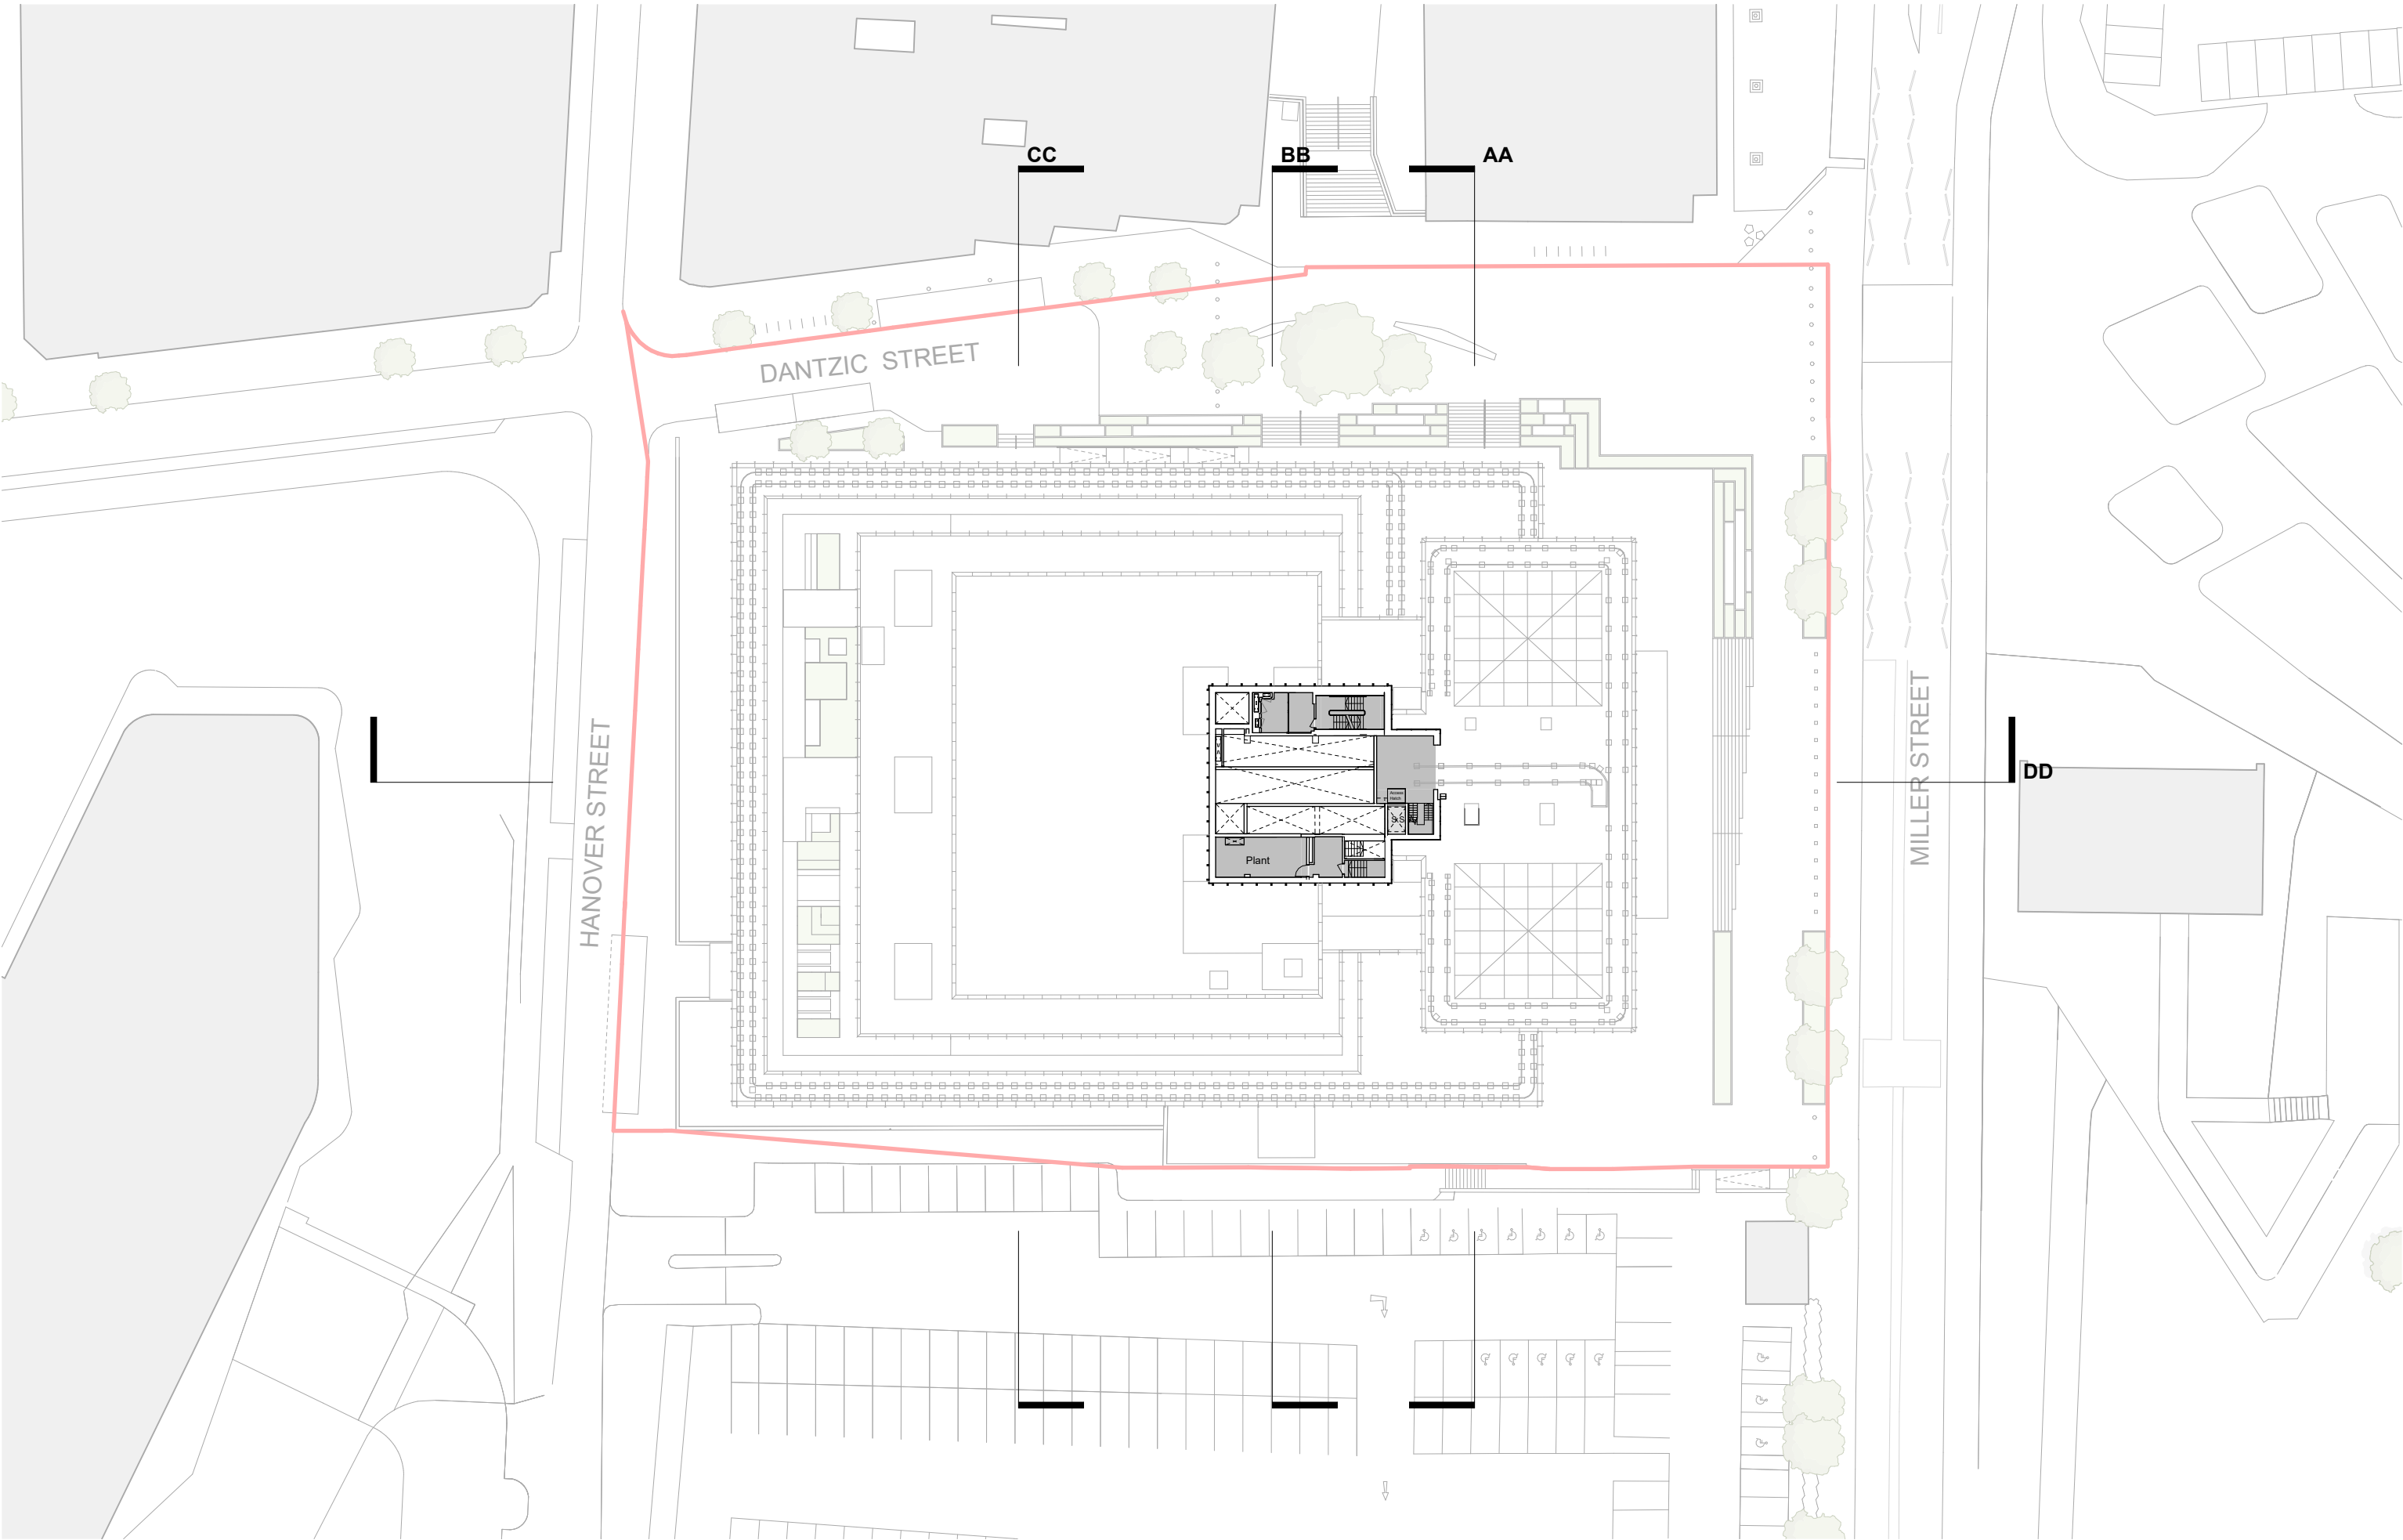

This drawing is copyright
Do not scale off dimensions.
All dimensions to be checked on site by contractor.
Contractor to report any dimensional discrepancies,
errors or omissions prior to commencing on site.
SimpsonHaugh drawings have been created from a
Hollis 3-dimensional model. Where Hollis survey
information was unavailable or required further detail,
drawings have been supplemented through additional
information such as Ploewman Craven 2-dimensional
measured survey drawings, historic records, historic
publications and site measurements/observations. All
details and dimensions to be verified through further
intrusive and measured surveys.

NORTH

Rev	Date	Description
P01	2025-04-10	Planning Submission

Project Title
Project Sam
Miller Street, Manchester
M60 0AL

Status
PLANNING


Drawing Title
General Arrangement
Proposed Plan
Level 26

Project No 10518	Scale 1 : 500 @ A3
SHP Drawing Code 10518-SHA-Z1-A-B5D8-G200-PL-26-001	Revision P01

simpsonhaugh

Manchester +44 (0)161 835 2345	London +44 (0)20 7549 4000	Birmingham +44 (0)121 233 1874
-----------------------------------	-------------------------------	-----------------------------------

© SimpsonHaugh Architects Ltd 2025

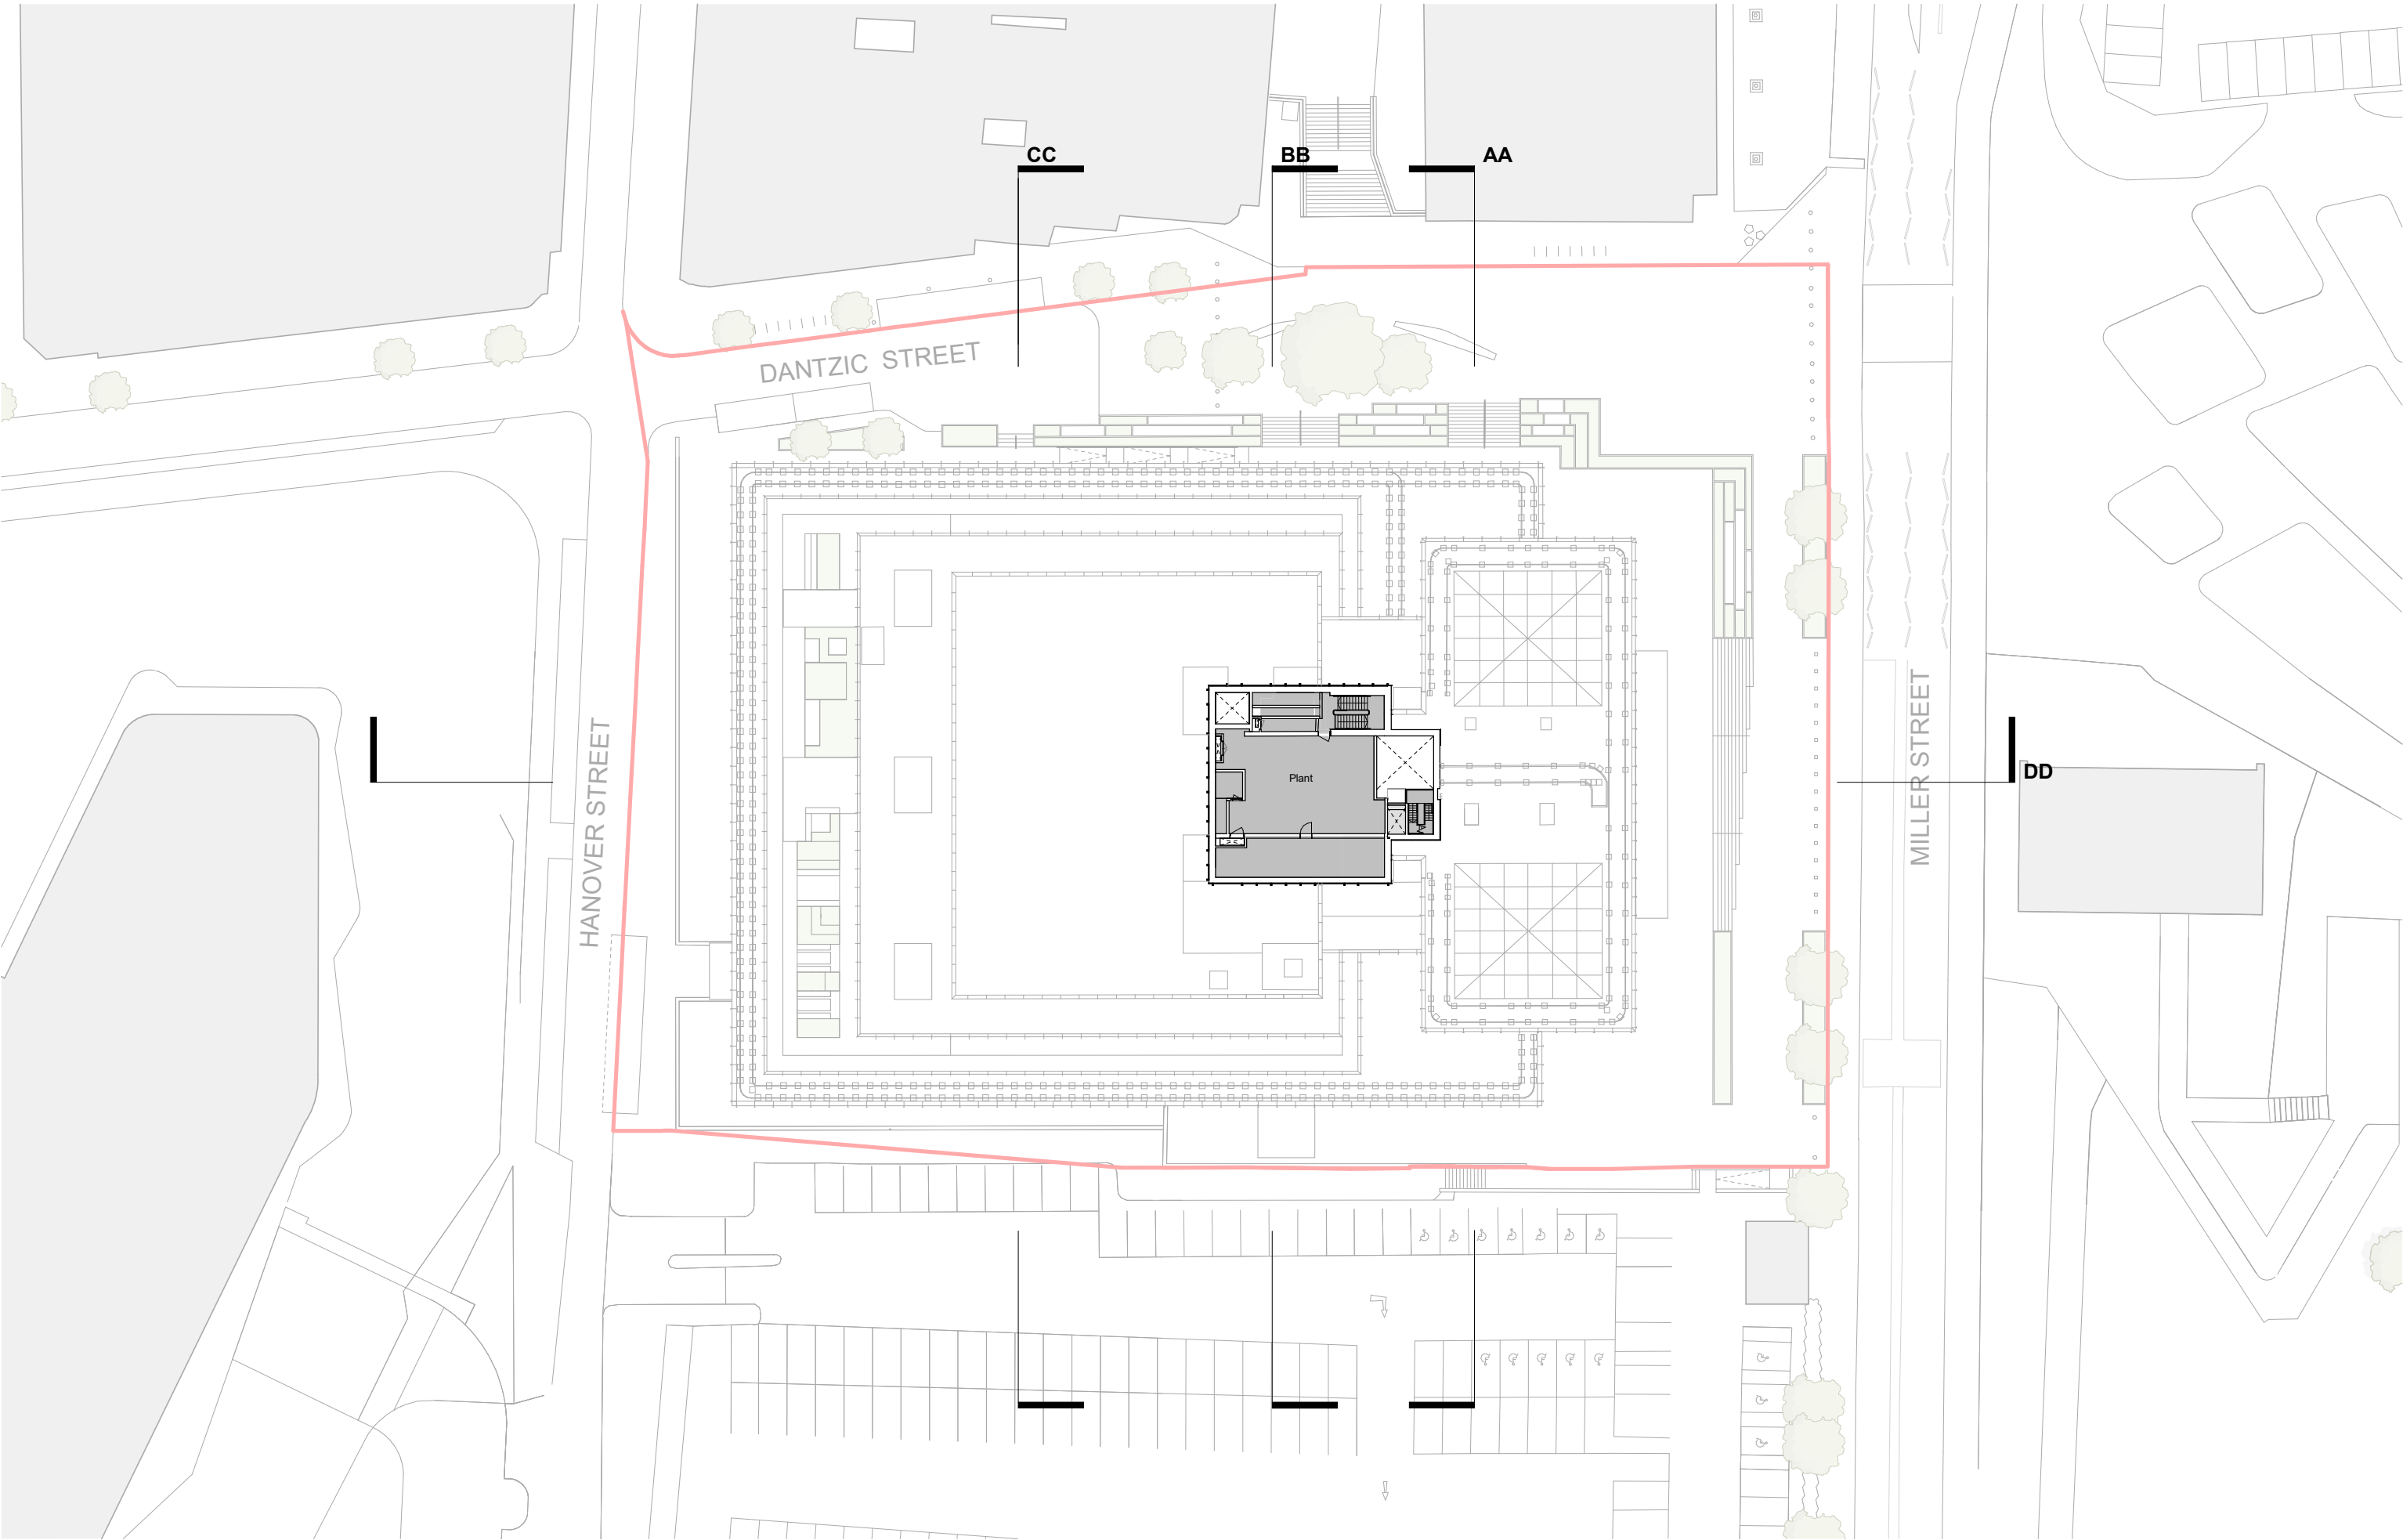

This drawing is copyright
Do not scale off dimensions.
All dimensions to be checked on site by contractor.
Contractor to report any dimensional discrepancies,
errors or omissions prior to commencing on site.
SimpsonHaugh drawings have been created from a
Hollis 3-dimensional model. Where Hollis survey
information was unavailable or required further detail,
drawings have been supplemented through additional
information such as Ploverman Craven 2-dimensional
measured survey drawings, historic records, historic
publications and site measurements/observations. All
details and dimensions to be verified through further
intrusive and measured surveys.

NORTH

Rev	Date	Description
P01	2025-04-10	Planning Submission

Project Title
Project Sam
Miller Street, Manchester
M60 0AL

Status
PLANNING


Drawing Title
General Arrangement
Proposed Plan
Level 27

Project No 10518	Scale 1 : 500 @ A3
SHP Drawing Code 10518-SHA-Z1-A-B5D8-G200-PL-27-001	Revision P01

simpsonhaugh

Manchester +44 (0)161 835 2345	London +44 (0)20 7549 4000	Birmingham +44 (0)121 233 1874
-----------------------------------	-------------------------------	-----------------------------------

© SimpsonHaugh Architects Ltd 2025

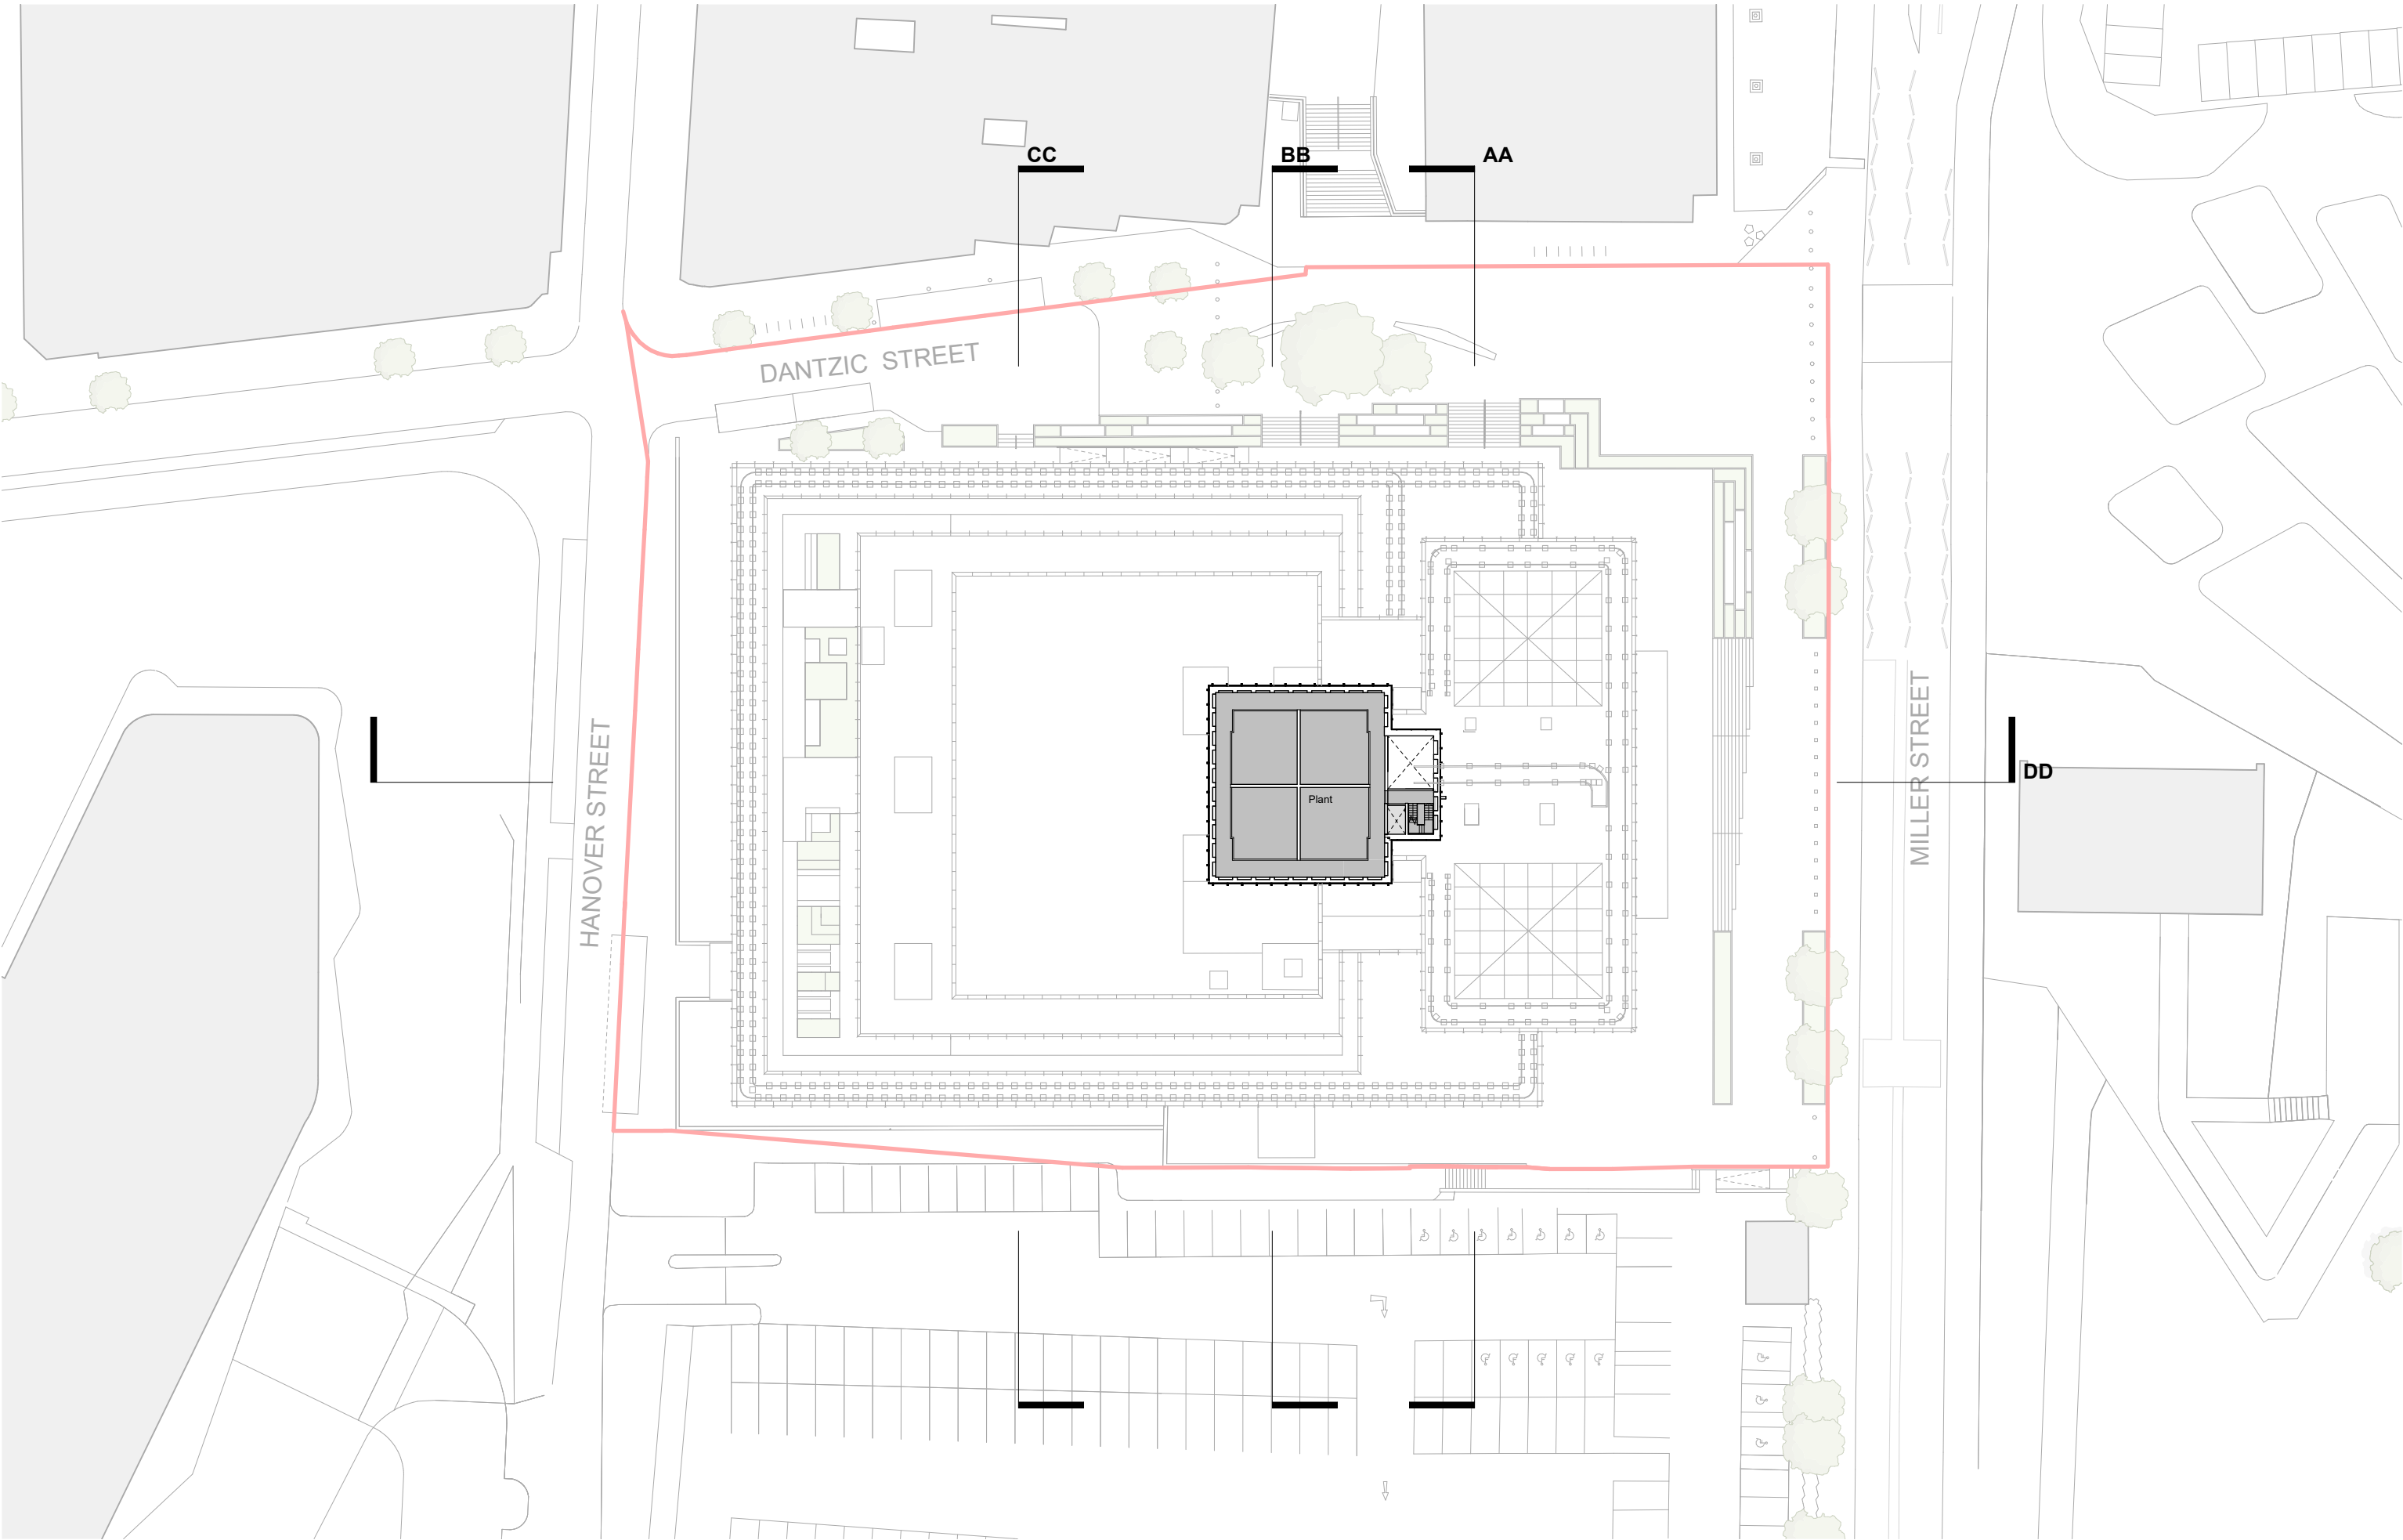

This drawing is copyright
Do not scale off dimensions.
All dimensions to be checked on site by contractor.
Contractor to report any dimensional discrepancies,
errors or omissions prior to commencing on site.
SimpsonHaugh drawings have been created from a
Hollis 3-dimensional model. Where Hollis survey
information was unavailable or required further detail,
drawings have been supplemented through additional
information such as Ploverman Craven 2-dimensional
measured survey drawings, historic records, historic
publications and site measurements/observations. All
details and dimensions to be verified through further
intrusive and measured surveys.

NORTH

Rev	Date	Description
P01	2025-04-10	Planning Submission

Project Title
Project Sam
Miller Street, Manchester
M60 0AL

Status
PLANNING


Drawing Title
General Arrangement
Proposed Plan
Level 28

Project No 10518	Scale 1 : 500 @ A3
SHP Drawing Code 10518-SHA-Z1-A-B5D8-G200-PL-28-001	Revision P01

simpsonhaugh

Manchester +44 (0)161 835 2345	London +44 (0)20 7549 4000	Birmingham +44 (0)121 233 1874
-----------------------------------	-------------------------------	-----------------------------------

© SimpsonHaugh Architects Ltd 2025

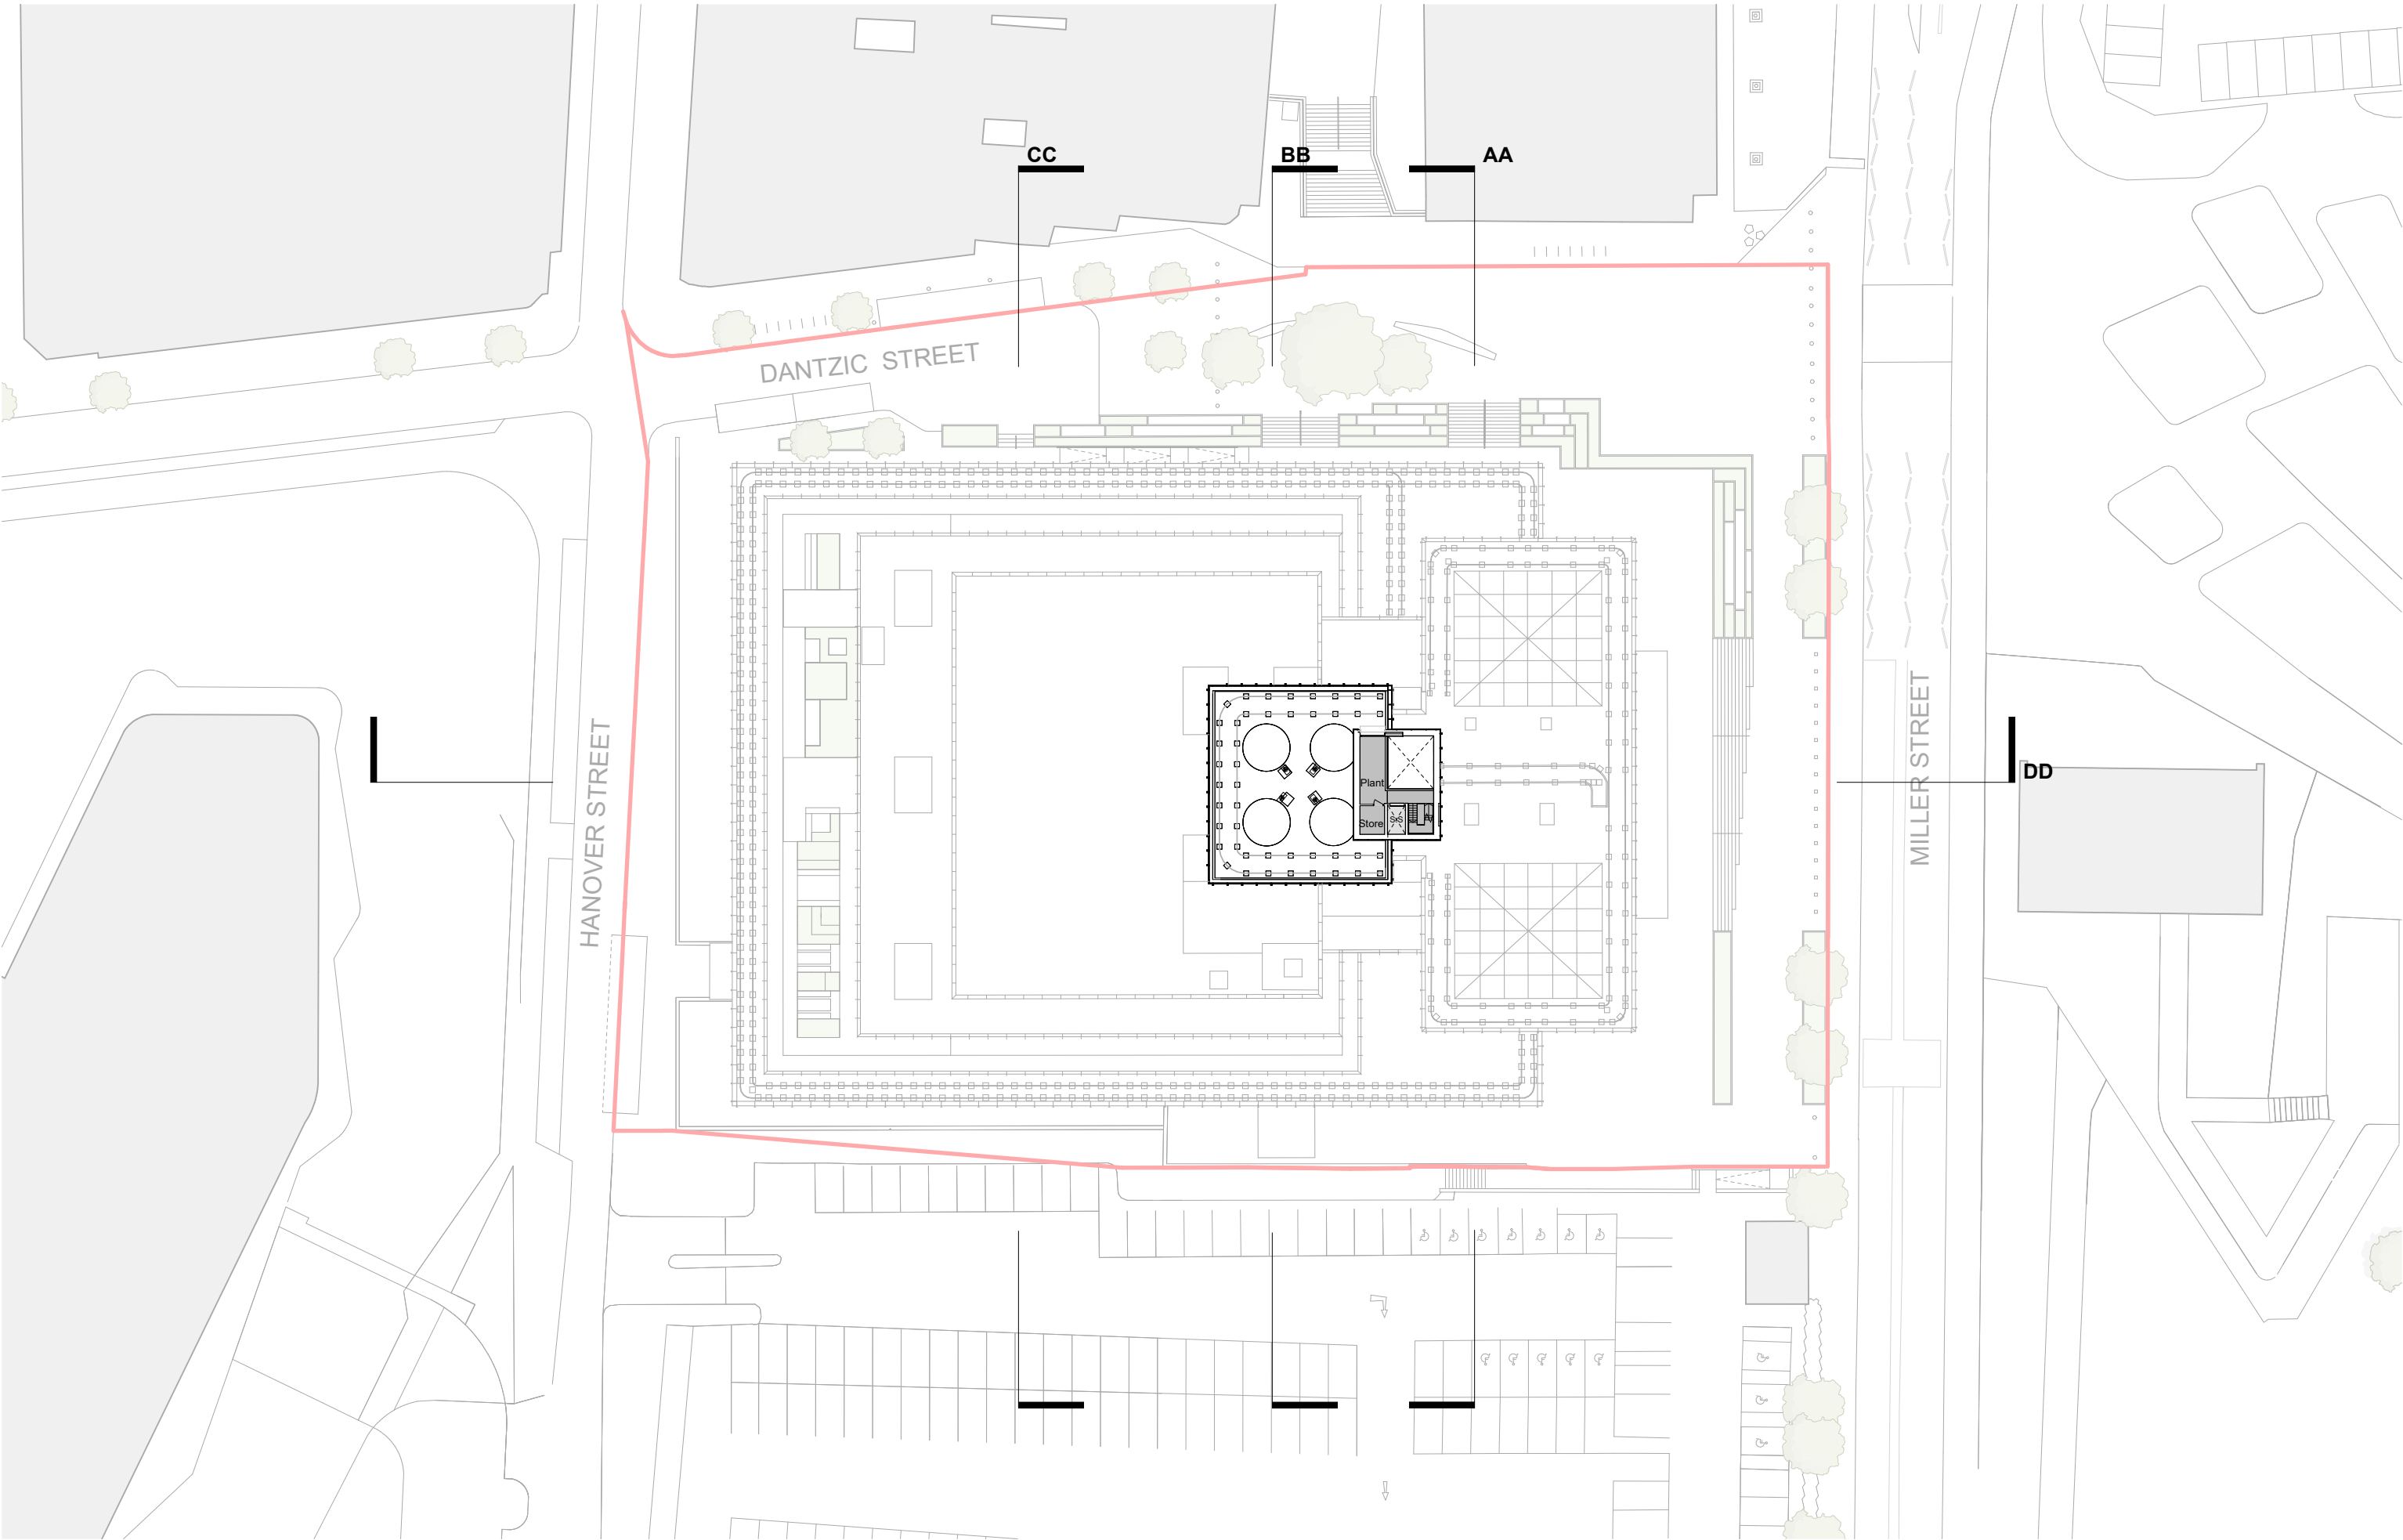

This drawing is copyright
Do not scale off dimensions.
All dimensions to be checked on site by contractor.
Contractor to report any dimensional discrepancies,
errors or omissions prior to commencing on site.
SimpsonHaugh drawings have been created from a
Hollis 3-dimensional model. Where Hollis survey
information was unavailable or required further detail,
drawings have been supplemented through additional
information such as Ploewman Craven 2-dimensional
measured survey drawings, historic records, historic
publications and site measurements/observations. All
details and dimensions to be verified through further
intrusive and measured surveys.

NORTH

Rev	Date	Description
P01	2025-04-10	Planning Submission

Project Title
Project Sam
Miller Street, Manchester
M60 0AL

Status
PLANNING


Drawing Title
General Arrangement
Proposed Plan
Level 29

Project No 10518	Scale 1 : 500 @ A3
SHP Drawing Code 10518-SHA-Z1-A-B5D8-G200-PL-29-001	Revision P01

simpsonhaugh

Manchester +44 (0)161 835 2345	London +44 (0)20 7549 4000	Birmingham +44 (0)121 233 1874
-----------------------------------	-------------------------------	-----------------------------------

© SimpsonHaugh Architects Ltd 2025

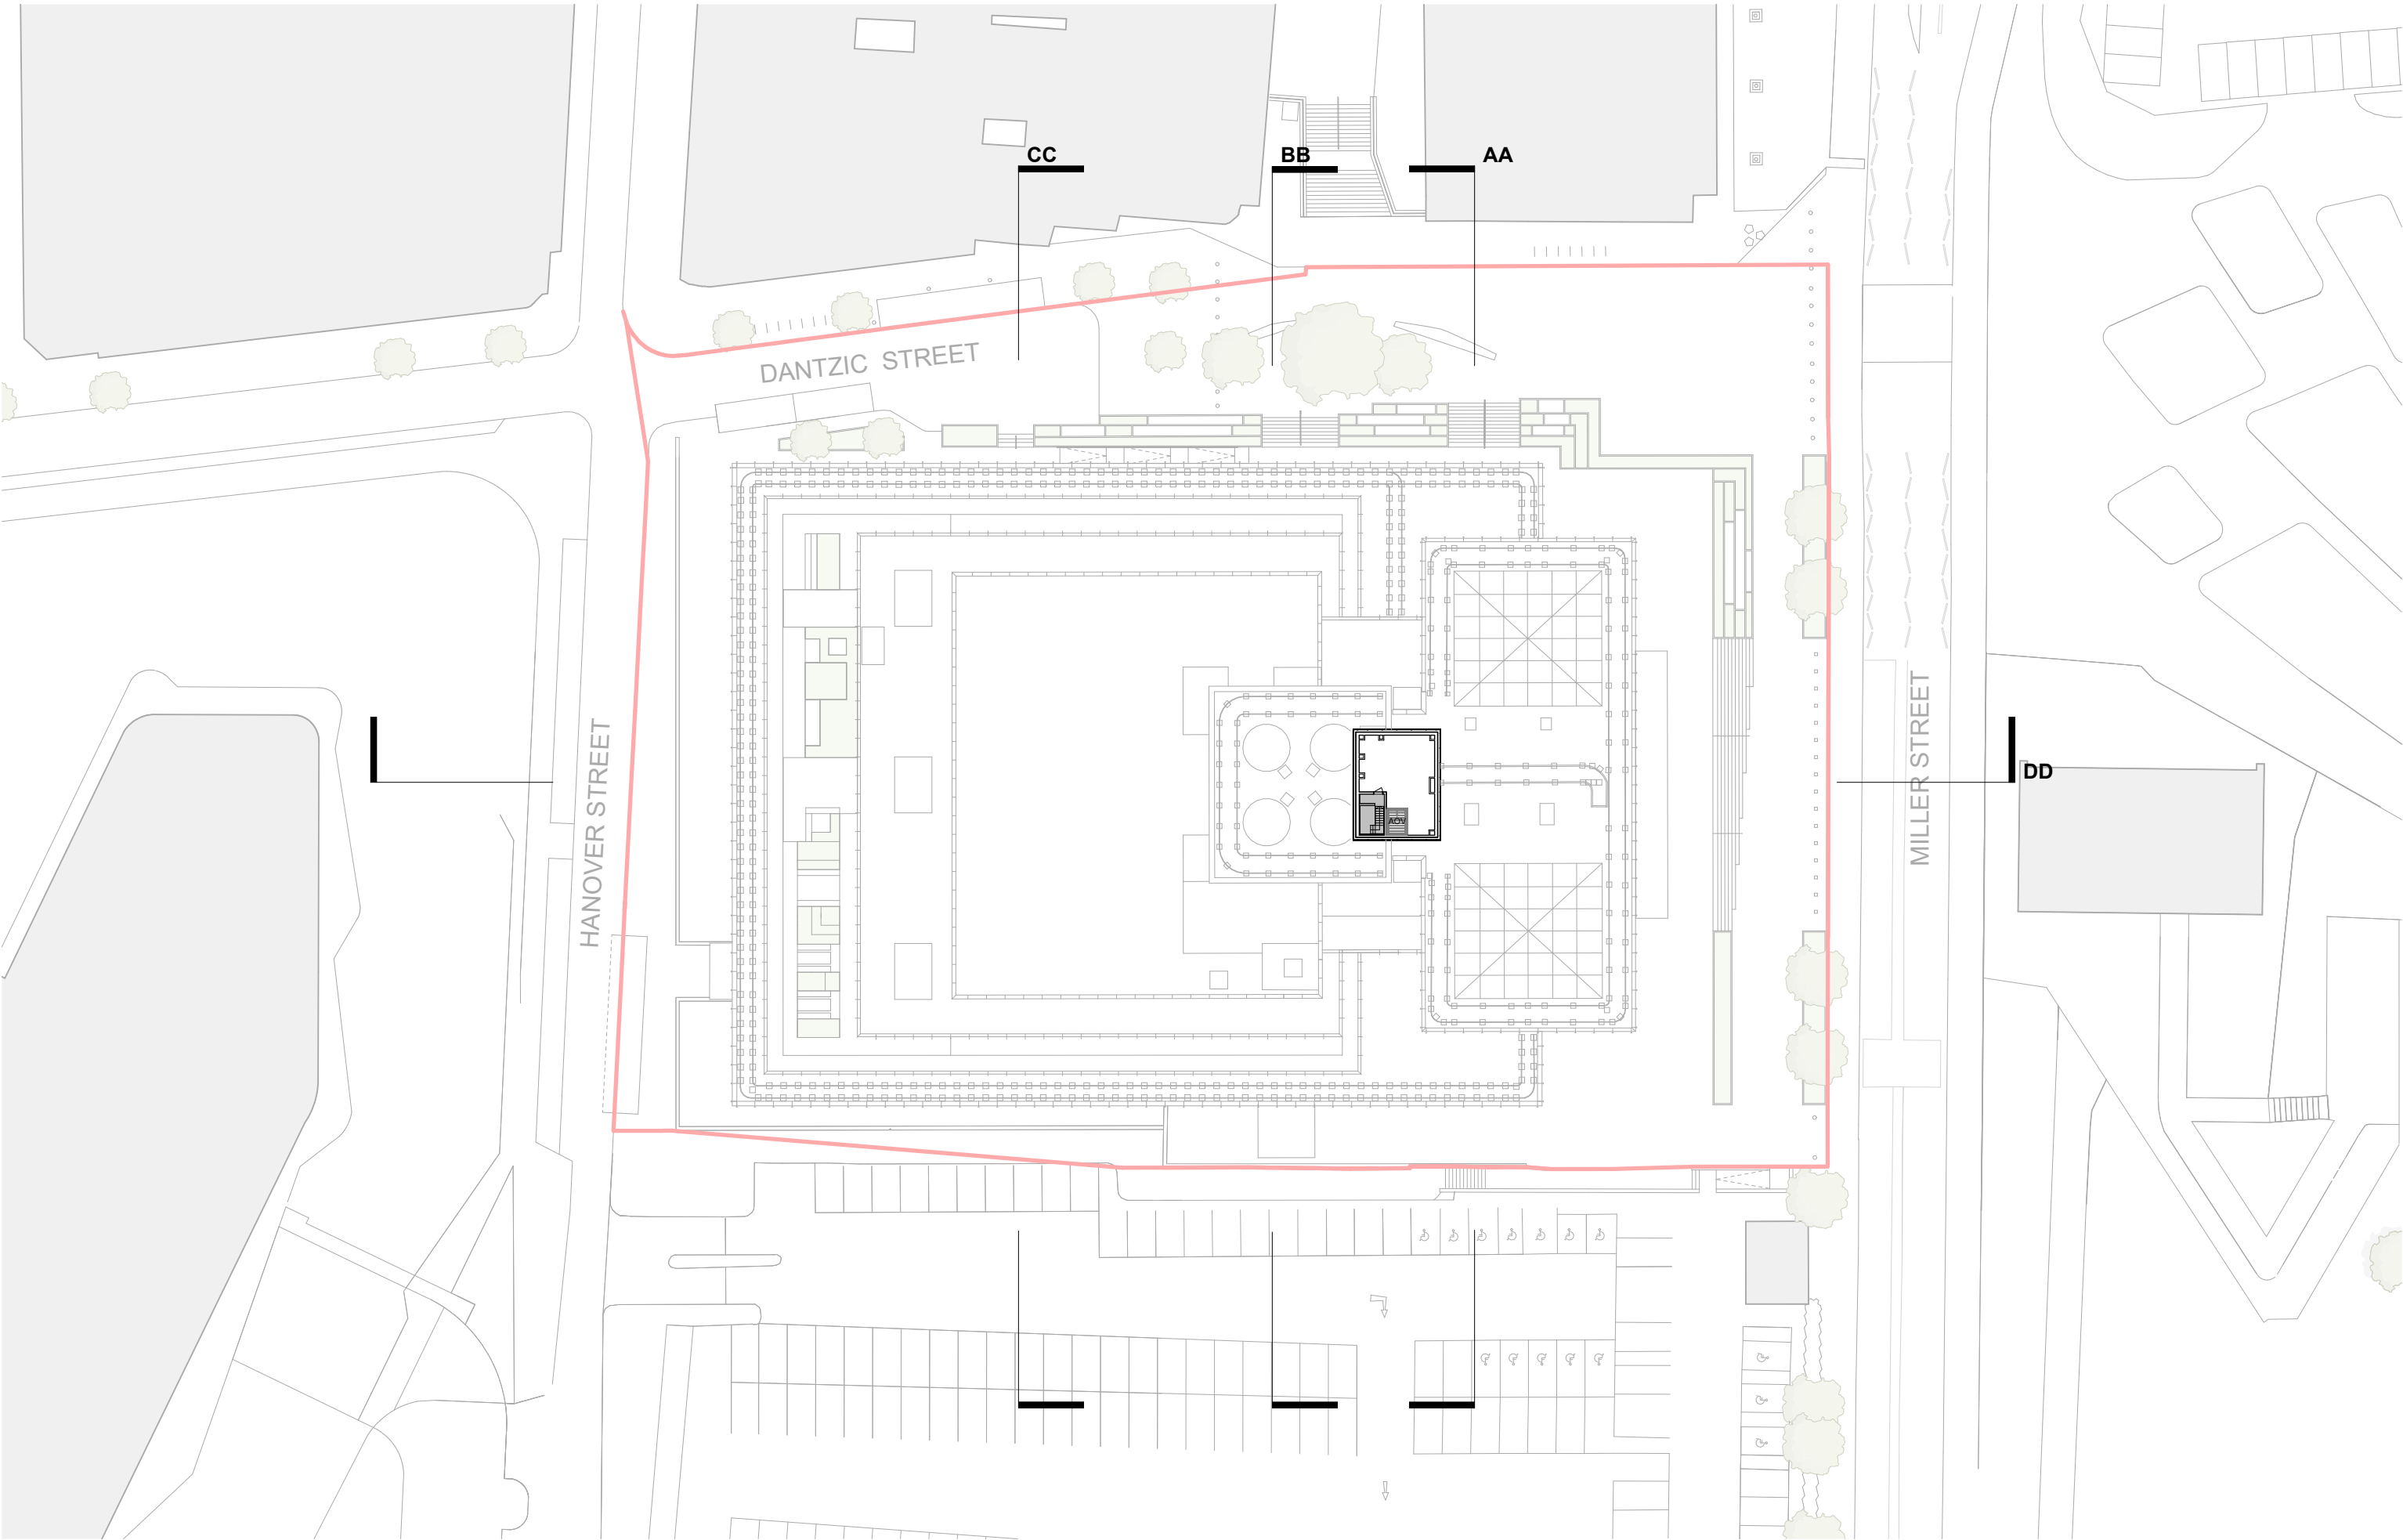

This drawing is copyright
Do not scale off dimensions.
All dimensions to be checked on site by contractor.
Contractor to report any dimensional discrepancies,
errors or omissions prior to commencing on site.
SimpsonHaugh drawings have been created from a
Hollis 3-dimensional model. Where Hollis survey
information was unavailable or required further detail,
drawings have been supplemented through additional
information such as Ploewman Craven 2-dimensional
measured survey drawings, historic records, historic
publications and site measurements/observations. All
details and dimensions to be verified through further
intrusive and measured surveys.

NORTH

Rev	Date	Description
P01	2025-04-10	Planning Submission

Project Title
Project Sam
Miller Street, Manchester
M60 0AL

Status
PLANNING


Drawing Title
General Arrangement
Proposed Plan
Level 30

Project No 10518	Scale 1 : 500 @ A3
SHP Drawing Code 10518-SHA-Z1-A-B5D8-G200-PL-30-001	Revision P01

simpsonhaugh

Manchester +44 (0)161 835 2345	London +44 (0)20 7549 4000	Birmingham +44 (0)121 233 1874
-----------------------------------	-------------------------------	-----------------------------------

© SimpsonHaugh Architects Ltd 2025

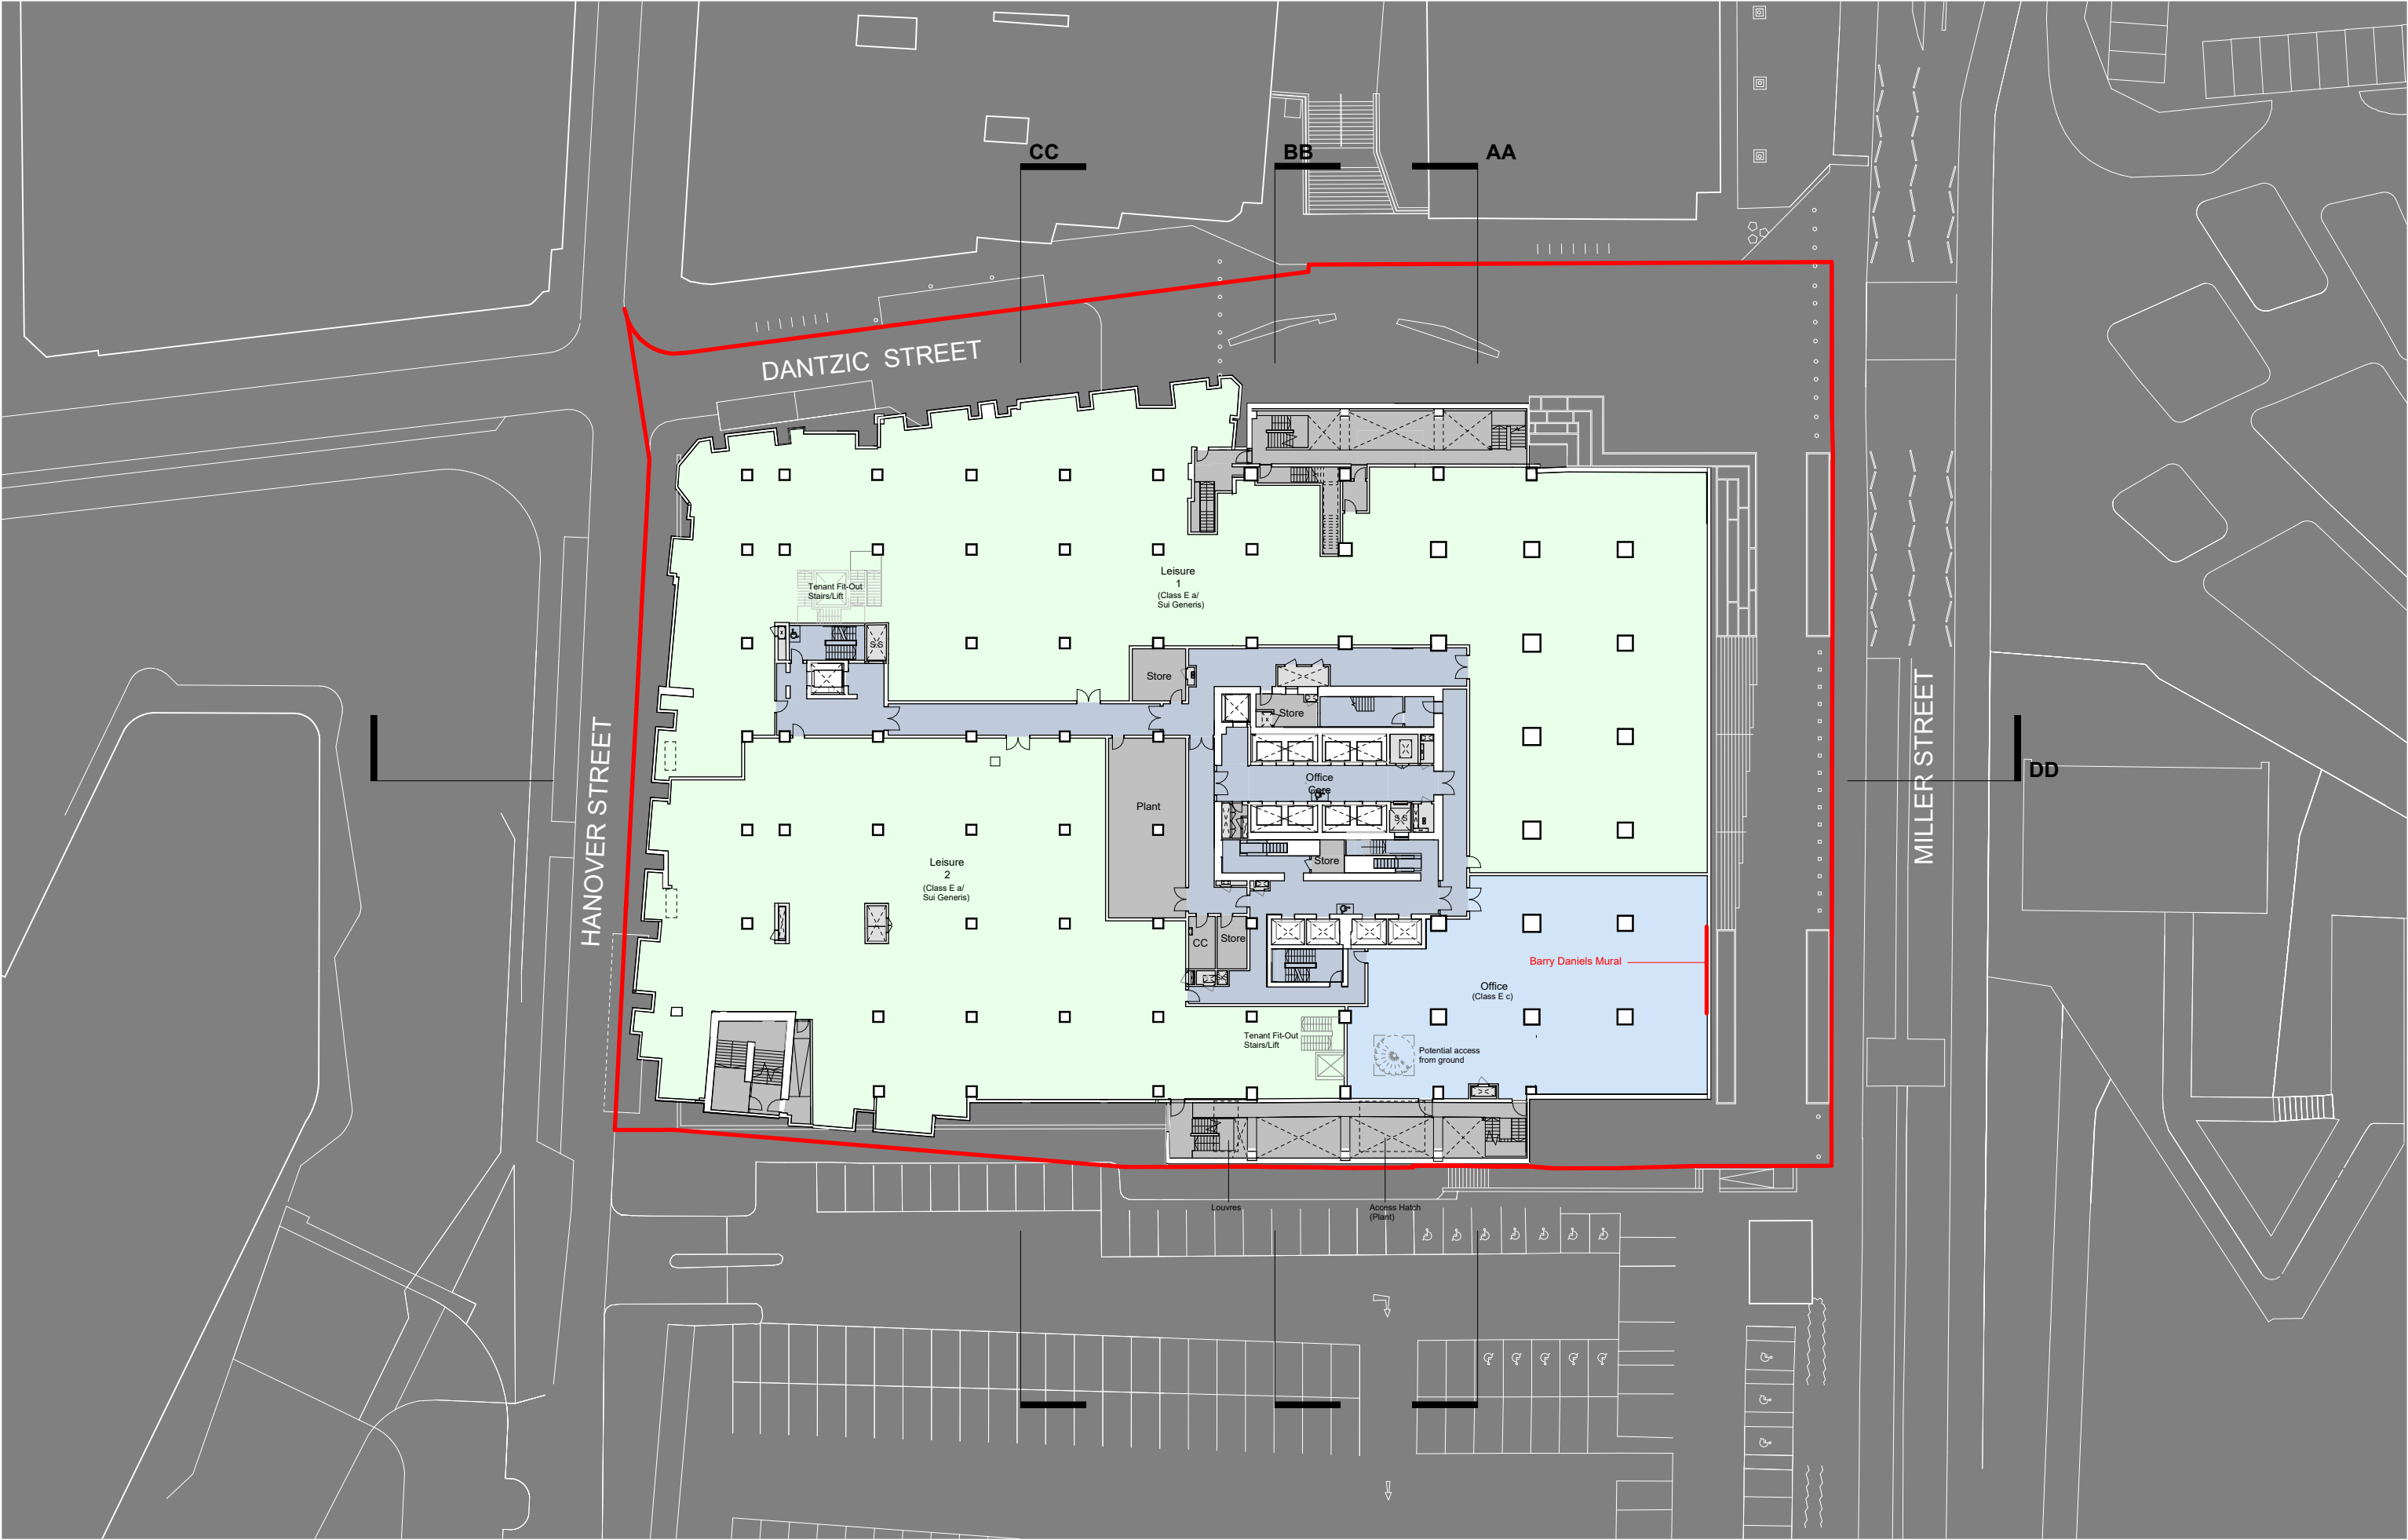

This drawing is copyright
Do not scale off dimensions.
All dimensions to be checked on site by contractor.
Contractor to report any dimensional discrepancies,
errors or omissions prior to commencing on site.
SimpsonHaugh drawings have been created from a
Hollis 3-dimensional model. Where Hollis survey
information was unavailable or required further detail,
drawings have been supplemented through additional
information such as Ploewman Craven 2-dimensional
measured survey drawings, historic records, historic
publications and site measurements/observations. All
details and dimensions to be verified through further
intrusive and measured surveys.

NORTH

Rev	Date	Description
P01	2025-04-10	Planning Submission

Project Title
Project Sam
Miller Street, Manchester
M60 0AL

Status
PLANNING


Drawing Title
**General Arrangement
Proposed Plan
Basement Level 01**

Project No 10518	Scale 1 : 500 @ A3
SHD Drawing Code 10518-SHA-Z1-A-B5D8-G200-PL-B1-001	Revision P01

simpsonhaugh

Manchester +44 (0)161 835 2345 London +44 (0)20 7549 4000 Birmingham +44 (0)121 233 1874

© SimpsonHaugh Architects Ltd 2025

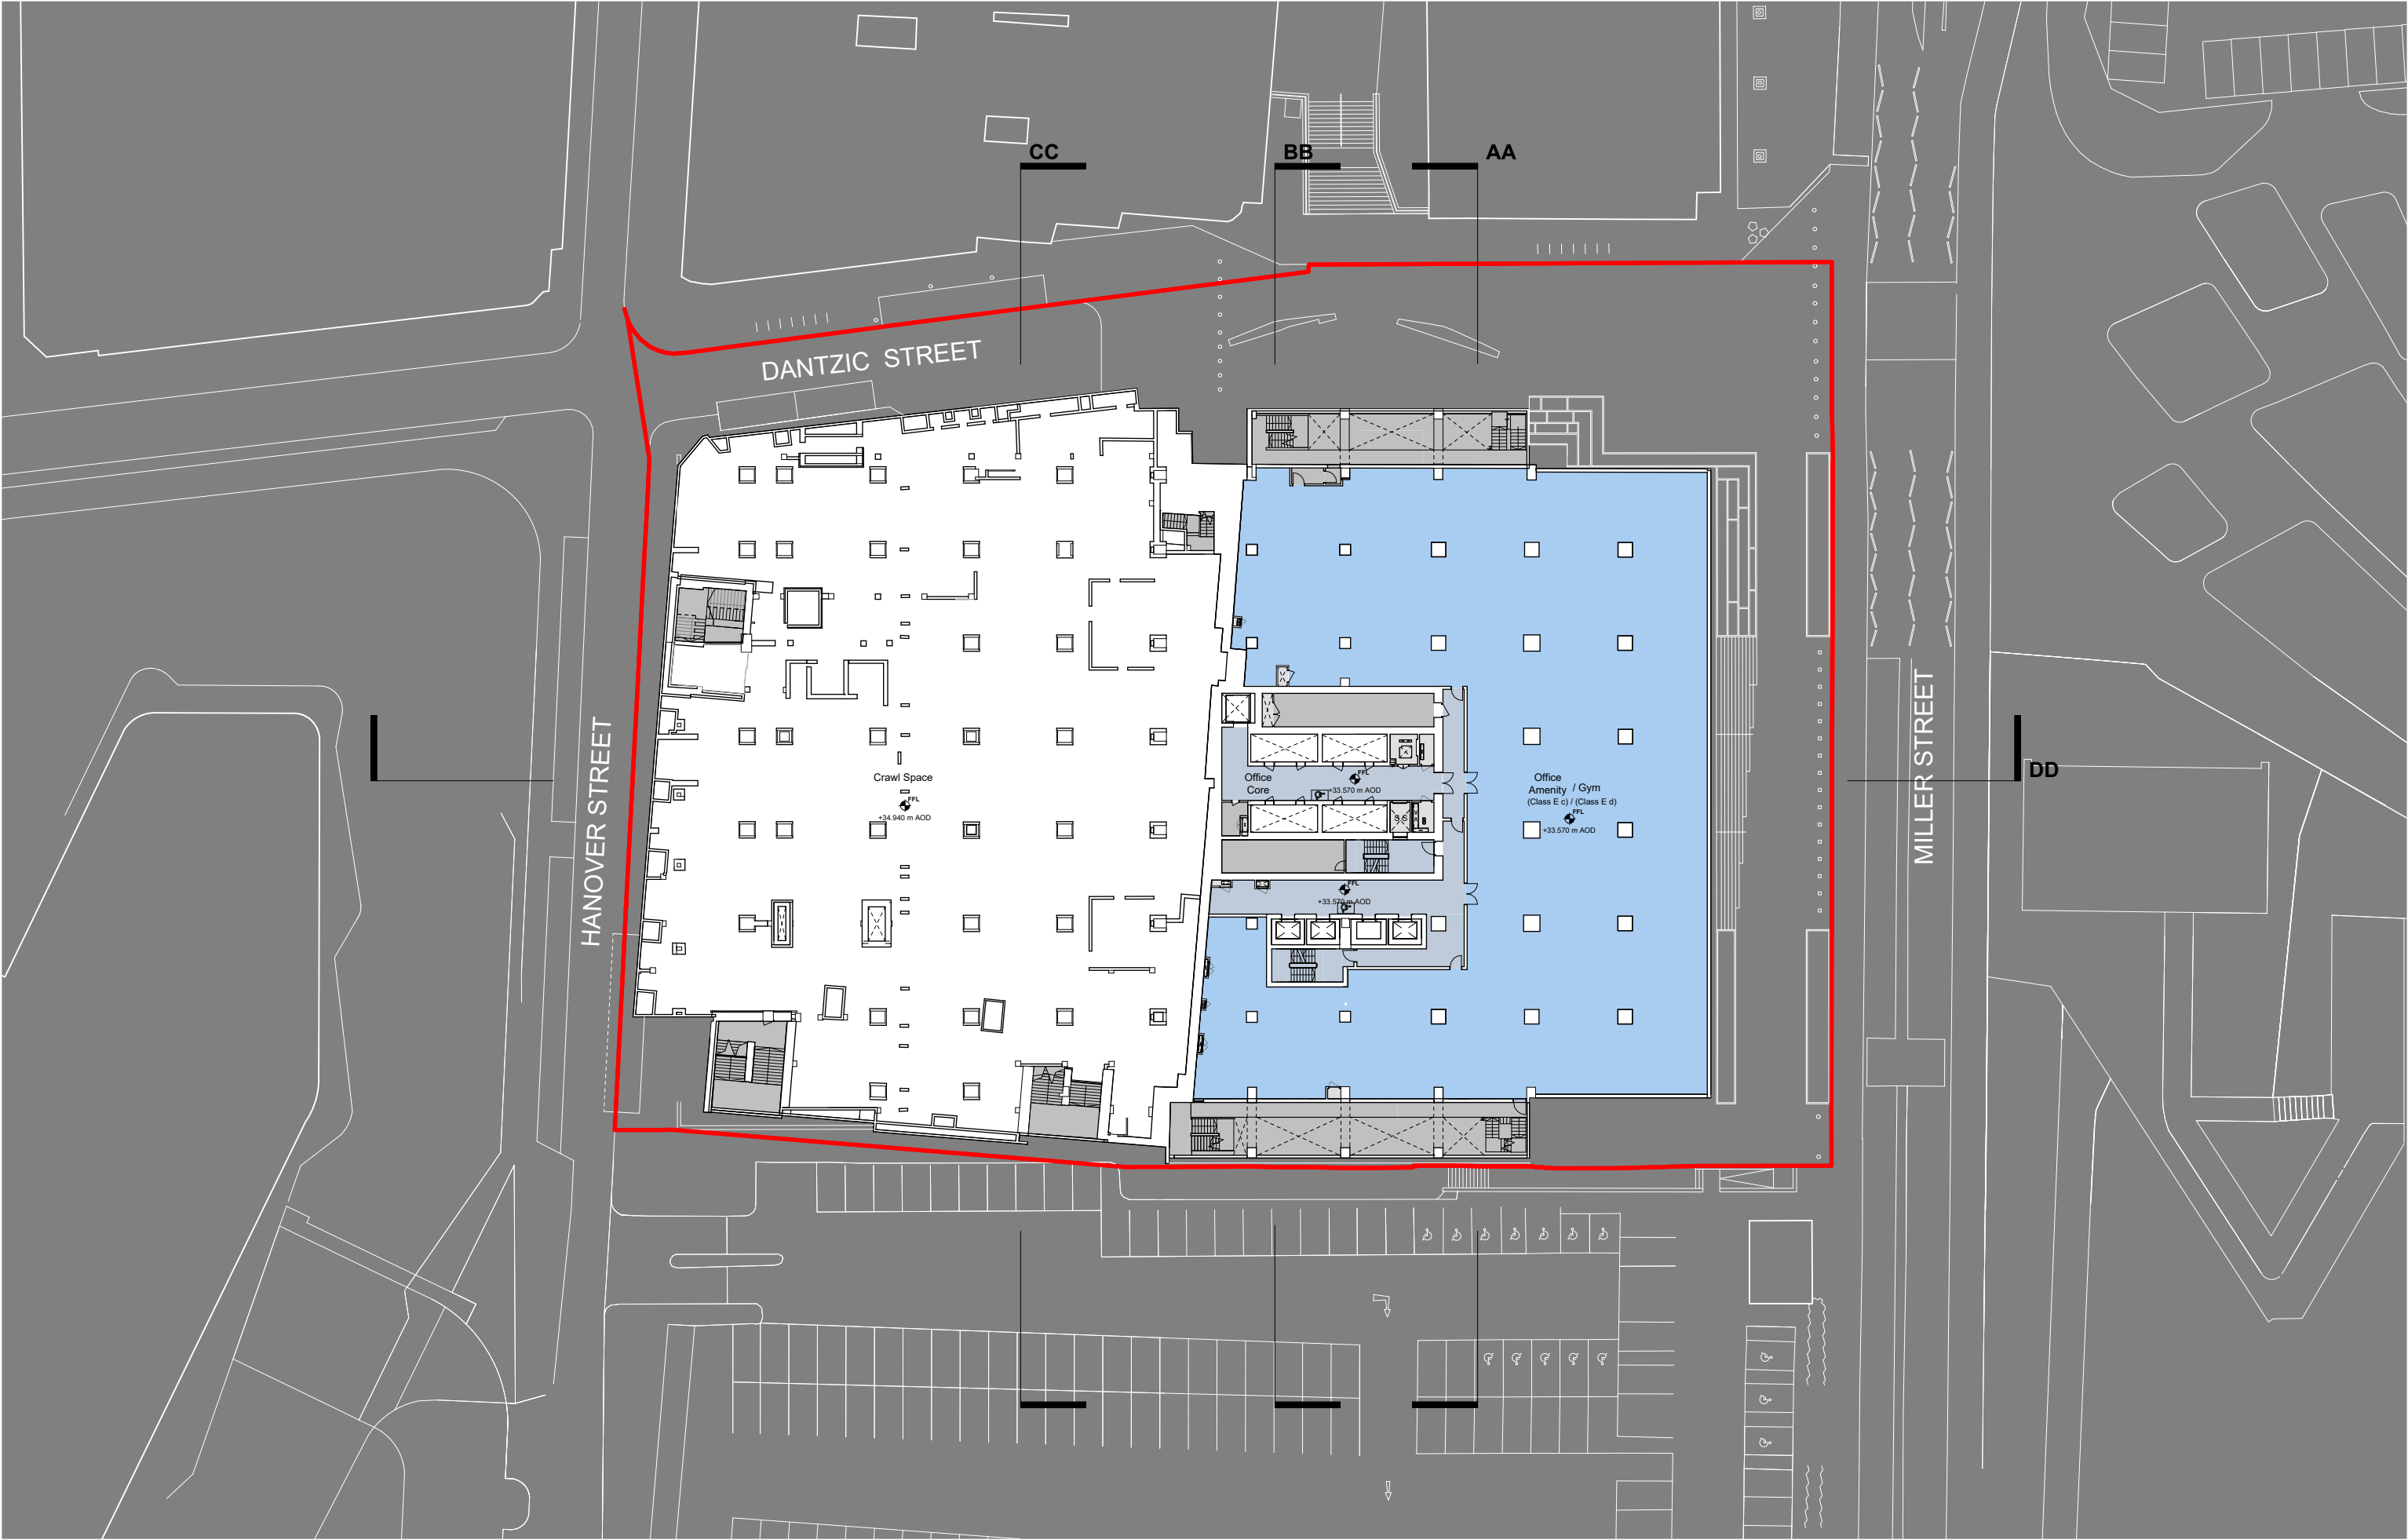

This drawing is copyright
Do not scale off dimensions.
All dimensions to be checked on site by contractor.
Contractor to report any dimensional discrepancies,
errors or omissions prior to commencing on site.
SimpsonHaugh drawings have been created from a
Hollis 3-dimensional model. Where Hollis survey
information was unavailable or required further detail,
drawings have been supplemented through additional
information such as Ploymen Craven 2-dimensional
measured survey drawings, historic records, historic
publications and site measurements/observations. All
details and dimensions to be verified through further
intrusive and measured surveys.

NORTH

Rev	Date	Description
P01	2025-04-10	Planning Submission

Project Title
Project Sam
Miller Street, Manchester
M60 0AL

Status
PLANNING


Drawing Title
General Arrangement
Proposed Plan
Basement Level 01 Lower

Project No 10518	Scale 1 : 500 @ A3
----------------------------	------------------------------

SHP Drawing Code 10518-SHA-Z1-A-B5D8-G200-PL-B1L-001	Revision P01
--	------------------------

simpsonhaugh

Manchester +44 (0)161 835 2345	London +44 (0)20 7549 4000	Birmingham +44 (0)121 233 1874
-----------------------------------	-------------------------------	-----------------------------------

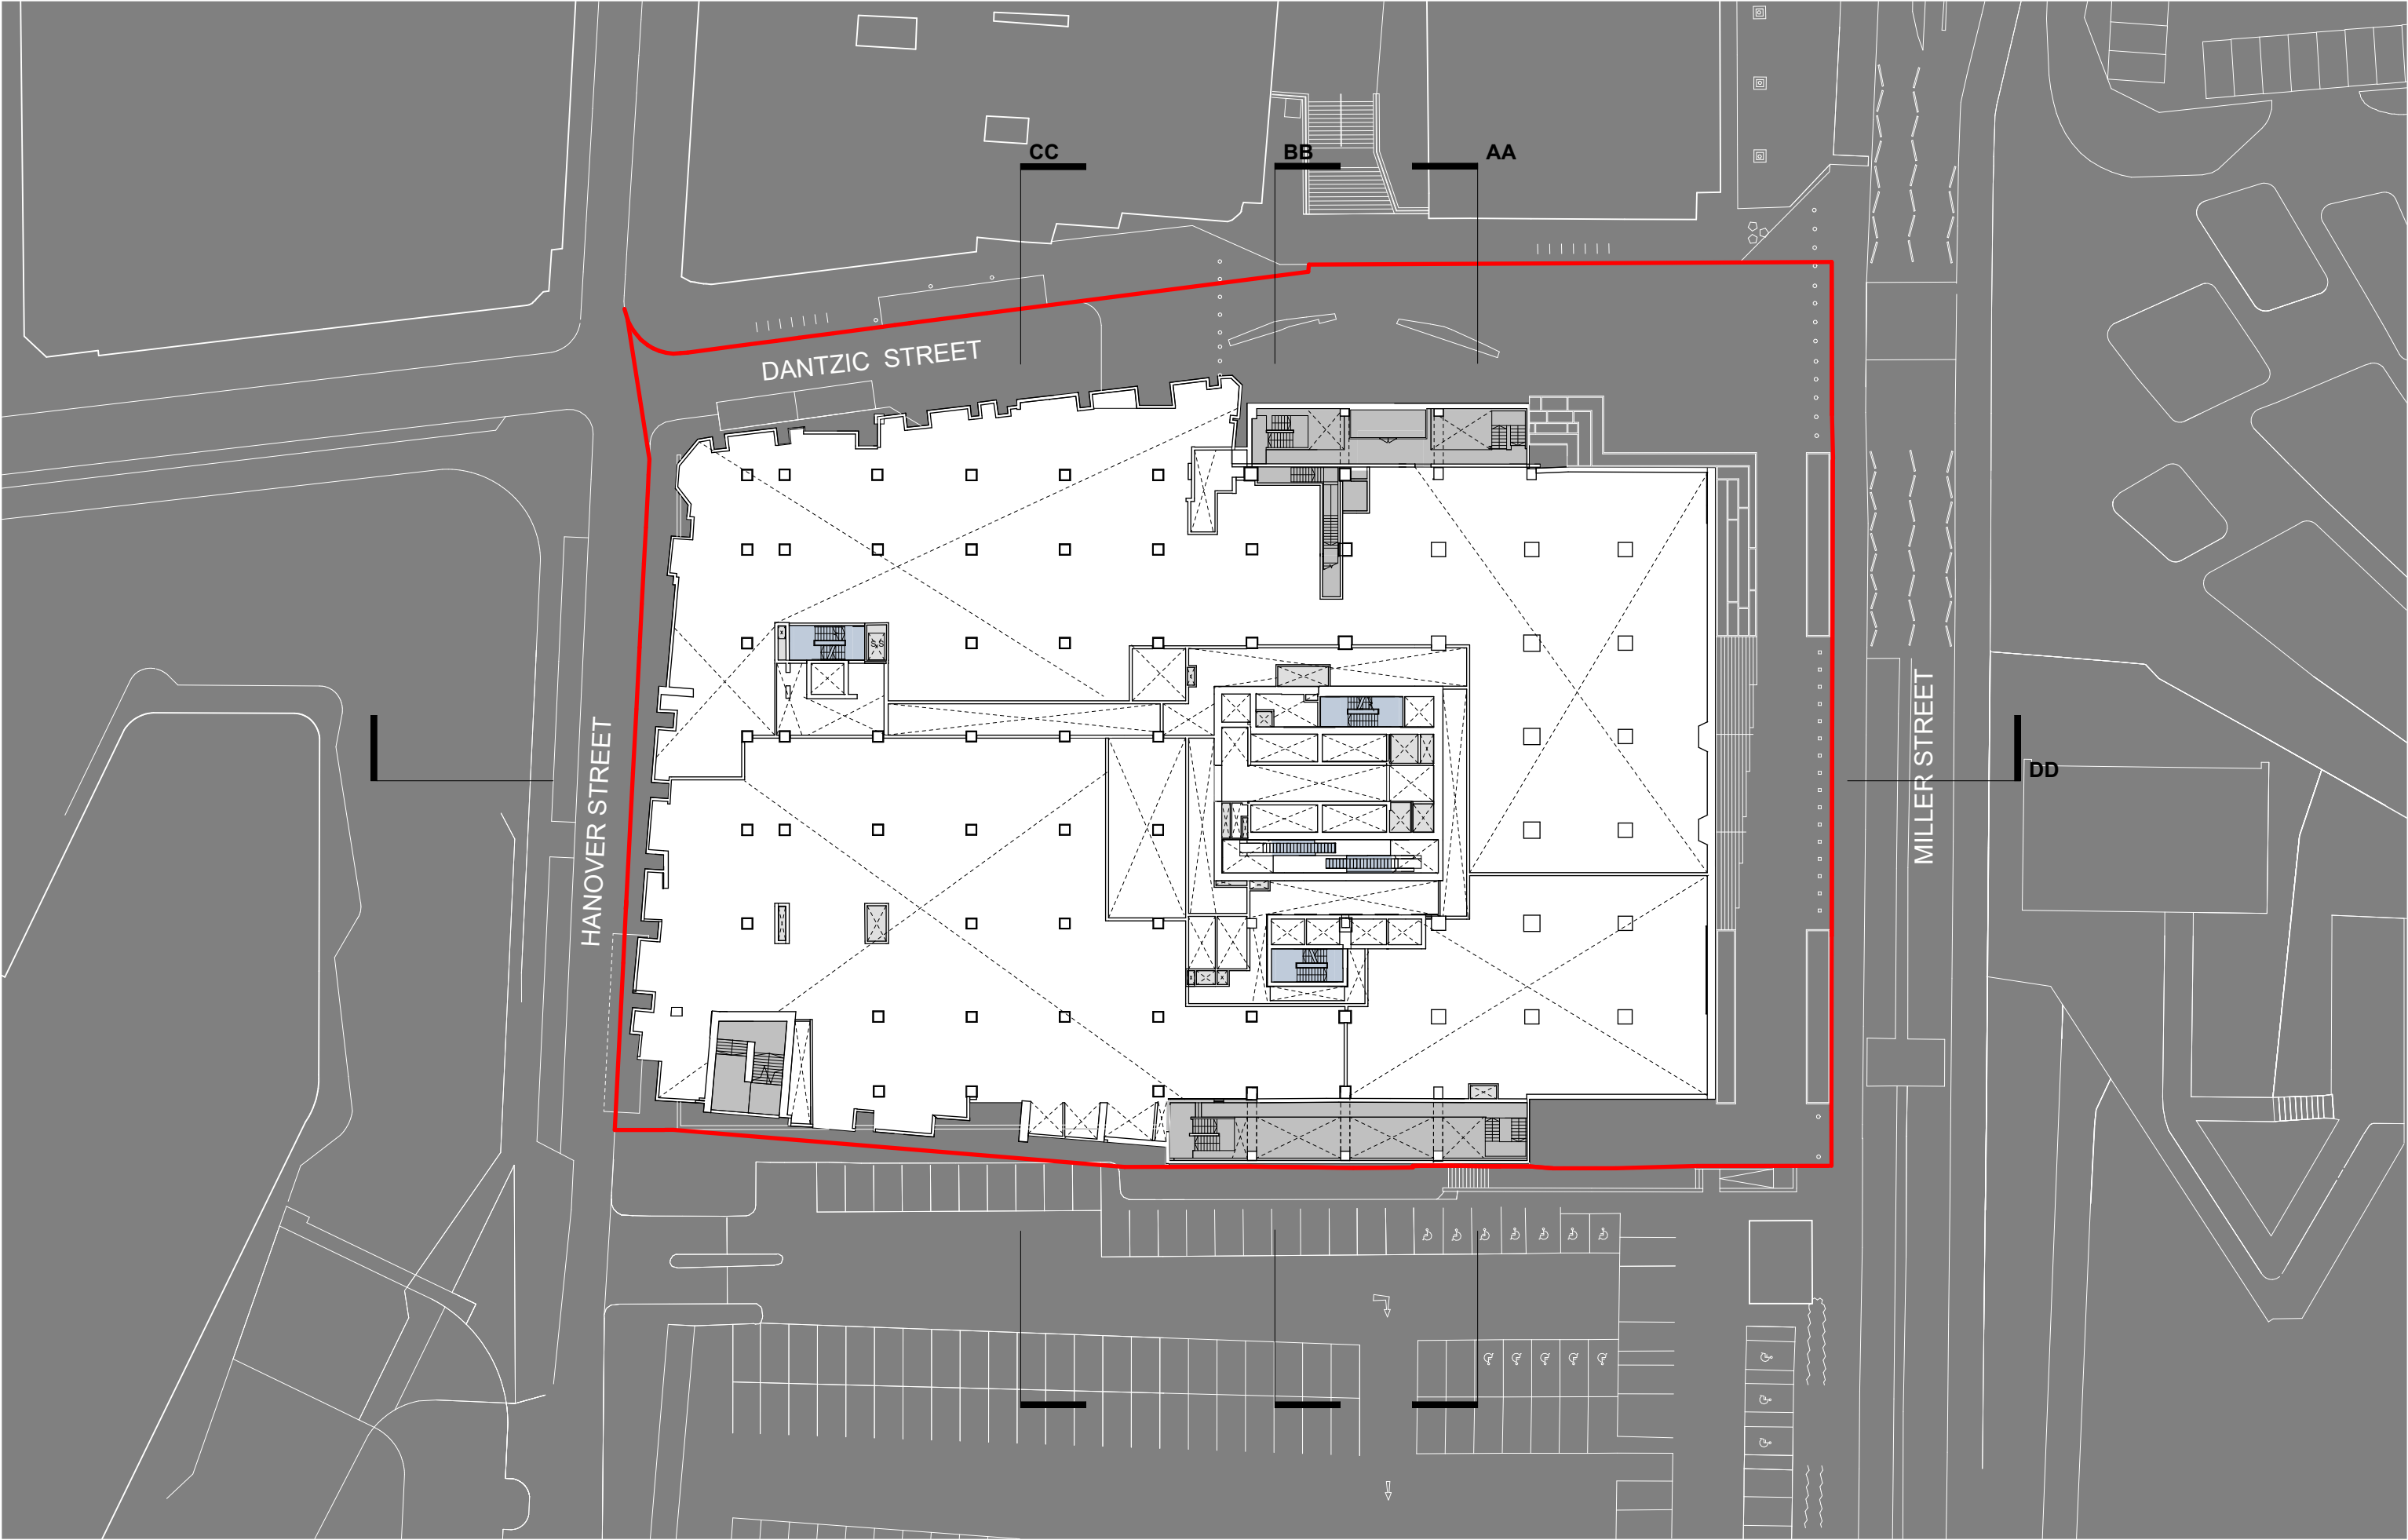

This drawing is copyright
Do not scale off dimensions.
All dimensions to be checked on site by contractor.
Contractor to report any dimensional discrepancies,
errors or omissions prior to commencing on site.
SimpsonHaugh drawings have been created from a
Hollis 3-dimensional model. Where Hollis survey
information was unavailable or required further detail,
drawings have been supplemented through additional
information such as Plozman Craven 2-dimensional
measured survey drawings, historic records, historic
publications and site measurements/observations. All
details and dimensions to be verified through further
intrusive and measured surveys.

NORTH

Rev	Date	Description
P01	2025-04-10	Planning Submission

Project Title
Project Sam
Miller Street, Manchester
M60 0AL

Status
PLANNING

Drawing Title
General Arrangement
Proposed Plan
Basement Level 01 Upper


Project No 10518	Scale 1 : 500 @ A3
SHD Drawing Code 10518-SHA-Z1-A-B5D8-G200-PL-B1U-001	Revision P01

simpsonhaugh

Manchester
+44 (0)161 835 2345

London
+44 (0)20 7549 4000

Birmingham
+44 (0)121 233 1874

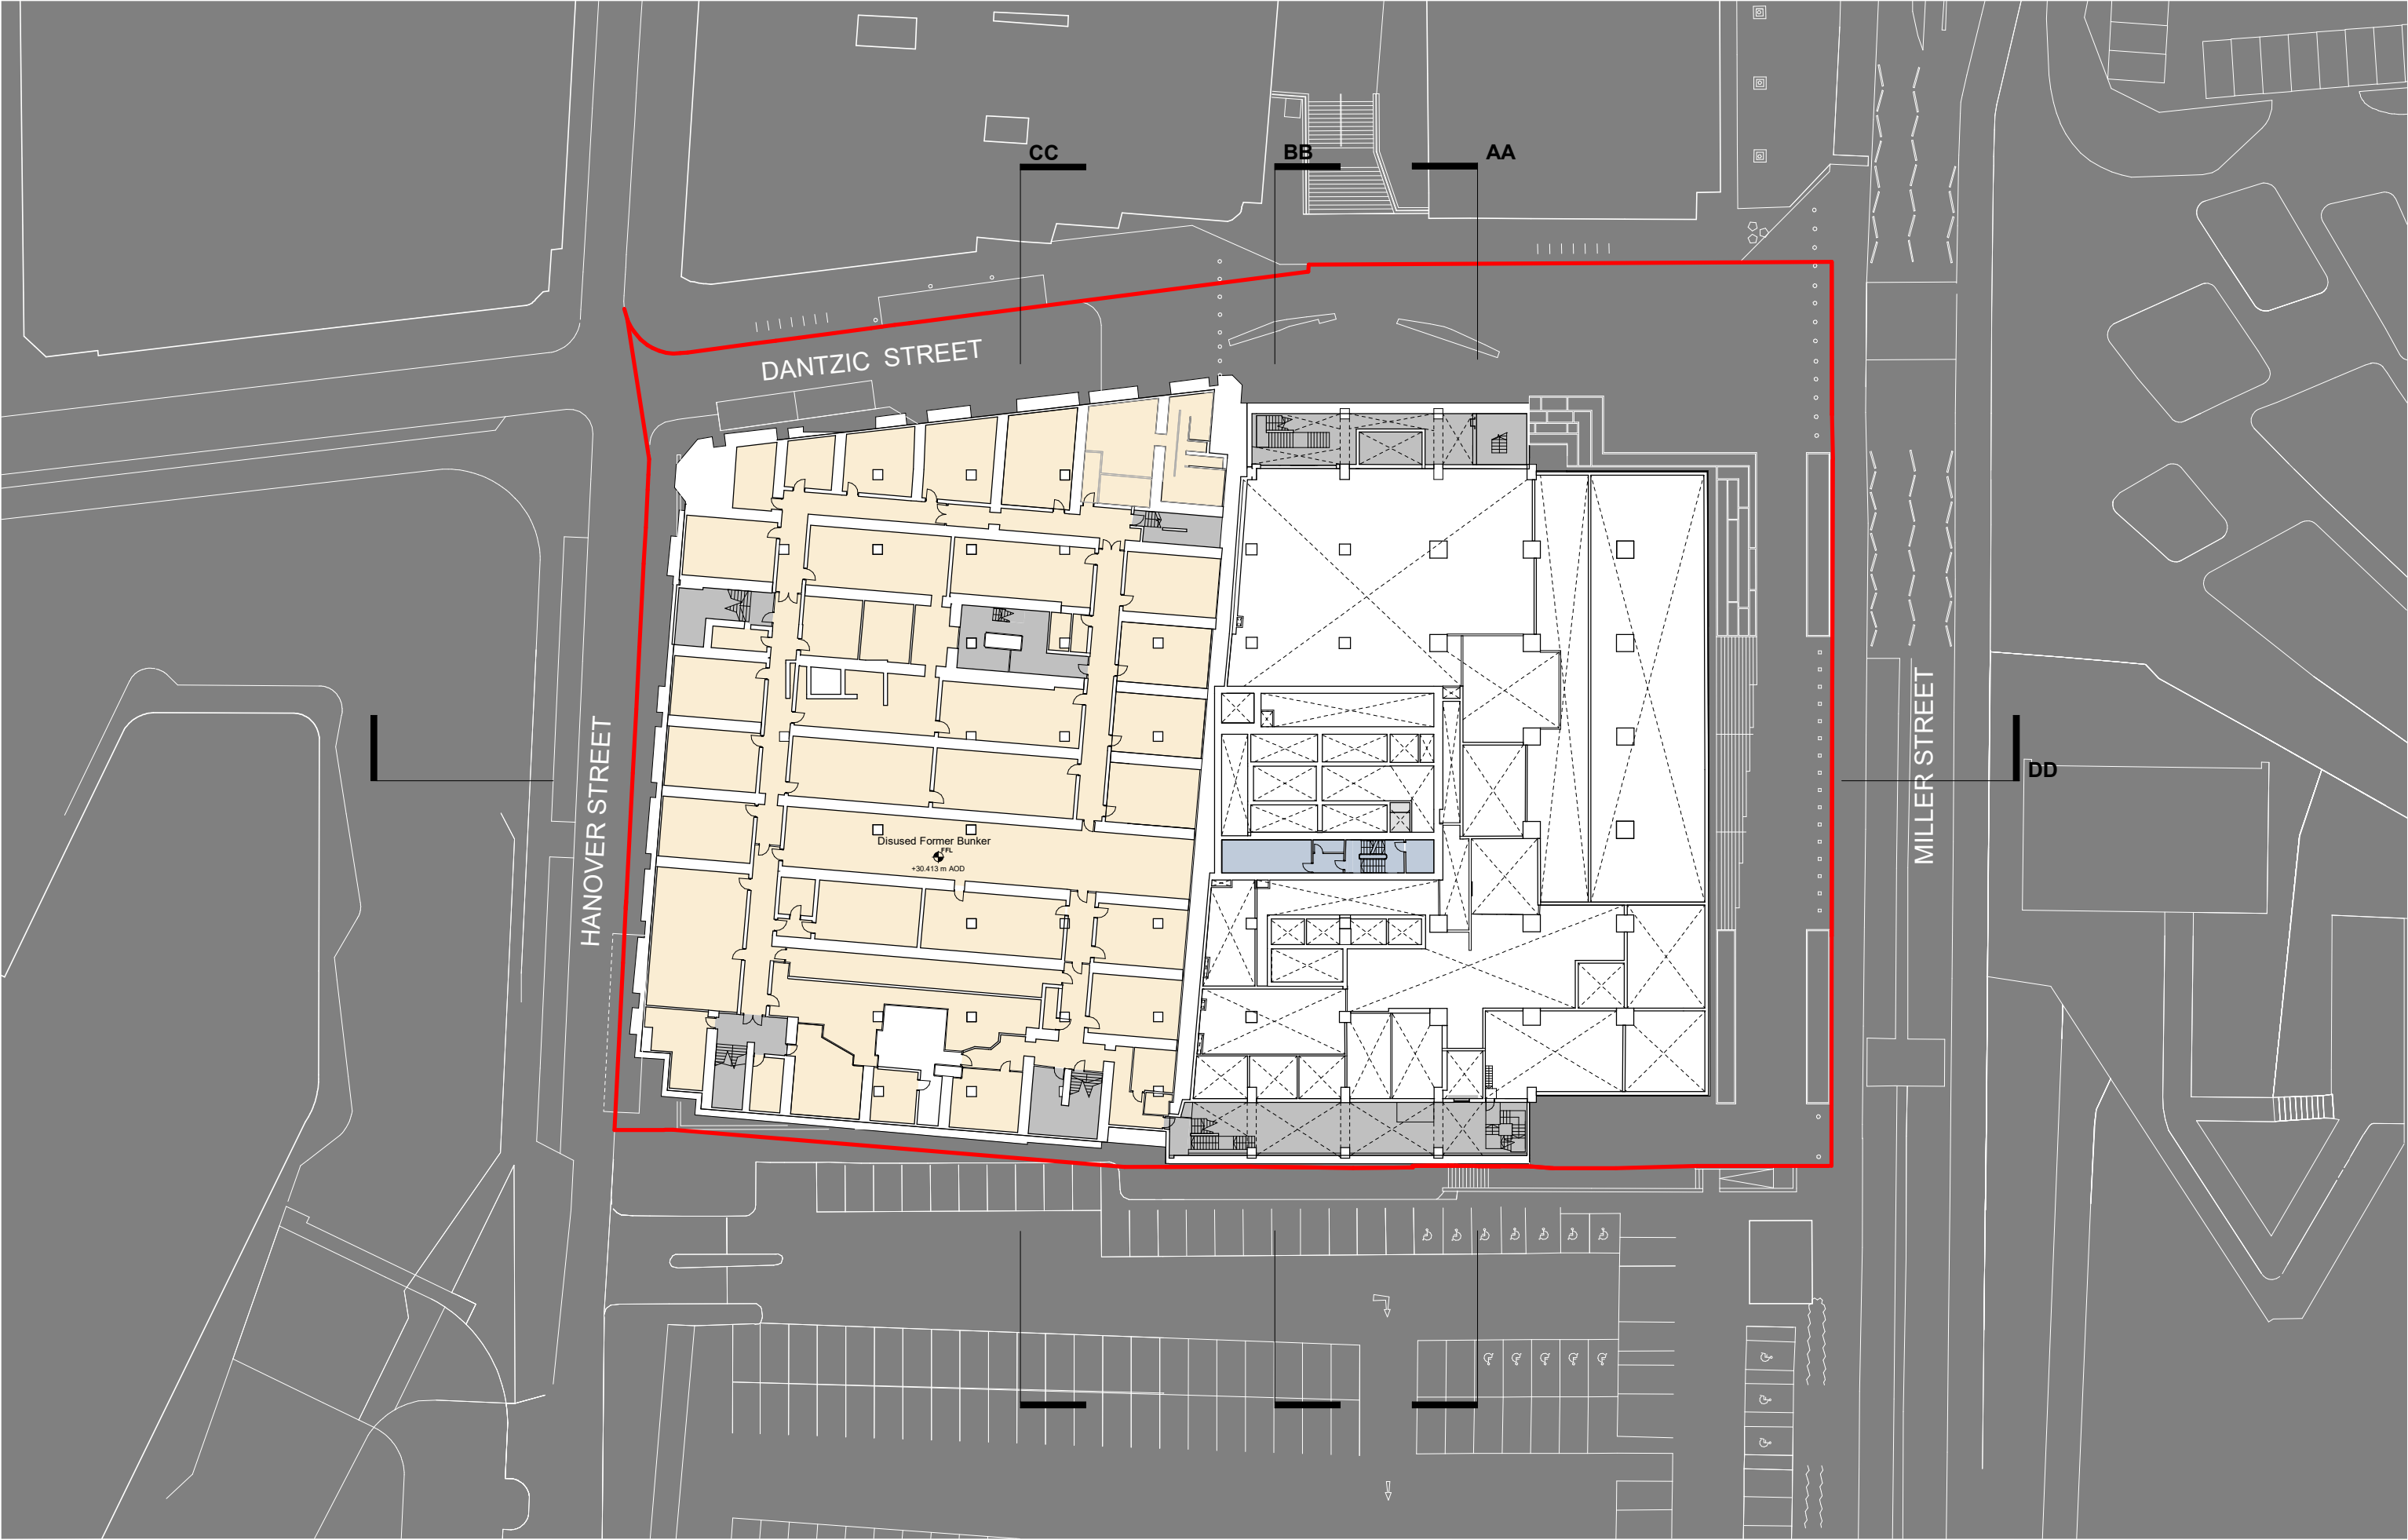

This drawing is copyright
Do not scale off dimensions.
All dimensions to be checked on site by contractor.
Contractor to report any dimensional discrepancies,
errors or omissions prior to commencing on site.
SimpsonHaugh drawings have been created from a
Hollis 3-dimensional model. Where Hollis survey
information was unavailable or required further detail,
drawings have been supplemented through additional
information such as Ploverman Craven 2-dimensional
measured survey drawings, historic records, historic
publications and site measurements/observations. All
details and dimensions to be verified through further
intrusive and measured surveys.

NORTH

Rev	Date	Description
P01	2025-04-10	Planning Submission

Project Title
Project Sam
Miller Street, Manchester
M60 0AL


Status
PLANNING

Drawing Title
General Arrangement
Proposed Plan
Basement Level 02

Project No 10518	Scale 1 : 500 @ A3
SHP Drawing Code 10518-SHA-Z1-A-B5D8-G200-PL-B2-001	Revision P01

simpsonhaugh

Manchester +44 (0)161 835 2345	London +44 (0)20 7549 4000	Birmingham +44 (0)121 233 1874
-----------------------------------	-------------------------------	-----------------------------------

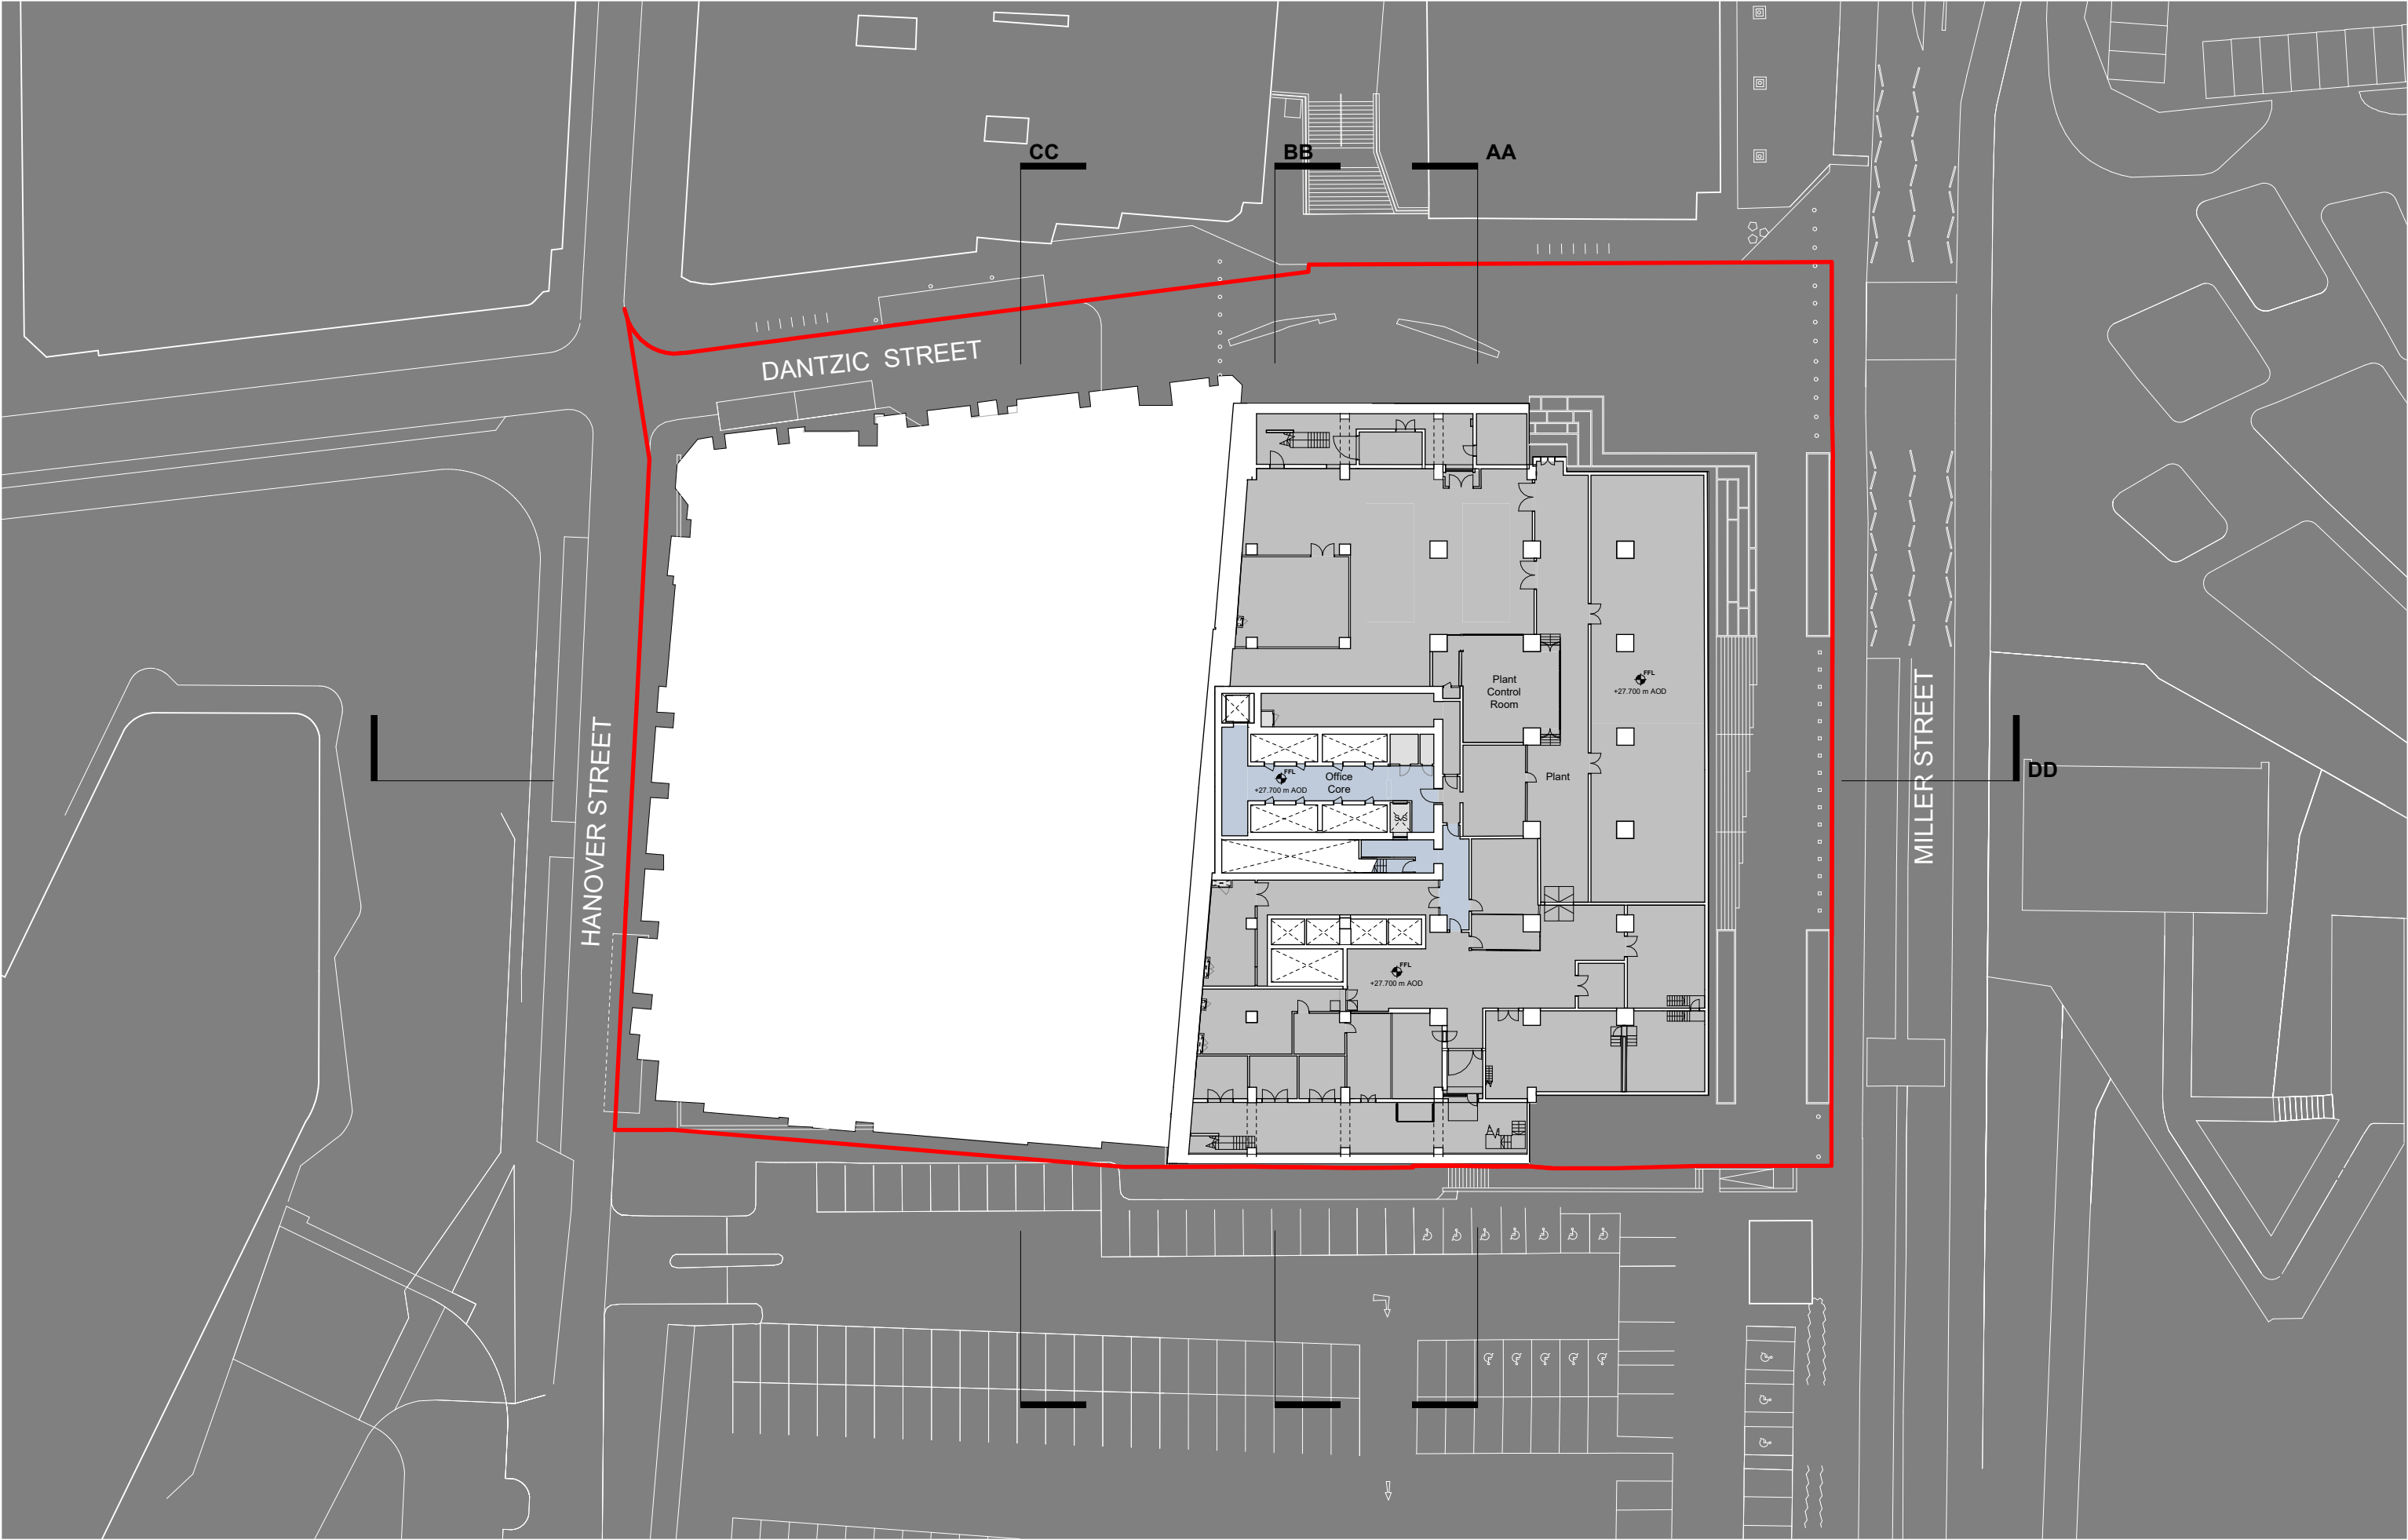

This drawing is copyright
Do not scale off dimensions.
All dimensions to be checked on site by contractor.
Contractor to report any dimensional discrepancies,
errors or omissions prior to commencing on site.
SimpsonHaugh drawings have been created from a
Hollis 3-dimensional model. Where Hollis survey
information was unavailable or required further detail,
drawings have been supplemented through additional
information such as Ploewman Craven 2-dimensional
measured survey drawings, historic records, historic
publications and site measurements/observations. All
details and dimensions to be verified through further
intrusive and measured surveys.

NORTH

Rev	Date	Description
P01	2025-04-10	Planning Submission

Project Title
Project Sam
Miller Street, Manchester
M60 0AL


Status
PLANNING

Drawing Title
General Arrangement
Proposed Plan
Basement Level 03

Project No 10518	Scale 1 : 500 @ A3
SHIP Drawing Code 10518-SHA-Z1-A-B5D8-G200-PL-B3-001	Revision P01

simpsonhaugh

Manchester +44 (0)161 835 2345	London +44 (0)20 7549 4000	Birmingham +44 (0)121 233 1874
-----------------------------------	-------------------------------	-----------------------------------

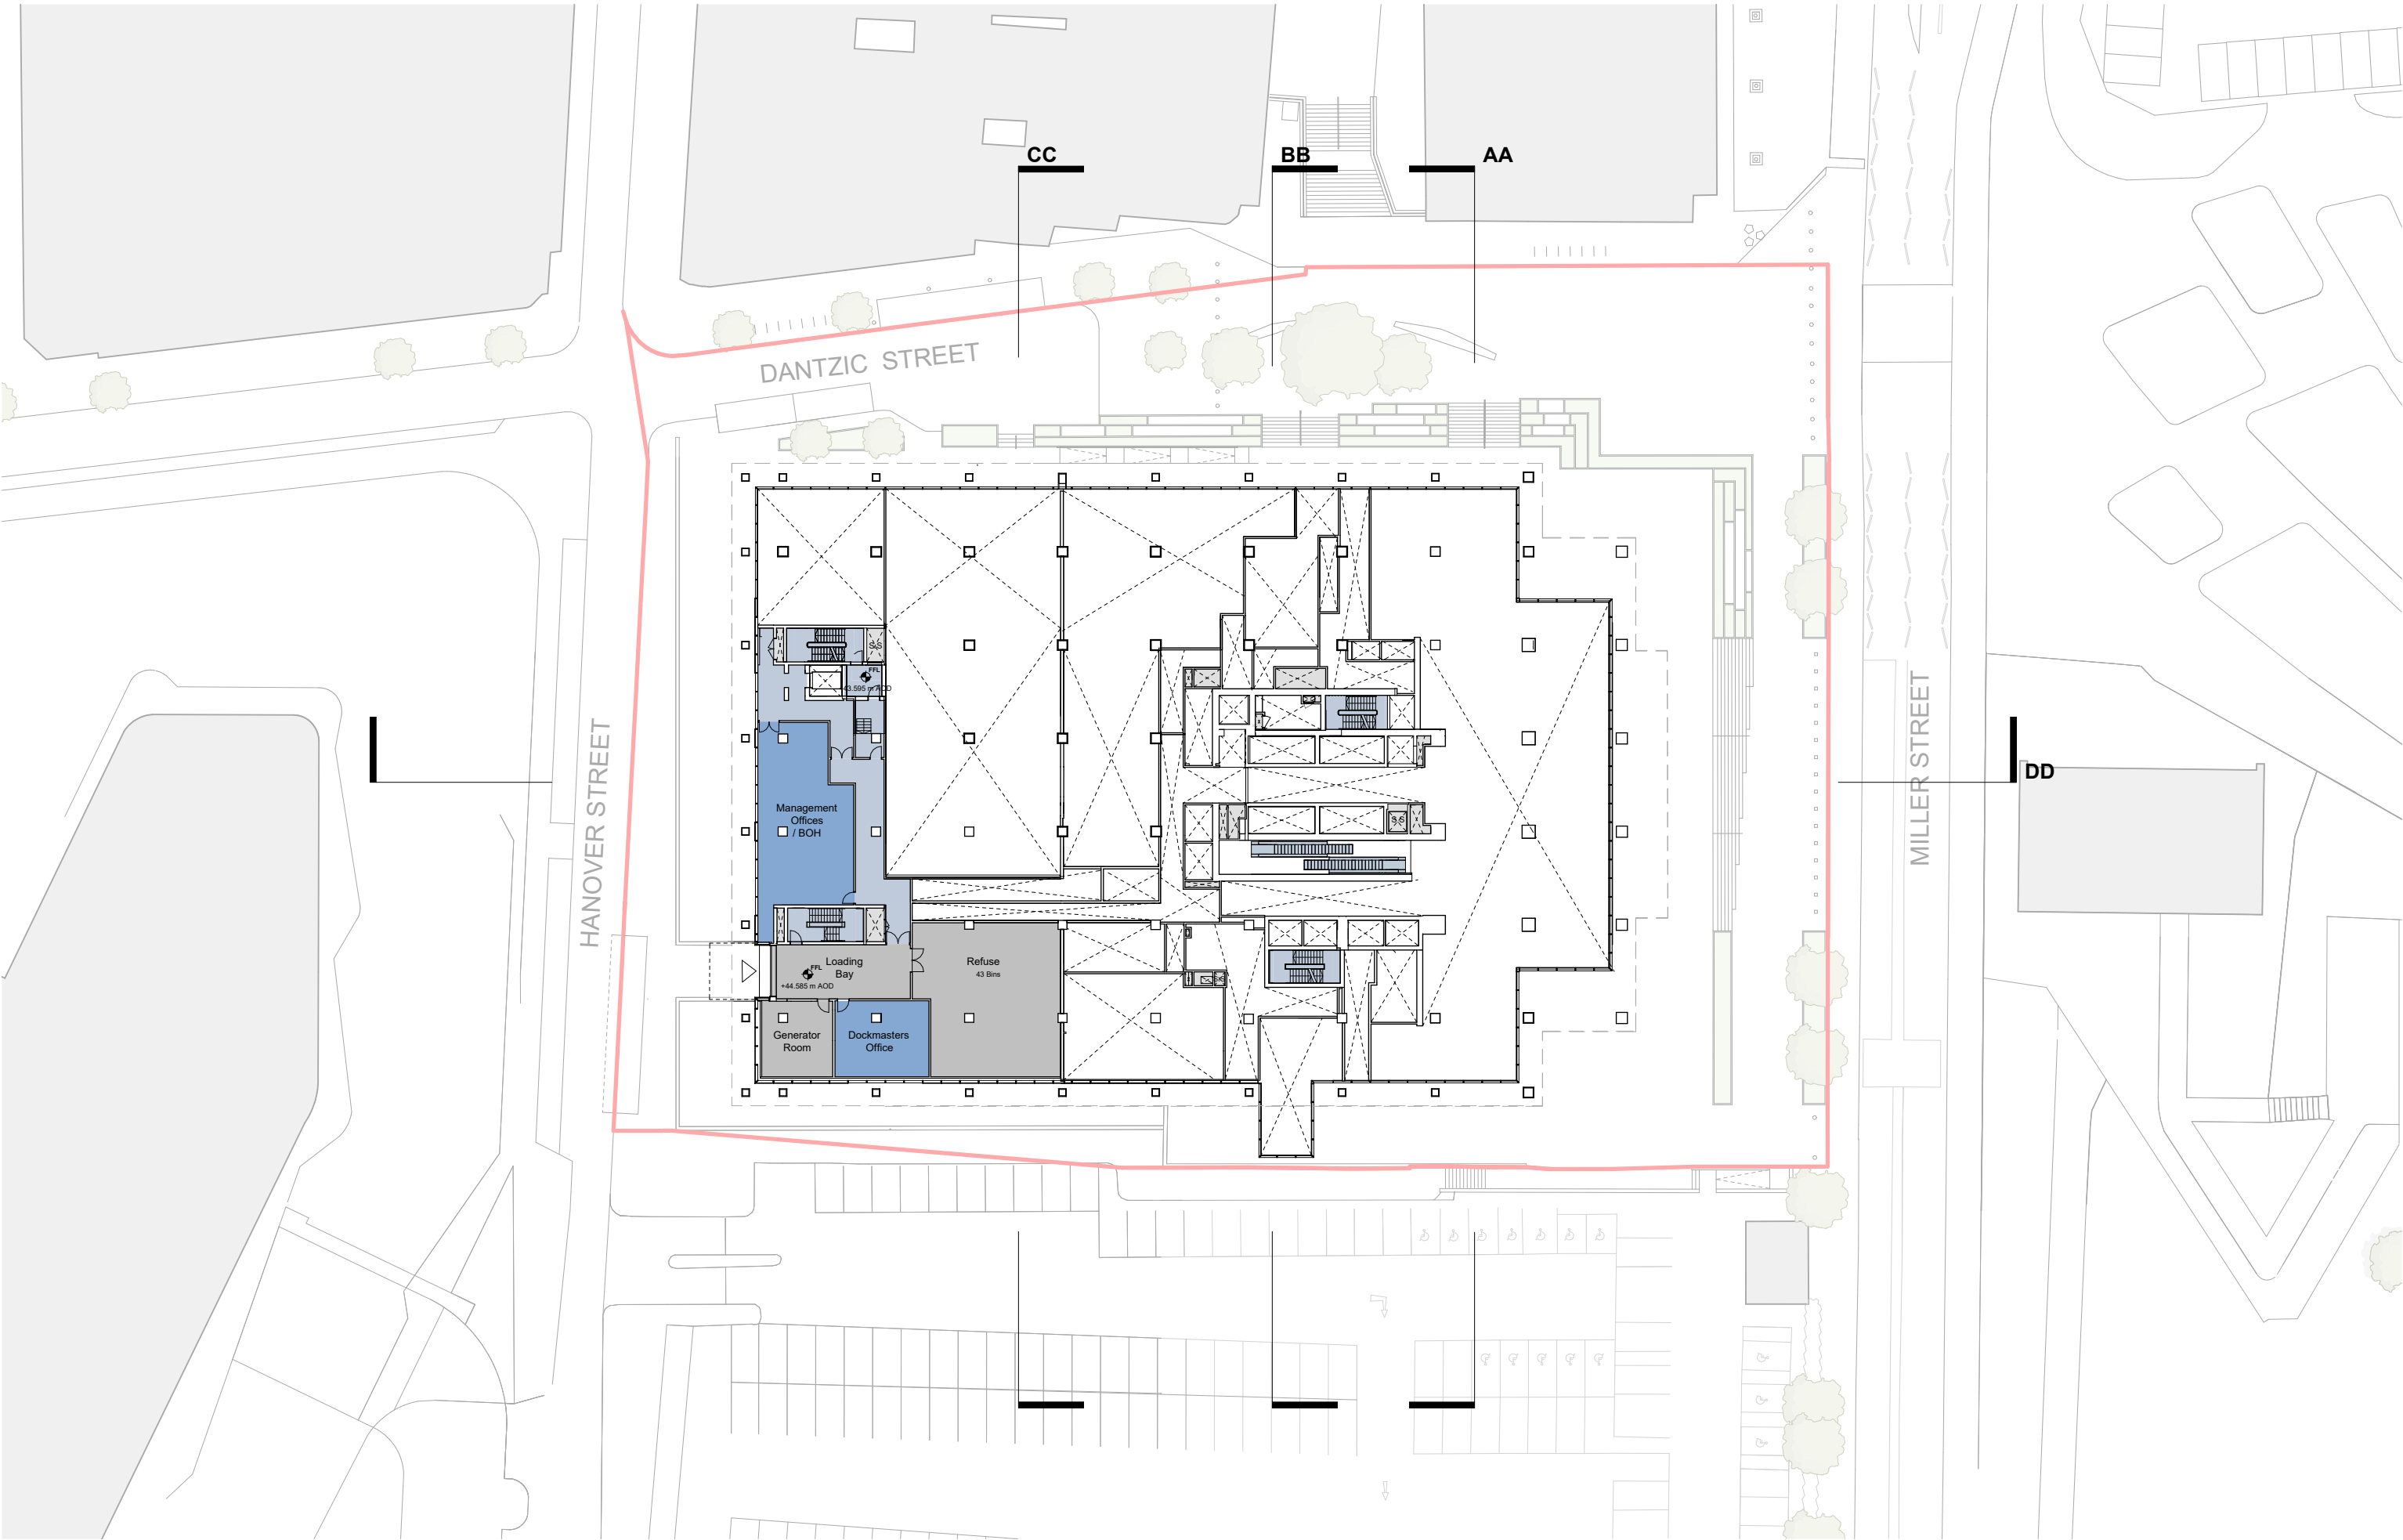

This drawing is copyright
Do not scale off dimensions.
All dimensions to be checked on site by contractor.
Contractor to report any dimensional discrepancies,
errors or omissions prior to commencing on site.
SimpsonHaugh drawings have been created from a
Hollis 3-dimensional model. Where Hollis survey
information was unavailable or required further detail,
drawings have been supplemented through additional
information such as Ploewman Craven 2-dimensional
measured survey drawings, historic records, historic
publications and site measurements/observations. All
details and dimensions to be verified through further
intrusive and measured surveys.

NORTH

Rev	Date	Description
P01	2025-04-10	Planning Submission

Project Title
Project Sam
Miller Street, Manchester
M60 0AL

Status
PLANNING


Drawing Title
General Arrangement
Proposed Plan
Mezzanine Level

Project No 10518	Scale 1 : 500 @ A3
SHP Drawing Code 10518-SHA-Z1-A-B5D8-G200-PL-M0-001	Revision P01

simpsonhaugh

Manchester +44 (0)161 835 2345	London +44 (0)20 7549 4000	Birmingham +44 (0)121 233 1874
-----------------------------------	-------------------------------	-----------------------------------

© SimpsonHaugh Architects Ltd 2025

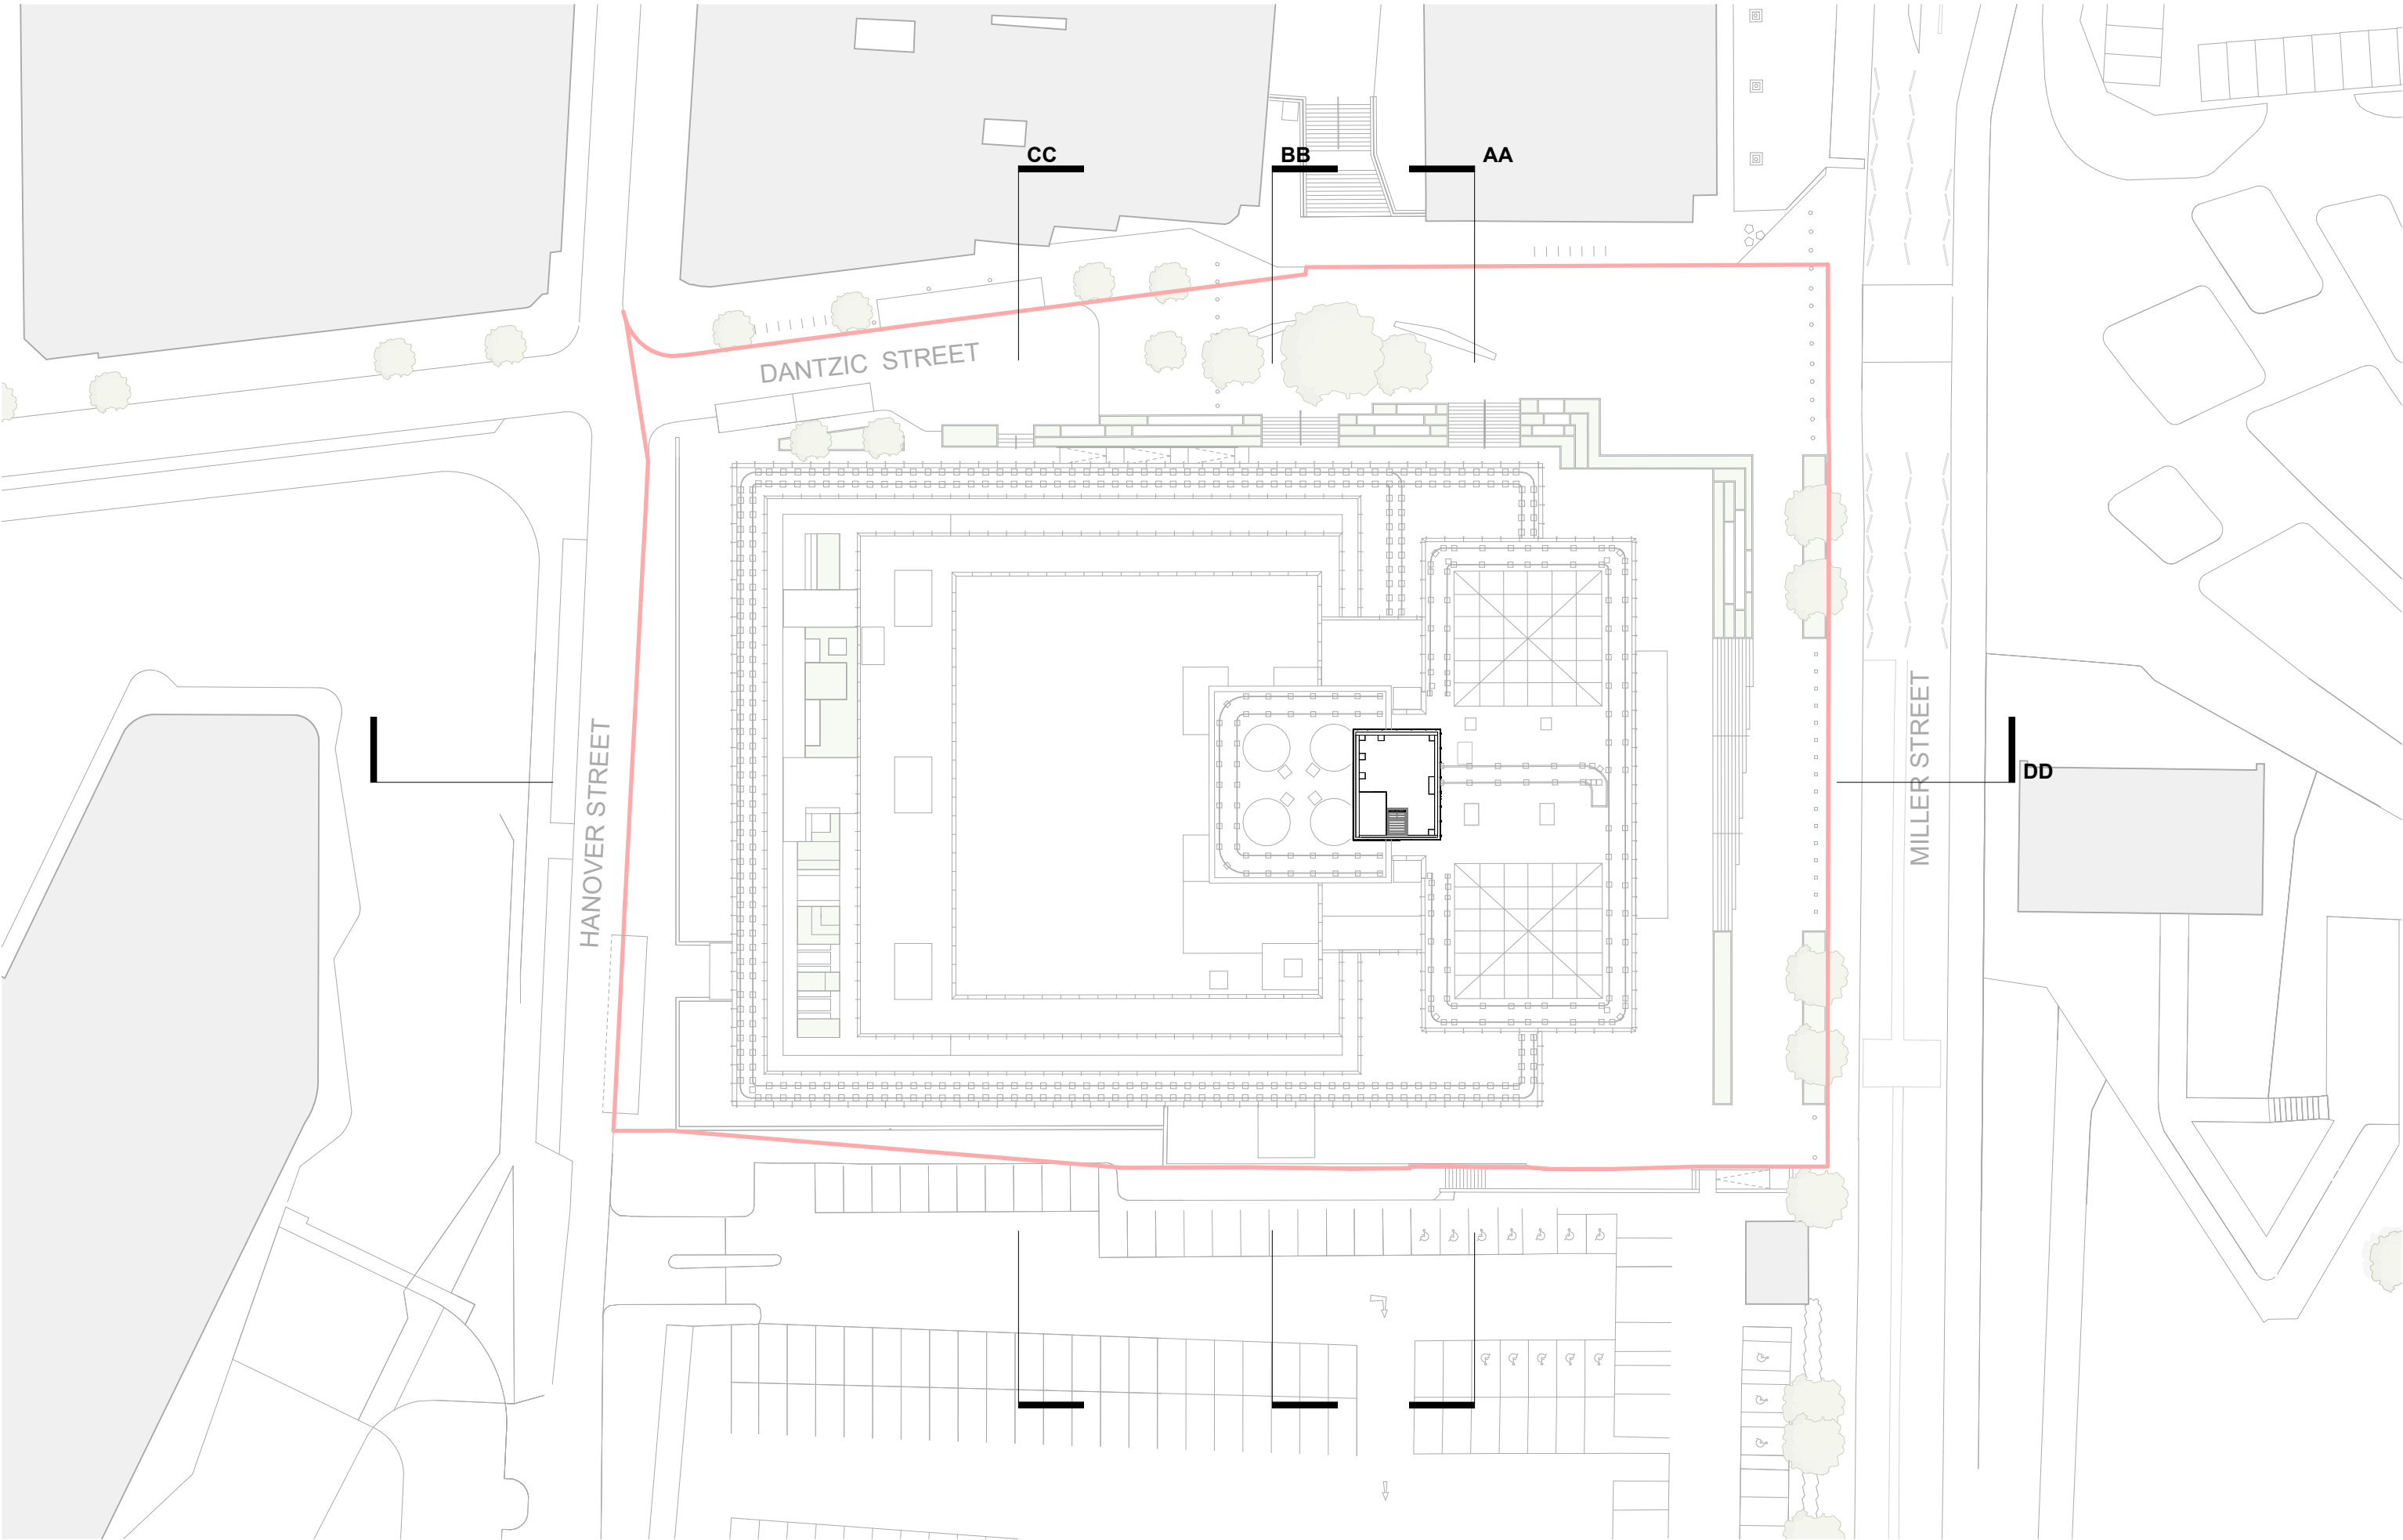

This drawing is copyright
Do not scale off dimensions.
All dimensions to be checked on site by contractor.
Contractor to report any dimensional discrepancies,
errors or omissions prior to commencing on site.
SimpsonHaugh drawings have been created from a
Hollis 3-dimensional model. Where Hollis survey
information was unavailable or required further detail,
drawings have been supplemented through additional
information such as Ploewman Craven 2-dimensional
measured survey drawings, historic records, historic
publications and site measurements/observations. All
details and dimensions to be verified through further
intrusive and measured surveys.

NORTH

Rev	Date	Description
P01	2025-04-10	Planning Submission

Project Title
Project Sam
Miller Street, Manchester
M60 0AL

Status
PLANNING

Drawing Title
General Arrangement
Proposed Plan
Roof Level

Project No 10518	Scale 1 : 500 @ A3
SHP Drawing Code 10518-SHA-Z1-A-B5D8-G200-PL-RF-001	Revision P01

simpsonhaugh

Manchester +44 (0)161 835 2345	London +44 (0)20 7549 4000	Birmingham +44 (0)121 233 1874
-----------------------------------	-------------------------------	-----------------------------------

© SimpsonHaugh Architects Ltd 2025