


ARDWICK GREEN NORTH

NIVIN STREET

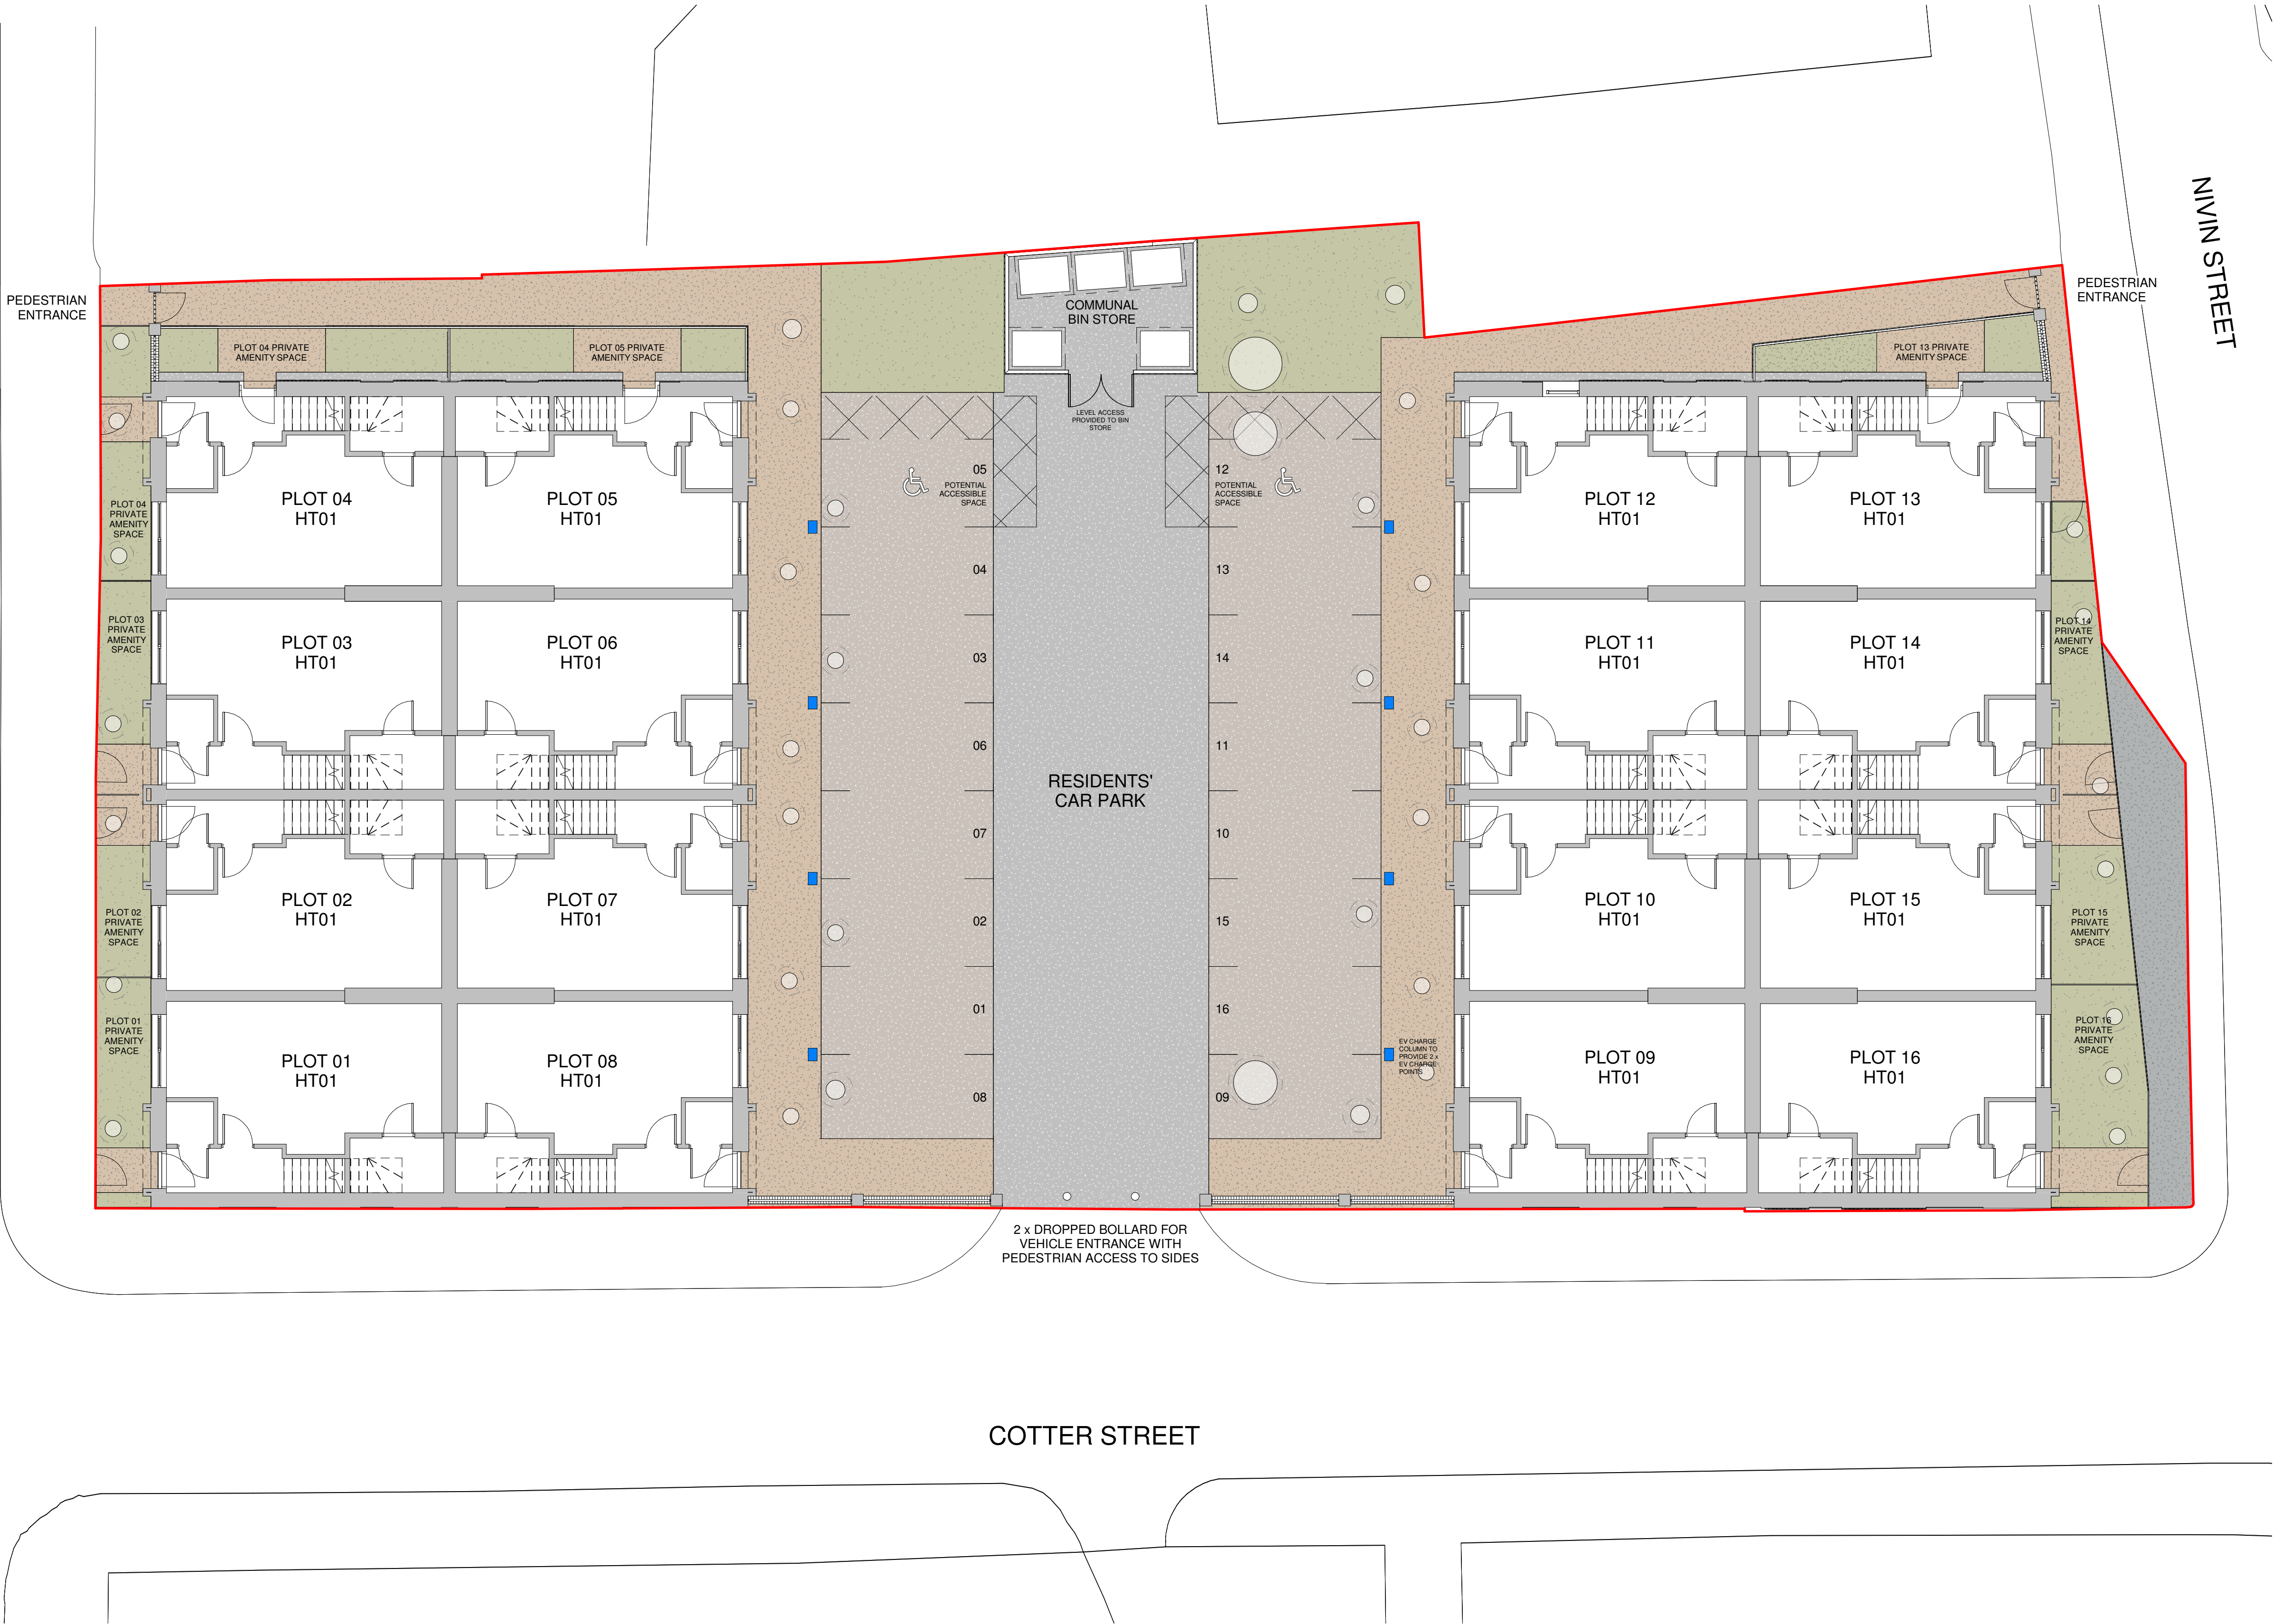

Proposed Site Layout
1 : 100

© The copyright in this drawing is vested in CodaStudios and no license or assignment of any kind has been, or is, granted to any third party whether by provision of copies or originals or otherwise unless agreed in writing.

DO NOT SCALE FROM THIS DRAWING
The contractor shall check and verify all dimensions on site and report any discrepancies in writing to CodaStudios before proceeding work

FOR ELECTRONIC DATA ISSUE
Electronic Data / drawings are issued as "read only" and should not be interrogated for measurement. All dimensions and levels should read, only from those values stated on the drawing. Coda Studios Ltd is not responsible for discrepancies caused by the overlay of other parties BIM/IFC models. These are overlaid purely as reference.

Revision		Date	Drawn	Checked
A	Drawing updated to revised scheme	19/10/22	RM	JH
B	Blocks relocated and green landscaping added	20/10/22	RM	JH
C	Site boundary updated to match Title Deeds	25/10/22	RM	JH
D	Bin store and landscaping layout updated to client comments	25/10/22	RM	JH
E	Bin store size reduced. Boundary treatments updated. Car park width amended to accommodate EV charge points	02/11/22	RM	JH
F	Boundary treatments updated / Pedestrian entrance gate removed / Bin store updated to timber store, as per client comments	09/11/22	RM	JH
G	Site layout amended as entrances to Cotter Street removed	22/11/22	RM	JH
H	Car park layout amended to suit vehicle tracking. Plot 12 side entrance removed to DIS comments	28/11/22	RM	JH
I	Contrasting parking bay treatment added. EV charge column and bin store access note updated	18/04/23	RM	JH
J	Pedestrian entrance from Cotter Street amended to suit existing levels	10/04/24	RM	JH
K	Cotter Street amended to show bell mouth as per s278 Drawings	25/07/24	DC	RM
C01	Construction Issue. Vehicle and Pedestrian access from Cotter Street amended as per contractor comments.	04/10/24	DC	RM
C02	Drawing amended to show revised Cotter Street Vehicle and Pedestrian Entrance with updated bollard arrangement and up-to-date tracking as per contractor comments.	02/01/25	DC	RM
C03	Manhole layout added as per civics design	04/03/25	DC	RM

- FOUL WATER / SURFACE WATER MAN HOLES AS PER CIVIC DRAWING: 2075-CIV-XX-XX-D-C-30001-GENERAL DRAINAGE ARRANGEMENT
- EV CHARGE COLUMN TO PROVIDE 2 X EV CHARGE POINTS

CODA
Architecture

CODA Studios Ltd, 70-71 Cornish Place, Cornish St, Sheffield, S6 3AF
T: 0114 279 6003 E: information@codastudios.co.uk

Client		STEP PLACES			
Project		ARDWICK			
Drawn	Checked	Date	Scale @ A1		
RM	JH	19/10/22	1 : 100		
Title					
PROPOSED SITE LAYOUT					
Suitability Code		Purpose for issue			
S1		COORDINATION			
Drawing No					
2565 - CDA - 00 - SL - DR - A - 0500		C03			
Project	Originator	Volume	Level	Revision	