


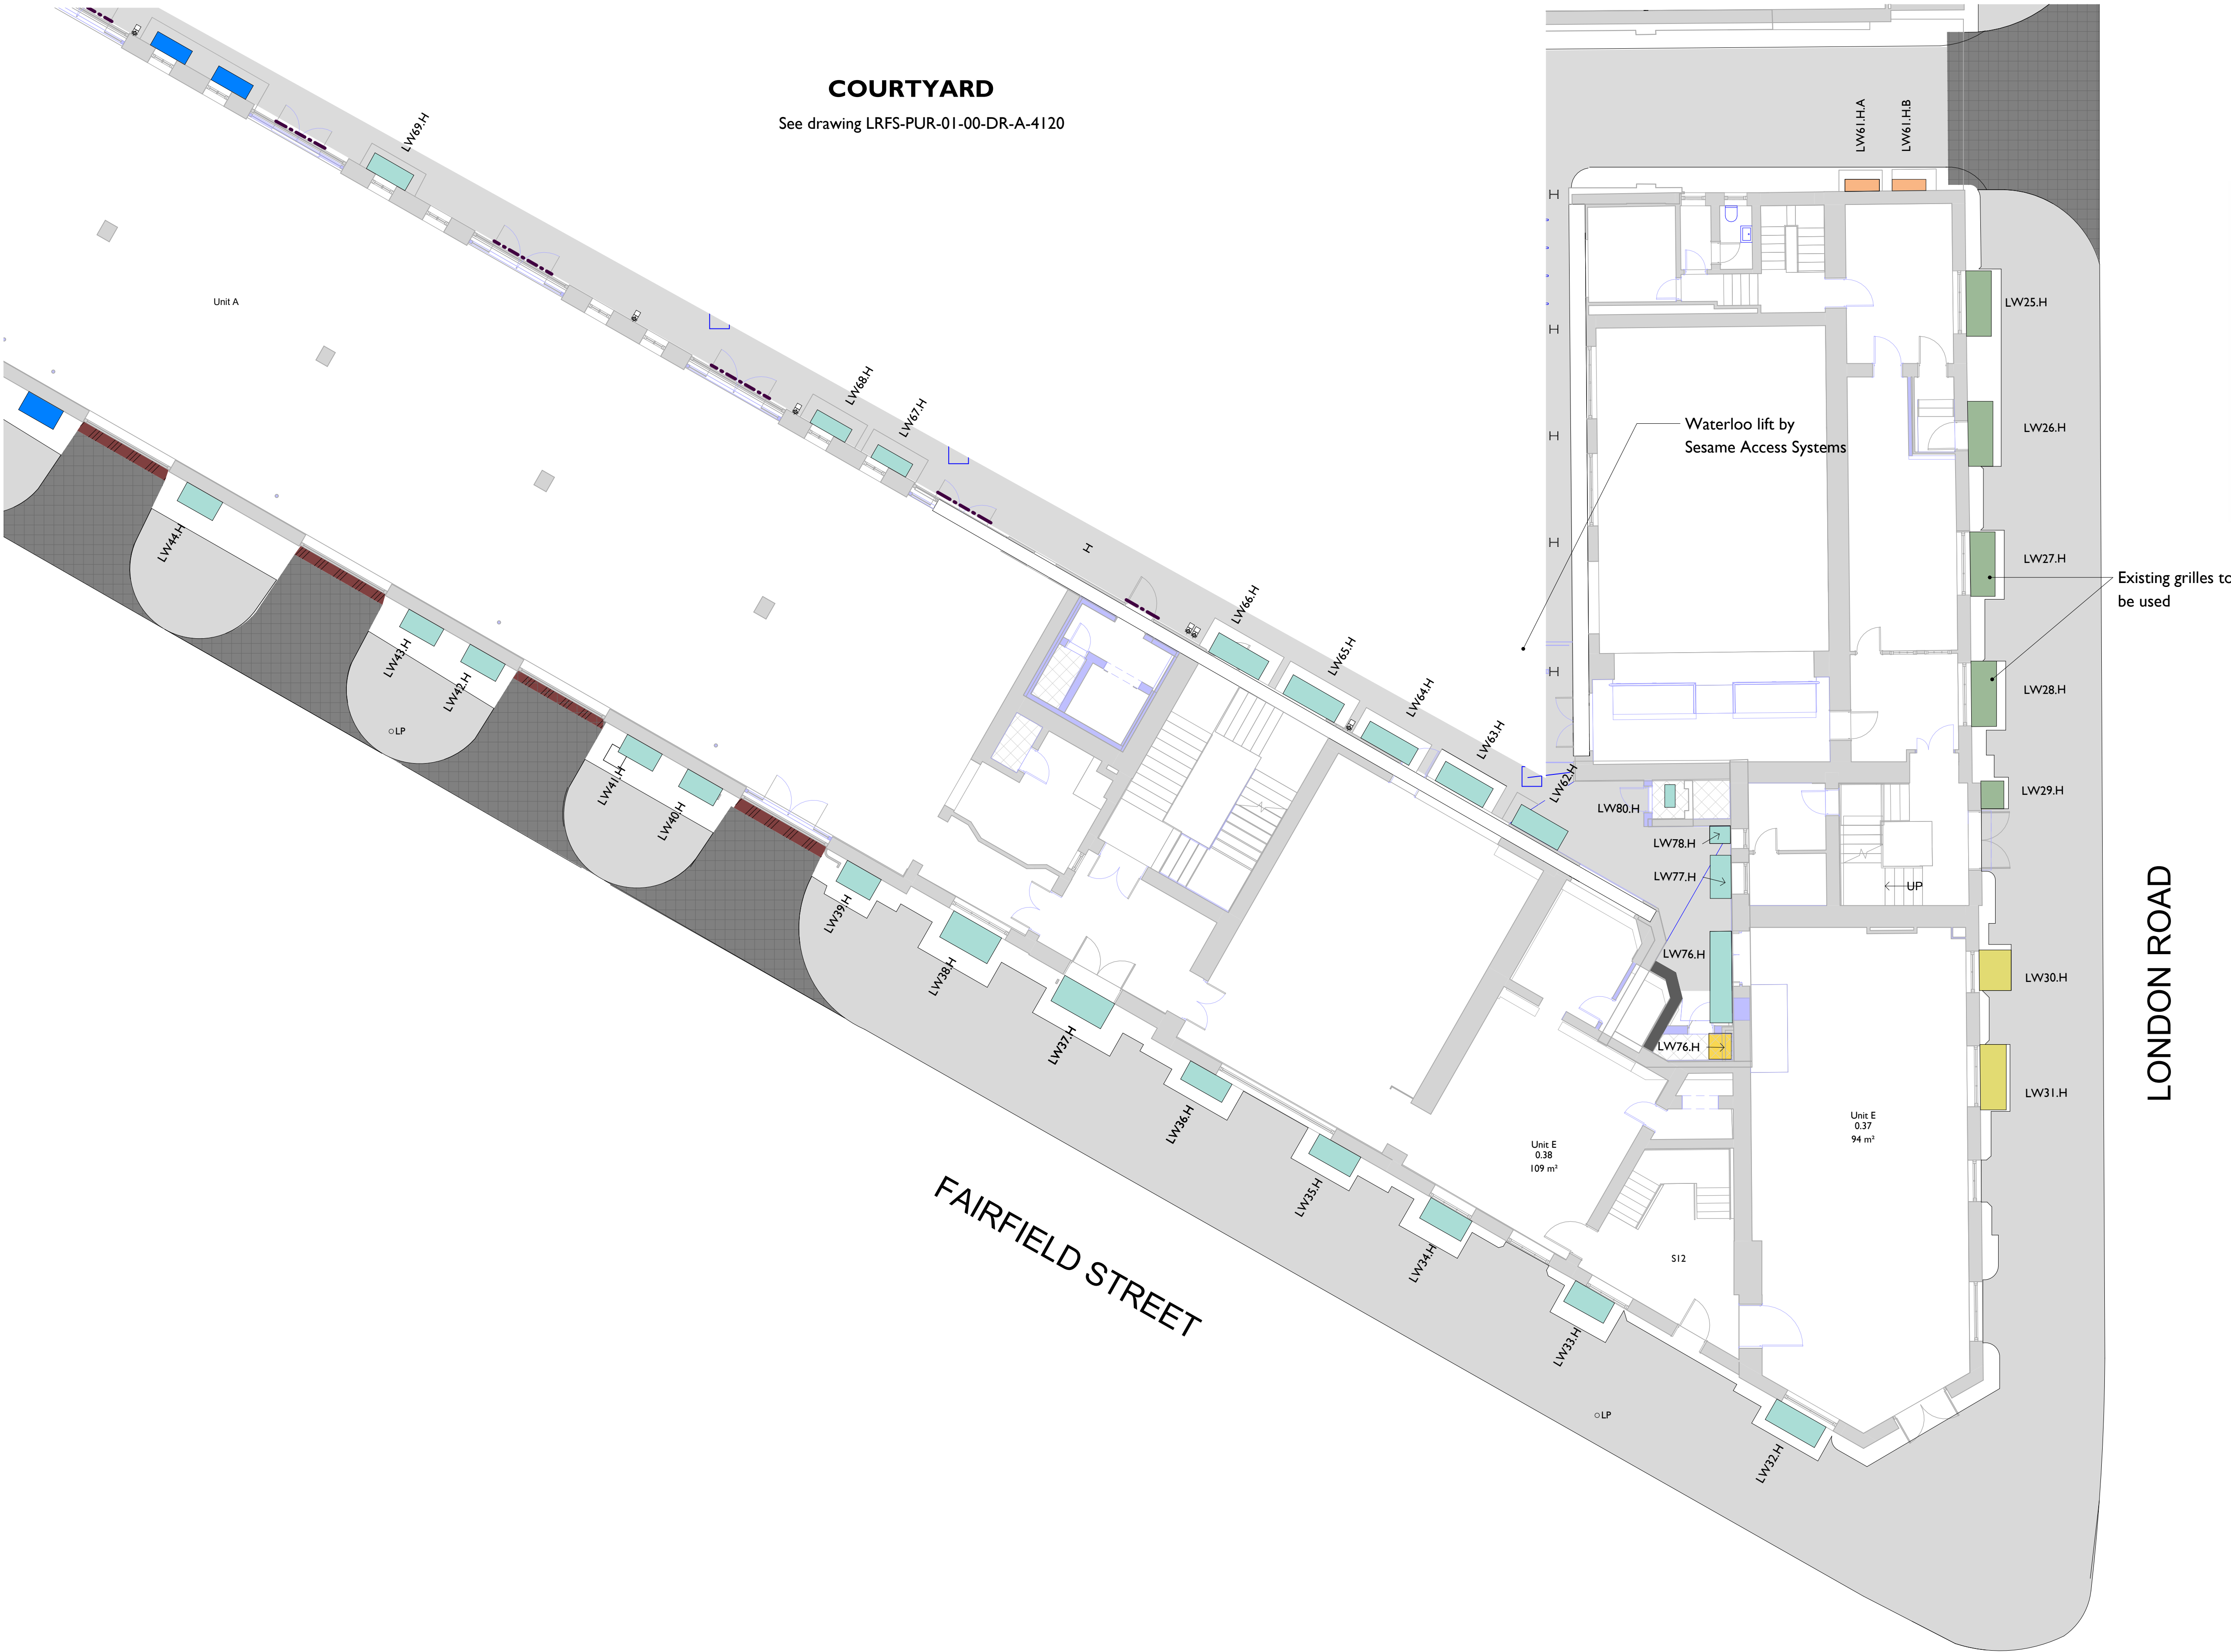


Notes:

Drawings are based on survey data and may not accurately represent what is physically present.

Do not scale from this drawing. All dimensions are to be verified on site before proceeding with the work.

All dimensions are in millimeters unless noted otherwise.

Purcell shall be notified in writing of any discrepancies.

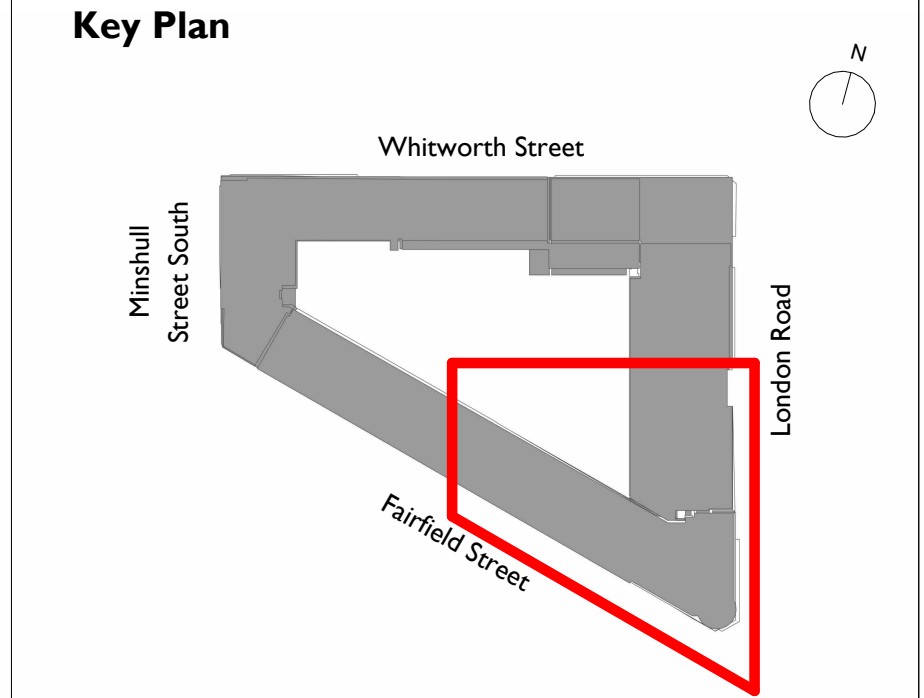

Levels Key:

- + 40200 Proposed Level Internal
- (+ 40200) Existing Level Internal
- + 40200 Proposed Level External
- (+ 40200) Existing Level External

Levels TBC - All falls shown approximately

Pavement Light Strategy

- Repair and make good existing cast iron pavement lights
- Replace with LuxCrete pavement lights
- Vertical louvre
- Horizontal louvre
- Existing cast iron pavement to be removed carefully and stored
- Infill
- No proposed works


P.6	31.05.2023	Updated finishes
P.7	27.08.2024	Coordination of pavement light strategy
C.01	24.10.2024	Updates for Shell and Core Scope

REV	DATE	DESCRIPTION
-----	------	-------------

CLIENT
Allied London

PROJECT
London Road Fire Station

JOB NUMBER
240242

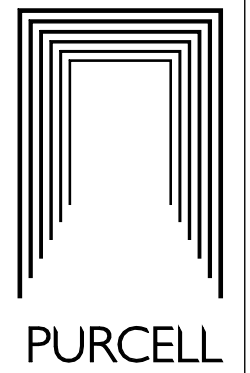

TITLE
Fairfield Street/London Road Pavements

SIZE	SCALE	LAST REVISED	DRAWN	CHECKED
A1L	As indicated	28/10/2024 16:42:47	JPH	

REV	SUITABILITY/REASON FOR ISSUE
C.01	FOR CONSTRUCTION

DRAWING NUMBER
LRFS-PUR-00-00-DR-A-4124

St James', 79 Oxford Street, Manchester, M1 6FQ
© PURCELL 2019. PURCELL IS THE TRADING NAME OF PURCELL ARCHITECTURE LTD.

00 Ground Floor - Fairfield Street/London Road
1 : 100

