


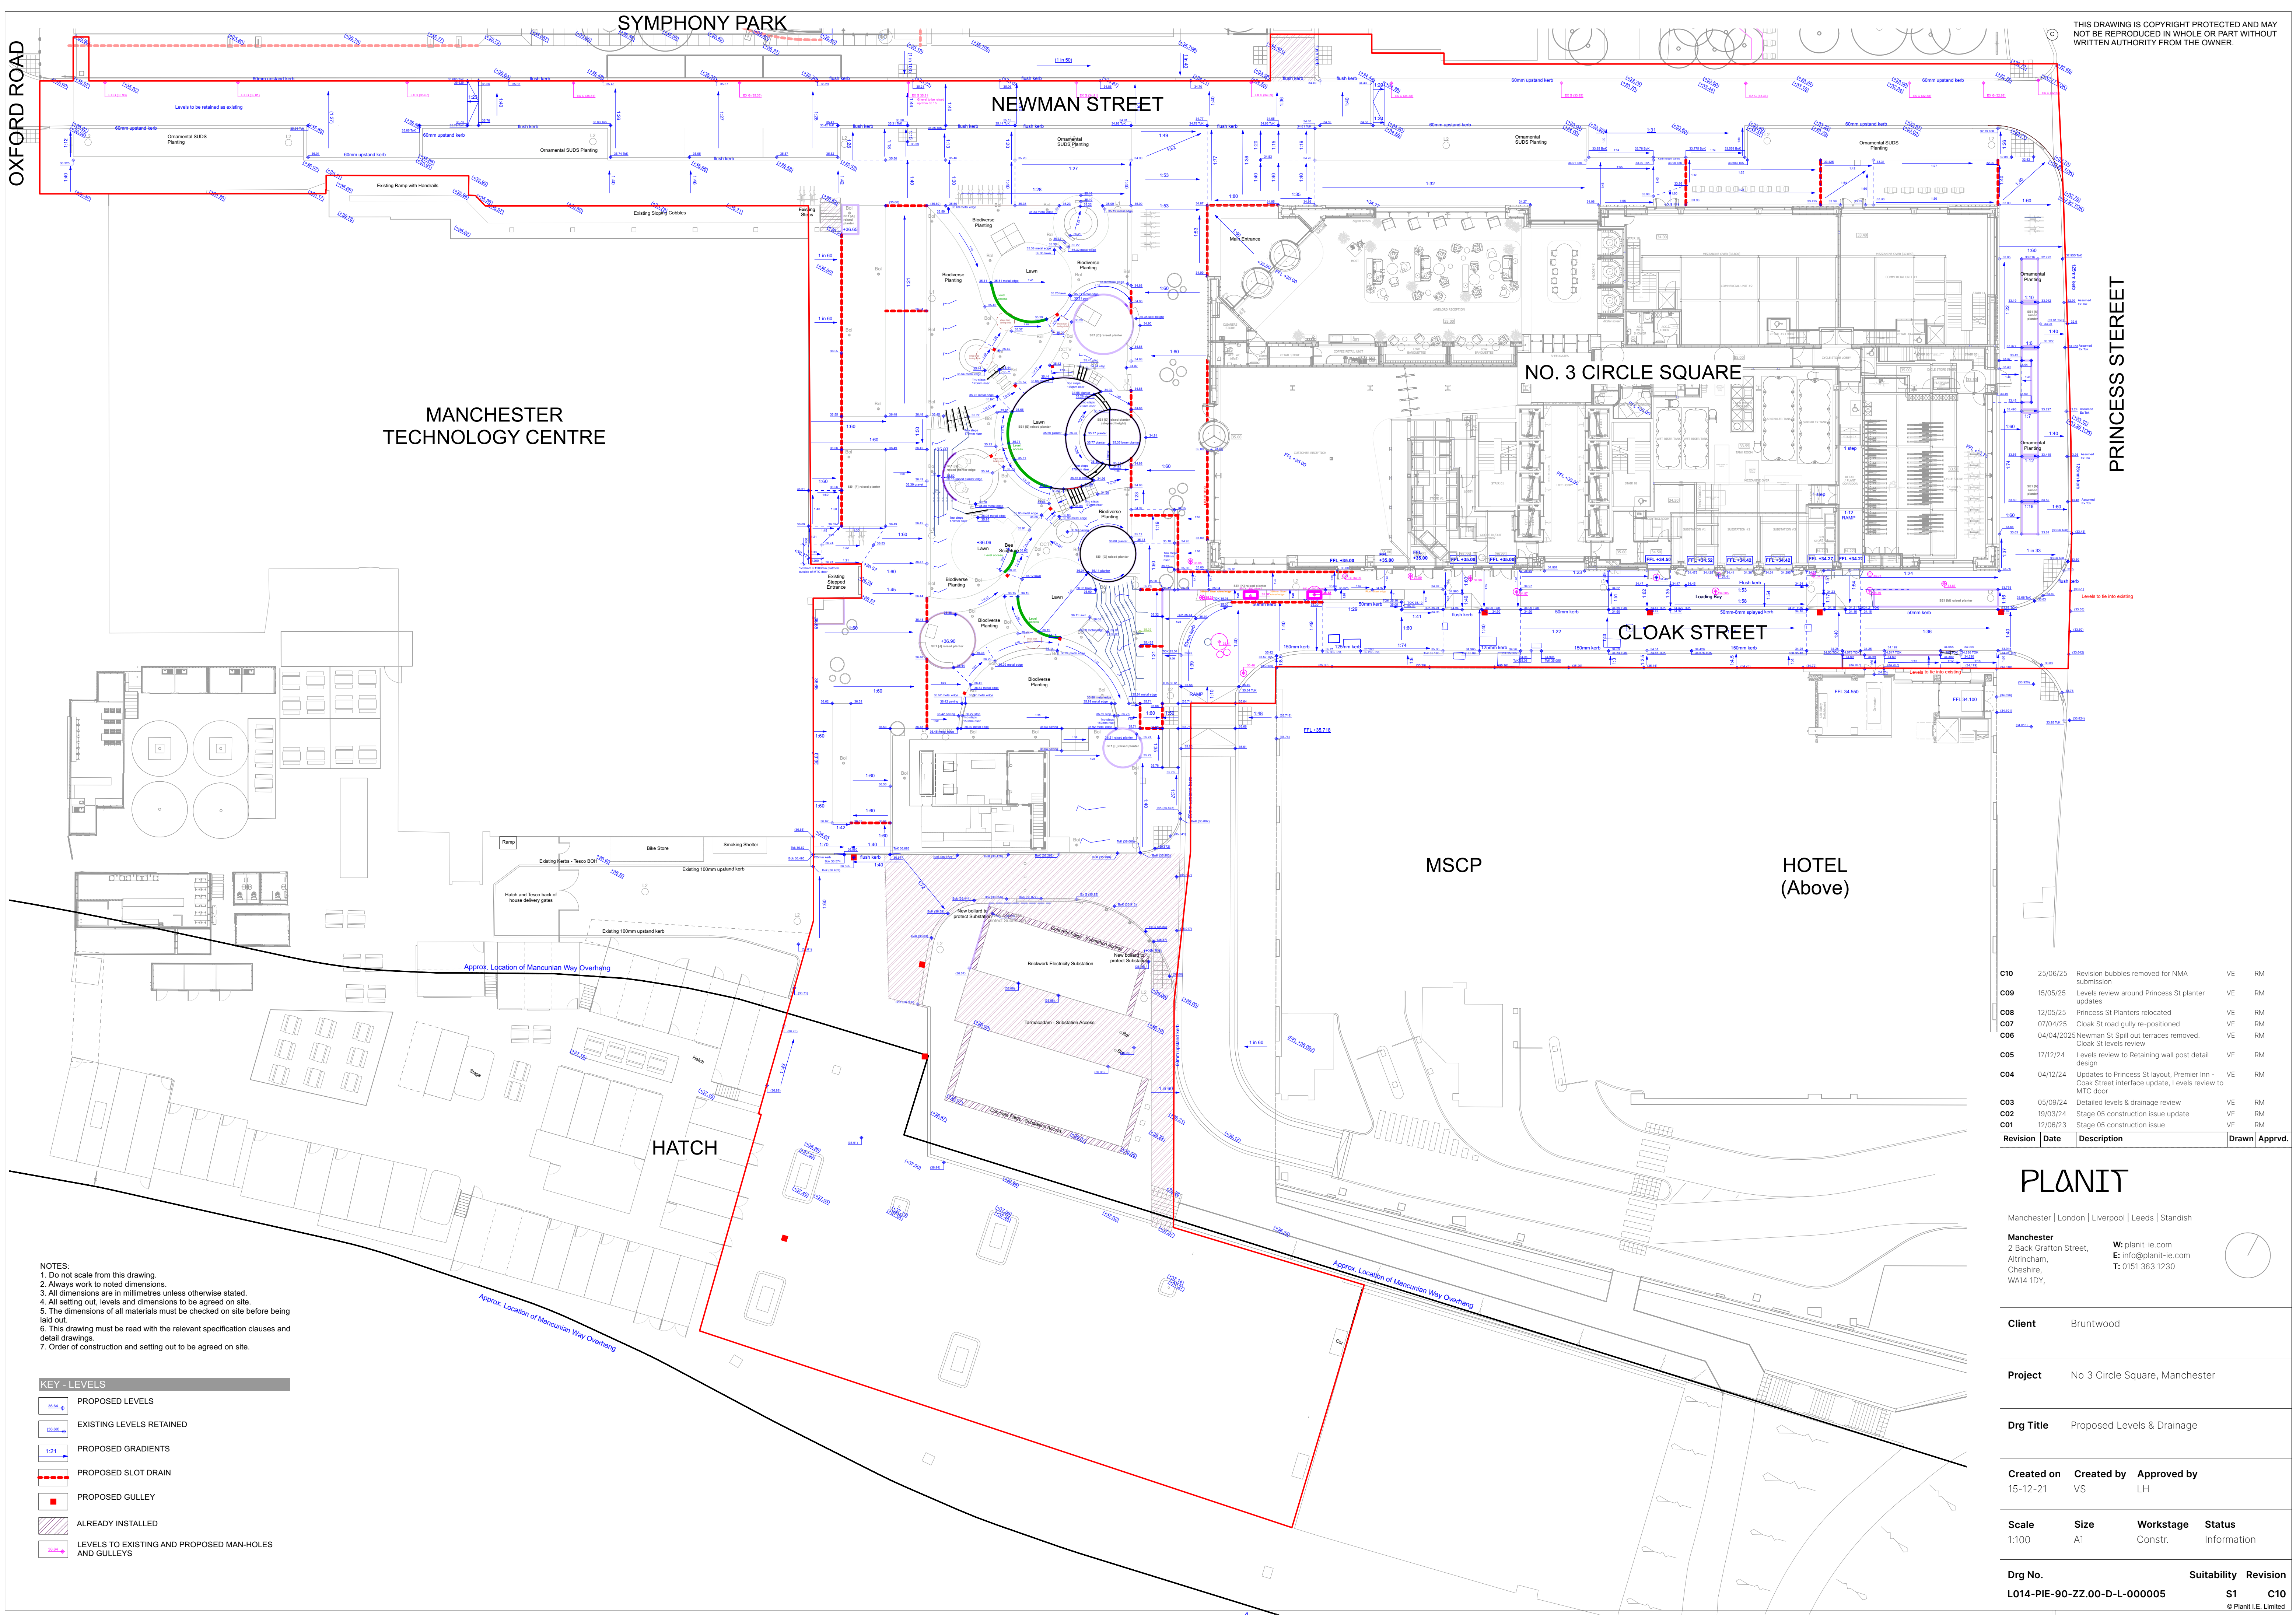

THIS DRAWING IS COPYRIGHT PROTECTED AND MAY NOT BE REPRODUCED IN WHOLE OR PART WITHOUT WRITTEN AUTHORITY FROM THE OWNER.

C10	25/06/25	Revision bubbles removed for NMA submission	VE	RM
C09	15/05/25	Levels review around Princess St planter updates	VE	RM
C08	12/05/25	Princess St Planters relocated	VE	RM
C07	07/04/25	Cloak St road gully re-positioned	VE	RM
C06	04/04/2025	Newman St Spill out terraces removed. Cloak St levels review	VE	RM
C05	17/12/24	Levels review to Retaining wall post detail design	VE	RM
C04	04/12/24	Updates to Princess St layout, Premier Inn - Cloak Street interface update, Levels review to MTC door	VE	RM
C03	05/09/24	Detailed levels & drainage review	VE	RM
C02	19/03/24	Stage 05 construction issue update	VE	RM
C01	12/08/23	Stage 05 construction issue	VE	RM
Revision	Date	Description	Drawn	Apprv.

PLANIT

Manchester | London | Liverpool | Leeds | Standish

Manchester
2 Back Grafton Street,
Altrincham,
Cheshire,
WA14 1DY,
W: plantit-ie.com
E: info@plantit-ie.com
T: 0151 363 1230



Client Bruntwood

Project No 3 Circle Square, Manchester

Drg Title Proposed Levels & Drainage

Created on 15-12-21
Created by VS
Approved by LH

Scale 1:100
Size A1
Workstage Constr.
Status Information

Drg No. L014-PIE-90-ZZ-00-D-L-000005
Suitability S1
Revision C10

- NOTES:
1. Do not scale from this drawing.
 2. Always work to noted dimensions.
 3. All dimensions are in millimetres unless otherwise stated.
 4. All setting out, levels and dimensions to be agreed on site.
 5. The dimensions of all materials must be checked on site before being laid out.
 6. This drawing must be read with the relevant specification clauses and detail drawings.
 7. Order of construction and setting out to be agreed on site.

KEY - LEVELS

- PROPOSED LEVELS
- EXISTING LEVELS RETAINED
- PROPOSED GRADIENTS
- PROPOSED SLOT DRAIN
- PROPOSED GULLEY
- ALREADY INSTALLED
- LEVELS TO EXISTING AND PROPOSED MAN-HOLES AND GULLEYS