


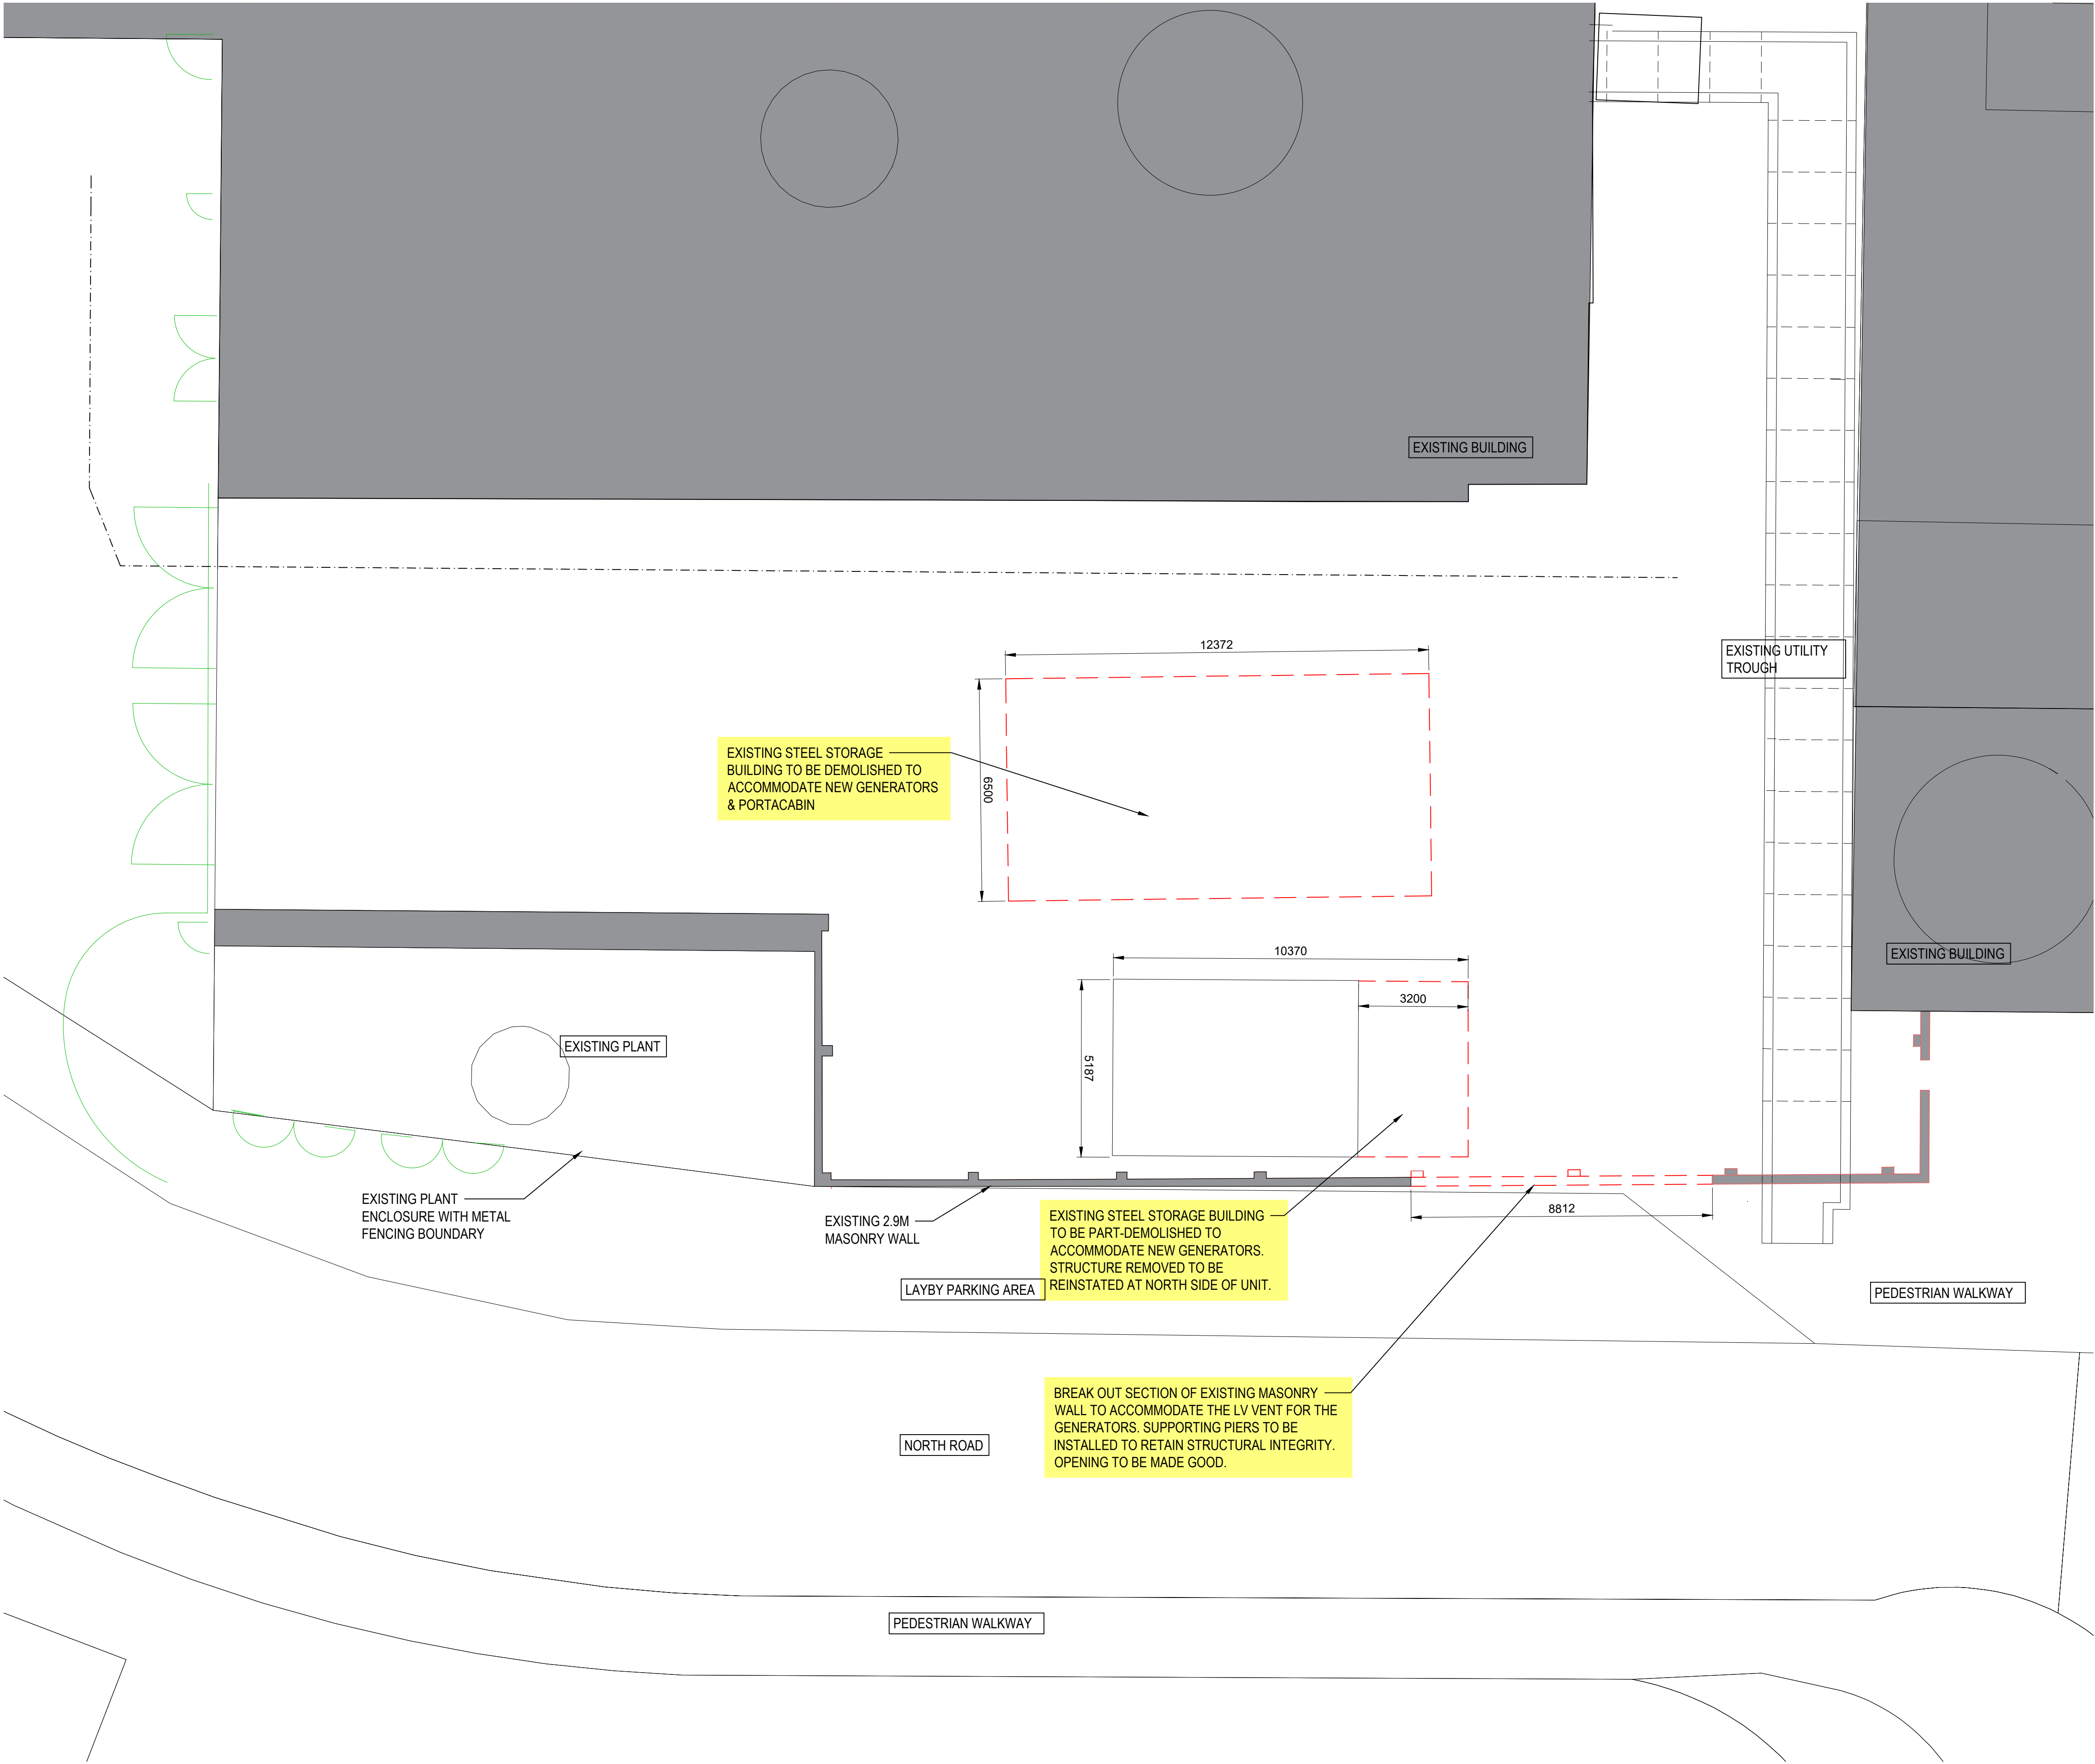

--	Issued for Planning Submission	30.05.25	CR	EH
rev.	description	date	by	ckd

DO NOT SCALE. Use annotated dimensions only. Any discrepancies to be reported to Sodexo. All dimensions to be checked on site by Contractor prior to construction. Any queries relating to drawings should be discussed with Sodexo drawing office prior to work commencing.

CONTACT: ArchitecturalTeam.SO.UK@sodexo.com
Exchange No.2, 62 Market Street
Aberdeen, AB11 5PJ
01224 324368



FOR APPROVAL			
client	NHS Trust - Manchester Uni		date
address	Manchester University Hospital Oxford Road Campus M13 9WL		29.05.2025
title	Proposed Downtaking Works DSS310 Generator Project		drawn by C Ritchie
dwg. no.	00-DR-A-00-010		scale 1:100 @ A1
			job no. TSP25-002