


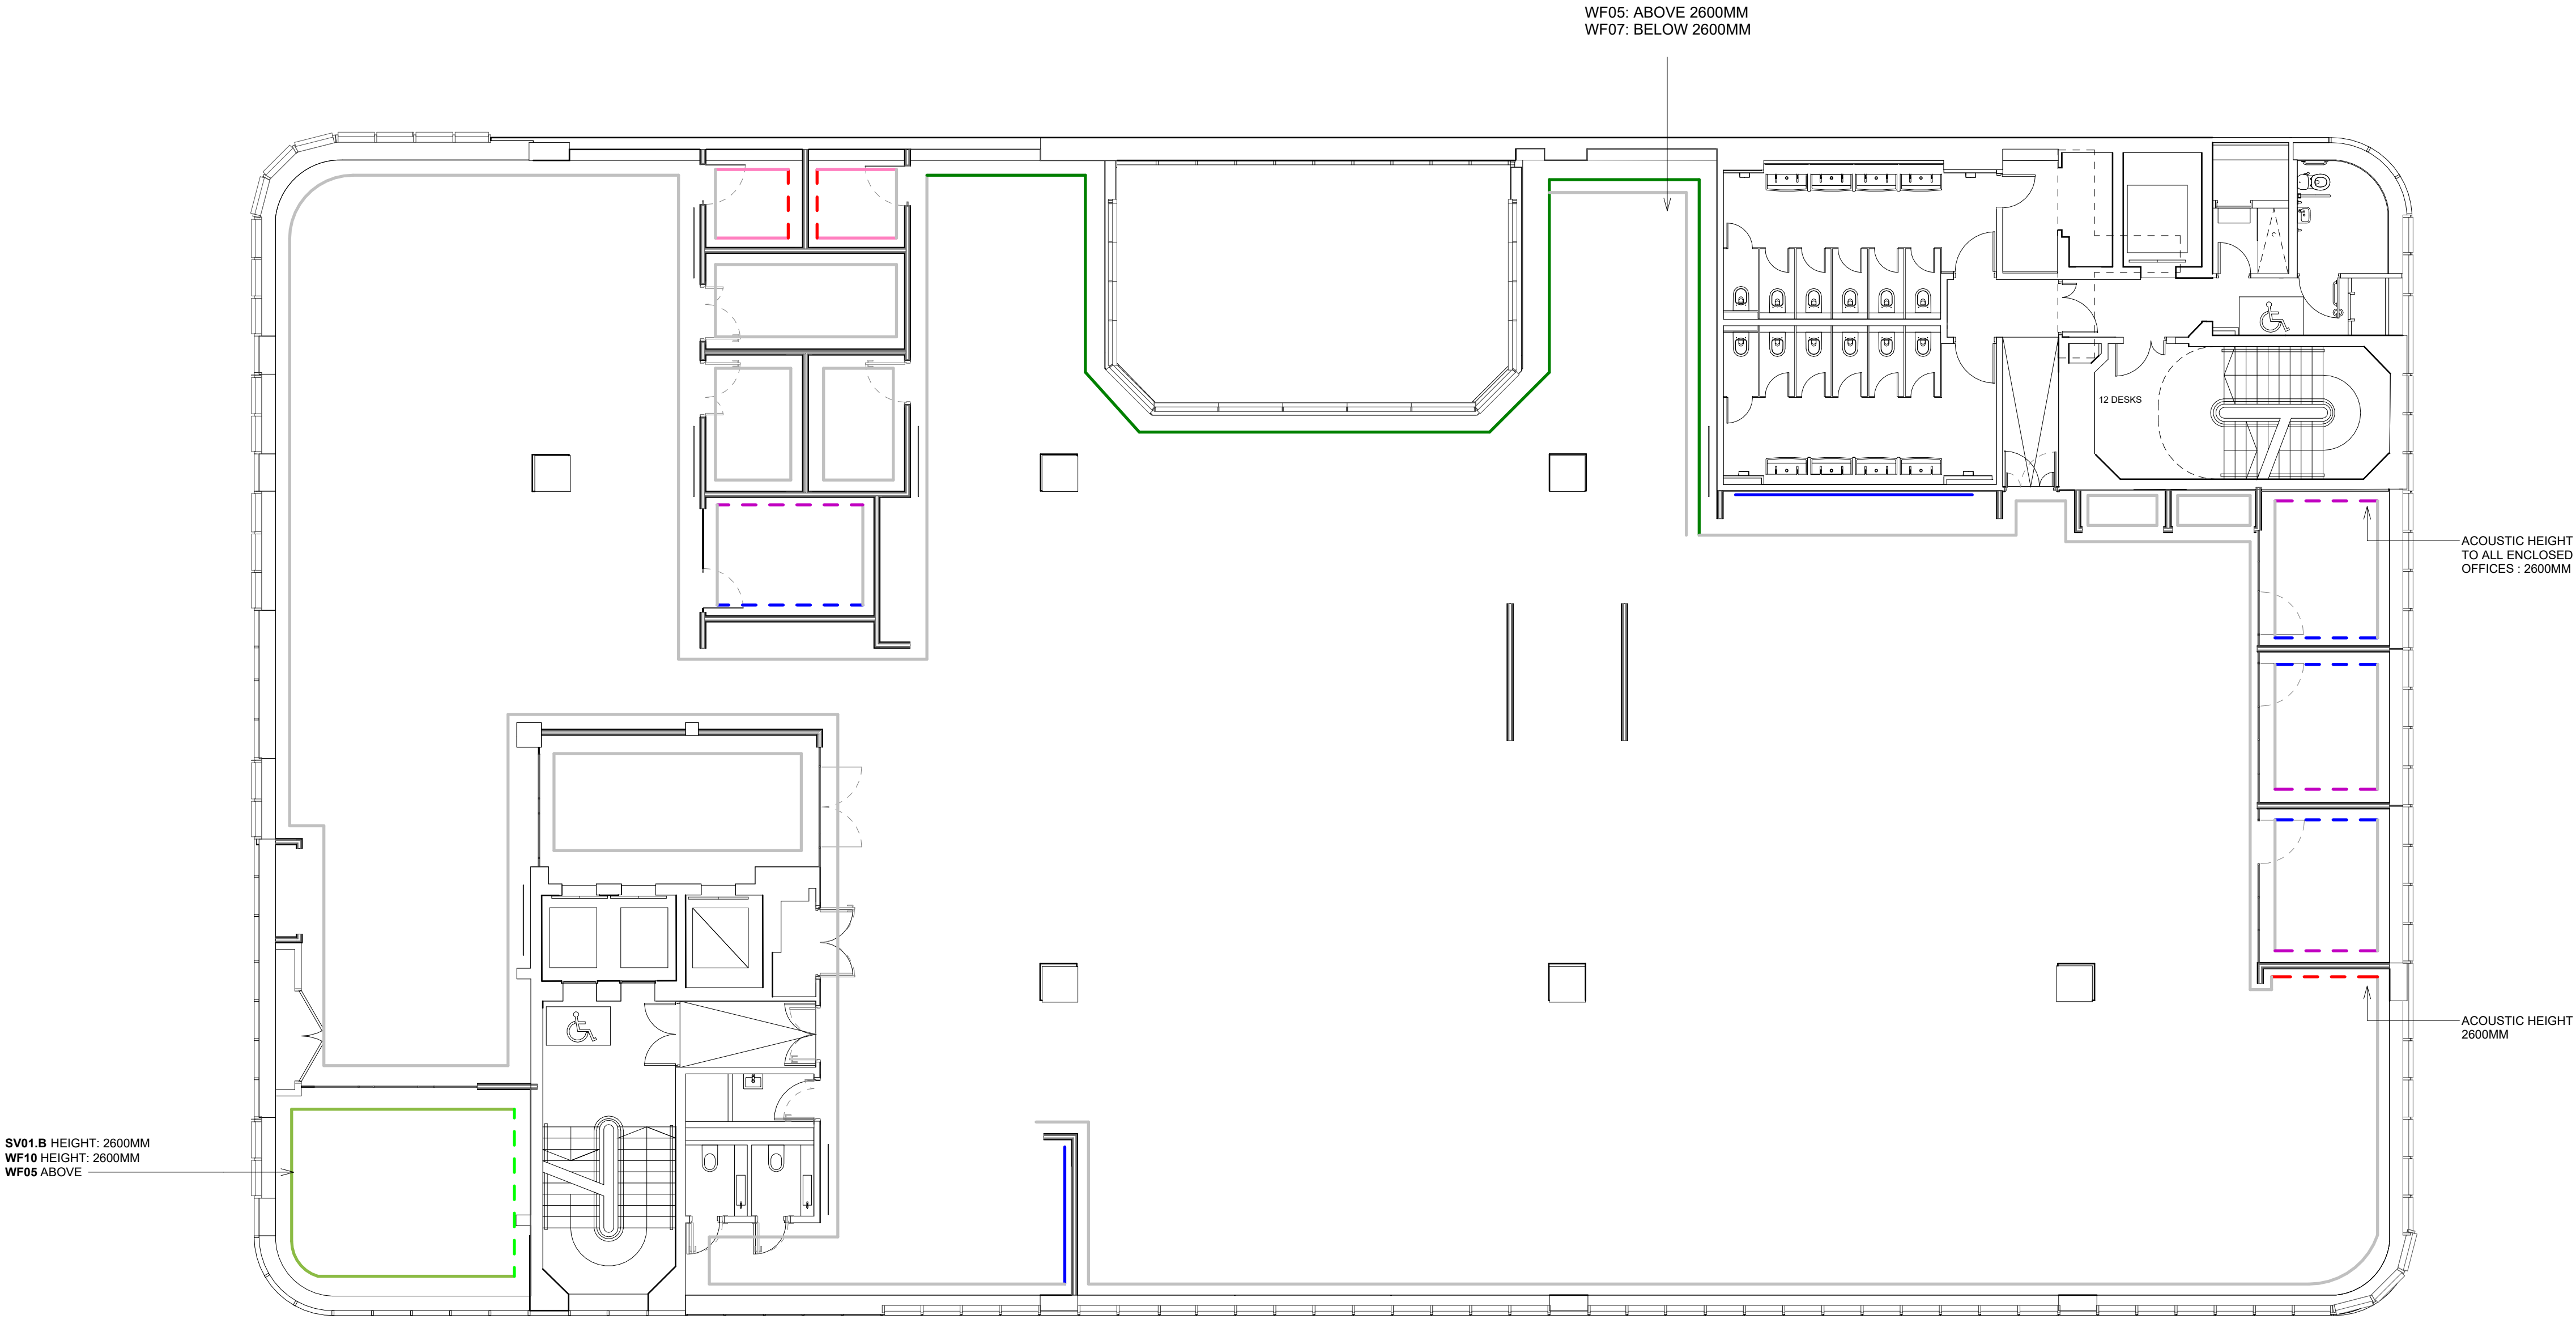

3rd Floor - Wall Finishes

Scale 1 : 100

To be read in conjunction with
Outline Specification Document

NOTES

1. CONFIRM DIMENSIONS WITH SITE MANAGER ON SITE BEFORE RAISING THE PARTITIONS.
2. GENERAL DIMENSIONS INDICATE FURNITURE LAYOUT.
3. CASEWORK DIMENSIONS TO BE CONFIRMED FOLLOWING CONSTRUCTION OF PARTITIONS

PARTITION LAYOUT - NOTES

1. FOR FINISH REFERENCES SEE THE FINISH NOTES.
2. NEW PLASTERBOARD PARTITIONS TO BE PAINTED WITH AN ALKALINE RESISTANT FIRST COAT, A BASE COAT AND TWO TOP COATS WITH THE TYPE OF PAINT SPECIFIED IN THE FINISH PLANS. SEE FINISHING DIAGRAM.
3. EXISTING PARTITIONS: THE CORE WALLS MUST BE EXECUTED AND PAINTED ACCORDING TO THE FINISHING SCHEME.
4. ALL WOOD SKIRTINGS WILL RECEIVE A PRIMER AND FINISH WITH TWO COATS OF WHITE PAINT UNLESS SPECIFIED
5. AFTER COMPLETING ALL REQUIRED WORK, THE BUILDER MUST CLEAN ALL PVC, VINYL, SKIRTING AND WALL FINISHES.

2A100 Decoration		
Graphic	Ref	Wall Finishes
	WF01	TILE
	WF02	TILE
	WF03	TILE
	WF04	TILE
	WF05	PAINT
	WF06	PAINT
	WF07	PAINT
	WF08	PAINT
	WF09	PAINT
	WF10	PAINT
	WF11	VINYL GRAPHIC
	SV01	ACOUSTIC PANEL
	SV01.A	ACOUSTIC PANEL
	SV01.B	ACOUSTIC PANEL
	SV01.C	ACOUSTIC PANEL

00	Stage 4 Issue	29/05/2025
REVISION No	DESCRIPTION	DATE



CLIENT

DF Capital

PROJECT

EXPRESS BUILDING - DFC

SHEET NAME

Wall Finishes - Level 03

SCALE	PROJECT No	REVISION
1 : 100	596133	00
SHEET No		

596133_2A100_SHT_PR_L03