


Scale Bars to be used as guidance only - refer to sheet size below									
1:100	mm	1000	3000	5000	7000				
1:200	mm	500	1500	2500	3500	5000	7000		
1:500	m	10	30	50	70	100	150	200	300
1:1250	m	10	30	50	70	100	150	200	300

Notes:
Drawings are based on survey data and may not accurately represent what is physically present.
Do not scale from this drawing. All dimensions are to be verified on site before proceeding with the work.
All dimensions are in millimeters unless noted otherwise.
Purcell shall be notified in writing of any discrepancies.

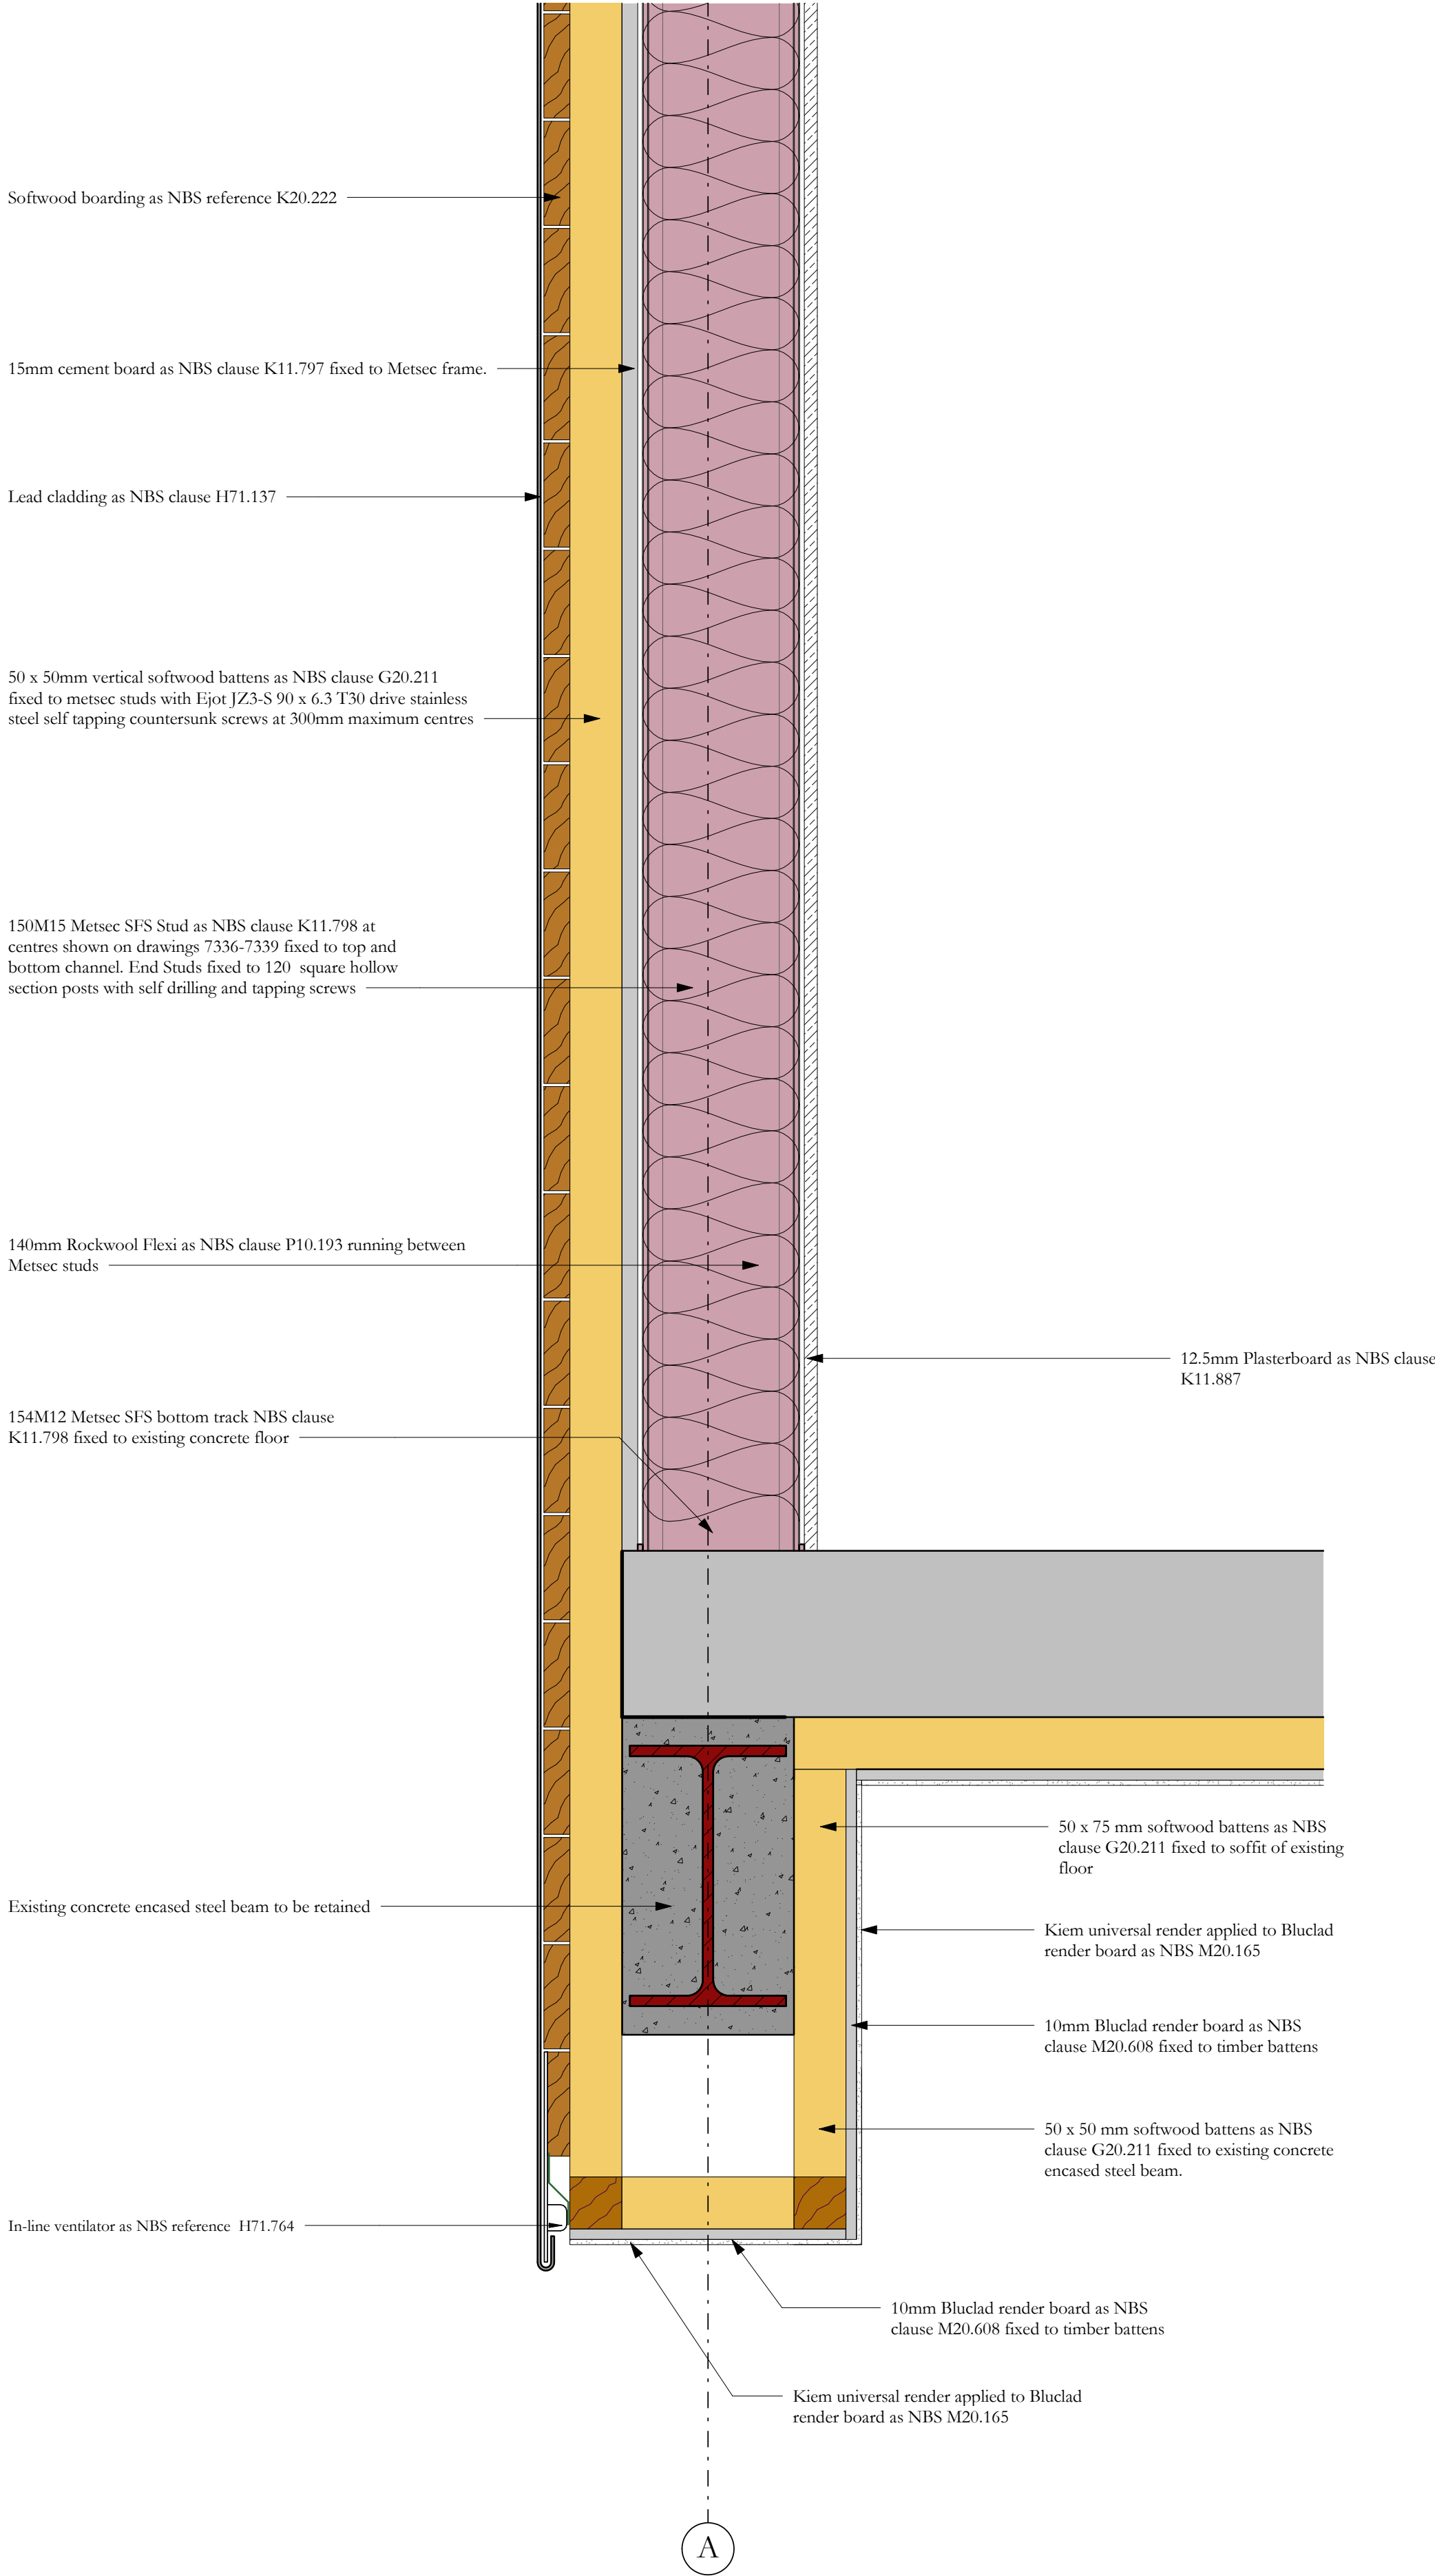

Revision 03: Fixing details added for timber battens

Revision 02: Drawing updated to Construction issue. Terracotta cladding omitted from NW wall and substituted with lead cladding

Revision 01: Updated following structural co-ordination

03	05/09/2022	JC	GR	See note in revision cloud
02	22/07/2022	JC	GR	See note in revision cloud
01	28/08/2020	GR	TK	Reissued for Tender refer to cloud
-	09/04/2020	GR	TK	First Issue
ISSUE	DATE	APPROVED	DRAWN	DESCRIPTION



Project Office, Town Hall, MANCHESTER M60 2L1
+44 (0) 7970 097 432
www.purcelluk.com

PROJECT STATUS RIBA STAGE 5

CLIENT MANCHESTER CITY COUNCIL

PROJECT OUR TOWN HALL

DRAWING TITLE Link bridge extension soffit detail to NW gable and bridge interface

SIZE & SCALE

DRAWING STATUS S4 - Construction

JOB NUMBER 236959

DRAWING NO. OTH-PUR-EX-ZZ-DWG-A-7317 03

© PURCELL 2019. PURCELL IS THE TRADING NAME OF PURCELL ARCHITECTURE LTD.

