


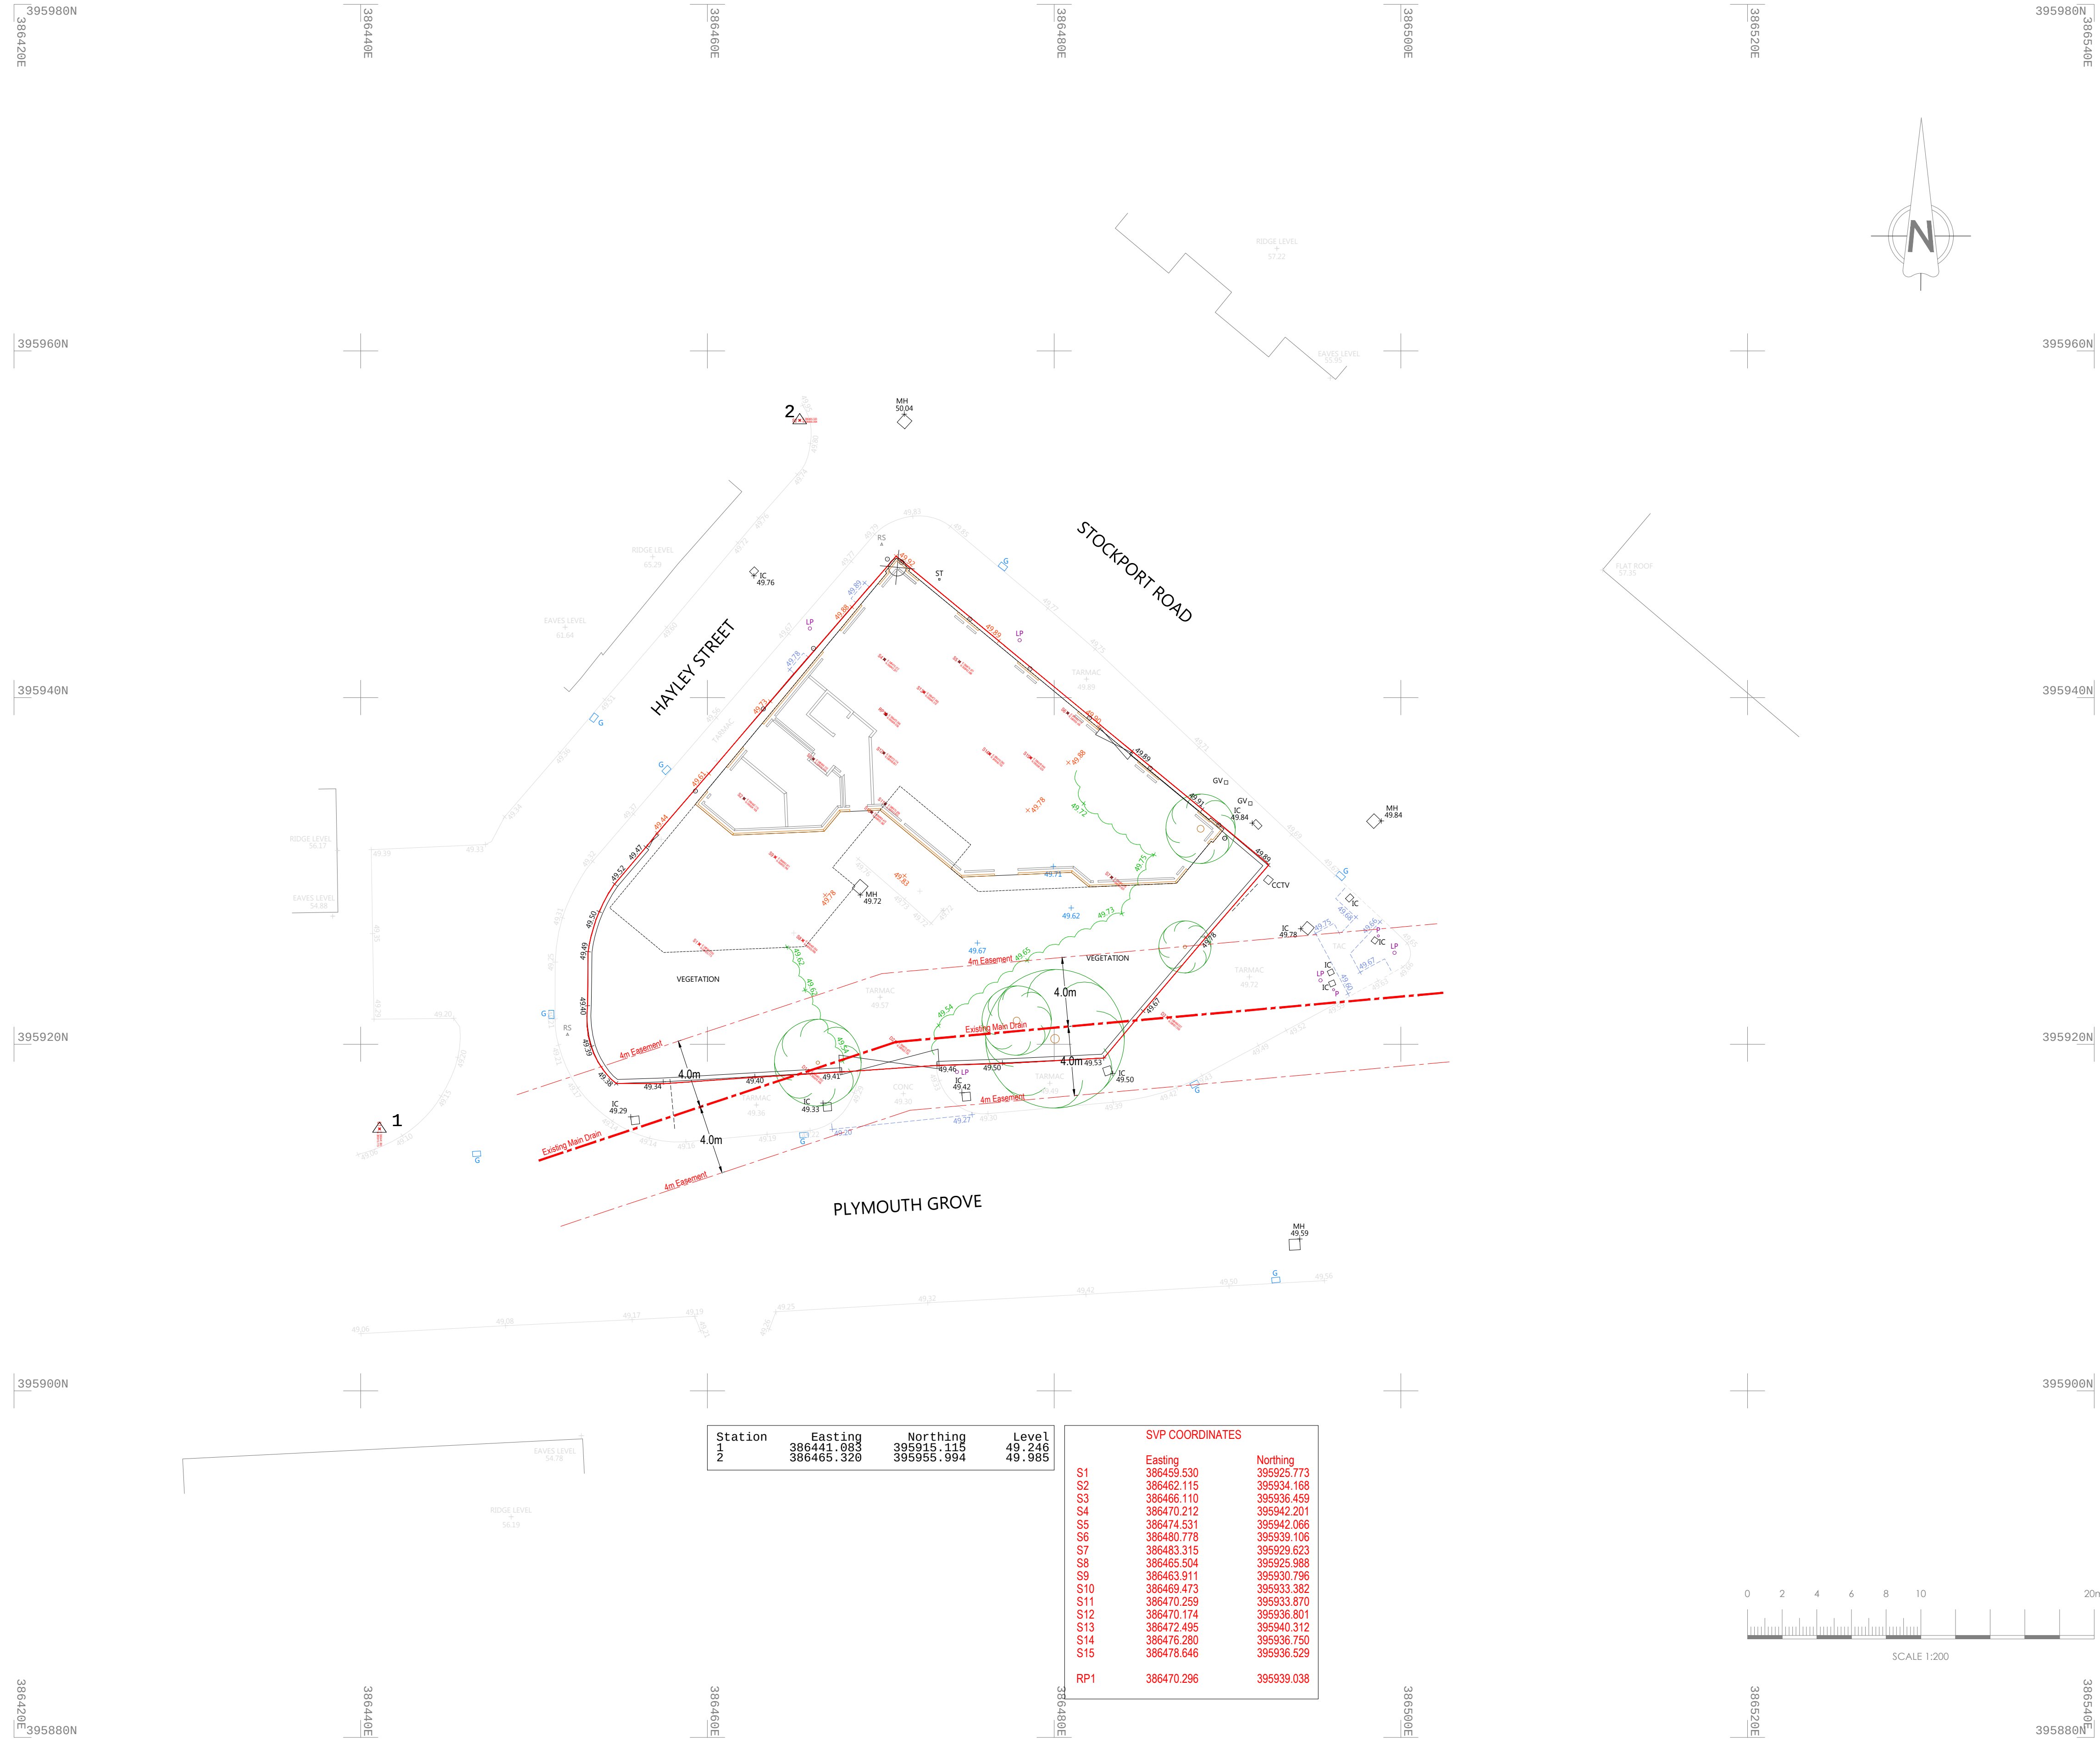

Station	Easting	Northing	Level
1	386441.083	395915.115	49.246
2	386465.320	395955.994	49.985

SVP COORDINATES		
	Easting	Northing
S1	386469.530	395925.773
S2	386462.115	395934.168
S3	386466.110	395936.459
S4	386470.212	395942.201
S5	386474.531	395942.066
S6	386480.778	395939.106
S7	386483.315	395929.623
S8	386465.504	395925.988
S9	386463.911	395930.796
S10	386469.473	395933.382
S11	386470.259	395933.870
S12	386470.174	395936.801
S13	386472.495	395940.312
S14	386476.280	395936.750
S15	386478.646	395936.529
RP1	386470.296	395939.038

NOTES

ALL DIMENSIONS TO BE CHECKED ON SITE PRIOR TO ANY MANUFACTURING OR FABRICATION AND ANY ANOMALIES TO BE BROUGHT TO THE ATTENTION OF THE ARCHITECT.

C	4m EASEMENT SHOWN	RAN	26.06.24
B	MAIN DRAIN ADDED	RAN	26.06.24
A	FIRST ISSUE	RAN	07.05.24
REV	AMENDMENTS	BY	DATE

PROJECT

MEDICAL CENTRE AND RESIDENTIAL DEVELOPMENT
DUCIE ARMS
424 STOCKPORT ROAD, LONGSIGHT
MANCHESTER M12 4EX

CLIENT

DR NOMAN EHSAN


DRAWING TITLE

PROPOSED COORDINATED SETTING OUT
GROUND FLOOR SHOWING EXISTING DRAIN

DRAWN R. NORRIS DATE 07.05.25

CHECKED SCALE 1:200 (A1)

APPROVED

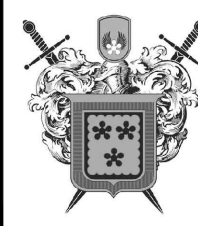 **HOWARD & SEDDON A.R.I.B.A. CHARTERED ARCHITECTS**
64 WASHWAY ROAD
SALE, CHESHIRE, M33 7RE
TEL NO. 0161 - 973 8296
FAX NO. 0161 - 962 3485
E-MAIL : ADMIN@HOWARDANDESDDON.CO.UK

JOB No.	DRG No.	REVISION
14273	403	C