


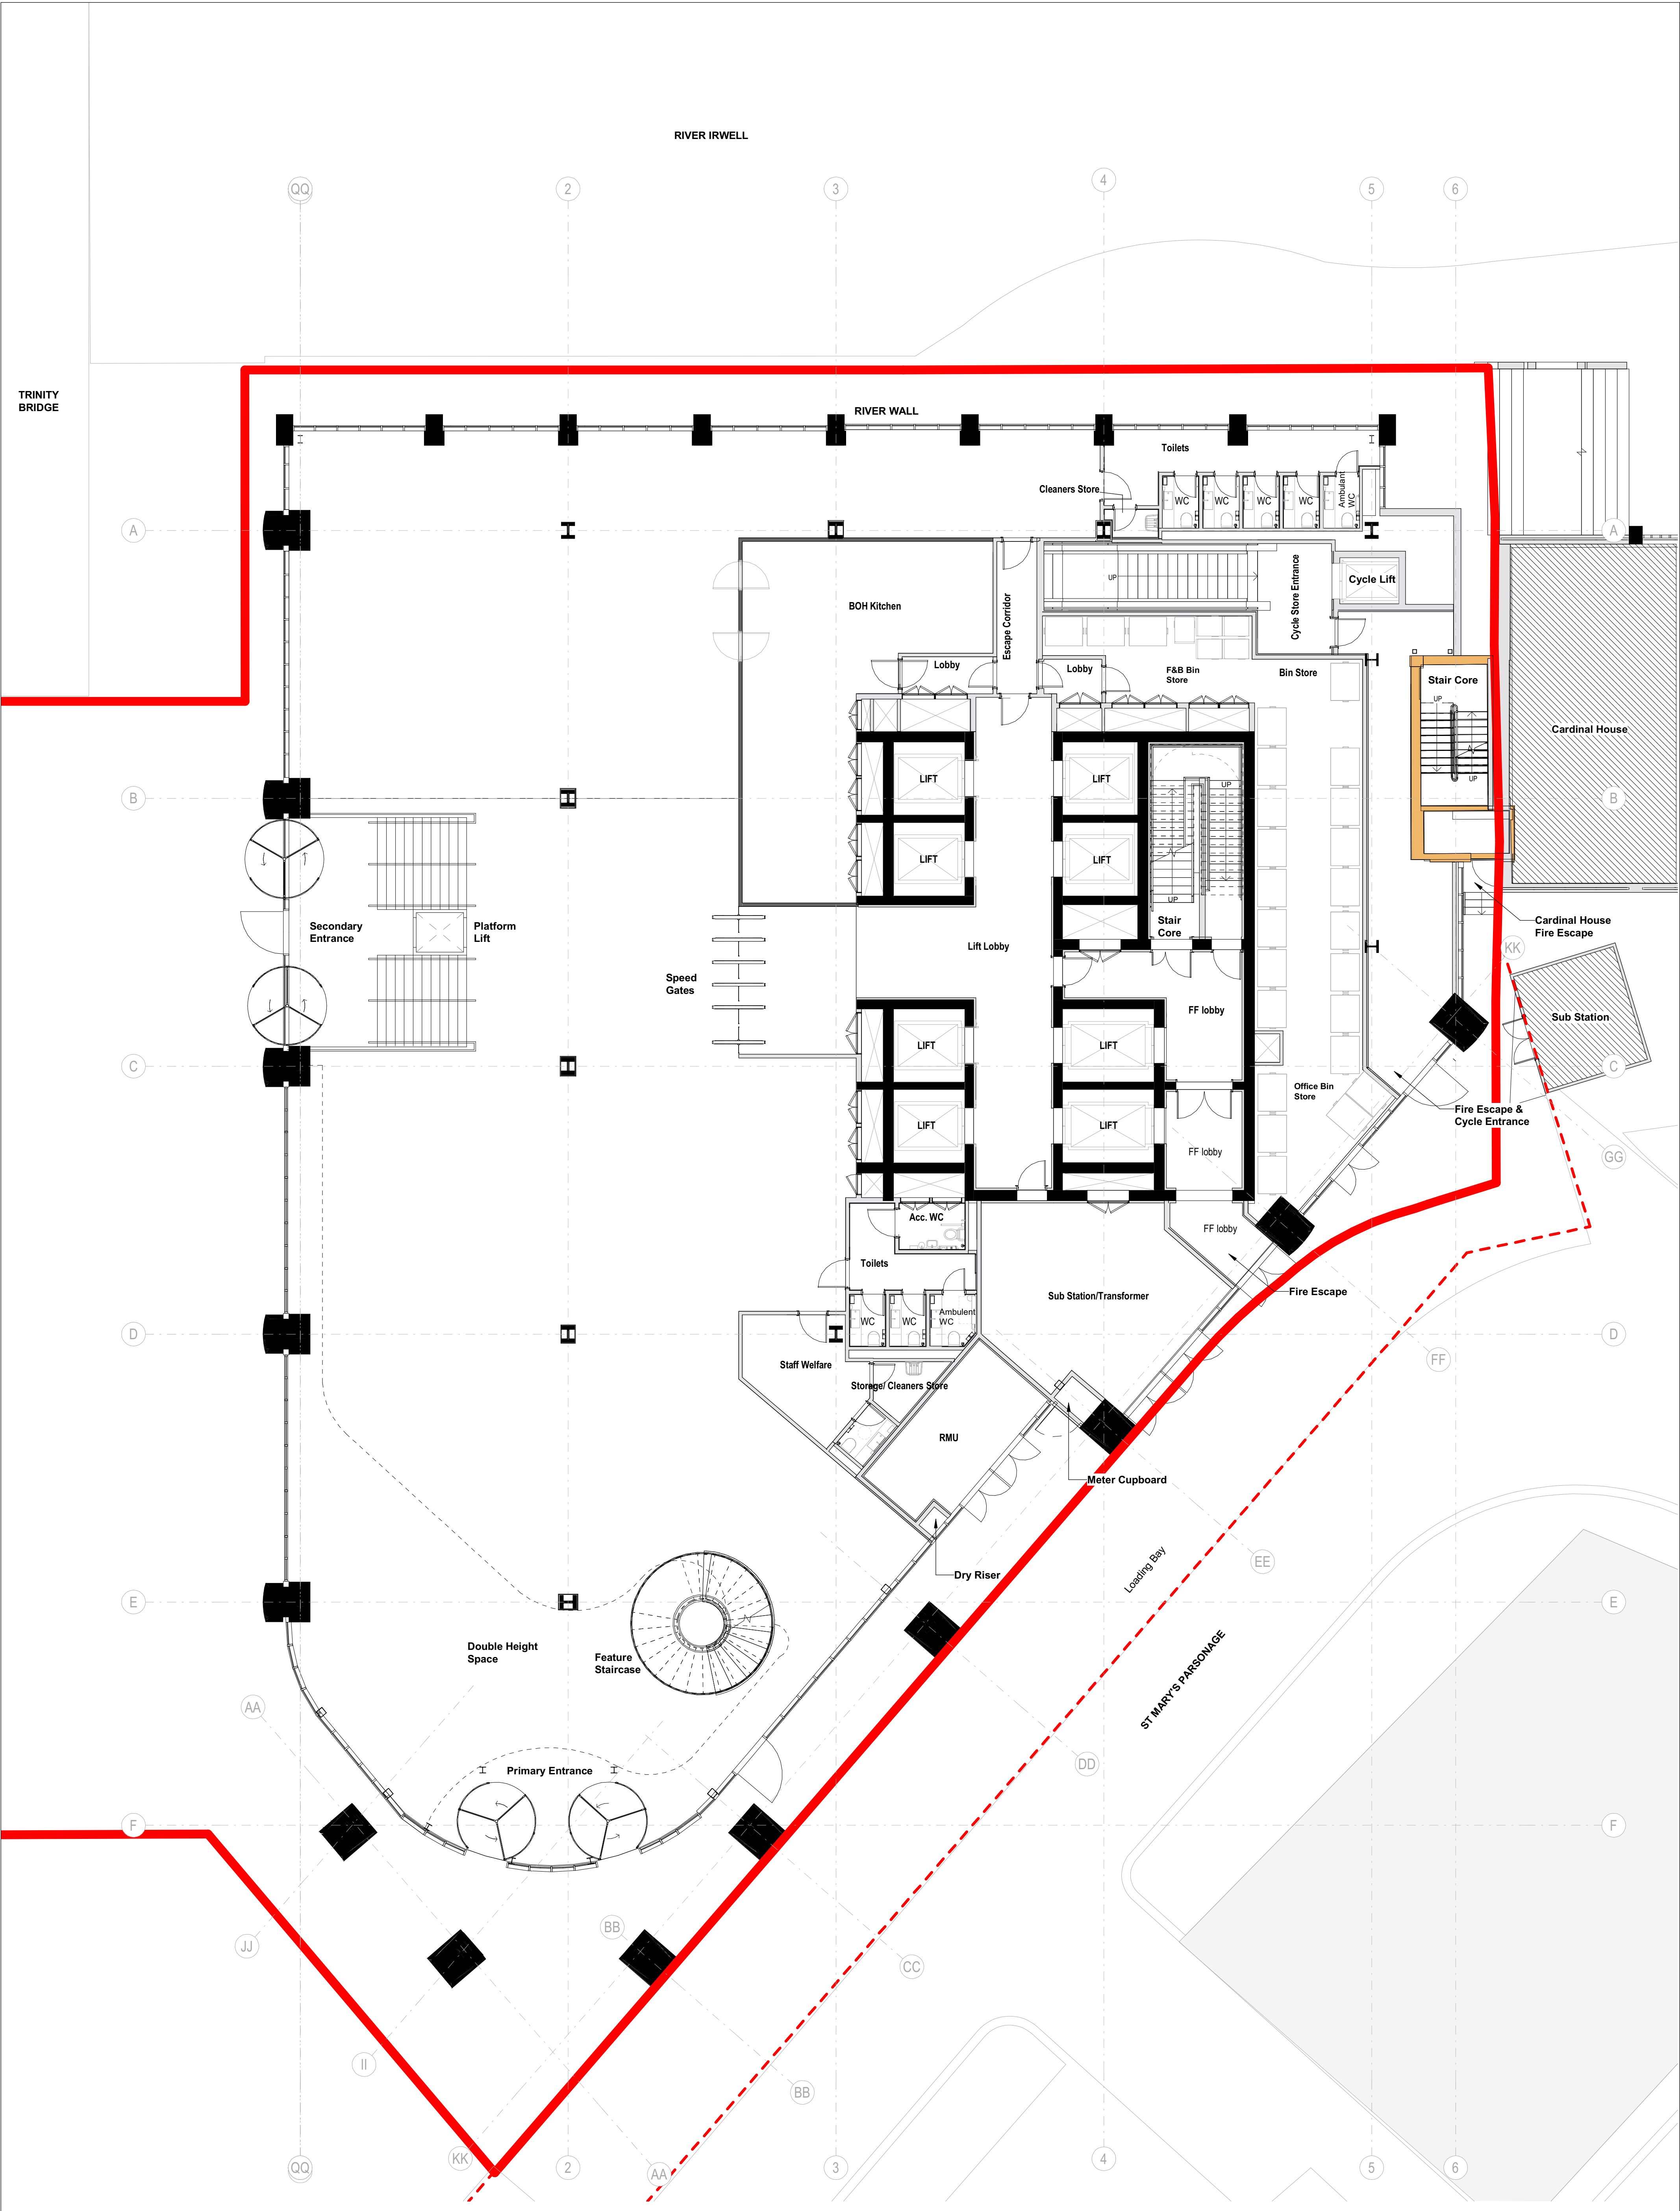

Keyplan

North

Notes:
Do not scale off this document/drawing/model for any purposes other than those required in connection with the application for planning consent for the project.
This document/drawing/model is prepared for the sole use of EPR Architects' employer and the benefit of the employer's permitted licensees. No liability to any other persons is accepted by EPR Architects.
EPR Architects accepts no liability for any use of this document/drawing/model by parties other than the party for whom it was prepared or for purposes other than those for which it was prepared.
Copyright in the design contained in this document/drawing/model remains vested in EPR Architects.

Key:

- Existing
- Proposed
- Cardinal House
- Alberton House Planning Application Boundary
- Extent of highways works to be delivered via s278 in association with this development

1 0 1 2 3 4 5
SCALE 1:100
m

P02	NMA Town Planning	29.05.25	LW	DNB
P01	Town Planning	17.06.22	WW	DNB
No.	Revision	Date	Initial	Chk'd

EPR Architects
30 Millbank, London SW1P 4DU
+44(0)20 73327600
www.epr.co.uk

Alberton House	EPR Project No
St Mary's Parsonage, Manchester	11343
Proposed GA Plans	
Ground Floor	
Scale @A1	Status
1:100	Planning
S2	- P02
Project Code	Originator
Zone	Level
Type	Role
Class	Number
ALBH - EPR - ZZ - GF - TP - A - 02-0241	