
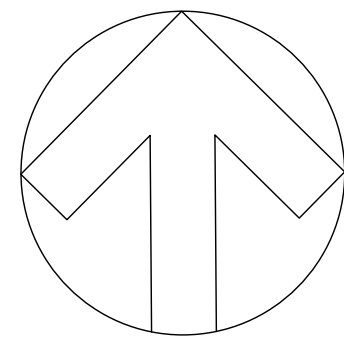


File name: C:\Users\ukjeb\OneDrive\WSP\PROJECTS\PORT STREET MANCHESTER - WORK IN PROGRESS\07 CIVIL ENGINEERING\03 DRAWINGS\S278\03-WSP-G200-PL-XX-104-S278 RED LINE BOUNDARY PLANNING.dwg, printed on 14 February 2025 08:47:58, by: bindalcorne, jask

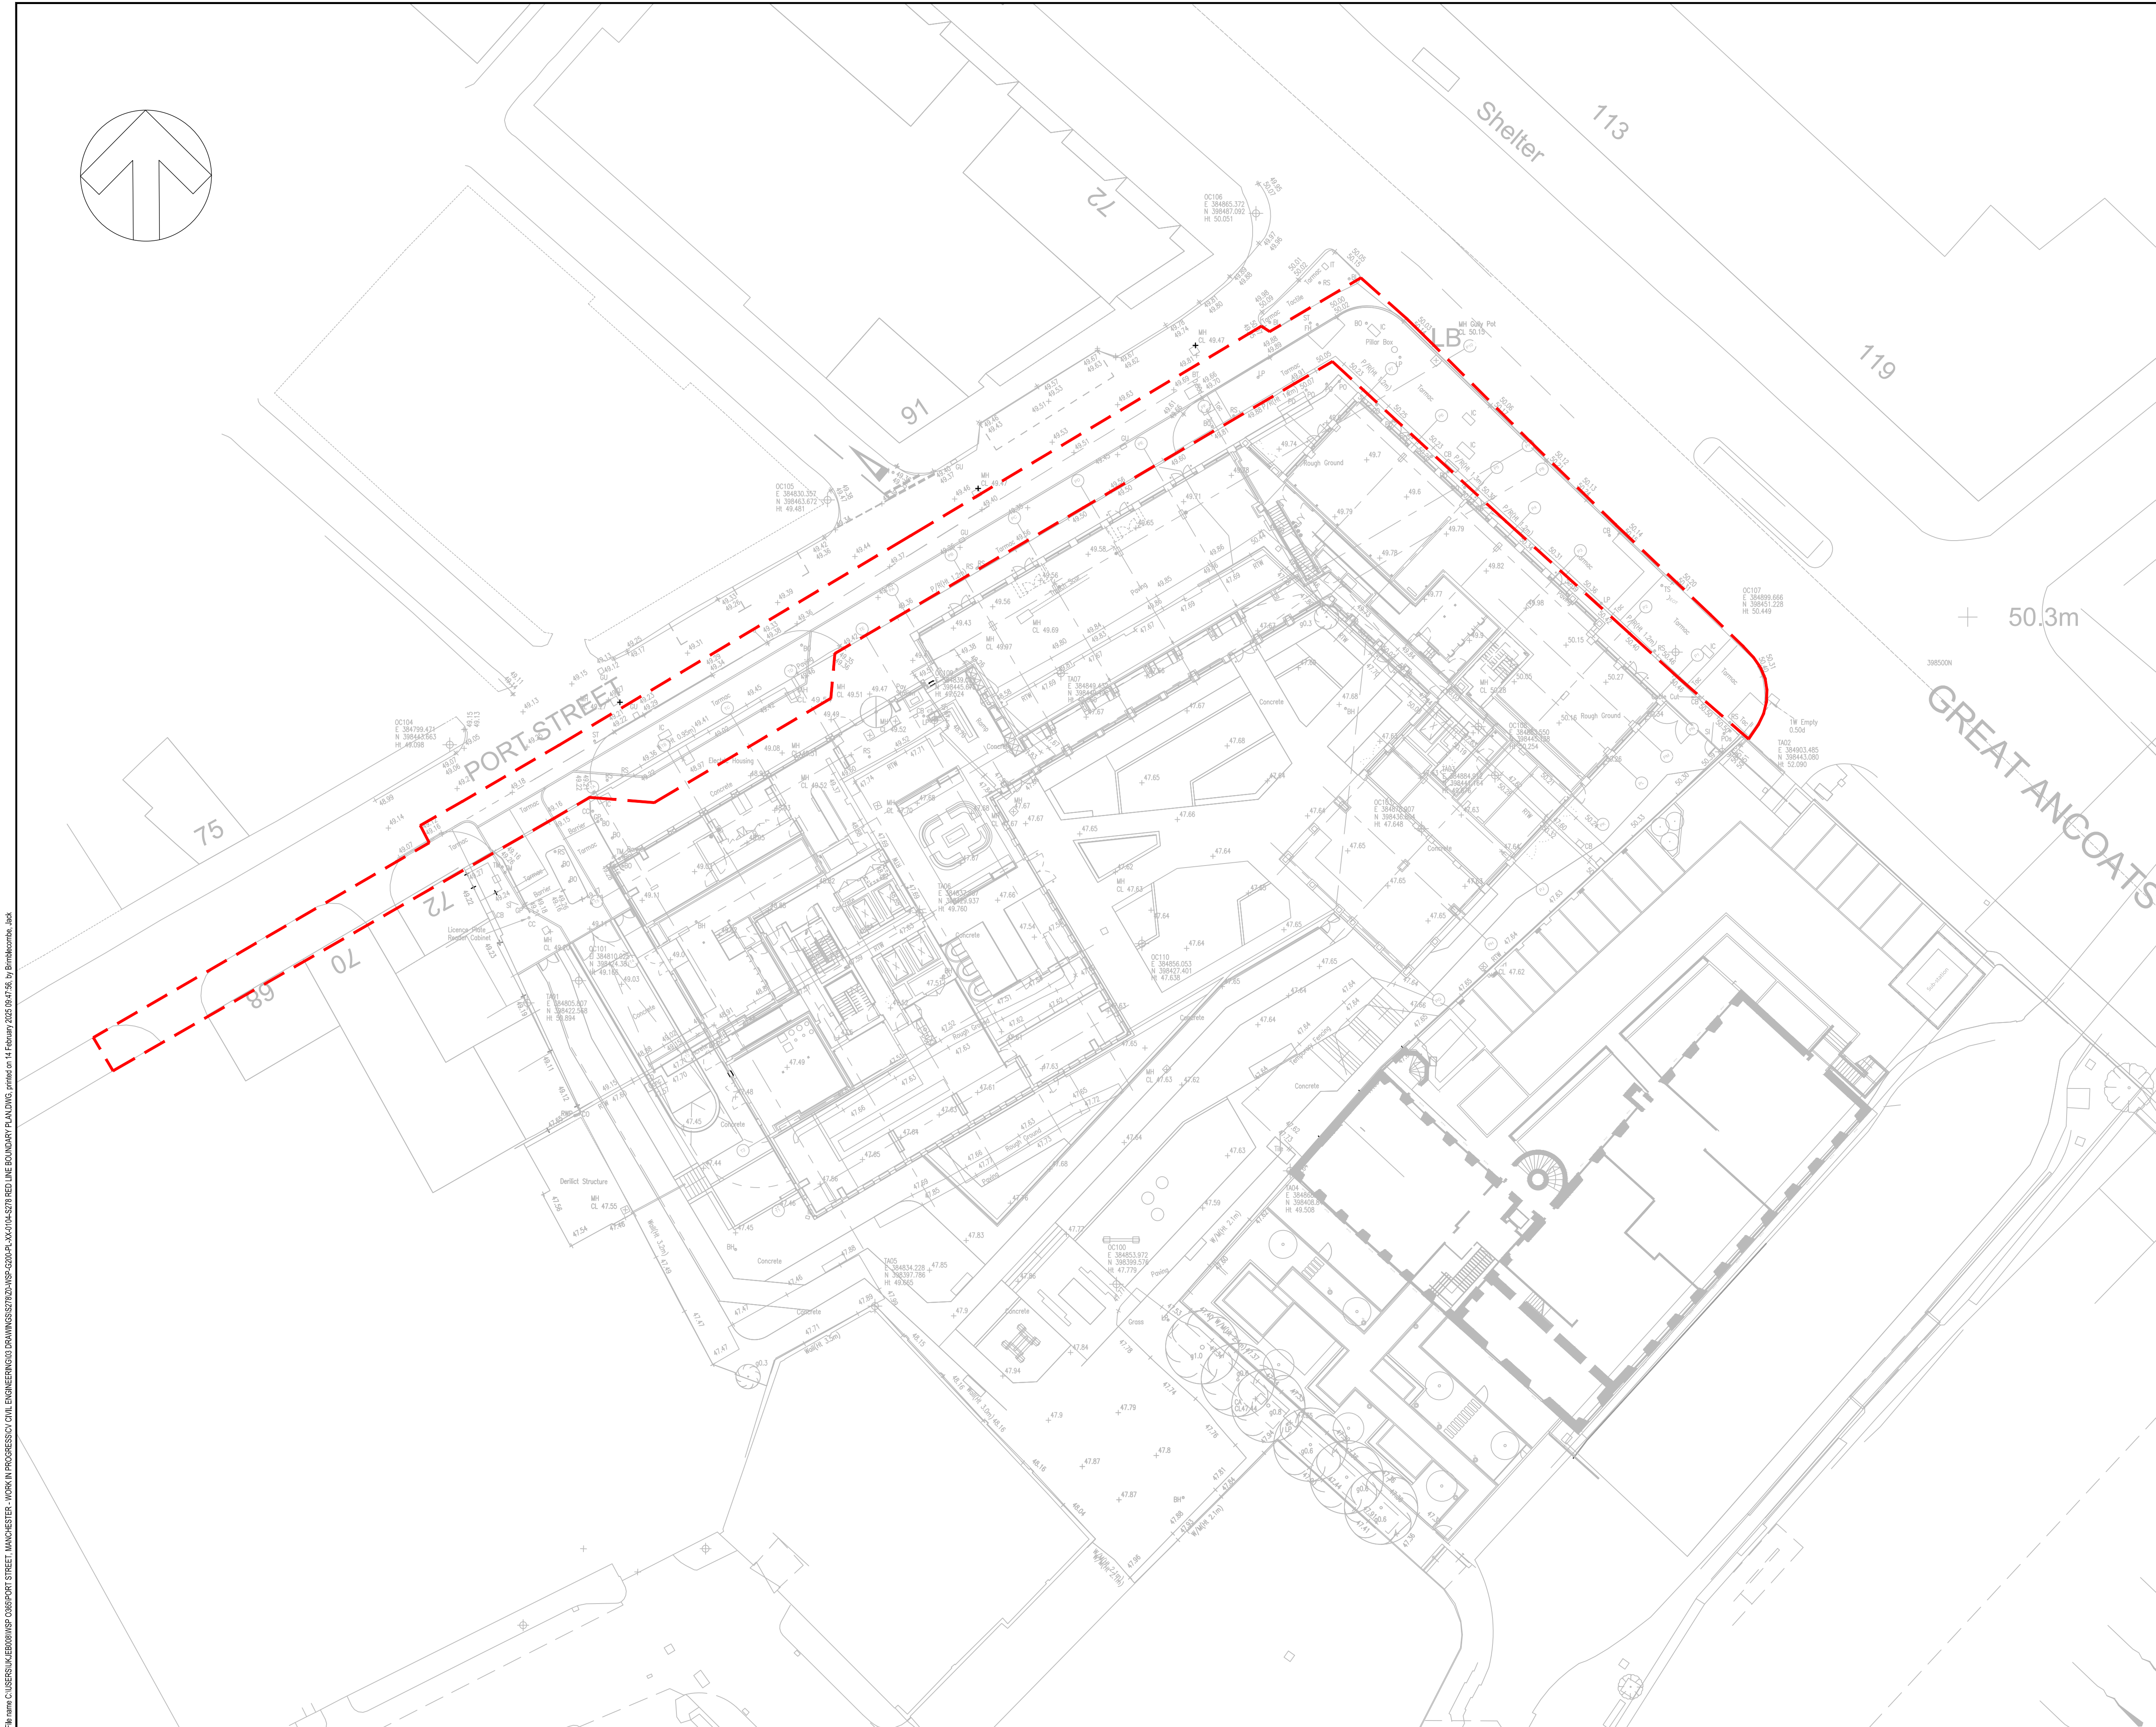

DO NOT SCALE

KEY:
S278 RED LINE BOUNDARY

- NOTES
- 1) ALL DIMENSION ARE IN METERS UNLESS OTHERWISE STATED.
 - 2) THIS DRAWING SHOULD BE READ IN CONJUNCTION WITH ALL RELEVANT DOCUMENTATION, DRAWINGS AND STANDARD DETAILS.
 - 3) PLEASE REFER TO WSP DRAWING Z0-WSP-G200-PL-XX-278 FOR THE SCHEME'S GENERAL ARRANGEMENT

UNTIL TECHNICAL APPROVAL HAS BEEN OBTAINED FROM THE RELEVANT LOCAL AUTHORITIES OR STATUTORY BODIES, IT SHOULD BE UNDERSTOOD THAT ALL DRAWINGS ARE ISSUED AS PRELIMINARY AND NOT FOR CONSTRUCTION. SHOULD THE CONTRACTOR AND / OR EMPLOYER COMMENCE WORK PRIOR TO APPROVAL BEING GIVEN, IT IS ENTIRELY AT THEIR OWN RISK

PO2	14/02/2025	JEB	DRAWING NUMBER CORRECTED	SM	SM
PO1	19/12/2024	SA	FIRST ISSUE	JEB	SM
REV	DATE	BY	DESCRIPTION	CHK	APP

DRAWING STATUS: S3 - FOR REVIEW



8 First Street, Manchester, M15 4GU, UK
T+ 44 (0) 161 200 5000
wsp.com

CLIENT: RENAKER

ARCHITECT: SIMPSON HAUGH

SITE/PROJECT: PORT STREET, MANCHESTER

TITLE: S278
REDLINE BOUNDARY PLAN

SCALE @ A1: 1:250	CHECKED: JEB	APPROVED: SM
PROJECT NO: 70084548	DESIGNED: SA	DRAWN: SA DATE: DECEMBER 24

DRAWING No: Z0-WSP-G200-PL-XX-104	REV: PO2
-----------------------------------	----------

© WSP UK Ltd