


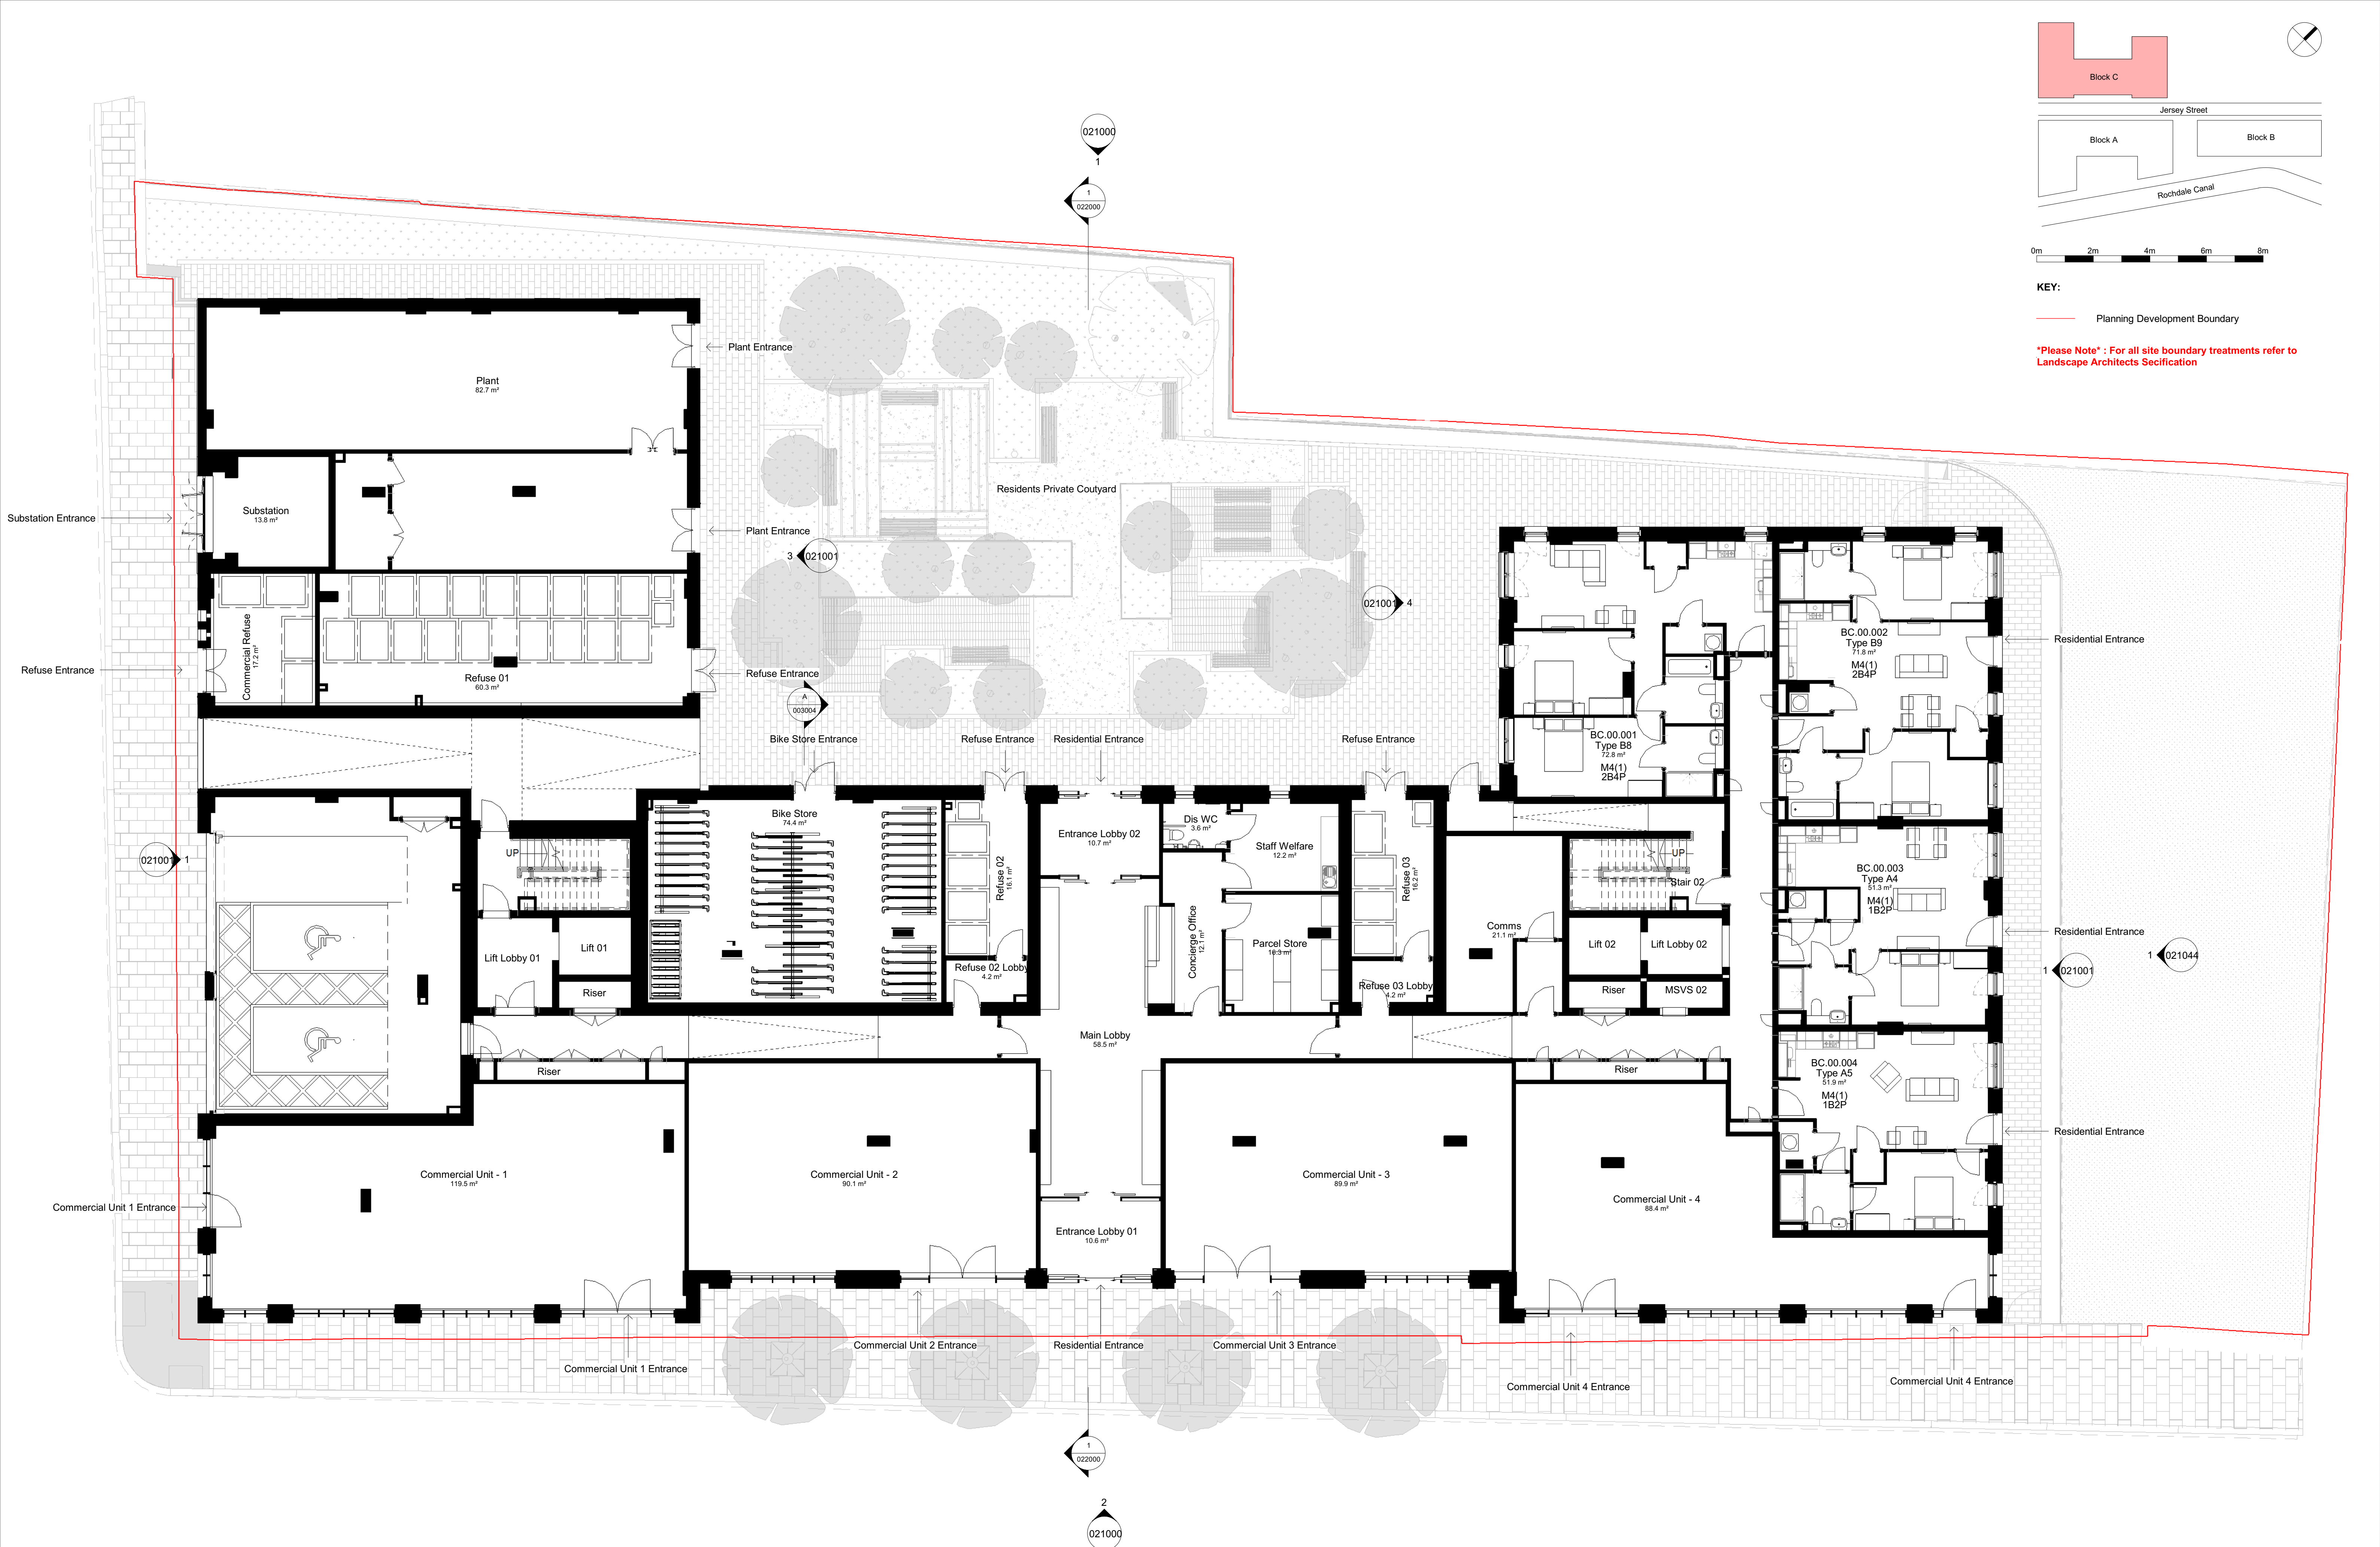

Rev	Date	Description	Dwn	Ckd	Drawn	CR
P03	13/02/24	Minor updates following comments from MDC 12.02. Revisions not clouded for clarity in planning submission	CW	JA	Checked	JA
P04	25/06/25	Section 96a planning submission. Please refer to supplementary statement describing the changes from the approved drawings	SG	SC	Date	15/01/24
					Scale @ A1	1 : 100

Eliza Yard (BA10715C)
Ground Floor - Proposed

Project	Origin	Volume	Level	Type	Role	Number
EYJW -PRP - BC -	00 -	DR -	A -	020000		
Revision	Status					
P04 -	Planning Issue -					

