


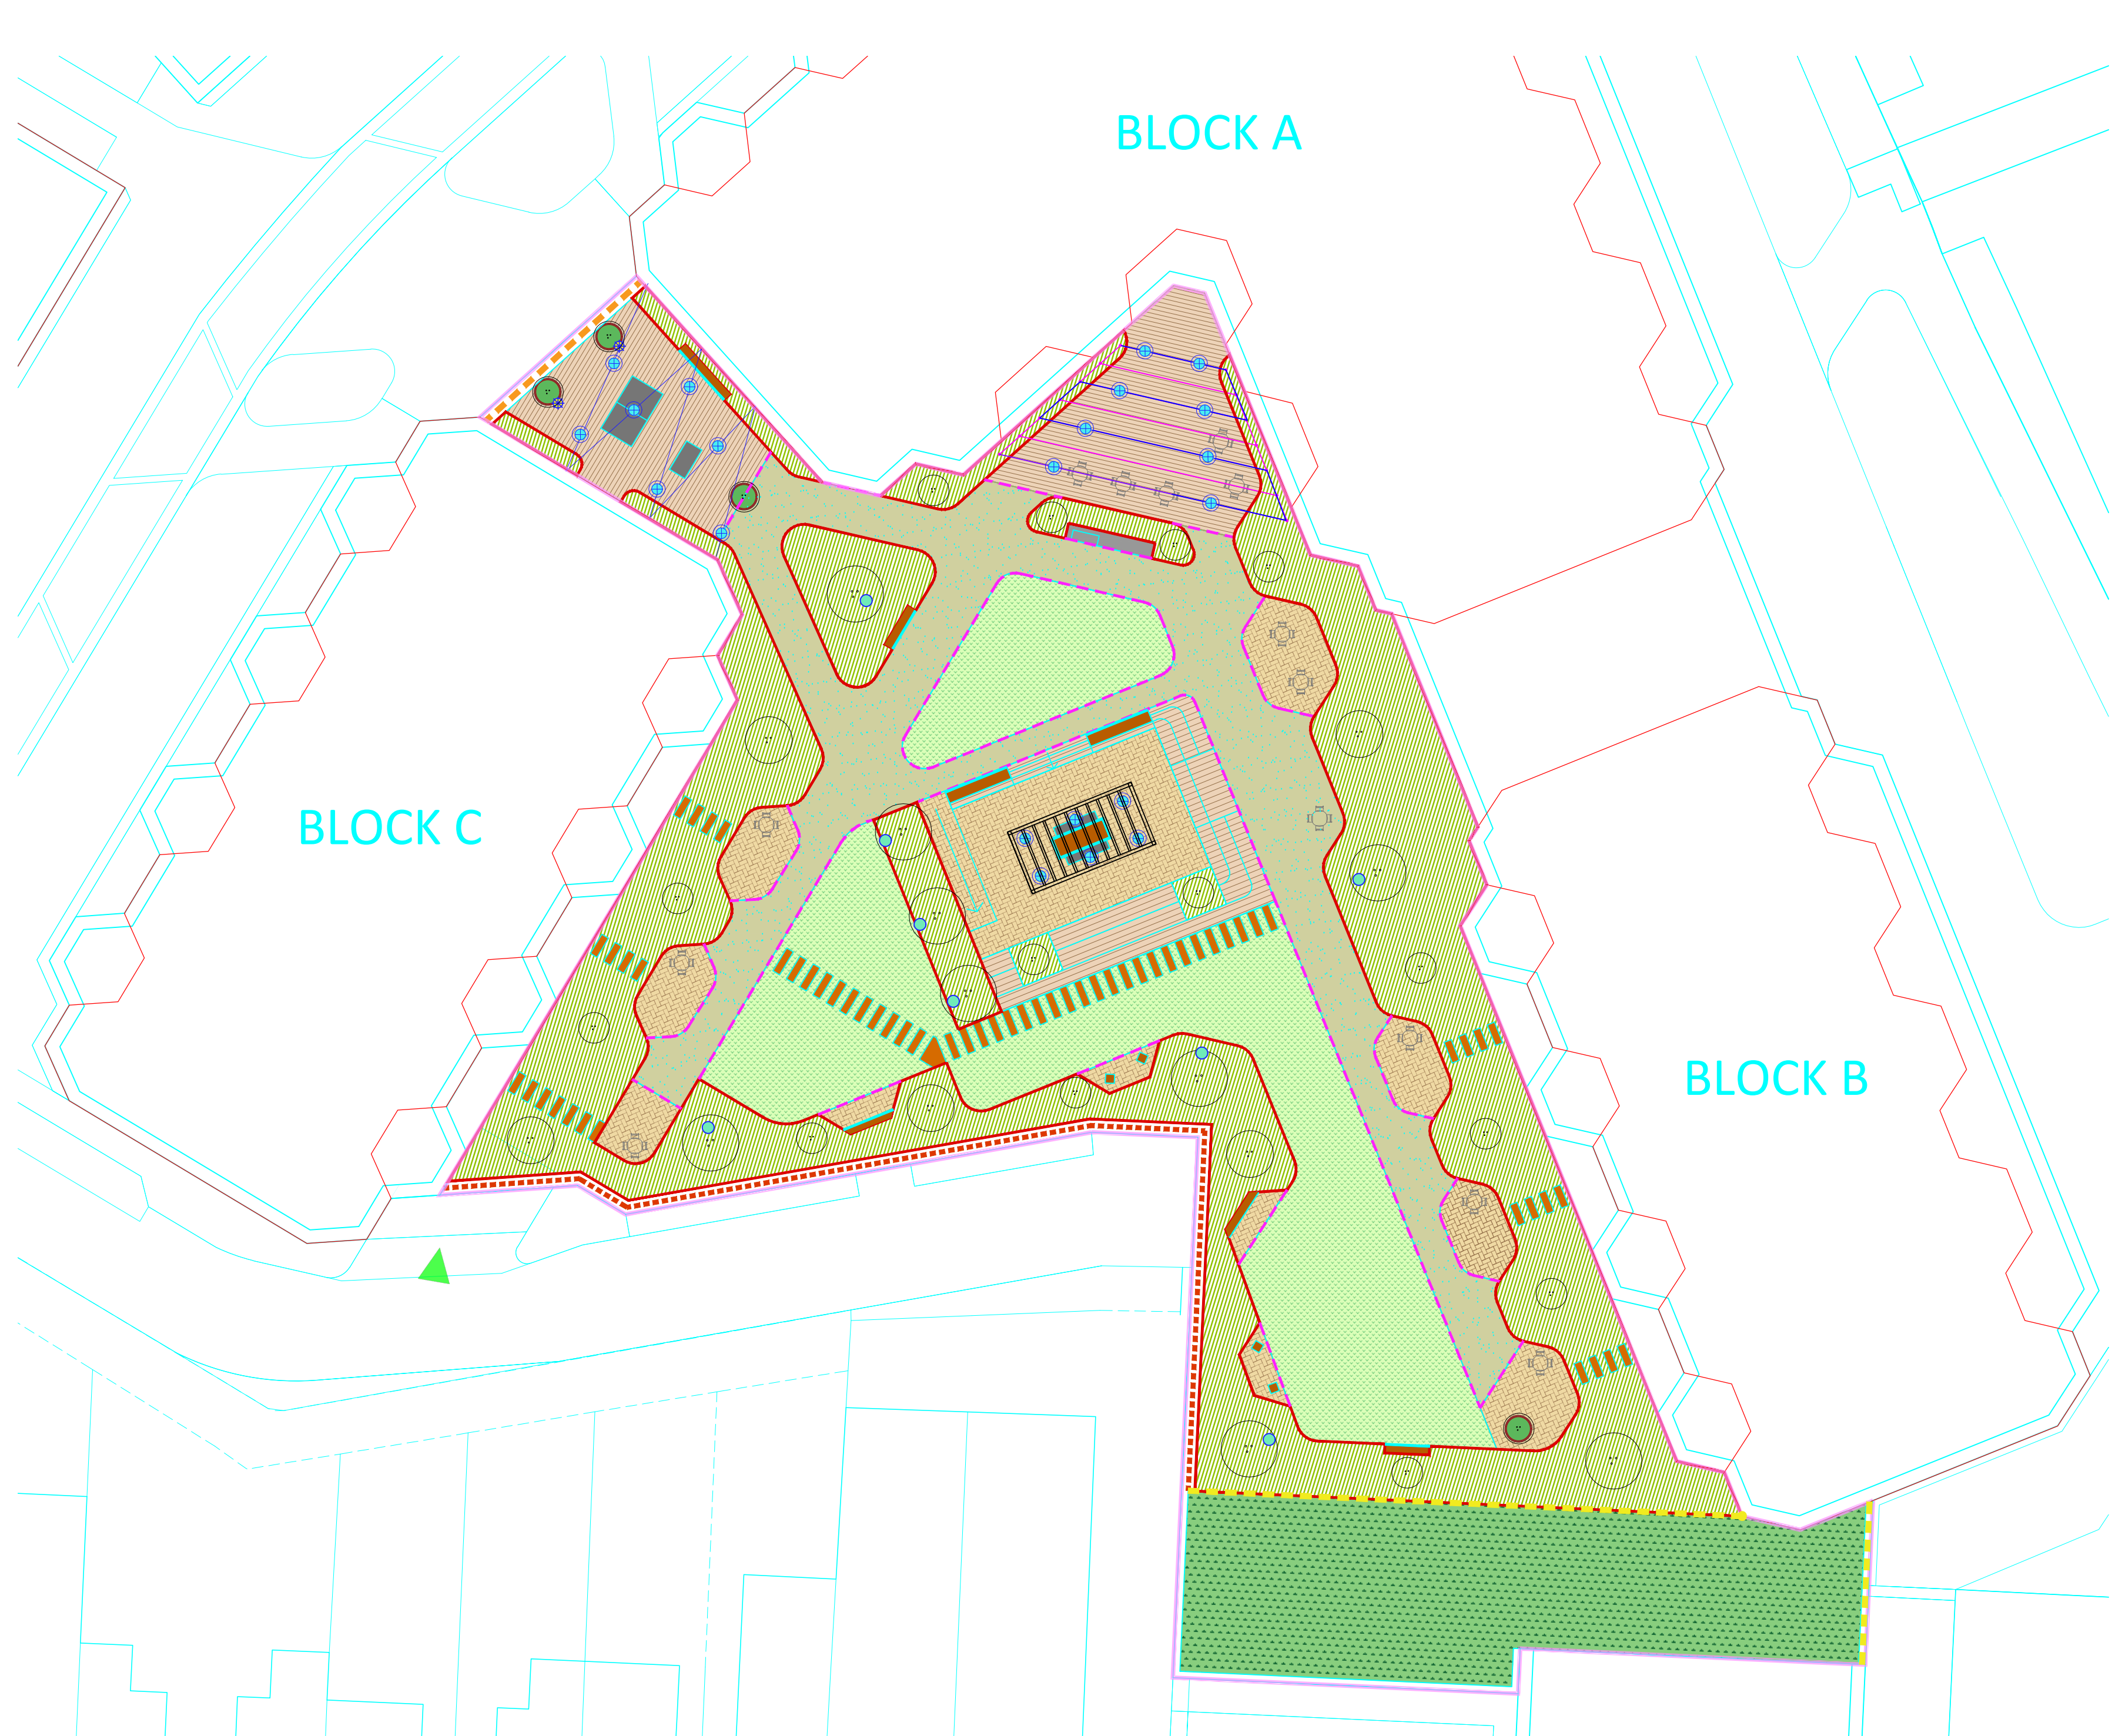

- Podium courtyard garden

 Extent of podium courtyard garden

 Ornamental mixed planting areas in raised steel edge planters

 Green roof lawn turf

 Green roof native wildflower meadow turf

 Multi-stem large shrub / small tree

 Multi-stem large shrub / small tree in large feature pot

 Resin bound gravel (buff colour mix)

 Composite timber decking

 Brick unit paver laid in herringbone pattern

 Stepping stones

 Aluminum feature pergola on raised platform

 Climbing plant support structure and tensile wires (incorporating overhead lighting)

 1.2m high steel powder coated balustrade (to match architectural specification and colour)

 Decorative privacy screen boundary

 Aluminium edging to resin bound surfacing

 Decorative screen (1.8m above FFL)

 Steel raised edge to planting areas

 Fixed bench seating

 Moveable timber seating blocks

 Raised platform feature (positioned over evaluated podium floor level over generator room below) constructed with timber (Milboard or similar approved), incorporating steps, ramp, seating elements and planters.

 Flexible seating: Indicative only (Hay Palisade table and chair collection - Iron Red colour or similar approved)

 Outdoor entertainment features (potentially including outdoor kitchen and bar with stools)

 Outdoor games features (potentially including table tennis and table football)

 Underground car park access

Lighting:

 Ground recessed uplighter

 Spigot mounted lighting

 Catenary mounted lighting

 Low intensity static feature strip lights 3000K

NOTE: Refer to Randall Thorp drawing 1062-23 Soft Landscape Proposals for information on all softworks