
Revision details	Revised by - date	Checked by - date

WF4

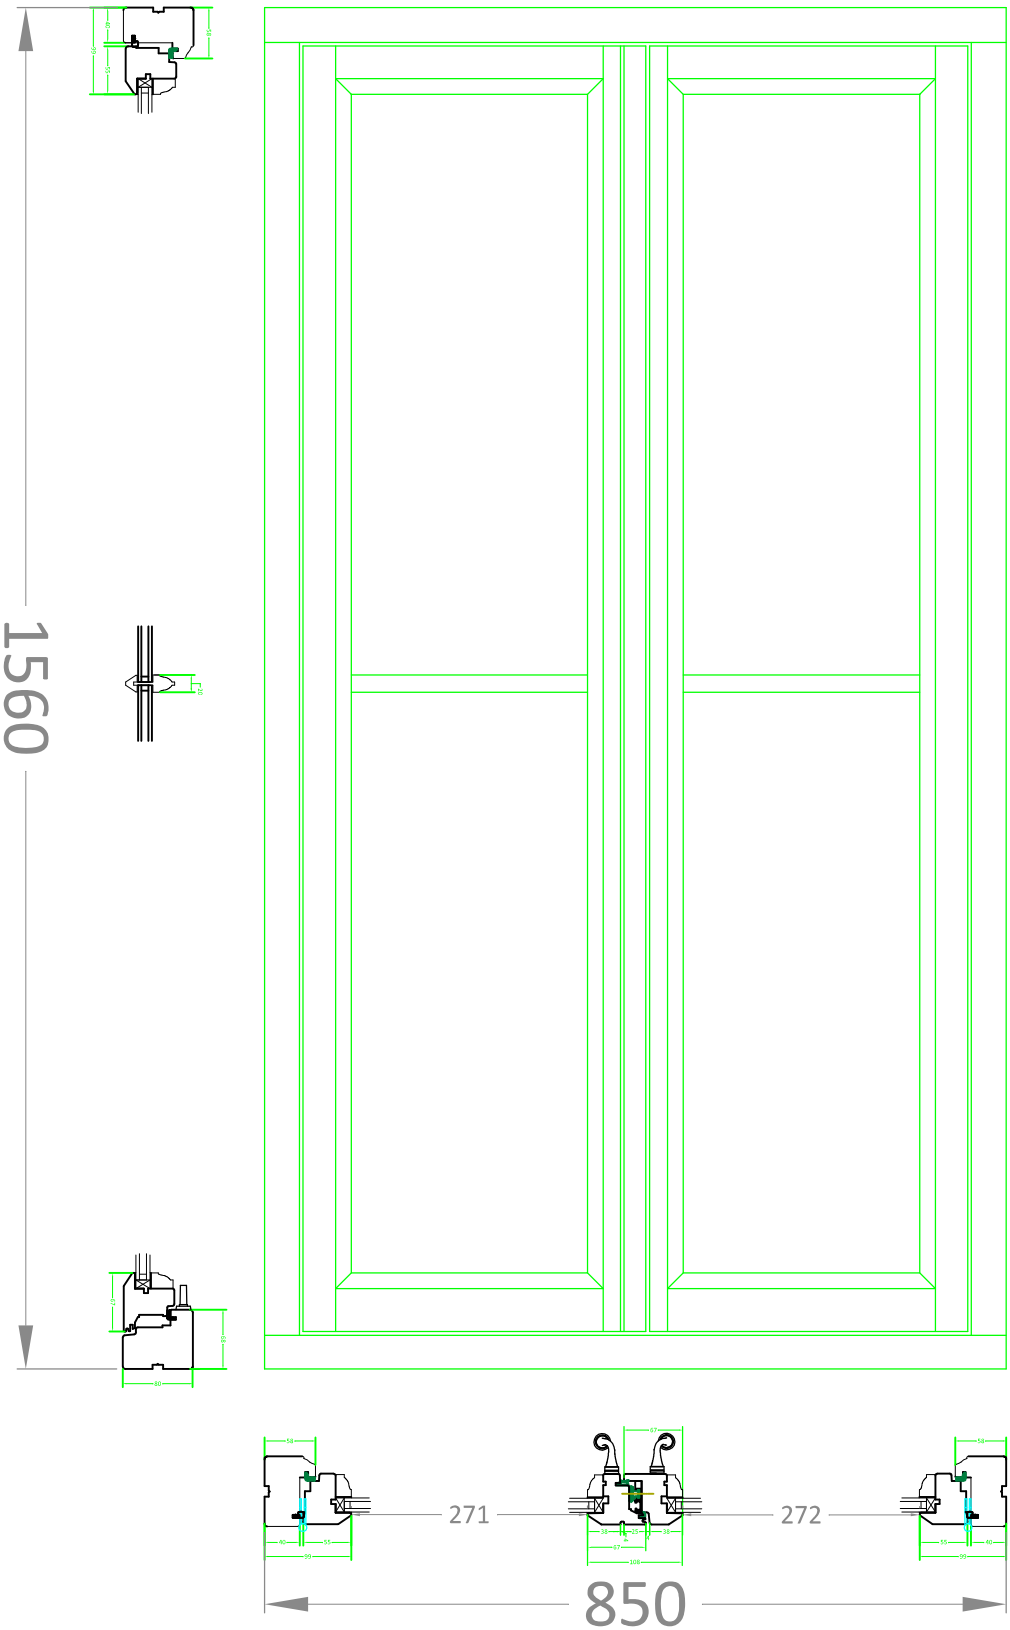

Timber windows and doors expertly made in Yorkshire since 1840
PATCHETT JOINERY LTD Est 1840

This drawing shall only be used for the purpose for which it is provided and no reproduction of this drawing may be made and no article may be manufactured without prior written consent of Patchett Joinery Ltd

Drawn by - date	Checked by - date	Title/Description	
M. Bury 20/03/2025		Clare Hilton - WF4	
All dimensions in millimetres unless otherwise stated	Approved by - date	Drawing number PJB723-01	Scale Not to scale / Rev no 0