



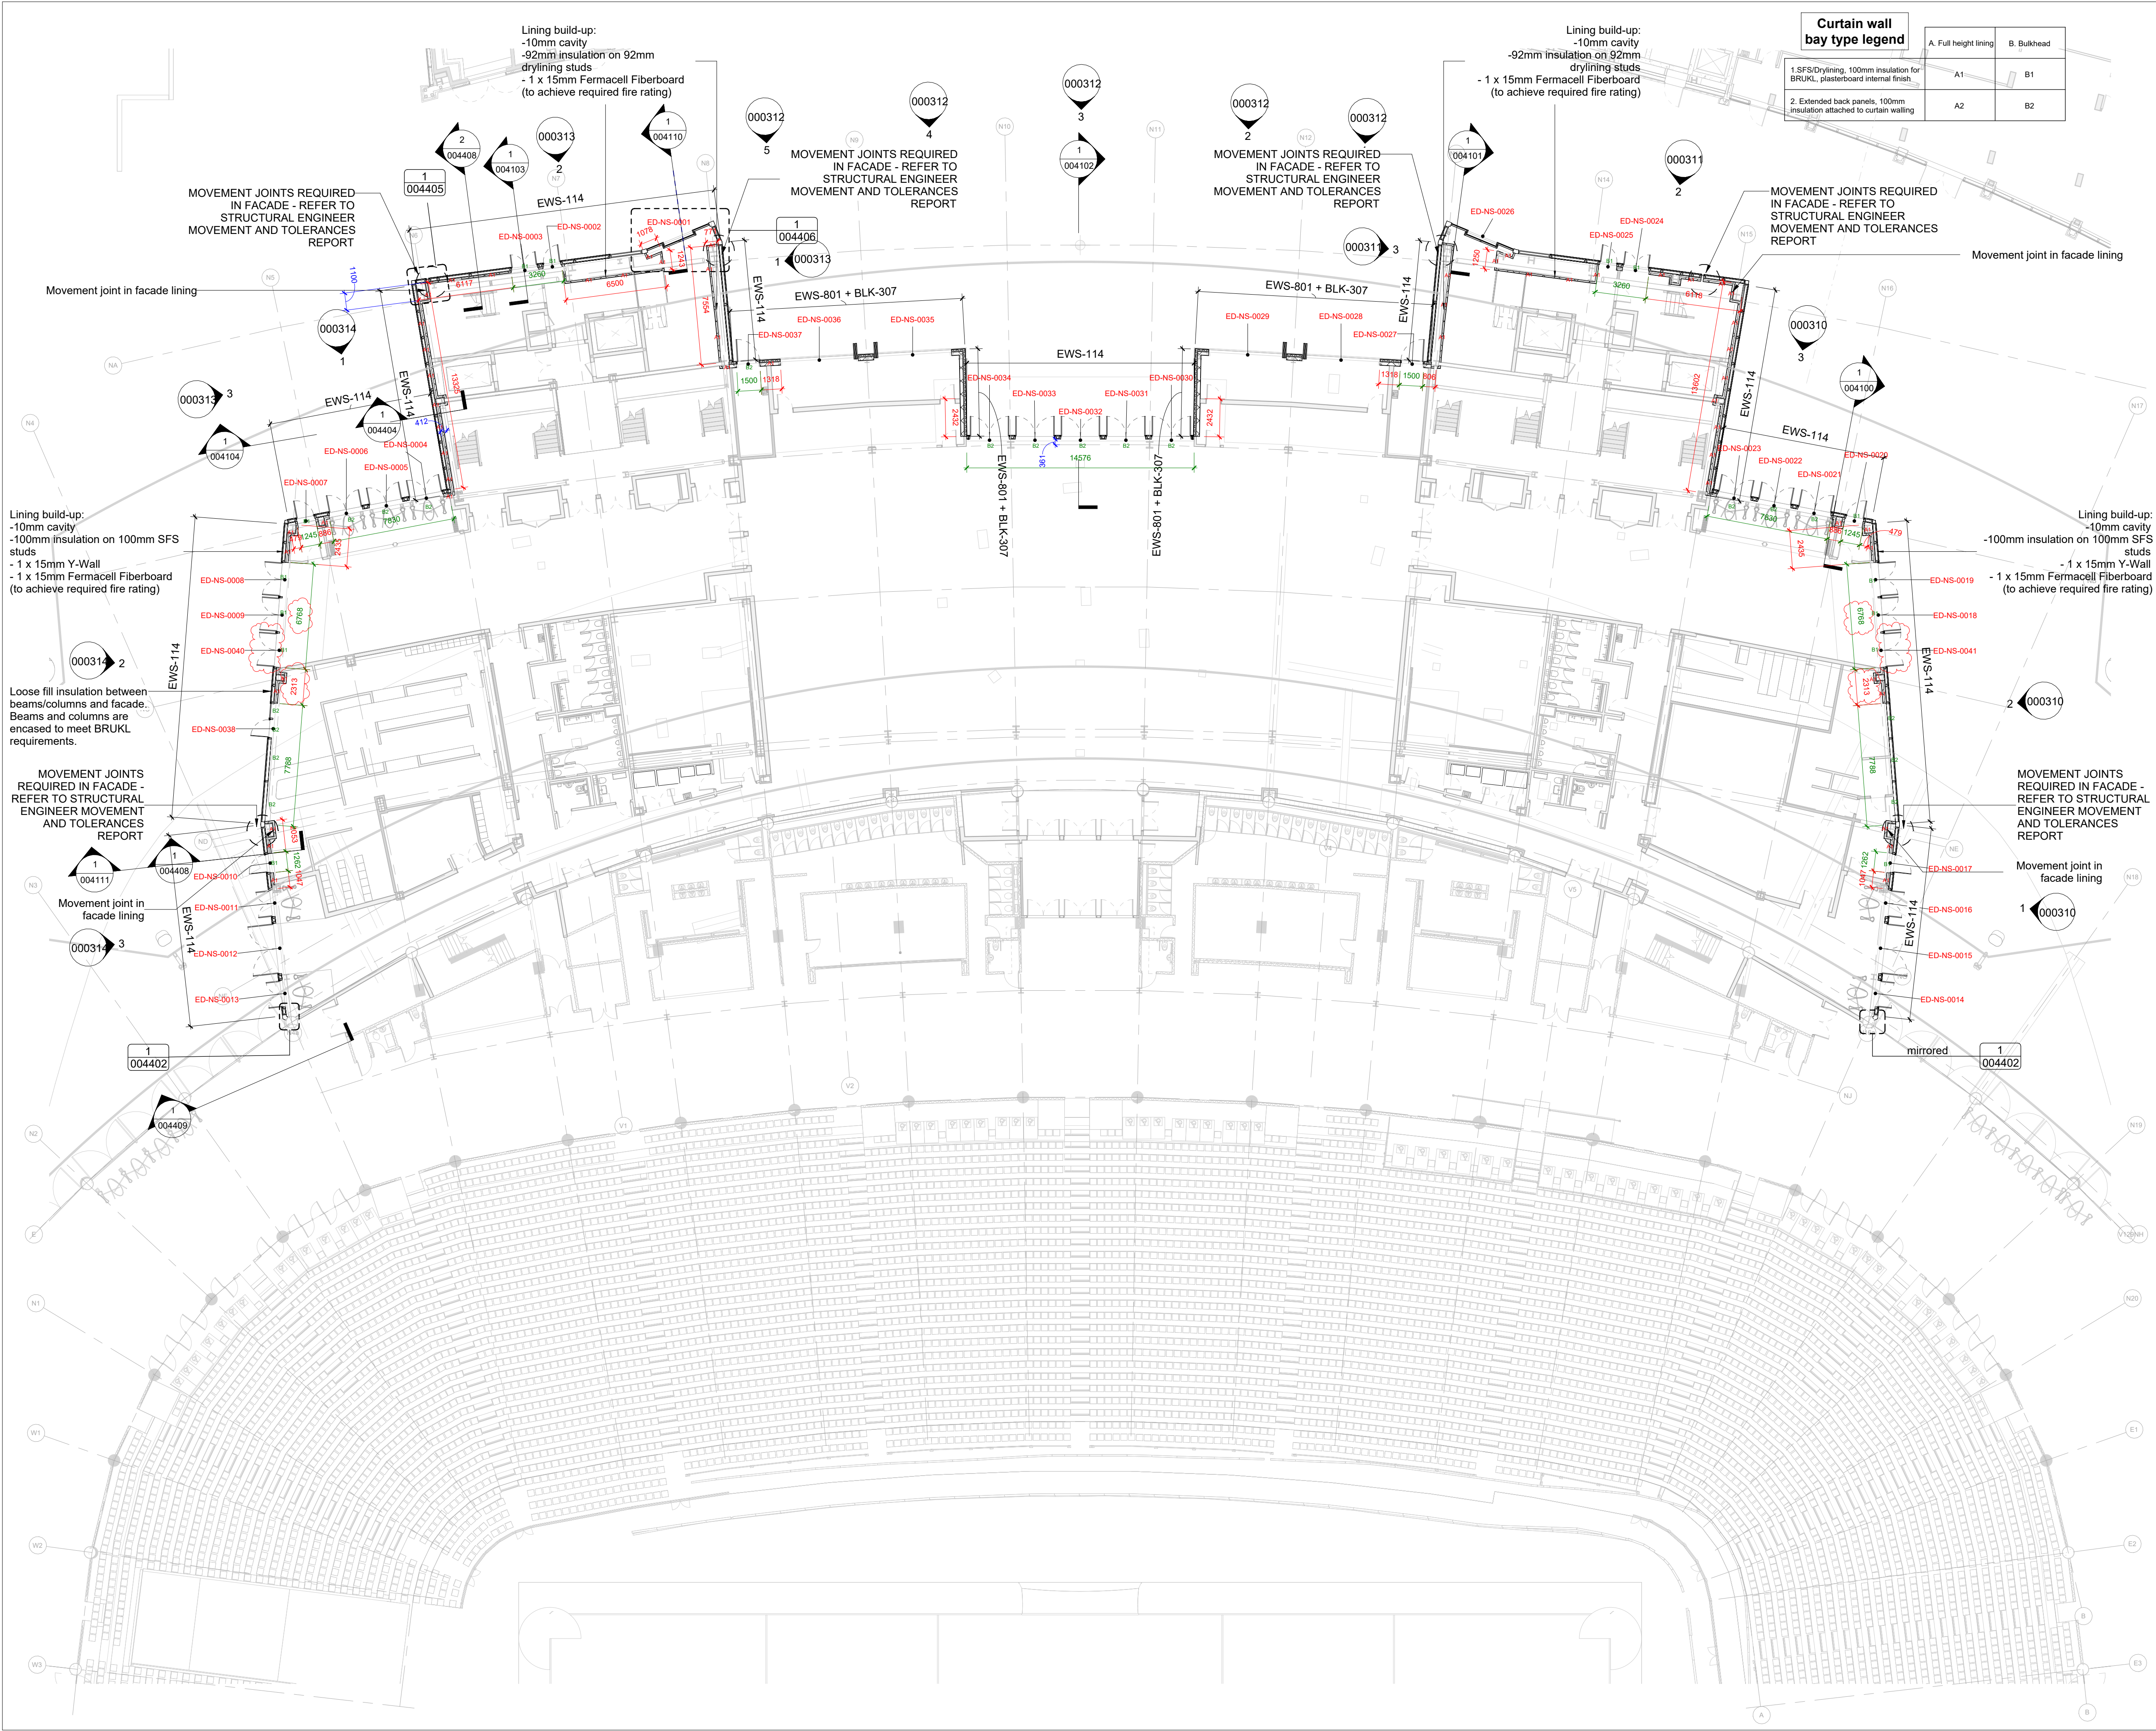

REVISIONS		
REV	DATE	DESCRIPTION
P00	05.08.23	STAGE 4 ENVELOPE PACKAGES
P01	20.11.23	UPDATED TO NEW MODEL CO-ORDINATES
C01	02.02.24	ISSUED FOR CONSTRUCTION
C02	17.05.24	ISSUED FOR CONSTRUCTION - ADDED DIMENSIONS
C03	21.06.24	UPDATED FOR CI 167, 168
C04	23.08.24	ISSUED FOR CONSTRUCTION - SKYBAR LOBBY CONFIRMED
C05	27.09.24	ISSUED FOR CONSTRUCTION - ADDED LINING ANNOTATIONS
C06	01.10.24	ISSUED FOR CONSTRUCTION - ADDED BULKHEAD LININGS
C07	14.10.24	ISSUED FOR CONSTRUCTION
C08	05.11.24	ISSUED FOR CONSTRUCTION
KEY PLAN		

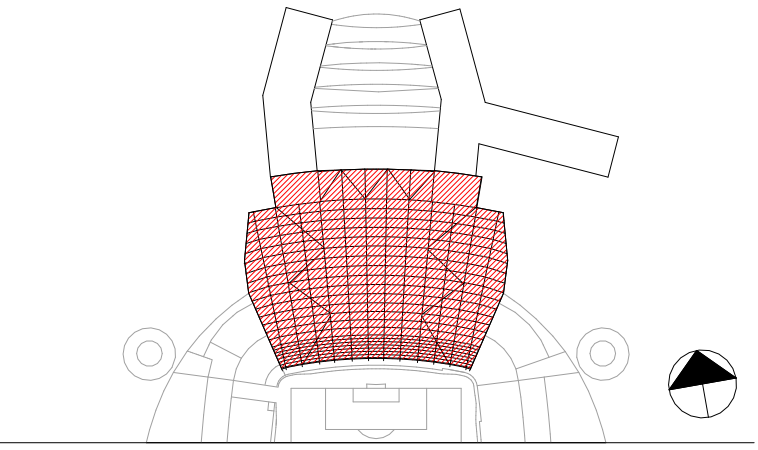

Bulkhead dimensions are shown in green.
Full height lining dimensions are shown in red.

Lining build-up behind curtain walling in SFS areas:
- 10 - 100mm cavity
- 100mm insulation on 100mm SFS
- VCL
- 1 x 15mm - Y-Wall
- 1 x 15mm Ferpacell Gypsum Fiberboard (to achieve required fire rating)

Lining build-up behind curtain walling in drying areas:
- variable depth air cavity
- 92mm insulation on 92mm SFS
- VCL
- 1 x 15mm Ferpacell Gypsum Fiberboard (to achieve required fire rating)

Note: Condensation dew point calculations to be done prior to construction to ensure the feasibility of the variable depth of the air cavity.

100mm insulation (and breather membrane where deemed necessary) to achieve a U-value of 0.20 W/m²K is required to all slab edges, faces of concrete core and external face of ground floor columns, prior to the installation of curtain walling.



© COPYRIGHT. ALL RIGHTS RESERVED
THIS WORK IS COPYRIGHT AND CANNOT BE REPRODUCED OR COPIED IN ANY FORM OR BY ANY OTHER MEANS (GRAPHIC, ELECTRONIC OR MECHANICAL, INCLUDING PHOTOCOPYING) WITHOUT THE WRITTEN PERMISSION OF POPULOUS ANY LICENSE, EXPRESS OR IMPLIED, TO USE THIS DOCUMENT FOR ANY PURPOSE WHATSOEVER IS RESTRICTED TO THE TERMS OF THE AGREEMENT OR IMPLIED AGREEMENT BETWEEN POPULOUS AND THE INSTRUCTING PARTY.
USE FIGURED DIMENSIONS IN PREFERENCE TO SCALED. CHECK ALL DIMENSIONS ON SITE BEFORE FABRICATION OR SETTING OUT.

ARCHITECT
POPULOUS
14 BLADES COURT | DEODAR ROAD | LONDON | SW15 2NU | UNITED KINGDOM
TELEPHONE +44 (0)20 8874 7666 FACSIMILE +44 (0)20 8874 7470
ALL PRODUCTION & INTELLECTUAL PROPERTY RIGHTS RESERVED © POPULOUS 2009

PROJECT NAME
MCFC NORTH EXPANSION

DRAWING TITLE
**L00 - FACADE SCOPE
NORTH STAND
L00 FACADE SCOPE**

STATUS		RIBA STAGE		PROJECT NO.			
A5		5		4348			
DATE		SCALE		SIZE			
05/06/23		1 : 200		A1			
DRAWN	CHECKED	APPROVED					
AM	PH	MT					
PROJECT	ORIGIN	ZONE	LEVEL	TYPE	ROLE	DRAWING	REV
NSE-POP-NS- 00 - DP - A - 004000							C0