



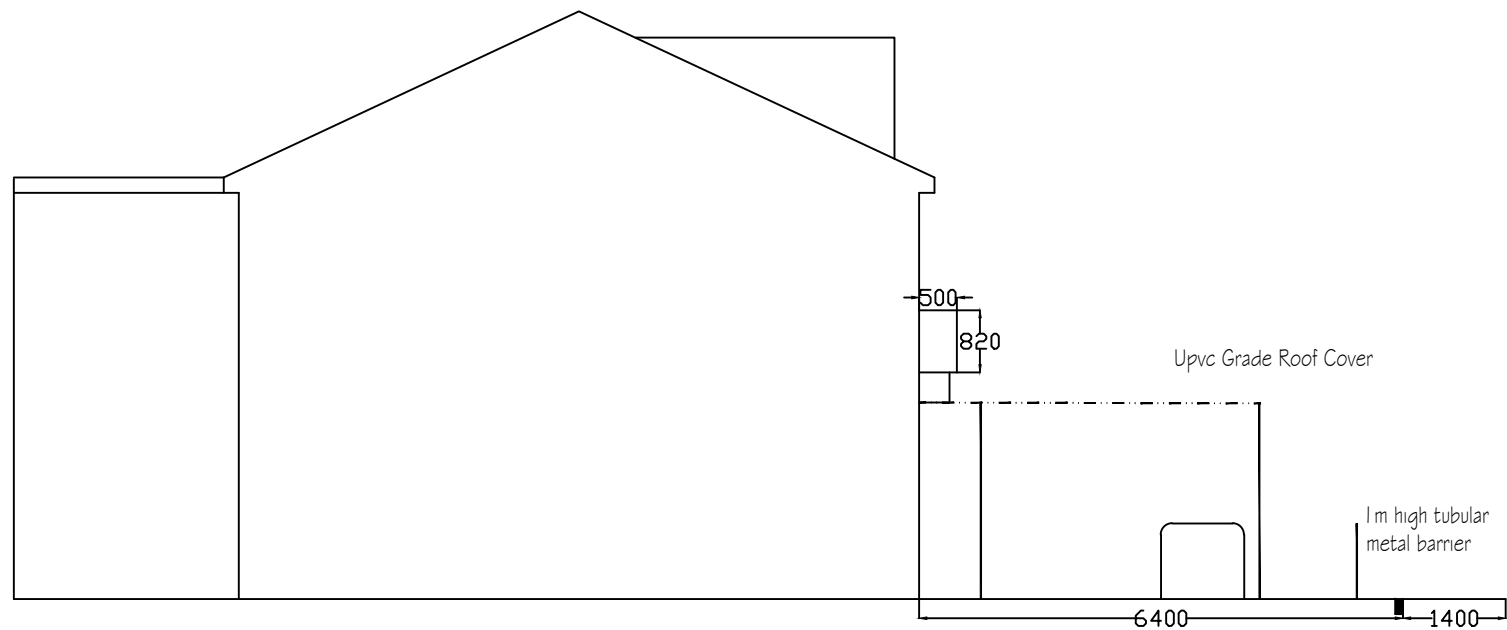


Side Elevation

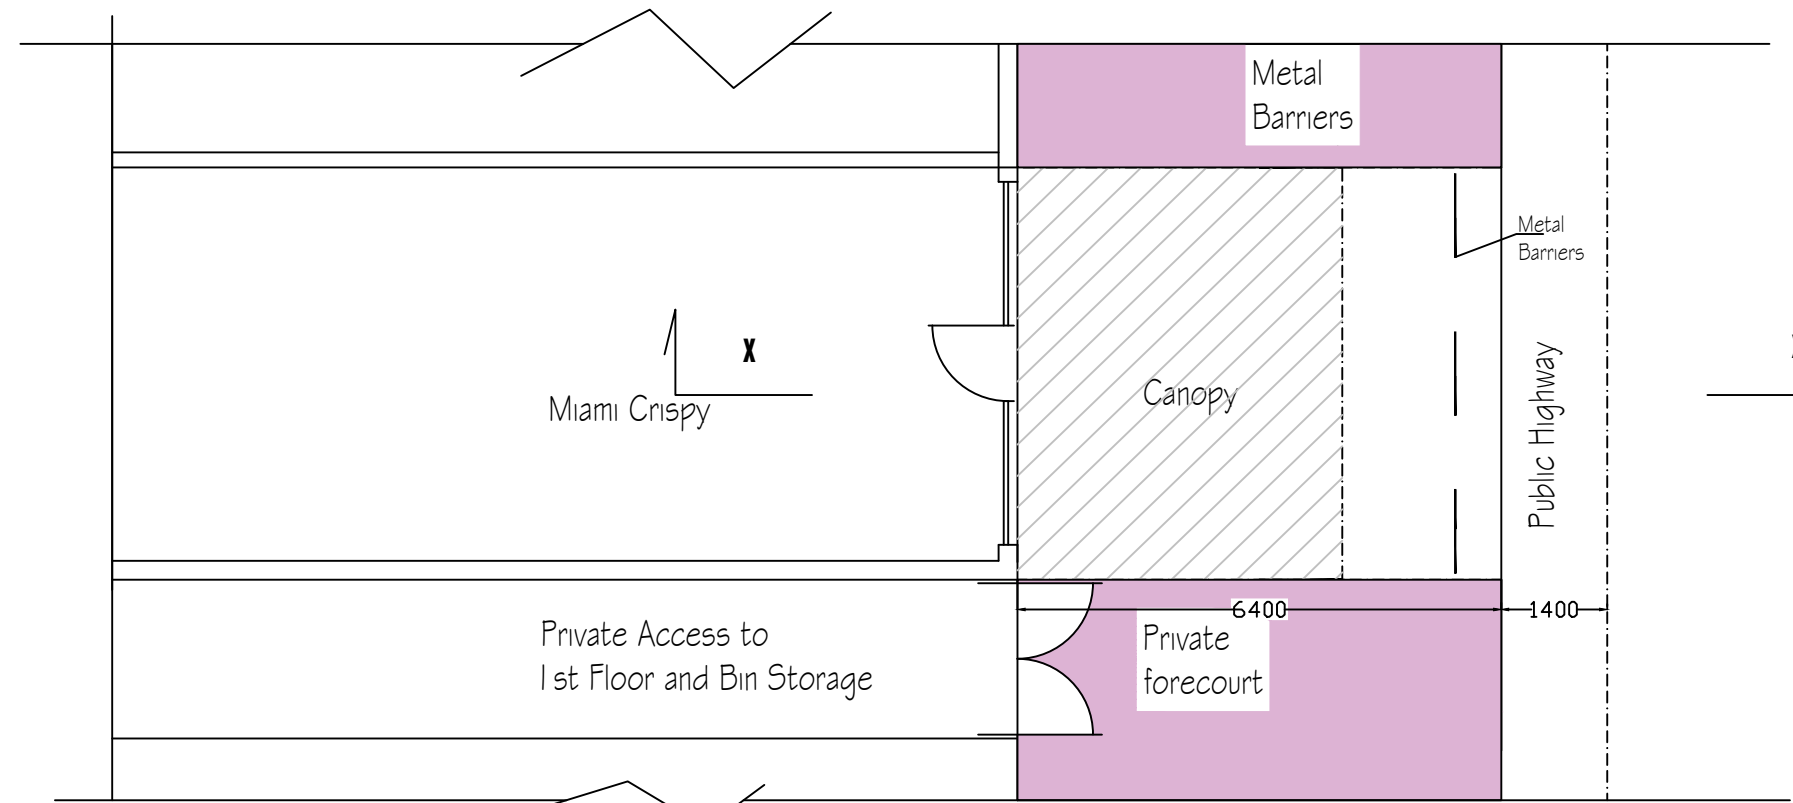

Plan

The builder must check the site and the approved drawings before commencing the works and must take any working measurements as necessary. Any discrepancy in the drawing must be reported to the client .

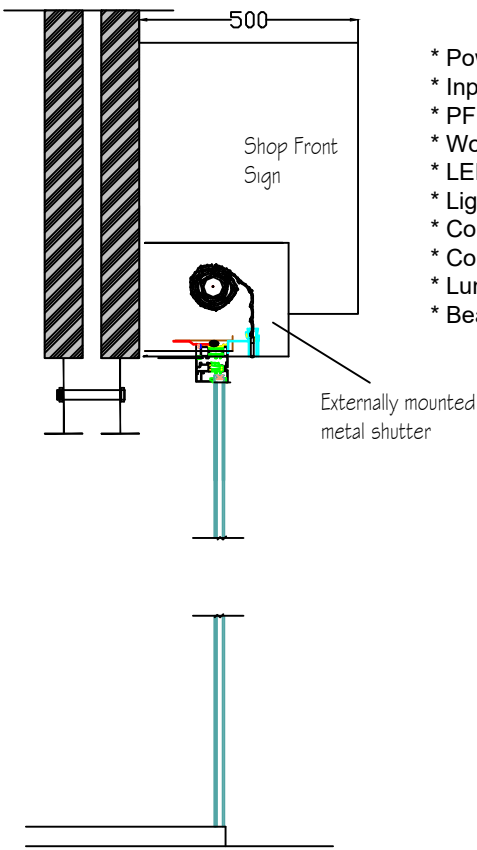

Section X - X (NTS)

- * Power: 180W
- * Input Voltage: AC240V 50/60HZ
- * PF: 85%
- * Working Temperature: (-25° — +45°)
- * LED type: 1.2w
- * Light source: LED
- * Color Temperature: 3800±100
- * Color Rendering Index: >45
- * Lumen for each letter: 450±50
- * Beam angle: 160

		REVISION		initial	
no.	date	description			