
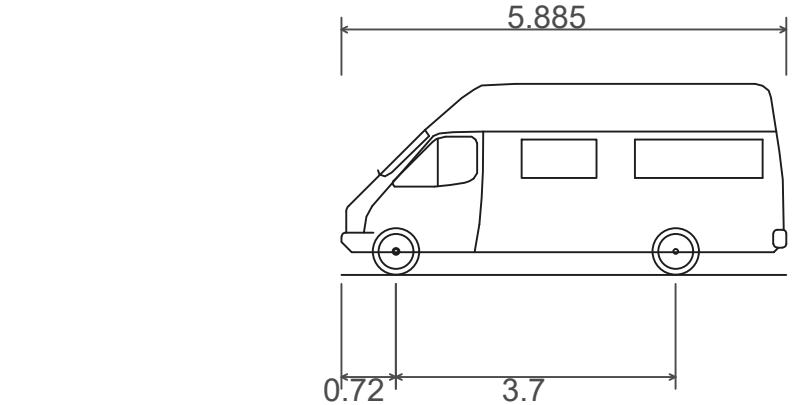


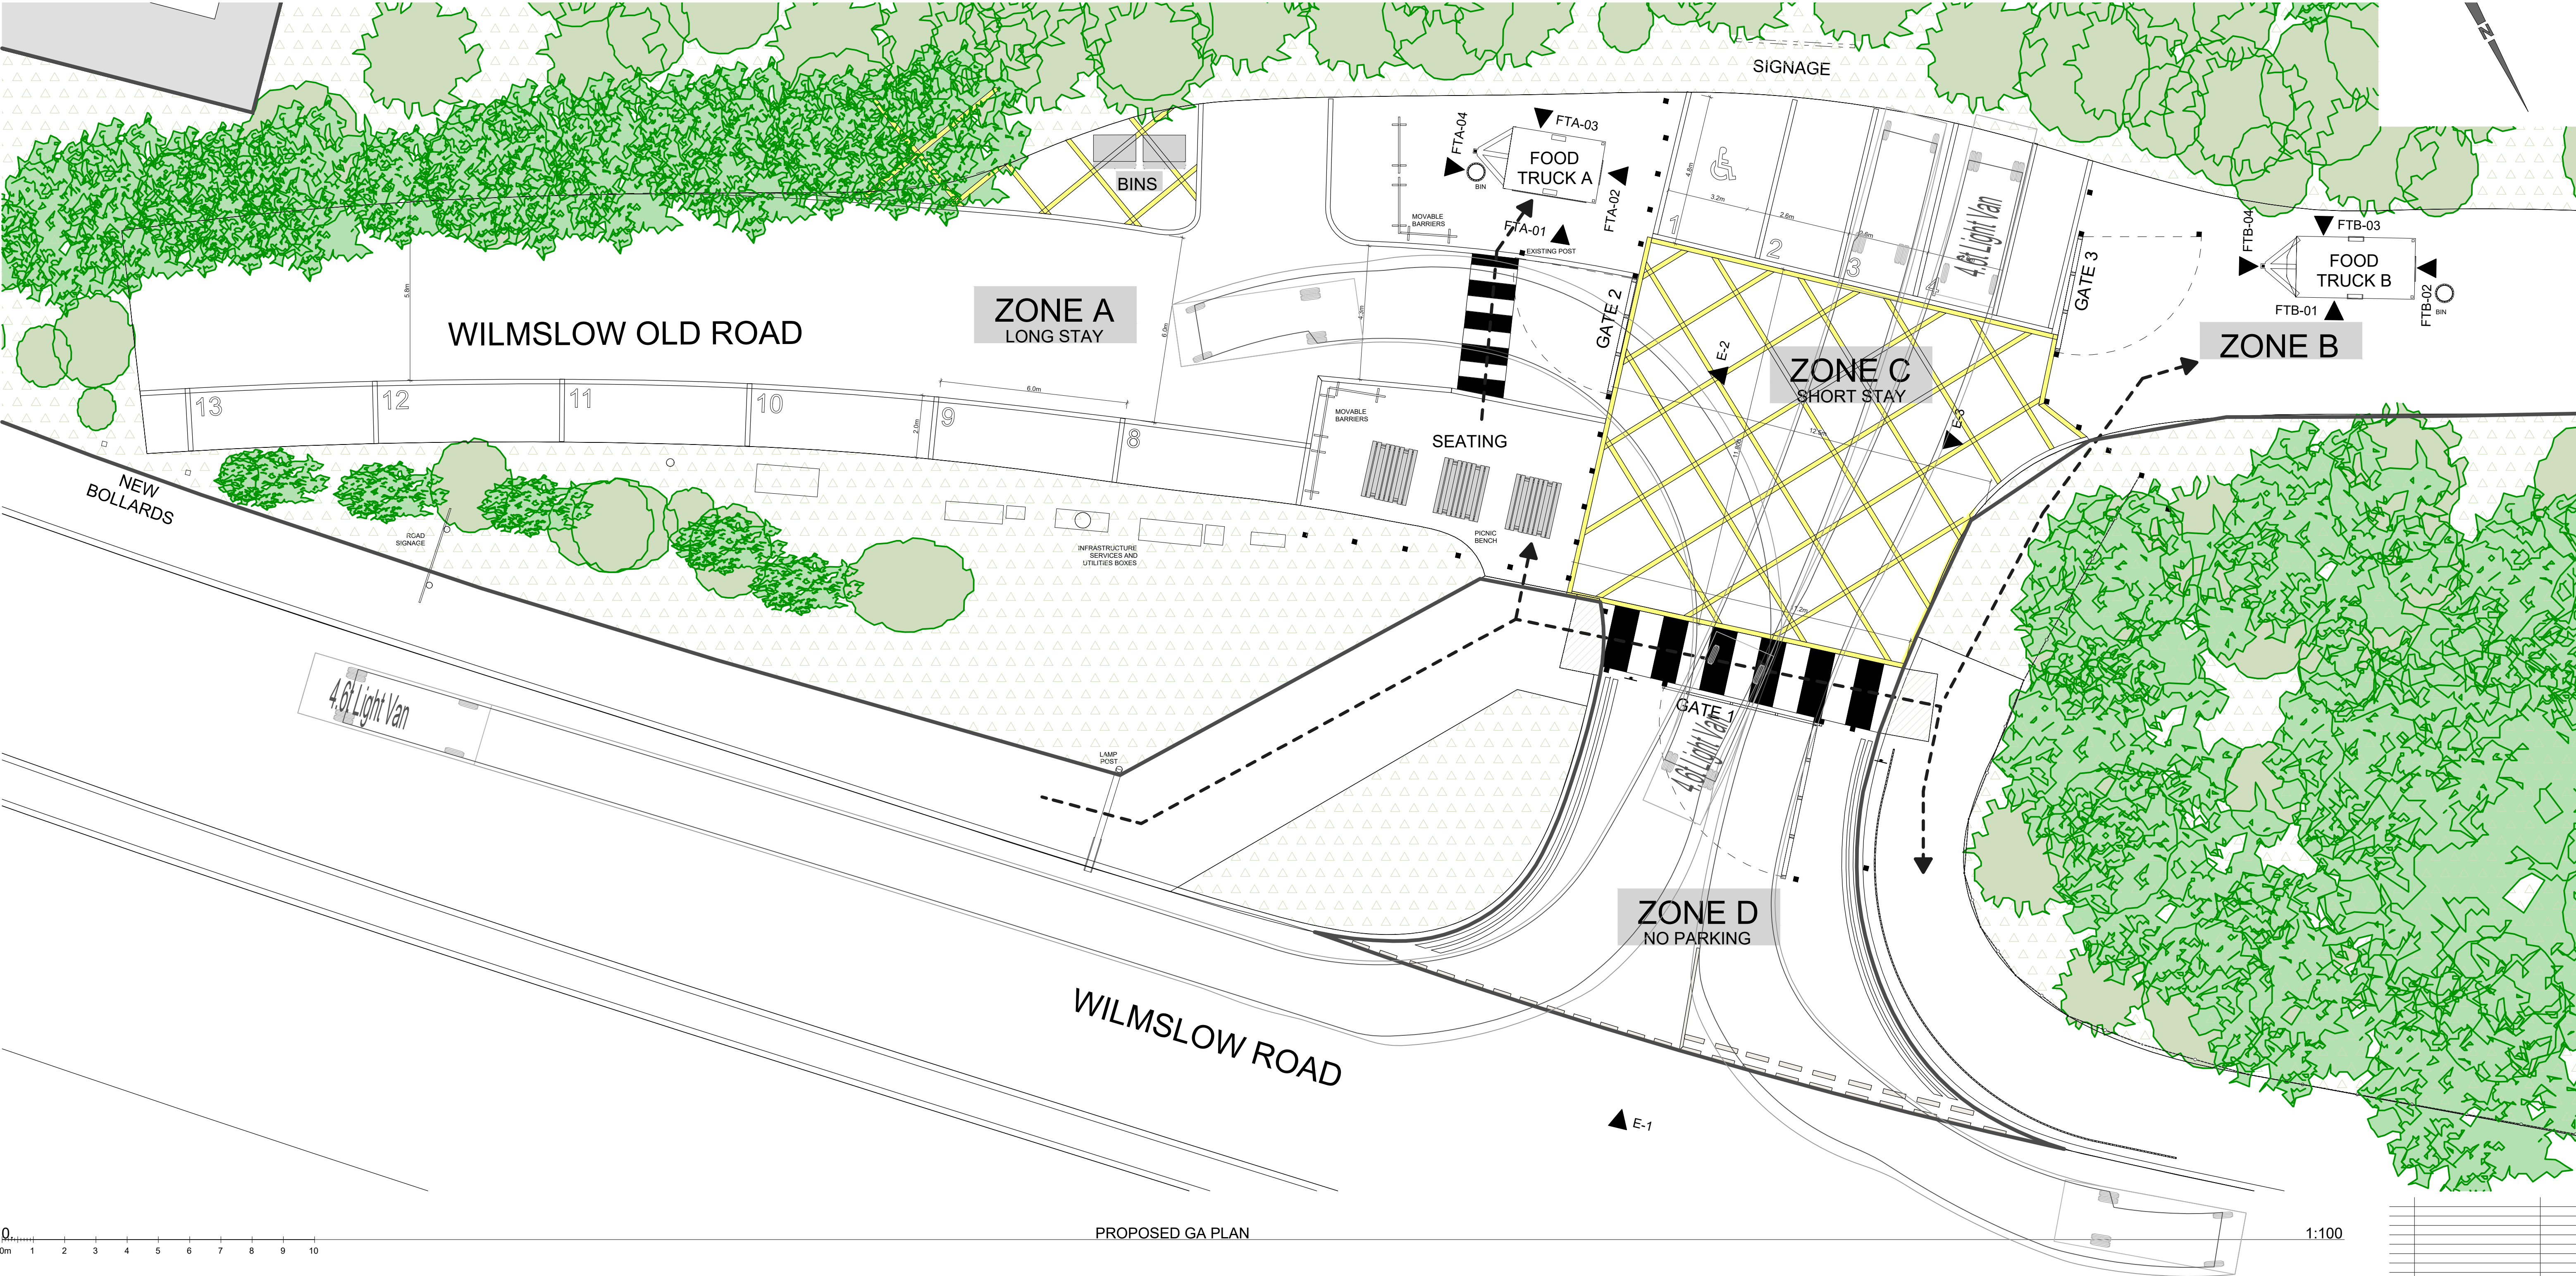

4.6t Light Van	
Overall Length	5.885m
Overall Width	2.000m
Overall Body Height	2.526m
Min Body Ground Clearance	0.299m
Track Width	1.765m
Lock to lock time	4.00s
Kerb to Kerb Turning Radius	6.000m

RevID	Change Name	Date

PROJECT STATUS
PLANNING

PROJECT NUMBER
25-1000-A

CLIENT
MR D. MURTAGH

SITE ADDRESS
A538 LAY-BY WILMSLOW OLD ROAD, MANCHESTER M90 5AA

PROJECT DESCRIPTION
CATERING UNITS

DRAWING TITLE
PROPOSED GA DRAWINGS

SWEPT PATH ANALYSIS

DATE	SCALE	DRAWN	SIZE
2025/03/21	SCALE 1:100	AP	A1
DRG No			REVISION
25-1000-A-01			