



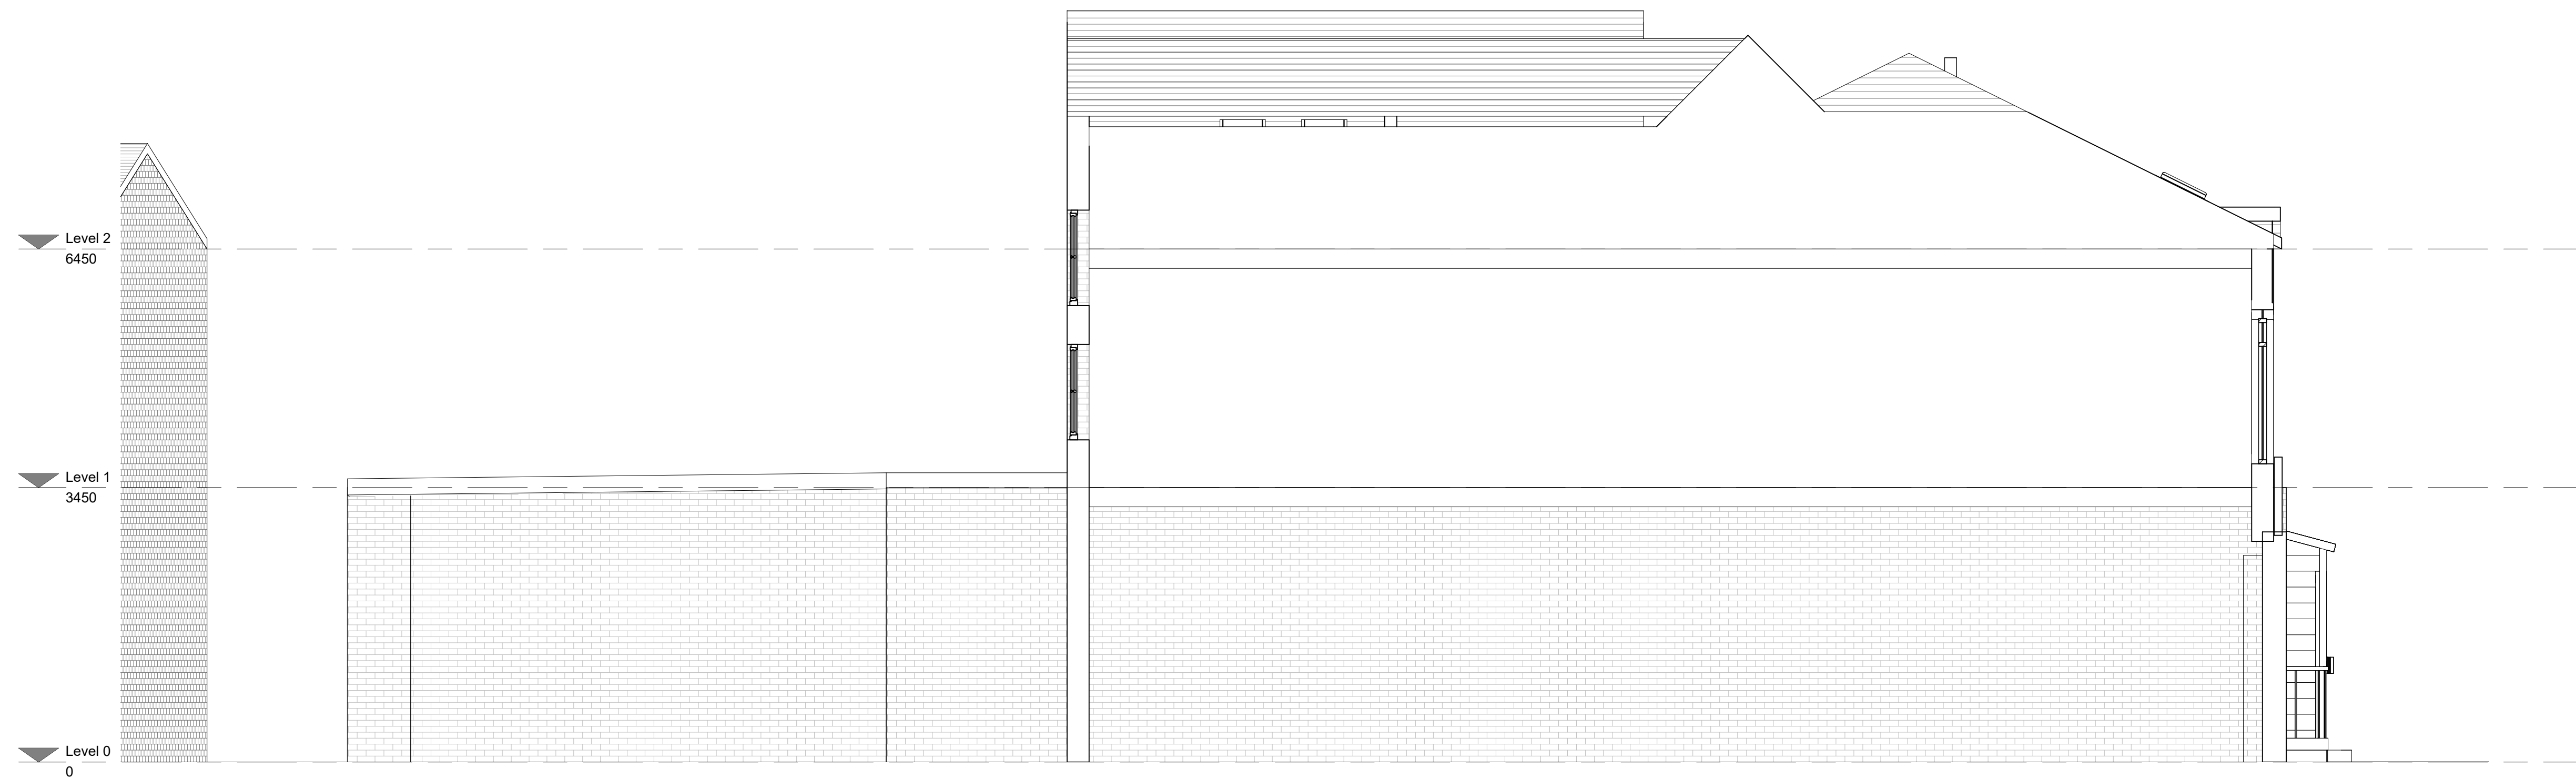

1 Existing Side 2 Elevation

1 : 50

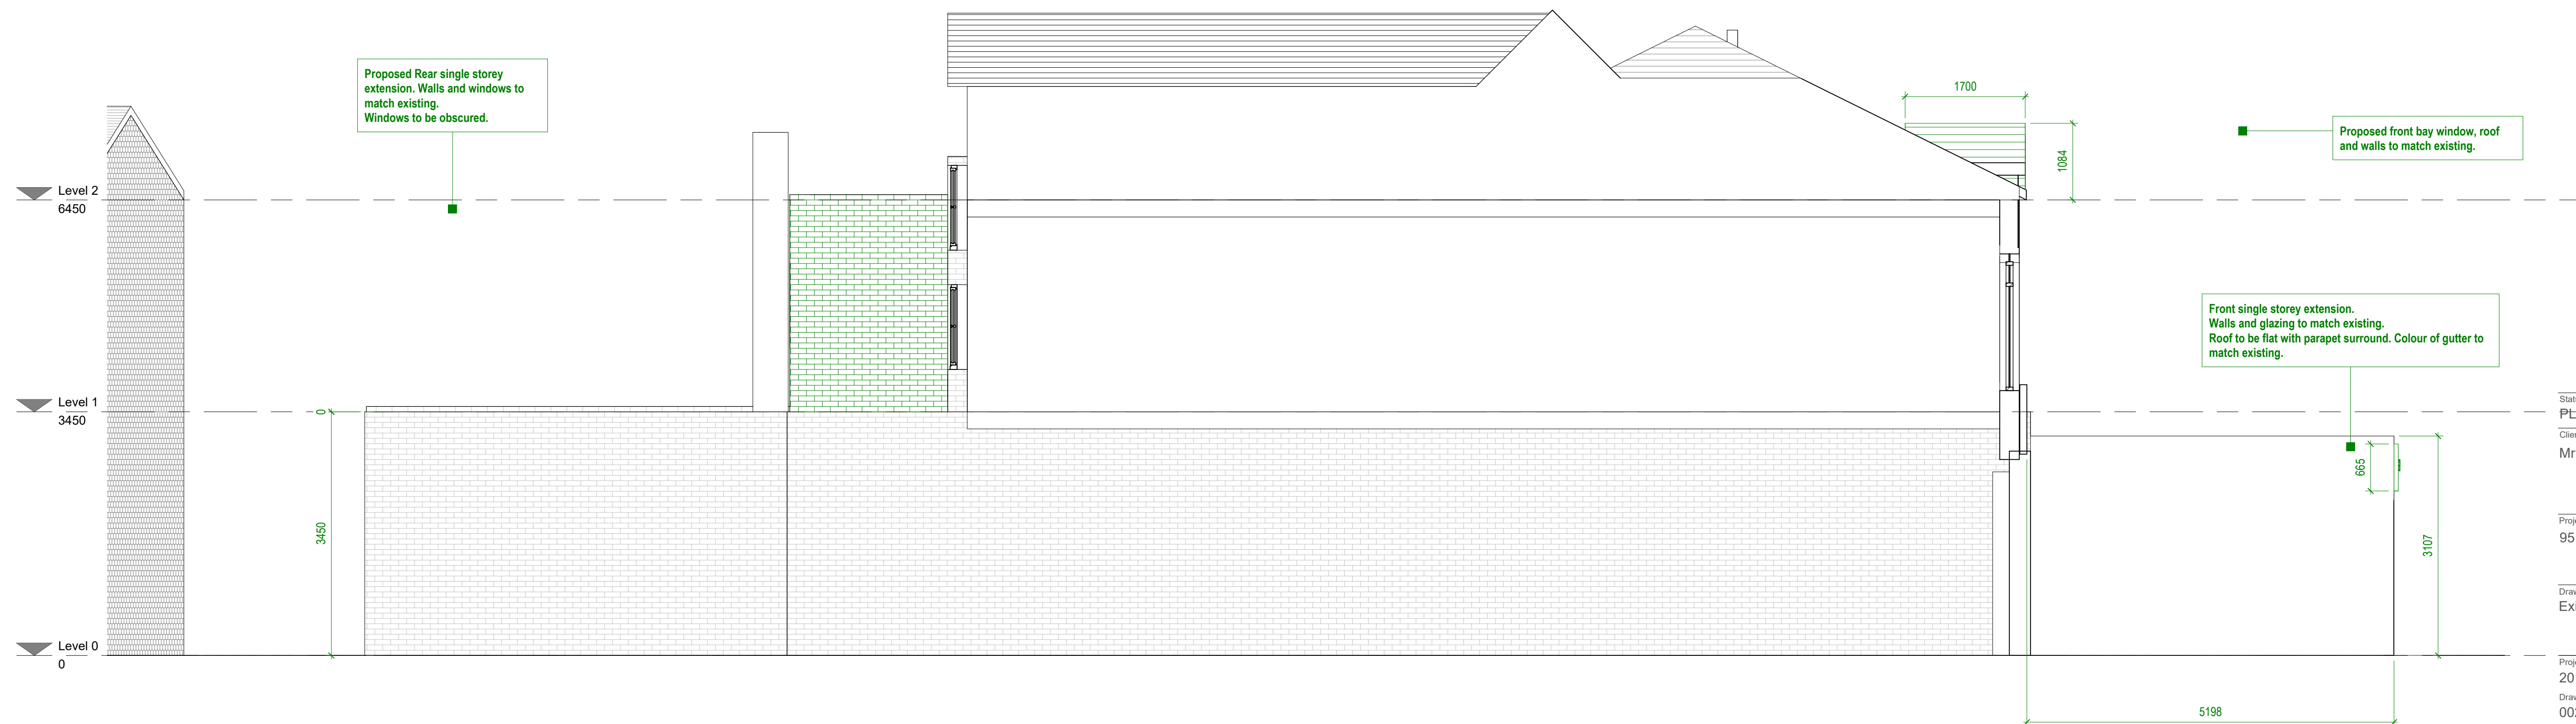

2 Proposed Side 2 Elevation

1 : 50

Status	PLANNING PERMISSION
Client	Mr Asif Hussain
Project Title	95 Manchester Road Manchester M21 9GA.
Drawing Title	Existing and Proposed Side 2 Elevations A1
Project No.	2019_001
Drawing No.	002-SI-XX-00-DR-I-P9
Drawing Date	Author
Created By	Author
Author	m83 Associates Ltd
187 Water Street, Manchester, M3 4JD	Telephone: 07470 671 234
Email: rakesh@m83associates.com	
Architects Registration Board	RIBA Chartered Practice

0m 1m 2m 3m
VISUAL SCALE 1:50 @ A1