


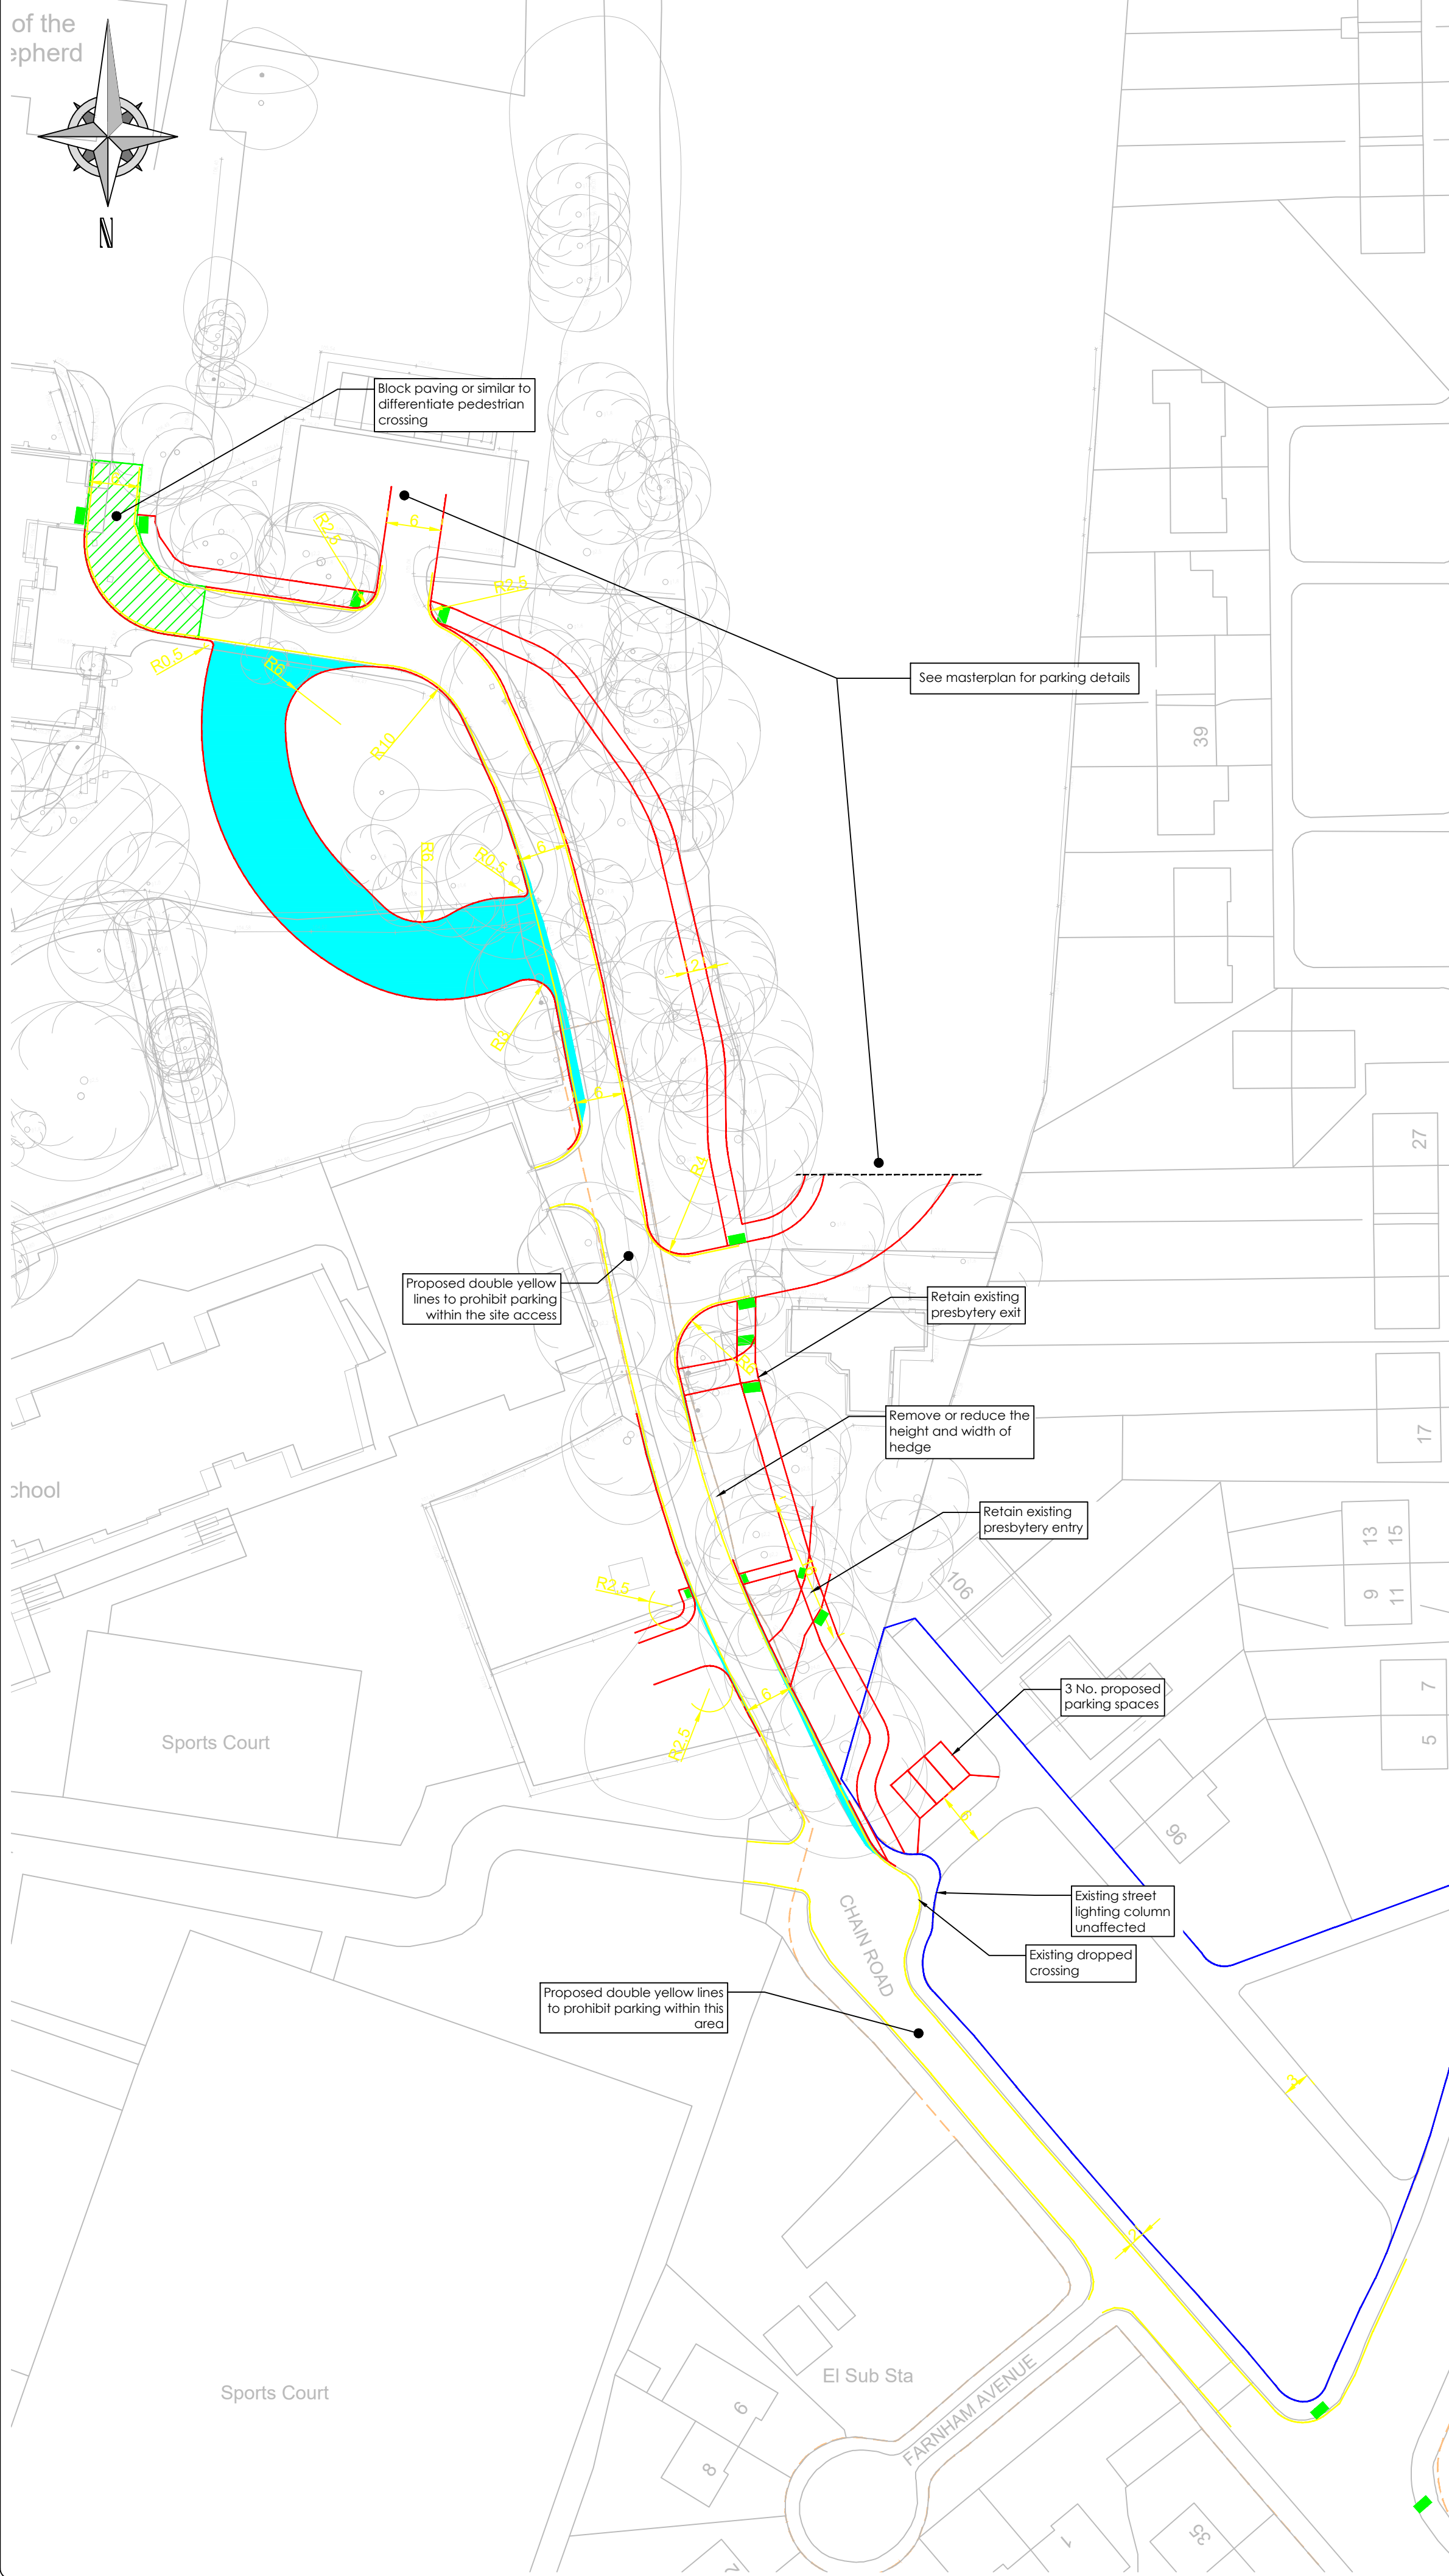

1. This drawing is subject to copyright and is not to be reproduced in part or whole without approval.
2. Do not scale this drawing - check all dimensions on site.
3. Preliminary layout subject to detailed design including full CDM compliance, statutory undertakers search/ diversion requirements, highway drainage provision, tree impact, land availability and local authority approval.
4. Hedges within 2m of the access road to be limited to a height of 600mm to ensure visibility for vehicles. The church will maintain hedges to ensure the height is not exceeded.

- Proposed Widening of Carriageway
- Proposed New Kerbline
- Proposed Block Paving
- Proposed TRO Double Yellow Lines
- Adopted Highway Boundary*
- Maintained Area
- Proposed Dropped Kerb and Tactile Paving

* Confirmation of extent being confirmed with Manchester Highways

mosodi
mobility solutions through design and innovation

Manchester
0161 413 5168

Leeds
0113 323 0854

Client:
WINNERS CHAPEL,
MANCHETSER

Project:
CHAIN ROAD,
BLACKLEY

Drawing Title:

PROPOSED ACCESS LAYOUT

Drawn By: LG	Checked By: SJP	Approved By: SJP
Scale: 1:500	Paper Size: A2	Date Created: 09.07.24
Drawing Number: 24015.GA.01		Drawing Revision: C