


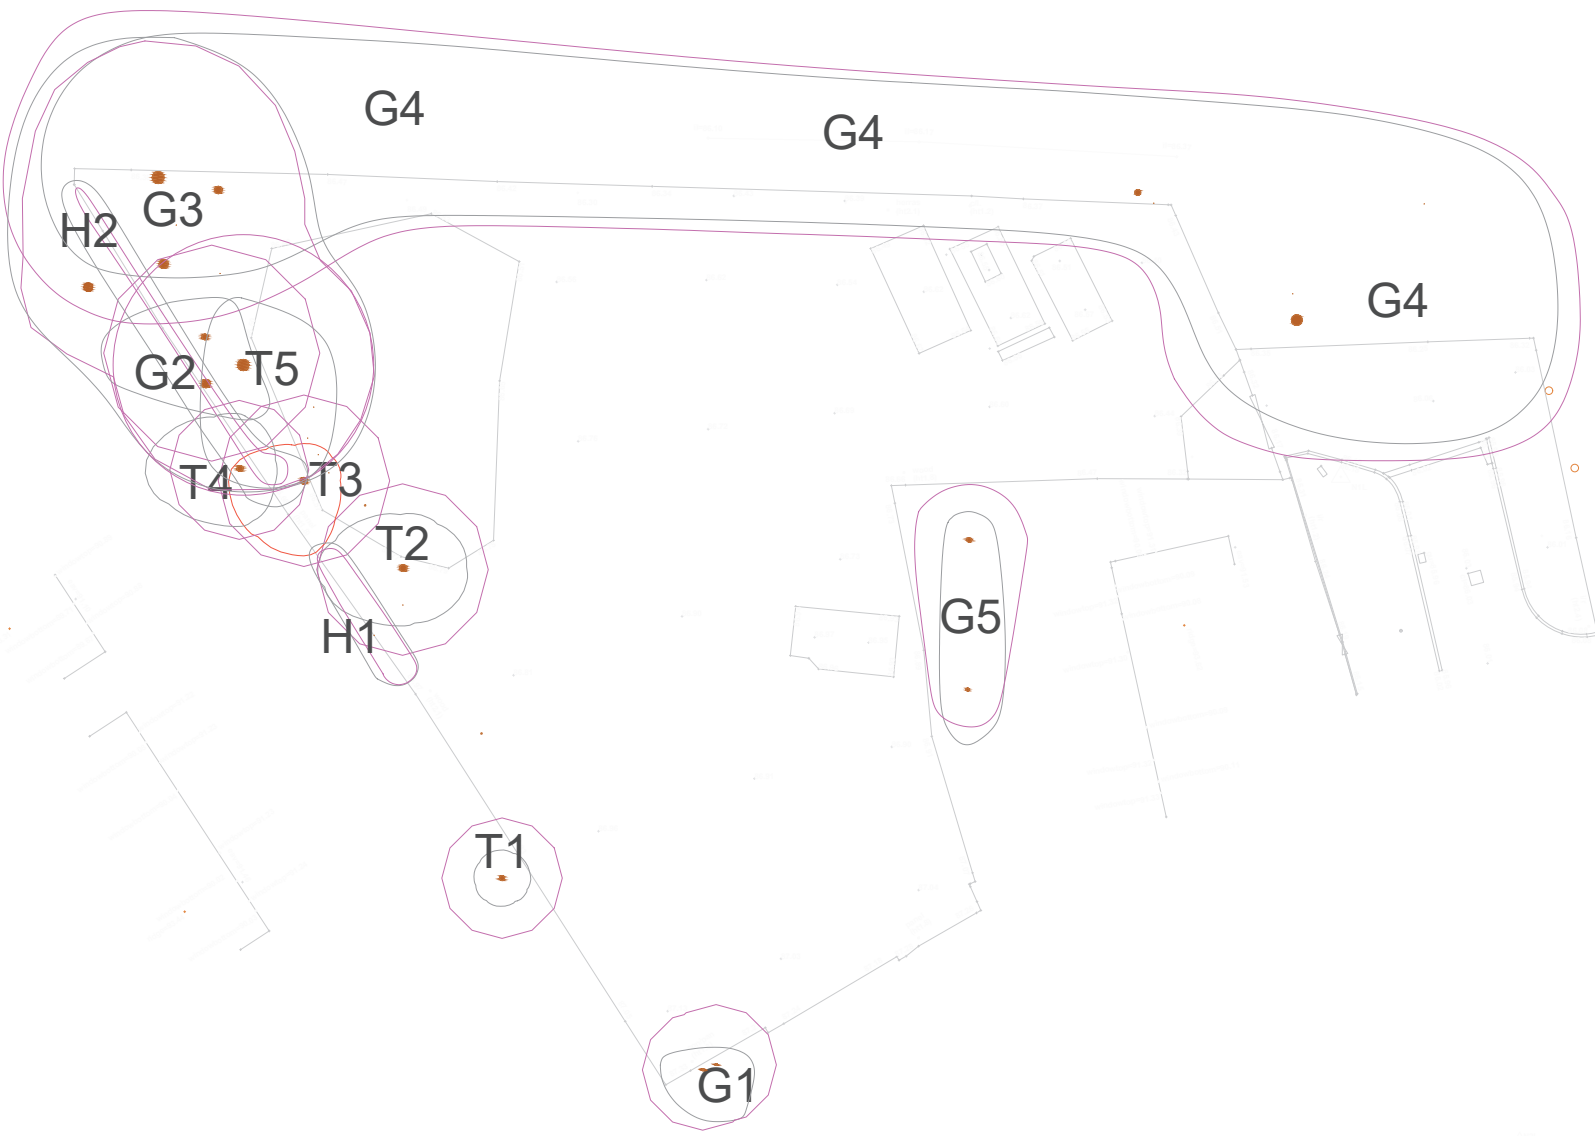

KEY	
T = Individual Tree G = Group of Trees H = Hedge	
Please refer to associated Tree Survey Schedule and associated appendices for specific details in respect of items below:	
Tree Categorisations:	
Those to be Considered for Retention:	
	Category 'A' Tree/Group/Hedge Those of a High Quality with an Estimated Remaining Life Expectancy of at Least 40 Years
	Category 'B' Tree/Group/Hedge Those of a Moderate Quality with an Estimated Remaining Life Expectancy of at Least 20 Years
	Category 'C' Tree/Group/Hedge Those of Low Quality with an Estimated Remaining Life Expectancy of at Least 10 Years, or Young Trees
Those Considered Unsuitable for Retention:	
	Category 'U' Tree/Group/Hedge Those in Such a Condition that they Cannot Realistically be Retained as Living Trees in the Context of the Current Land Use for Longer Than 10 Years
Note: The stem locations of individual trees T1, T4, and groups G1, G4 and G5 were not included on the site topographical survey plan provided, and were subsequently plotted by the arboricultural surveyor at the time of the survey using GPS siting and, where possible, measurement from existing site features. As such, the plotted locations of the surveyed trees cannot therefore be considered to be wholly accurate	
Root Protection Areas (RPAs):	
	RPAs Area(s) of Ground Around Trees that Should be Protected Throughout Development Works with Protective Fencing to form a Construction Exclusion Zone - see Temporary Protective Fencing Specification
Project: LAND OFF BRISTOWE STREET GREATER MANCHESTER M11 4LW	
Agent for Client: THE INTELLIGENT DESIGN CENTRE	
Title: TREE CONSTRAINTS PLAN In Relation to Proposed Construction of Housing Development	
Scale:	1:200@A2
Date:	May 2019
Drawn by:	EA
Checked by:	ET
 e: info@bowlandtreeconsultancy.co.uk t: 01772 437150	
Ref: BTC1770-TCP	Rev:

Important: The original version of this plan was produced in colour, which is essential to the plan's interpretation and usability. As such, a monochrome copy should not be relied upon