


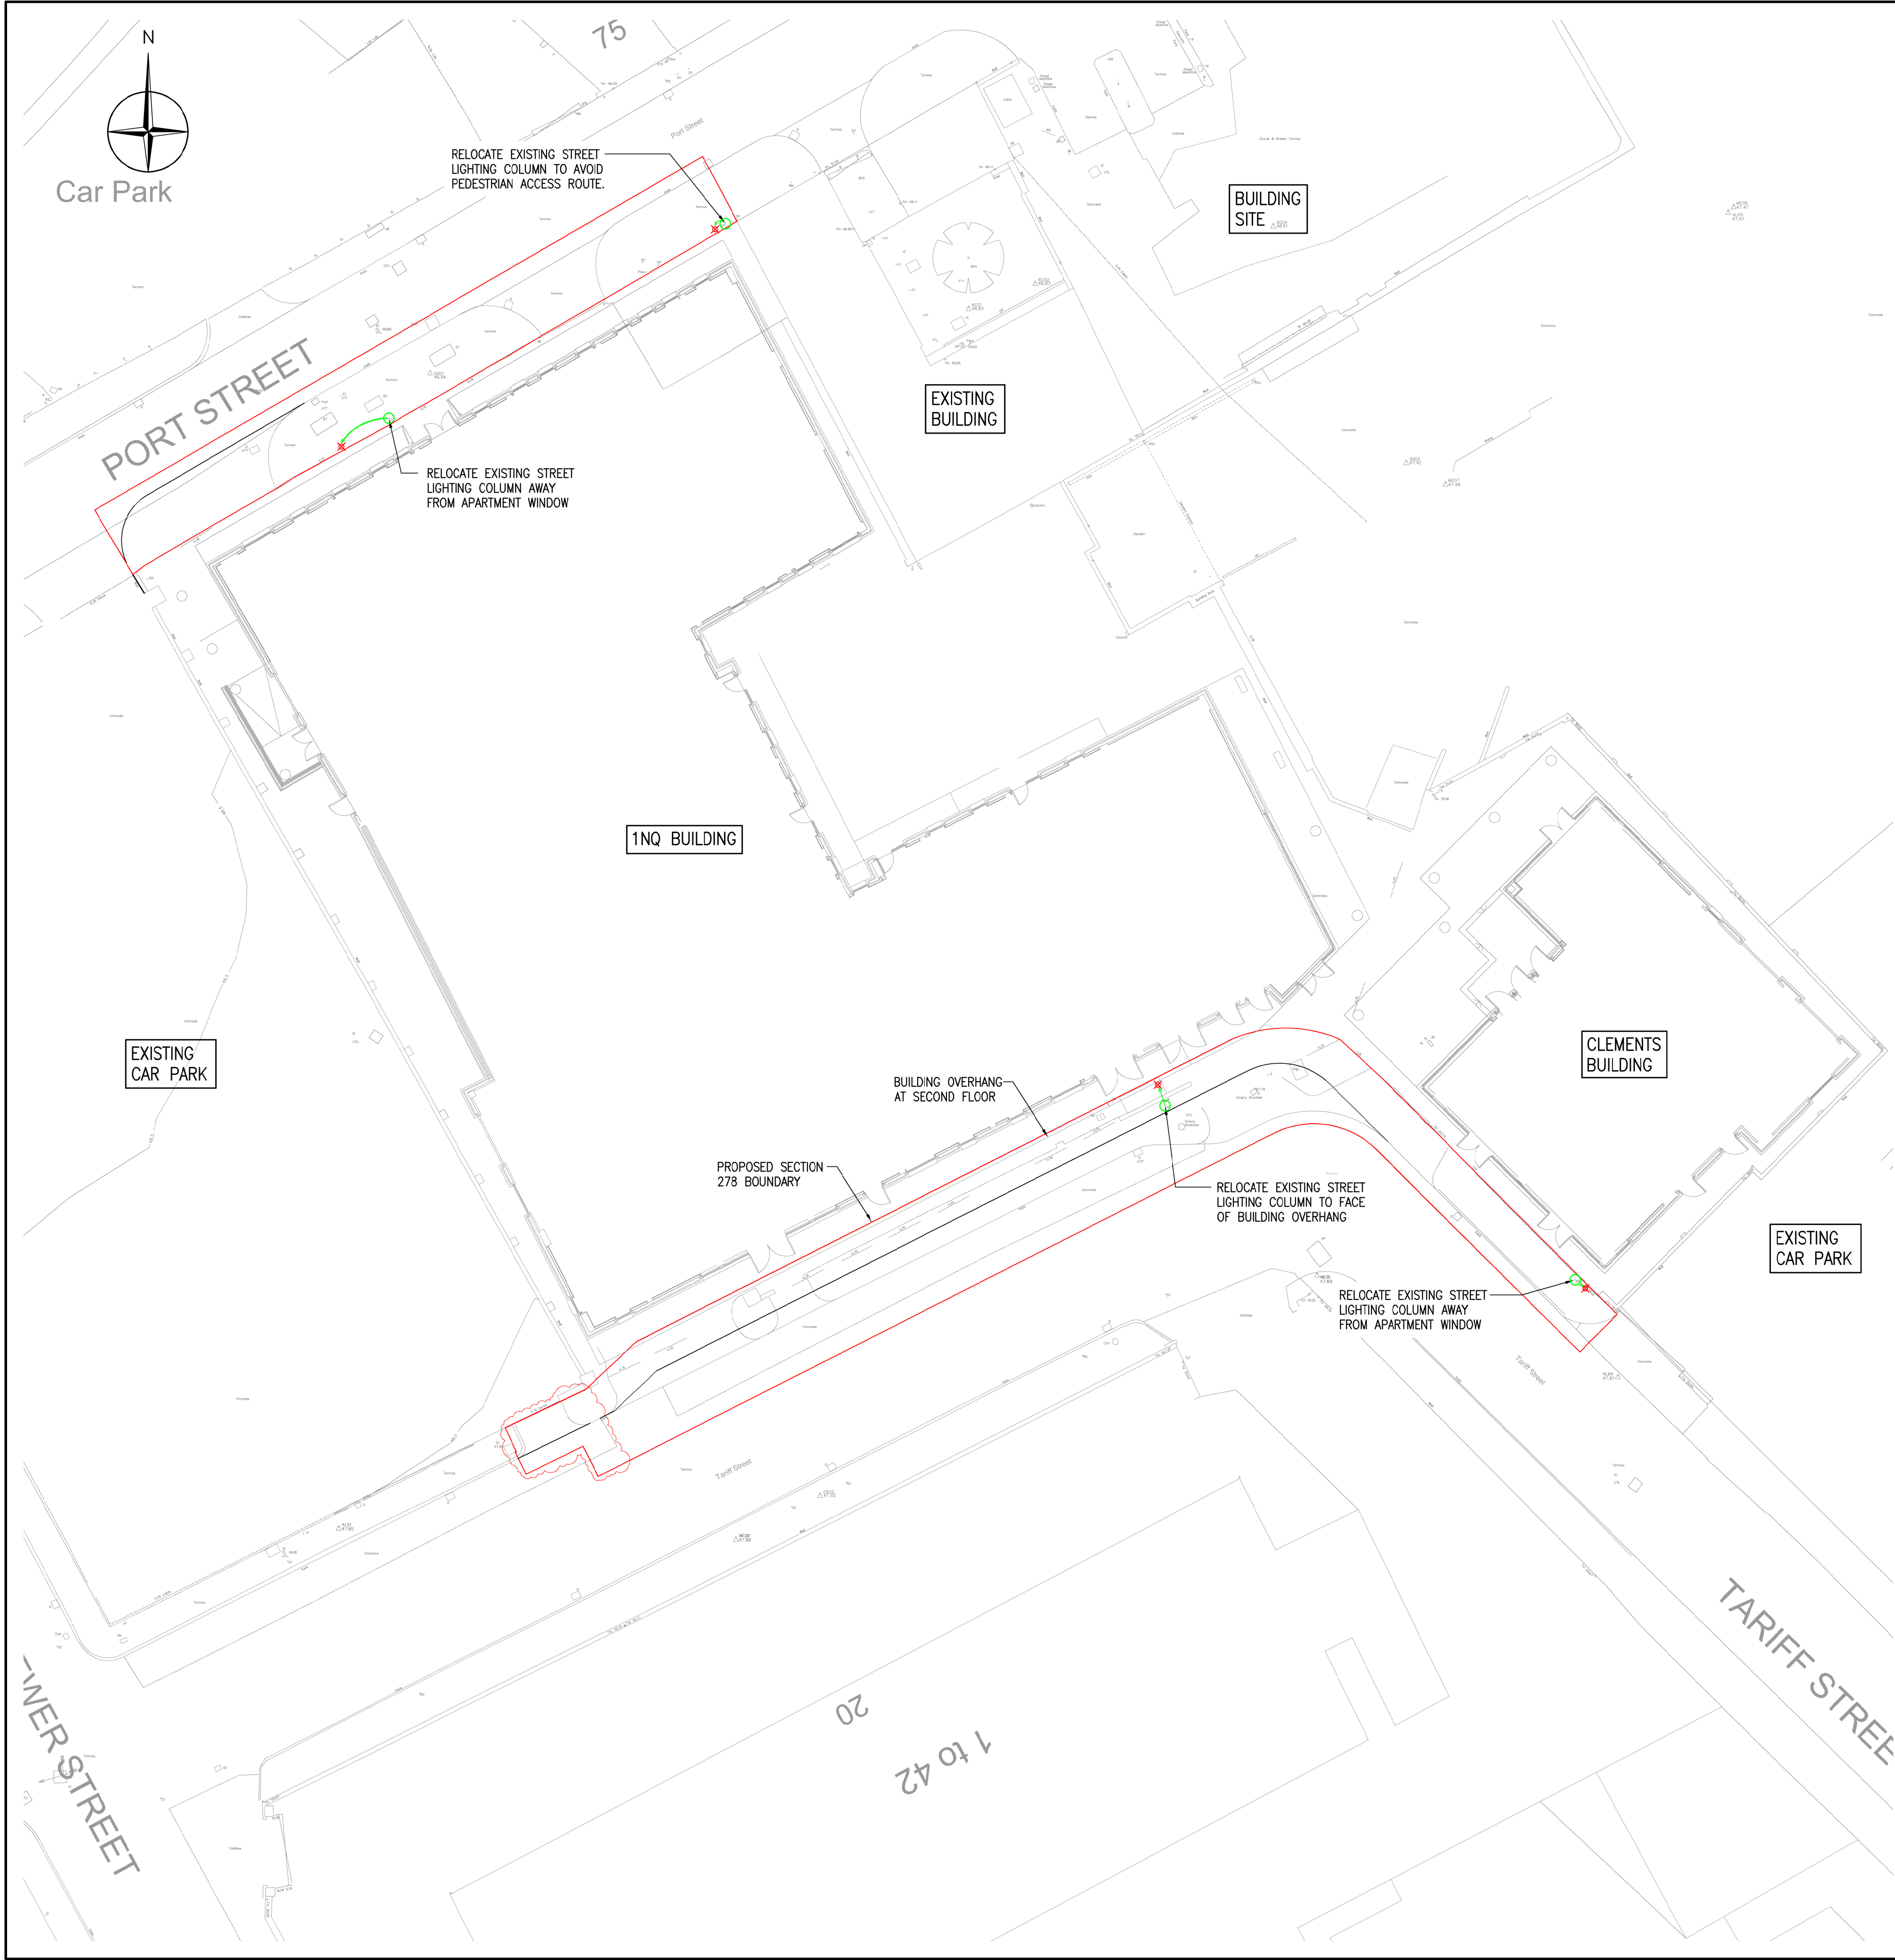

KEY:-

- SITE BOUNDARY – EXTENT OF S278 WORKS
- EXISTING STREET LIGHTING COLUMN TO BE RELOCATED.
- PROPOSED STREET LIGHTING COLUMN – LOCATION TO BE AGREED WITH MANCHESTER CITY COUNCIL STREET LIGHTING TEAM

- NOTES:-**
- STREET LIGHTING AMENDMENTS SHOWN ARE INDICATIVE, DETAILED DESIGN TO BE CARRIED OUT BY MANCHESTER CITY COUNCIL STREET LIGHTING TEAM TO CONFIRM IF THE SYSTEM REQUIRES ANY UPGRADING.

Do not scale from this drawing.		
SAFETY HEALTH AND ENVIRONMENTAL INFORMATION		
IN ADDITION TO THE HAZARD/RISKS NORMALLY ASSOCIATED WITH THE TYPES OF WORK DETAILED ON THIS DRAWING, NOTE THE FOLLOWING RISKS AND INFORMATION.		
RISKS LISTED HERE ARE NOT EXHAUSTIVE. REFER TO DESIGN ASSESSMENT FORM NO. 143404-QEMS1		
CONSTRUCTION - RESTRICTED SITE/CONFINED SPACES - GROUND WATER/INUNDATION		
DEMOLITION		
FOR INFORMATION RELATING TO USE, CLEANING AND MAINTENANCE SEE THE HEALTH AND SAFETY FILE		
IT IS ASSUMED THAT ALL WORKS WILL BE CARRIED OUT BY A COMPETENT CONTRACTOR WORKING, WHERE APPROPRIATE, TO AN APPROVED METHOD STATEMENT.		

P04	07/07/23	SITE BOUNDARY – EXTENT OF S278 WORKS AMENDED TO INCLUDE CLOSING OFF OF FORMER SITE ENTRANCE ON TARIFF STREET FOLLOWING COMMENTS FROM M.C.C.	DAS	JRT	JRT
P03	08/12/24	KERB LINE ADJACENT TO PORT STREET AMENDED FOLLOWING COMMENTS FROM L.C.C.	DAS	JRT	JRT
P02	08/08/24	SITE BOUNDARY – EXTENT OF S278 WORKS ADDED. OWNERSHIP BOUNDARY REMOVED. LIGHTING COLUMN ON PORT STREET RELOCATED FROM MAIN ENTRANCE. BUILDING FOOTPRINTS UPDATED TO LRW DETAILS	DAS	JRT	JRT
Rev.	Date	Description	Drwn.	Chkd.	Appd.

FAIRHURST
51a St. Pauls Street
LEEDS
LS1 2TE
Tel: 0113 243 4671
Fax: 0844 381 4412

united living
new homes

Project Title:
**1 NQ & CLEMENTS BUILDING
TARIFF STREET
MANCHESTER**

Drawing Title:
**SECTION 278
GENERAL ARRANGEMENT OF
STREET LIGHTING AMENDMENTS.**

Scale of A1: 1:200	Status: Preliminary	
Drawn: DS	Checked: JRT	Approved: JRT
Date: 09/04/24	Date: 18/04/24	Date: 18/04/24
Drawing No.: 143404-FAI-EX-EX-DR-H-01009-P04		