
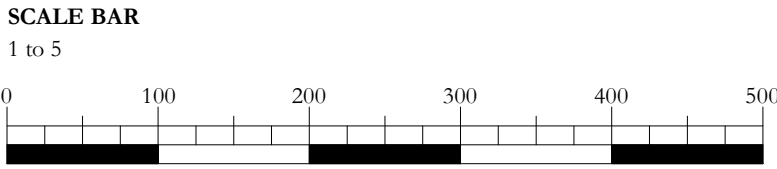


Scale Bars to be used as guidance only - refer to sheet size below									
1:100	mm	1000	3000	5000	7000				
1:200	mm	500	1500	2500	3500	5000	7000	10000	15000
1:500	m	10	30	50	70	100	150	200	300
1:1250	m	2	6	10	15	20	30	40	60

Notes:
Drawings are based on survey data and may not accurately represent what is physically present.
Do not scale from this drawing. All dimensions are to be verified on site before proceeding with the work.
All dimensions are in millimeters unless noted otherwise.
Purcell shall be notified in writing of any discrepancies.

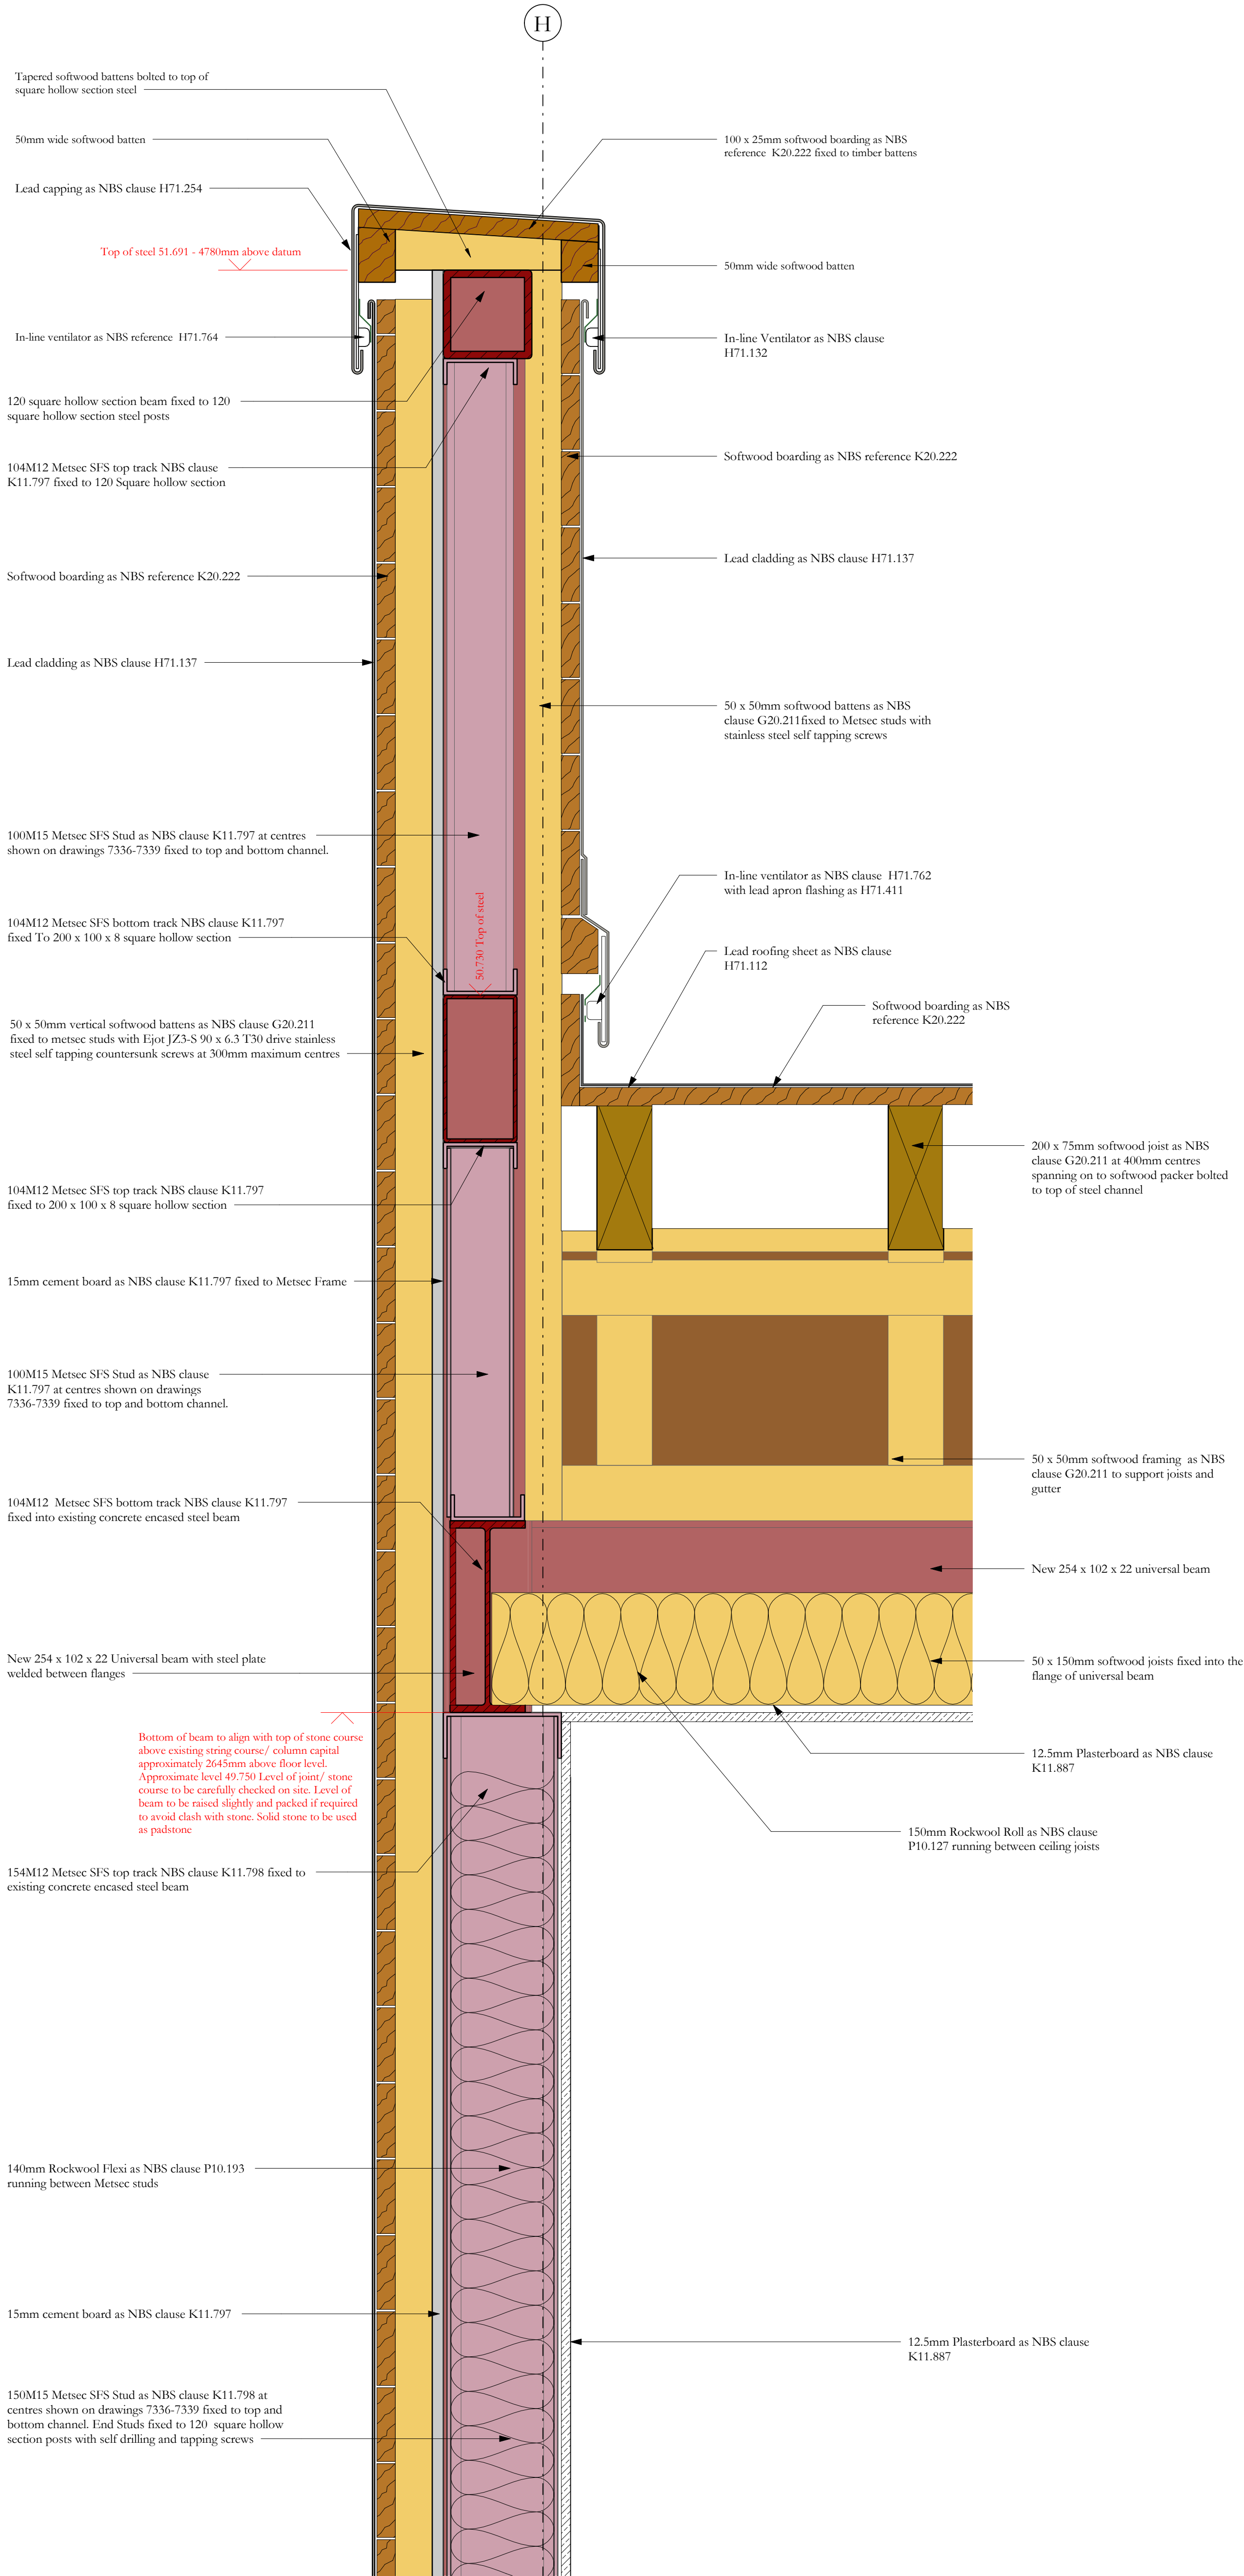

Revision 06
Top of steel level at parapet updated following correction of datum level. Level of bottom of beams spanning east - west added and level of top of rectangular hollow section added

Revision 05
Level for steel at the top of the parapet confirmed.

Revision 04: Levels indicated in relation to datum. Fixing details added for timber battens

Revision 03: Drawing updated to Construction issue. Terracotta cladding omitted from NE and SE walls and substituted with lead cladding

Revision 02: Lead NBS references updated

Revision 01: Minor amendments to drawing notes

06	09/08/2023	JC	GR	See note in revision cloud
05	30/03/2023	GR	JRC	See note in revision cloud
04	05/09/2022	JC	GR	See note in revision cloud
03	22/07/2022	JC	GR	See note in revision cloud

ISSUE	DATE	APPROVED	DRAWN	DESCRIPTION
-------	------	----------	-------	-------------



Project Office, Town Hall, MANCHESTER M60 2L1
+44 (0) 7970 097 432
www.purcelluk.com

PROJECT STATUS RIBA STAGE 5

CLIENT MANCHESTER CITY COUNCIL

PROJECT OUR TOWN HALL

DRAWING TITLE Link bridge extension
parapet detail to NE and
SE gable through metsec

SIZE & SCALE

DRAWING STATUS S4 - Construction

JOB NUMBER 236959

DRAWING NO. **REV**
OTH-PUR-EX-ZZ-DWG-A-7312 06

© PURCELL 2019. PURCELL IS THE TRADING NAME OF PURCELL ARCHITECTURE LTD.

09/08/2023 16:24:18